

© A JONES + CO ARCHITECTURAL SOLUTIONS

THIS ELECTRONIC INFORMATION IS CONFIDENTIAL AND THE COPYRIGHT OF A JONES + CO ARCHITECTURAL SOLUTIONS. NO USE IS PERMITTED OF IT OTHER THAN BY THE INTENDED RECIPIENT FOR THE PROPER PURPOSE. NONE SHALL IT BE DISCLOSED OR PASSED ON TO ANY OTHER PARTY IN ANY FORM IN WHOLE OR IN PART WITHOUT OUR EXPRESS PERMISSION.

THE DATA IS SUPPLIED ELECTRONICALLY FOR CONVENIENCE ONLY. THE ORIGINAL INFORMATION IS THE HARD COPY WHICH WILL BE SUPPLIED ON REQUEST. NO DIMENSIONS OR OTHER INFORMATION SHOULD BE INFERRED FROM THE ELECTRONIC DATA UNLESS SPECIFICALLY SHOWN ON THE HARD COPY. WE ACCEPT NO LIABILITY FOR ANY EFFECT THAT THE TRANSMISSION OR USE OF THIS DATA MAY HAVE ON ANY COMPUTER OR OTHER MEDIUM, OR REACTION TO ANY DEFECT, VARIOUS OR ANY OTHER MATTER. YOUR RECEIPT OF THIS INFORMATION AND OPENING OF THE FILES CONSTITUTES ACCEPTANCE OF THESE TERMS.

## CONSTRUCTION NOTES

1. VERIFY ALL SITE DIMENSIONS AND LEVELS PRIOR TO MANUFACTURE OF ANY COMPONENT.
2. READ IN CONJUNCTION WITH ALL OTHER CONTRACT DOCUMENTATION.
3. BRING ANY APPARENT DISCREPANCY TO THE ATTENTION OF THE C. PRIOR TO MANUFACTURE/CONSTRUCTION.

[illegible]

**a jones+co** architectural solutions

a jones+co architectural solutions  
29 Hyland Way Homchurch Essex RM11 1DN  
Tel: 01708 755 674 Email: [info@ajonesco.co.uk](mailto:info@ajonesco.co.uk)  
[www.ajonesco.co.uk](http://www.ajonesco.co.uk)

Job Title

**22 LOTHAIR ROAD SOUTH  
HARINGEY  
LONDON  
N4 1EL**


Title

## EXISTING PLANS

|                   |                |                 |
|-------------------|----------------|-----------------|
| Drawing Status    |                | <b>PLANNING</b> |
| Drawn By          | Checked By     |                 |
| <b>cl</b>         |                |                 |
| Scale             | Date           |                 |
| <b>1:100 (AS)</b> | <b>11MAR28</b> |                 |
| Project No.       | Drawing No.    | Rev.            |
| <b>AJC-1611</b>   | <b>02</b>      |                 |


## 1 EXISTING BASEMENT PLAN

1:100

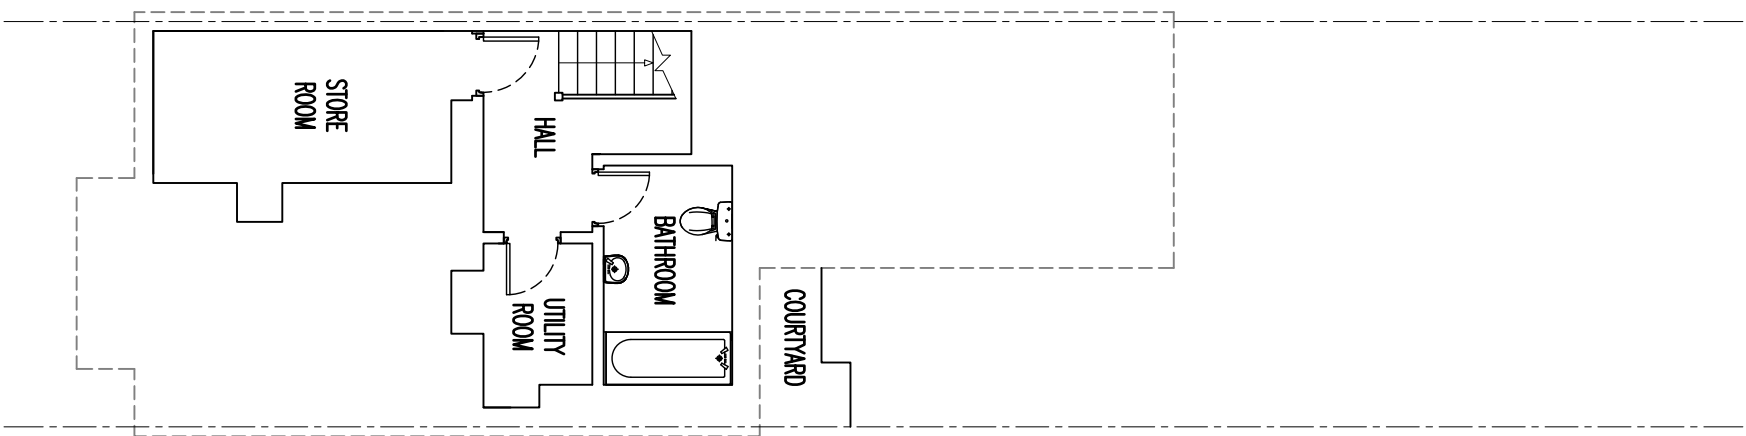


## EXISTING GROUND FLOOR PLAN

1:100

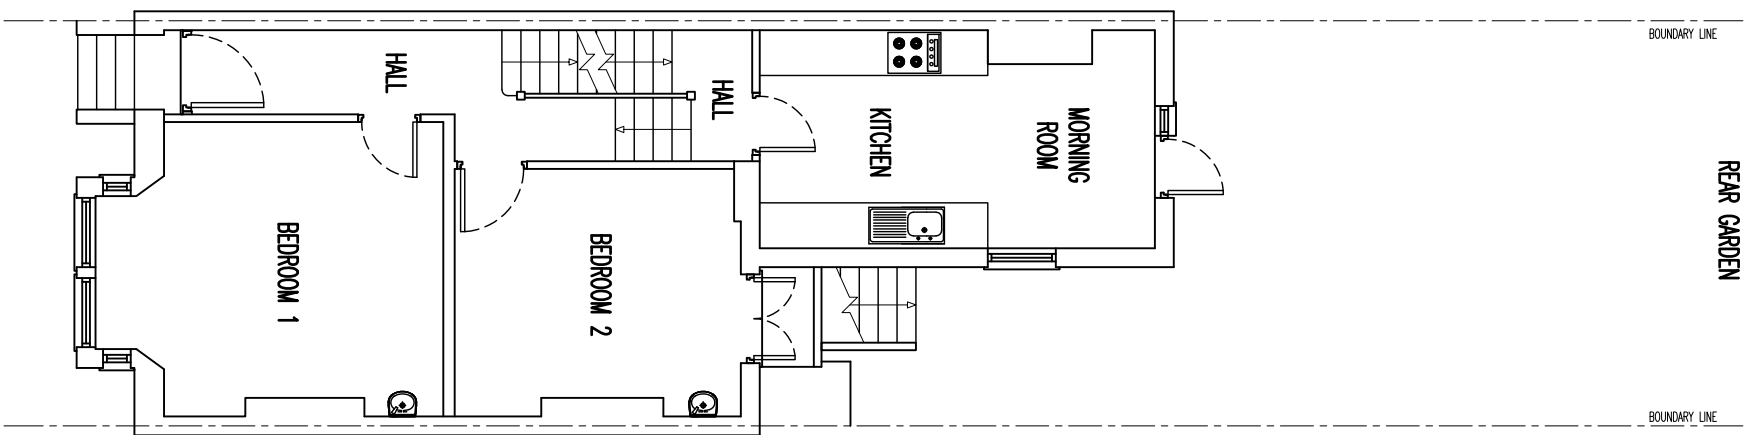


### EXISTING FIRST FLOOR PLAN

1:100

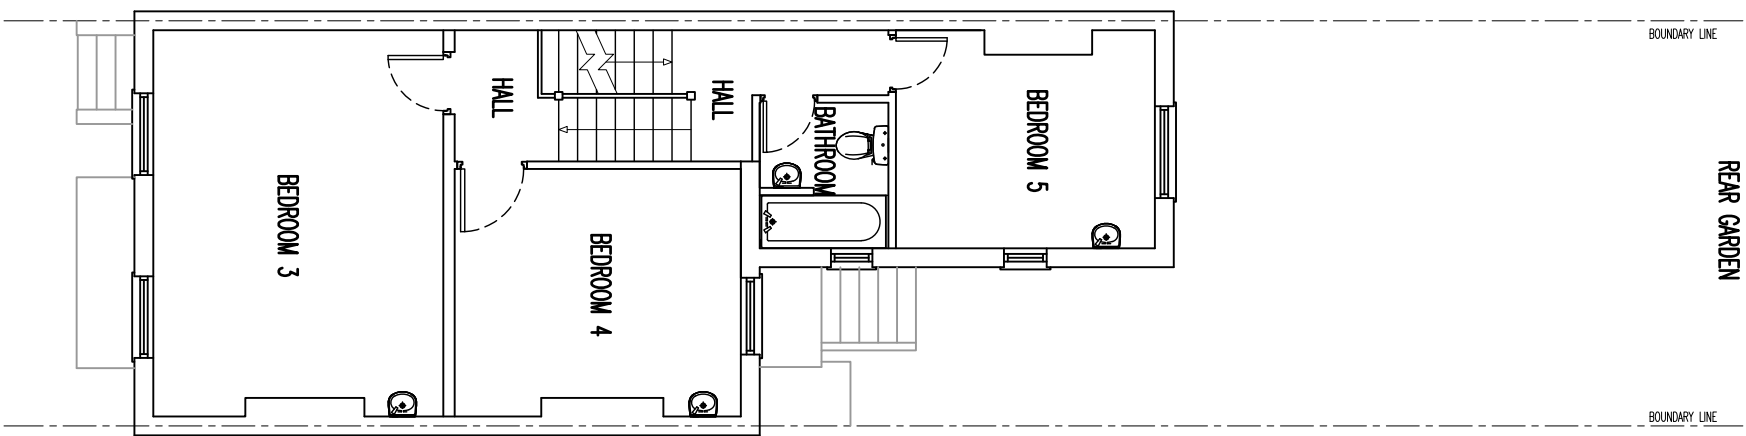


## EXISTING SECOND FLOOR PLAN

1:100

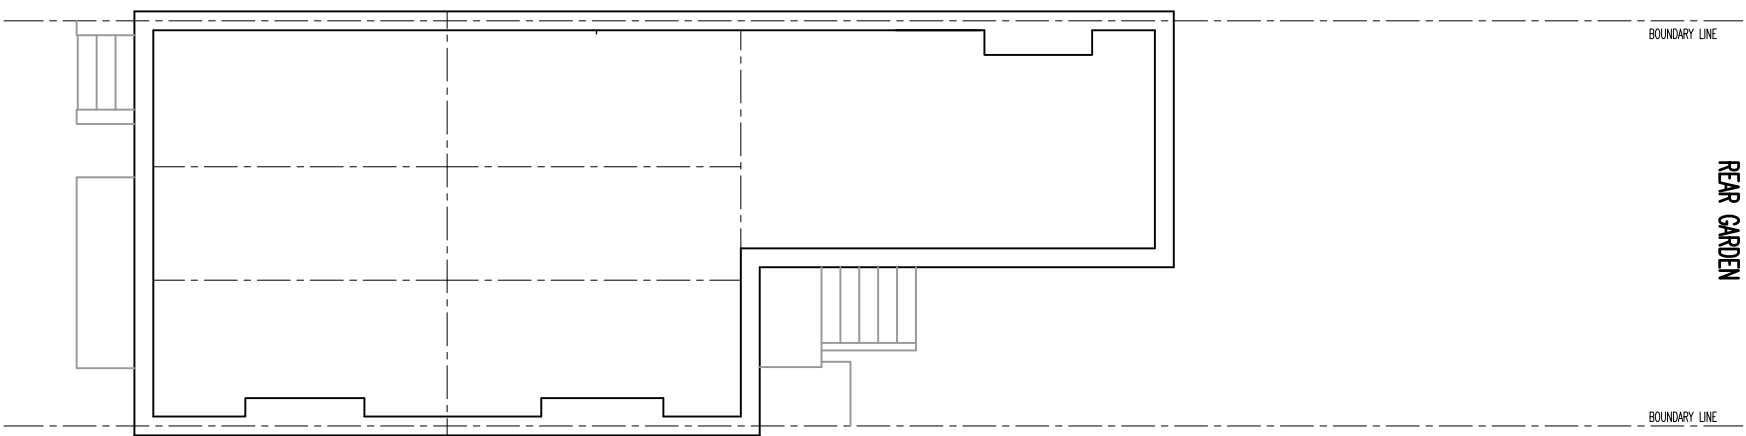

SCALE 1:100

 

## GROUND FLOOR PLAN

## REAR GARDEN

BOUNDARY LINE

BOUNDARY LINE

# NG FIRS

## REAR GARDEN

BOUNDARY LINE

BOUNDARY LINE

## NG SEC

## REAR GARDEN

BOUNDARY LINE

BOUNDARY LINE