


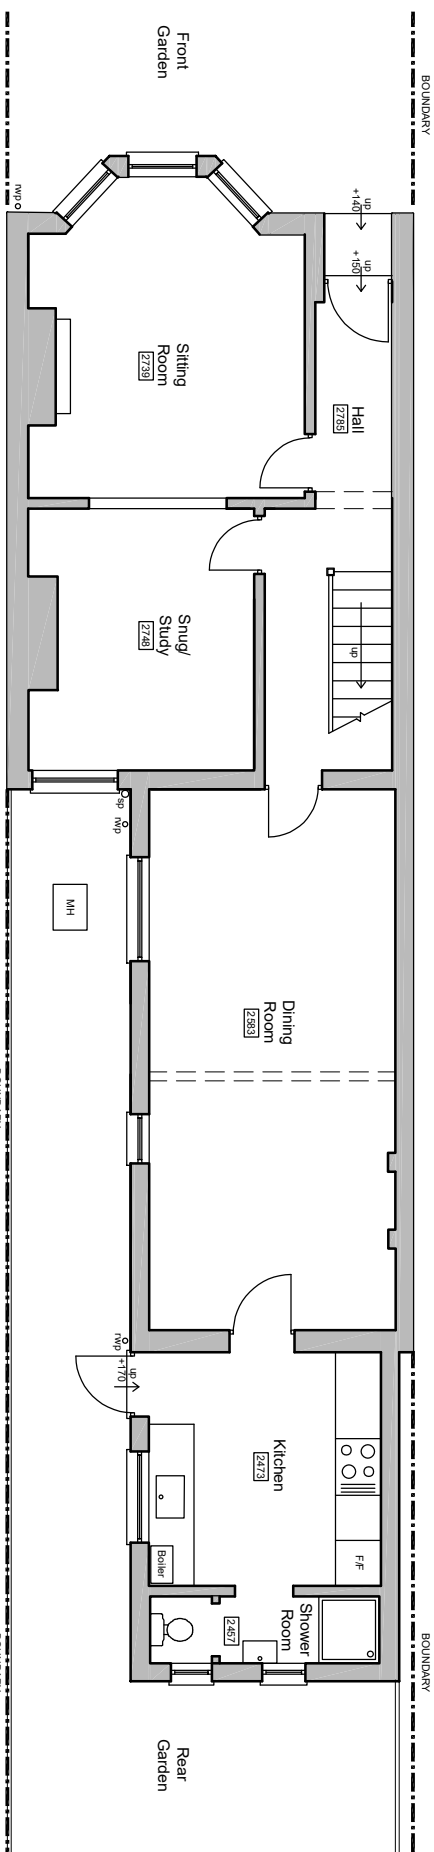
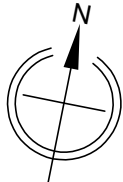


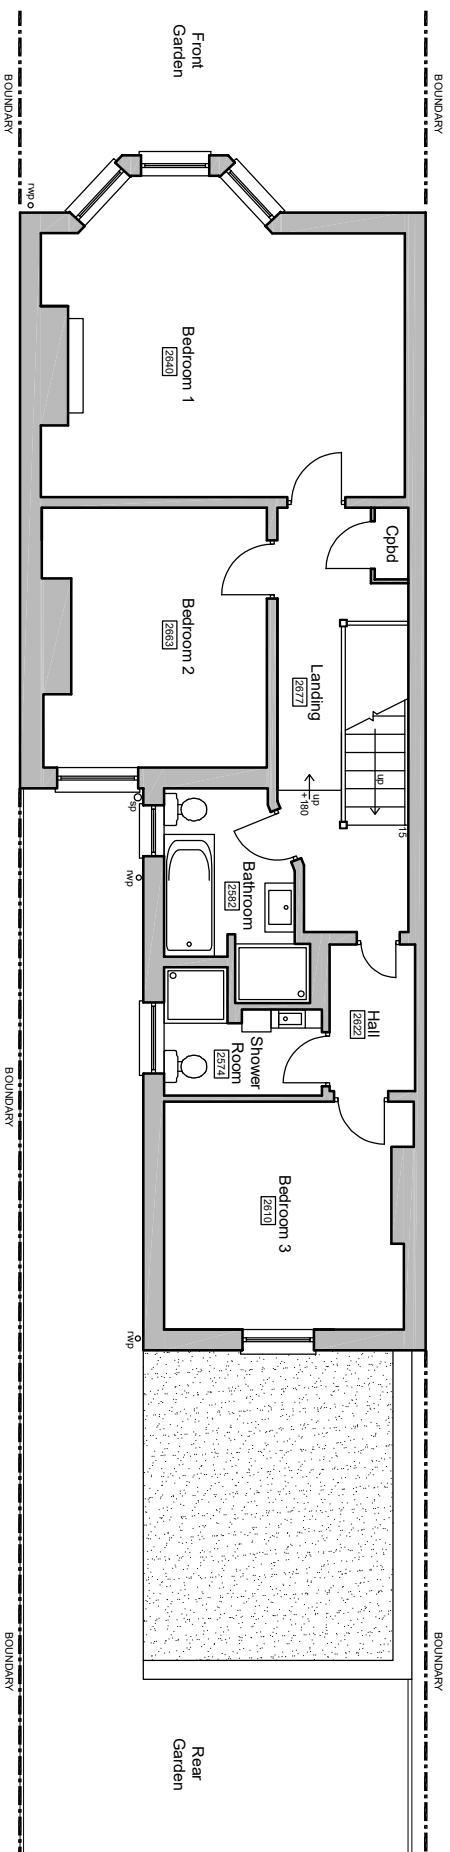

1
EXISTING GROUND FLOOR PLAN
SCALE 1:100 @ A3

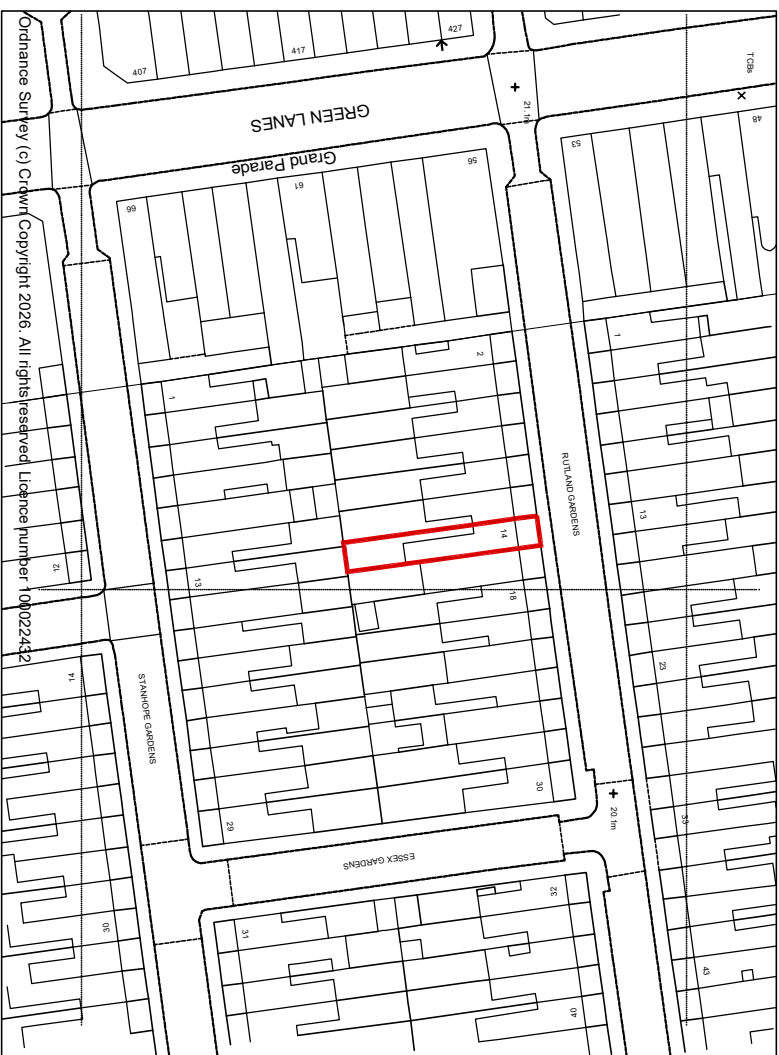

2
EXISTING FIRST FLOOR PLAN
SCALE 1:100 @ A3

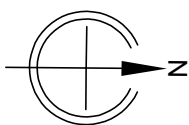

3
LOCATION PLAN
SCALE 1:1250 @ A3

= Site Location

All Dimensions & Levels to be
Checked on Site
© Copyright TM Designs

Revision	Date	Description
T M DESIGNS The Pitches, 2 Redmill Court, Old, Northamptonshire, NN6 9QR - Tel: 07751671500		

Project

Proposed Alterations, Loft Conversion & Extension
14 Rutland Gardens
London, N4 1JN

Drawing Title

Existing Floor Plans & Location Plan

Drawn By LRT	Job	TMD 073
Scale 1:100/1:1250@A3	Date	22.01.25
Dwg No S01	Rev	-

