



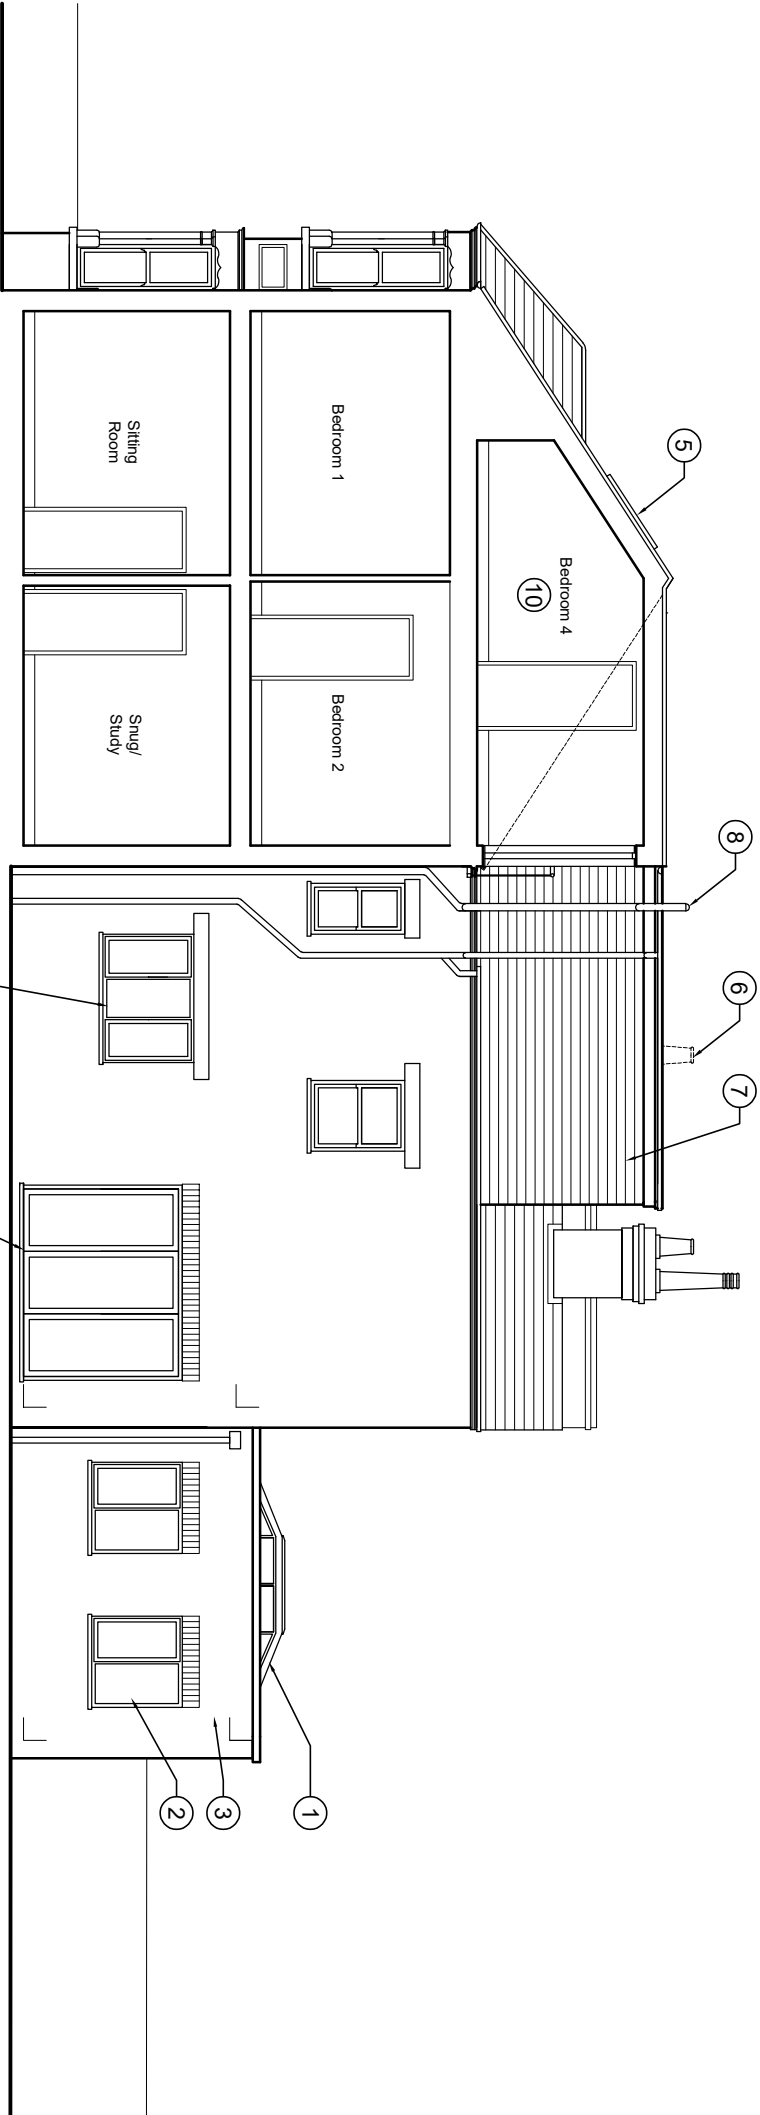

1 PROPOSED SOUTH WEST ELEVATION & CROSS SECTION
SCALE 1:100 @ A3

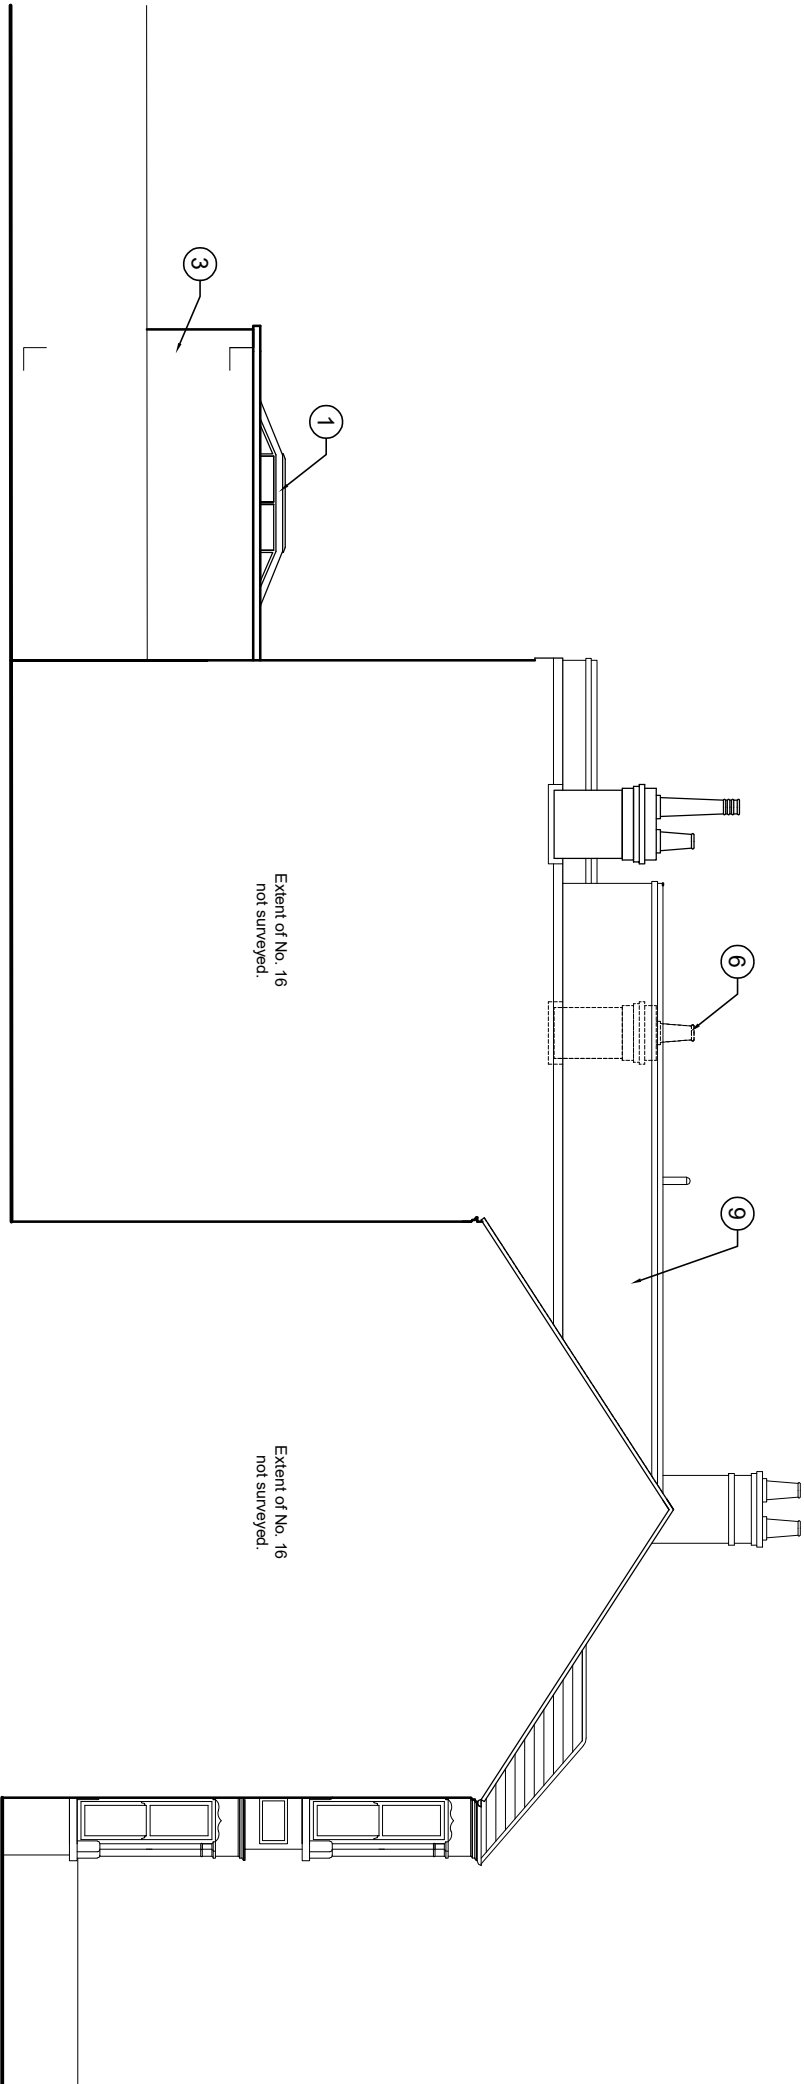

2 PROPOSED NORTH EAST ELEVATION
SCALE 1:100 @ A3

LEGEND

- 1) New aluminum framed double glazed roof lantern, installed in refurbished existing flat roof.
- 2) New window openings formed and new double glazed upvc windows installed.
- 3) Existing external leaf of brickwork replaced with bricks to match existing. Allow for existing redundant openings to be infilled.
- 4) New double glazed aluminium bi-fold doors.
- 5) New rooflights installed, to loft conversion.
- 6) Existing chimney removed externally. To be agreed with neighbours at No.16.
- 7) New insulated walls to form new loft extension, with flat roof above. Allow for new Antiracile Grey upvc timber cladding, for external finish.
- 8) Soilpipe and rainwater goods extended in black upvc to match existing.
- 9) Existing parapet wall extended with masonry to match existing, to form loft extension.
- 10) New Bedroom formed, as part of Loft Conversion works. Allow for existing floor joists and roof structure to be altered to Structural Engineers details.



A		01.00.26		Annotation revised	
Revision		Date		Description	
T M DESIGNS					
The Puddles, 2 Redmill Court, Old, Northamptonshire, NN8 9QR - Tel: 07751671500					
Project					
Proposed Alterations, Loft Conversion & Extension					
14 Rutland Gardens					
London, N4 1JN					
Drawing Title					
Proposed Elevations - Sheet 2					
Drawn By LRT		Job		TMD 073	
Scale 1:100 @A3		Date		21.05.26	
Drwg No SK04		Rev A			