



KEY

LINE OF BOUNDARY	
EXISTING PROPERTY	
PROPOSED GROUND FLOOR	
NEIGHBOURING PROPERTIES	



PROPOSED SITE PLAN
SCALE 1:1250

PROPOSED BLOCK PLAN
SCALE 1:200

 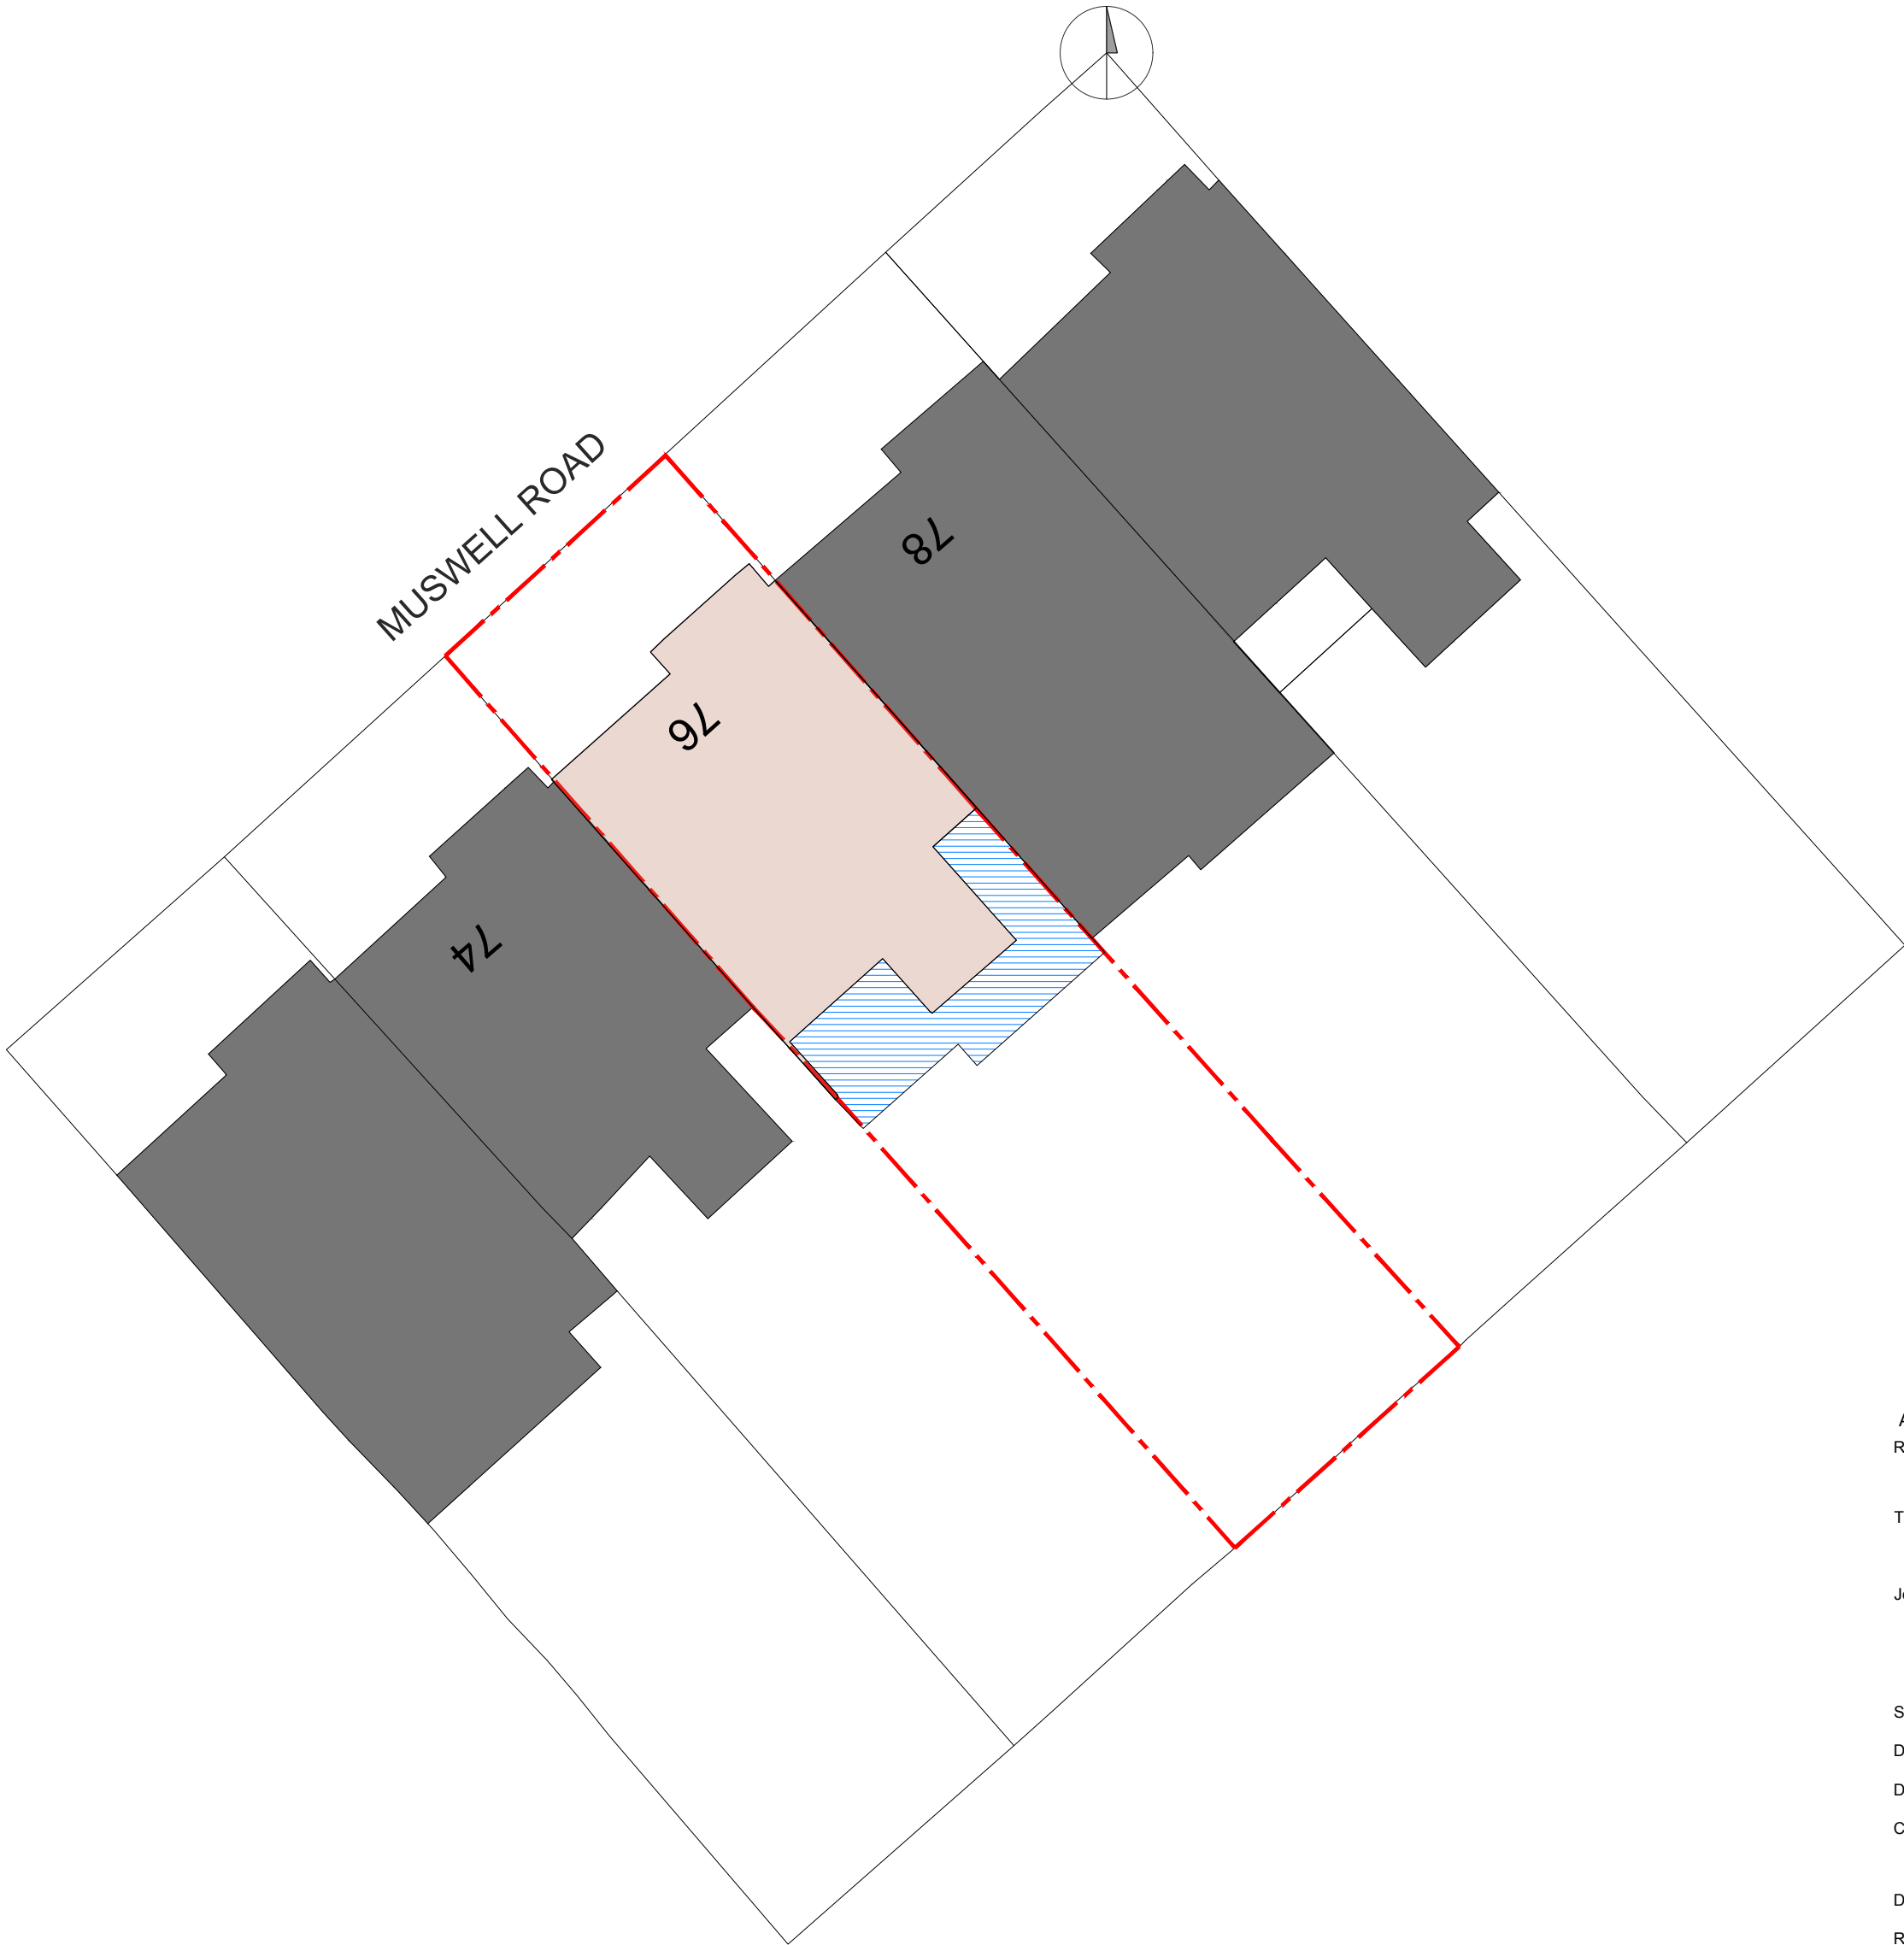

A	26-02-26	ISSUE FOR PLANNING
Rev	Date	Description
Title	EXISTING SITE & BLOCK PLAN	
Job	Mr & Mrs Berkovi 76 Muswell Road N10 2BE	
Scale	1:1250 / 200 @ A2	
Date	Nov 25	
Drm	AS	
Chk	-	

Dwg No	1076 / 110
Rev	A