




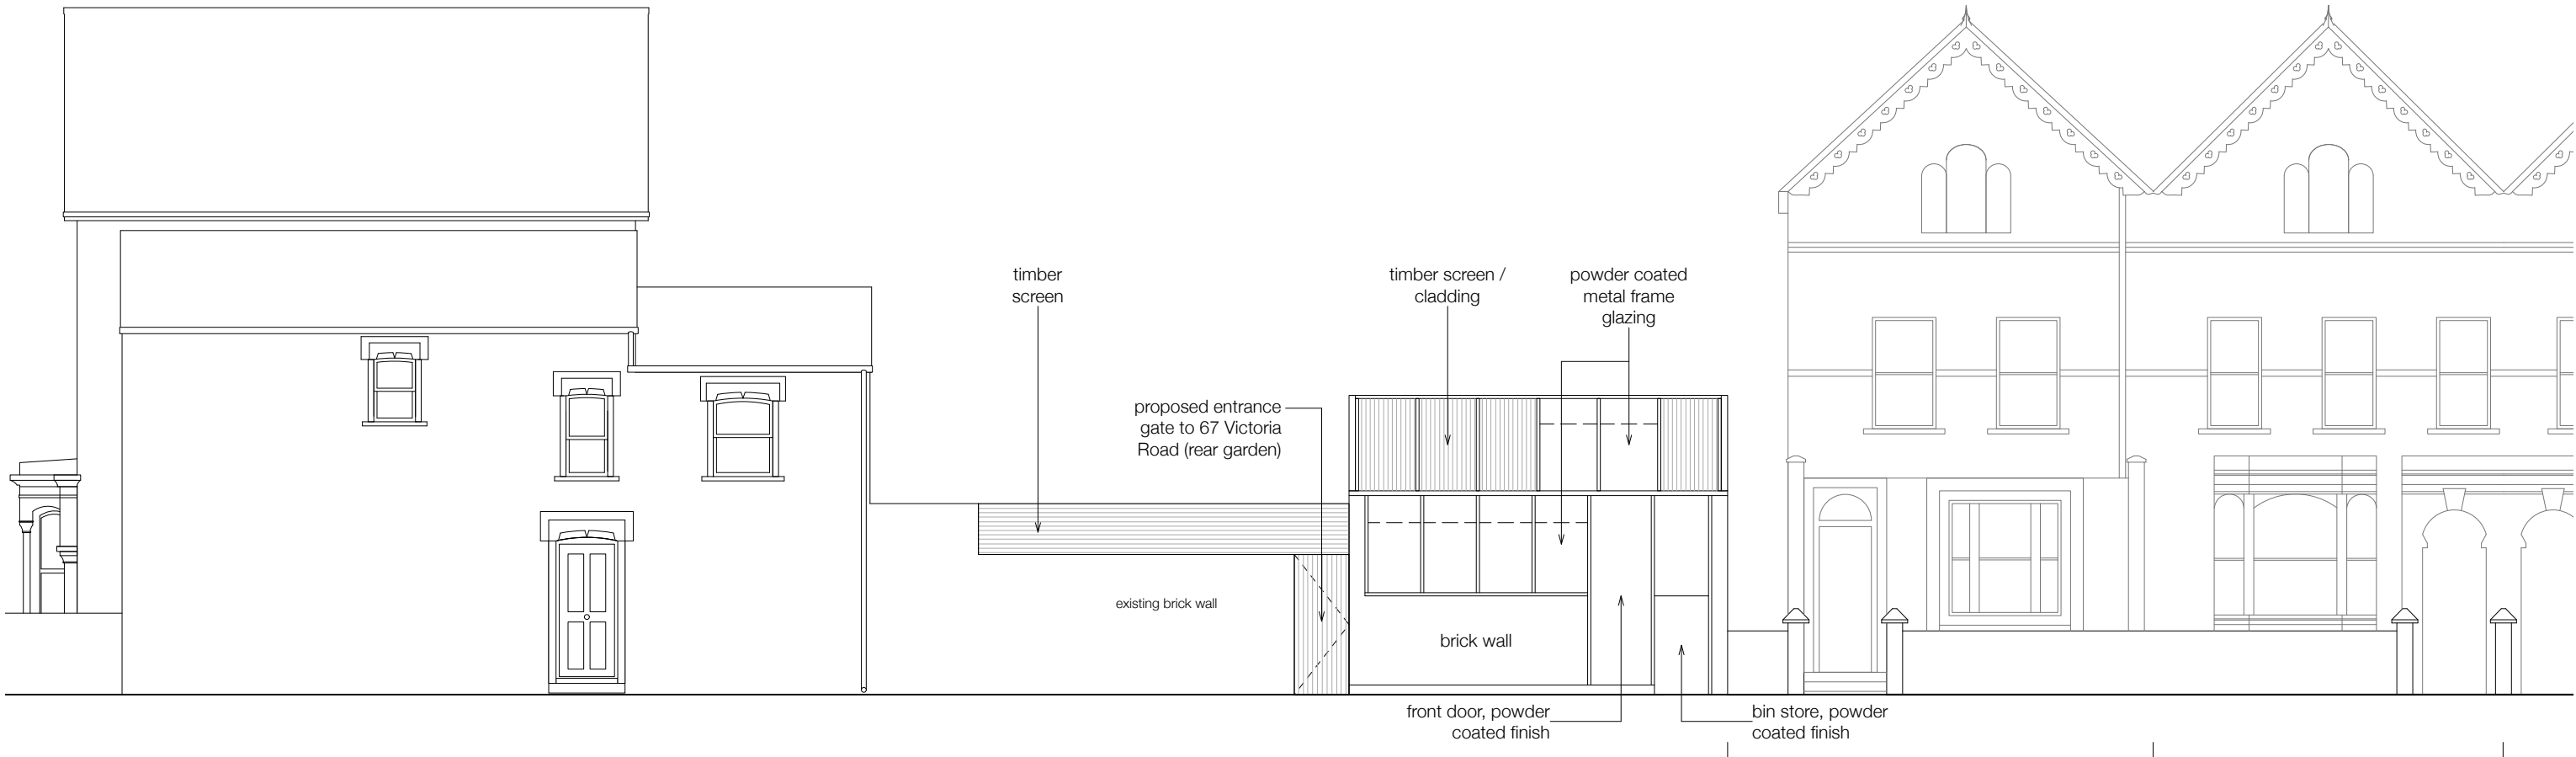


Proposed Front Elevation (Albert Road)

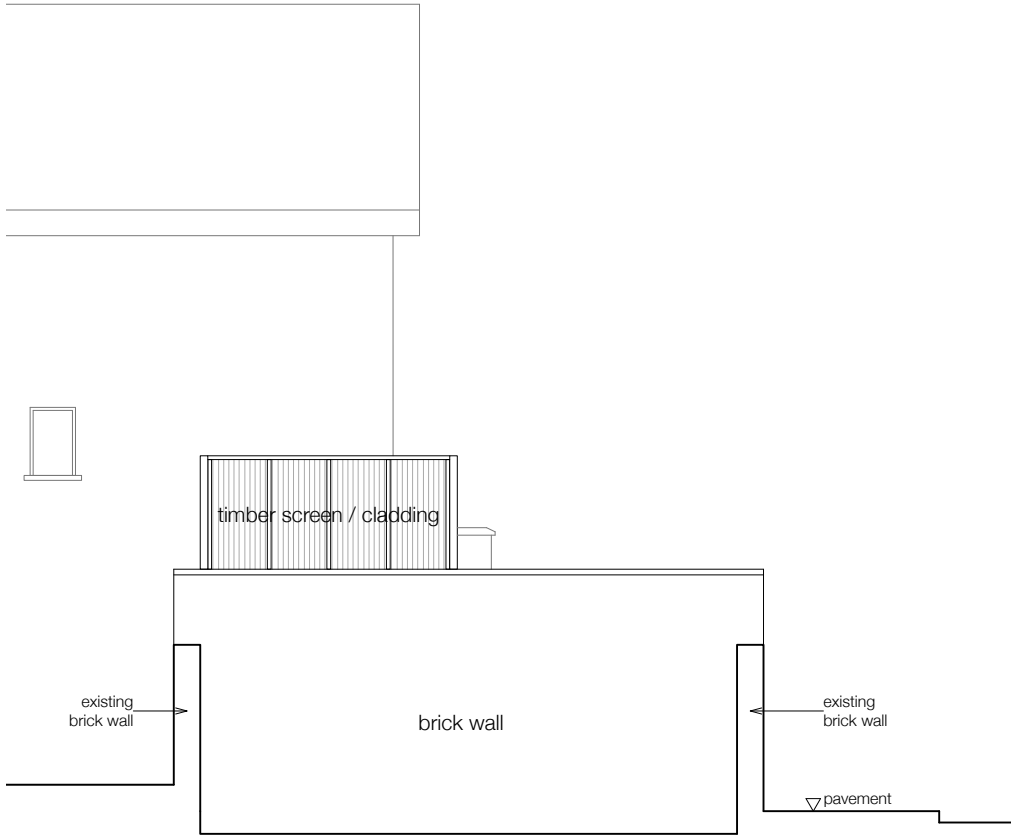

Proposed Side Elevation (67 Victoria Road)

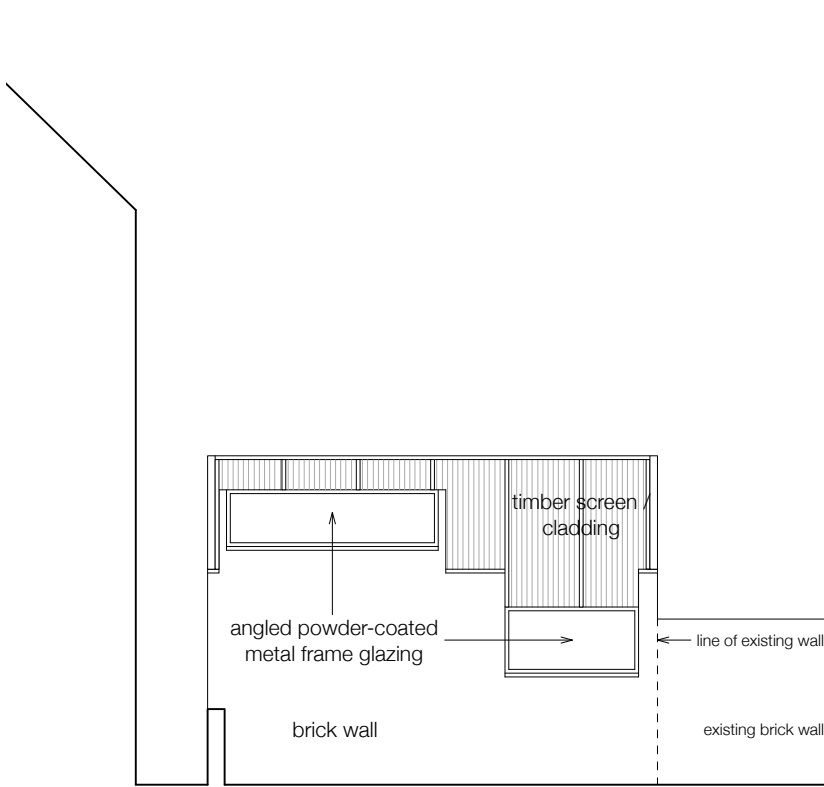


Proposed Rear Elevation

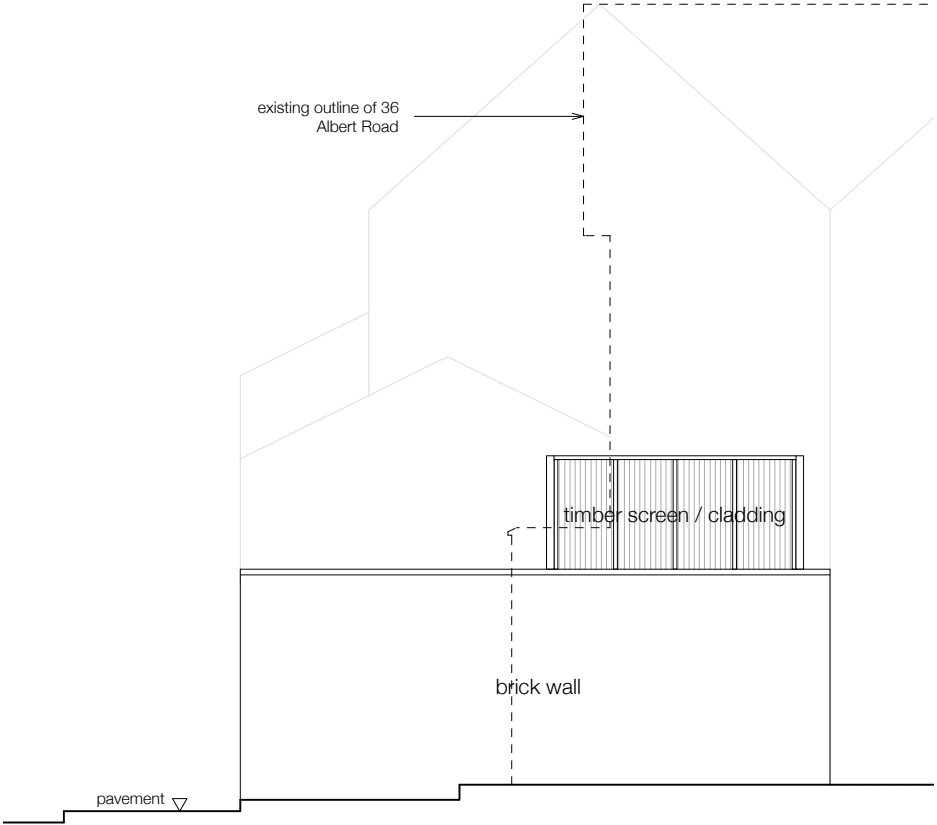

Proposed Side Elevation (36 Albert Road)

Rev.	Details	Date
A	Planning Amends	05/06/2026

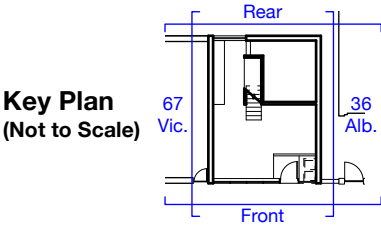

Do Not Scale From This Drawing:
All measurements given are indicative, on site dimensions must be determined prior to the purchaser manufacture of any components. All discrepancies between indicative dimensions given and those measured on site to be brought to architect's attention.

CASSION CASTLE ARCHITECTS
Unit 10 Old Dairy Court, 17 Crouch Hill, London, N4 4AP

Project: New Dwelling, 67 Victoria Road, N4

Sheet No:	Rev:	Date: 05/06/2026
1313/P03	A	Scale: 1:100 @ A3

Title: Proposed Elevations