


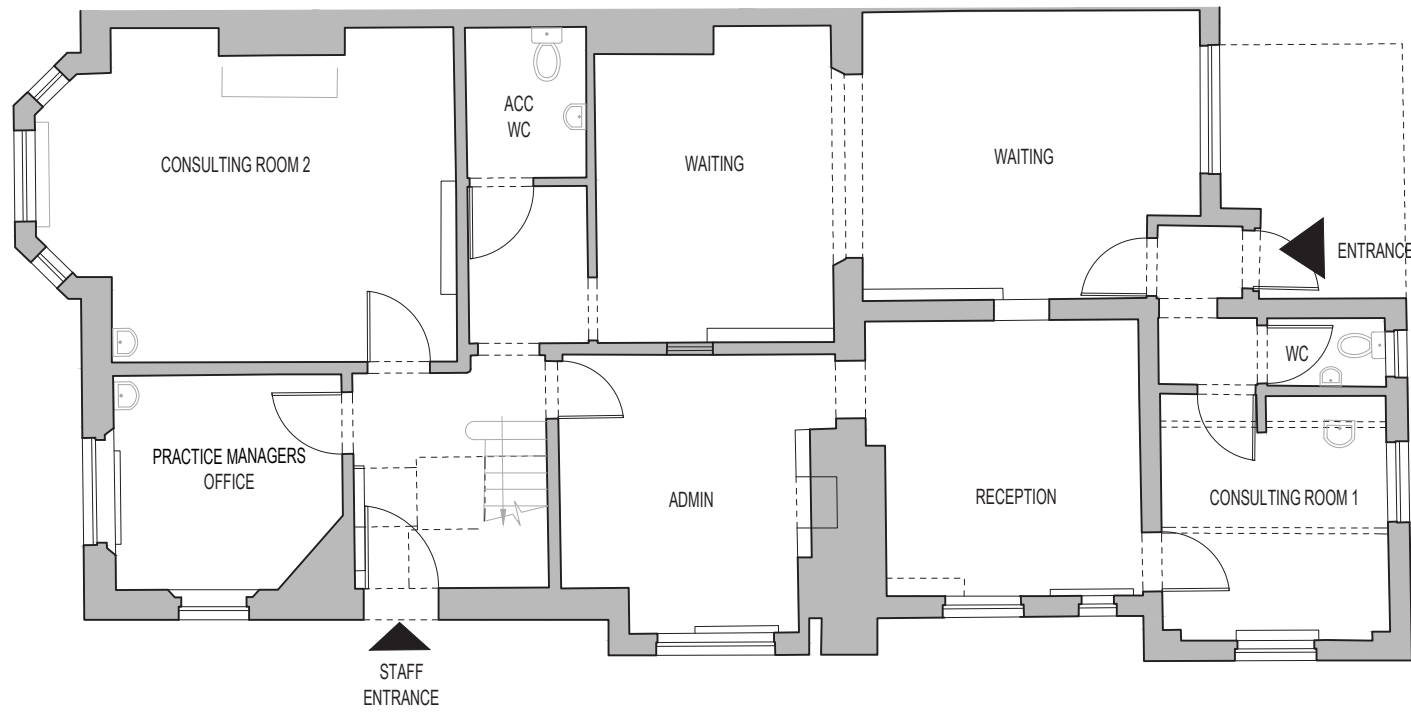
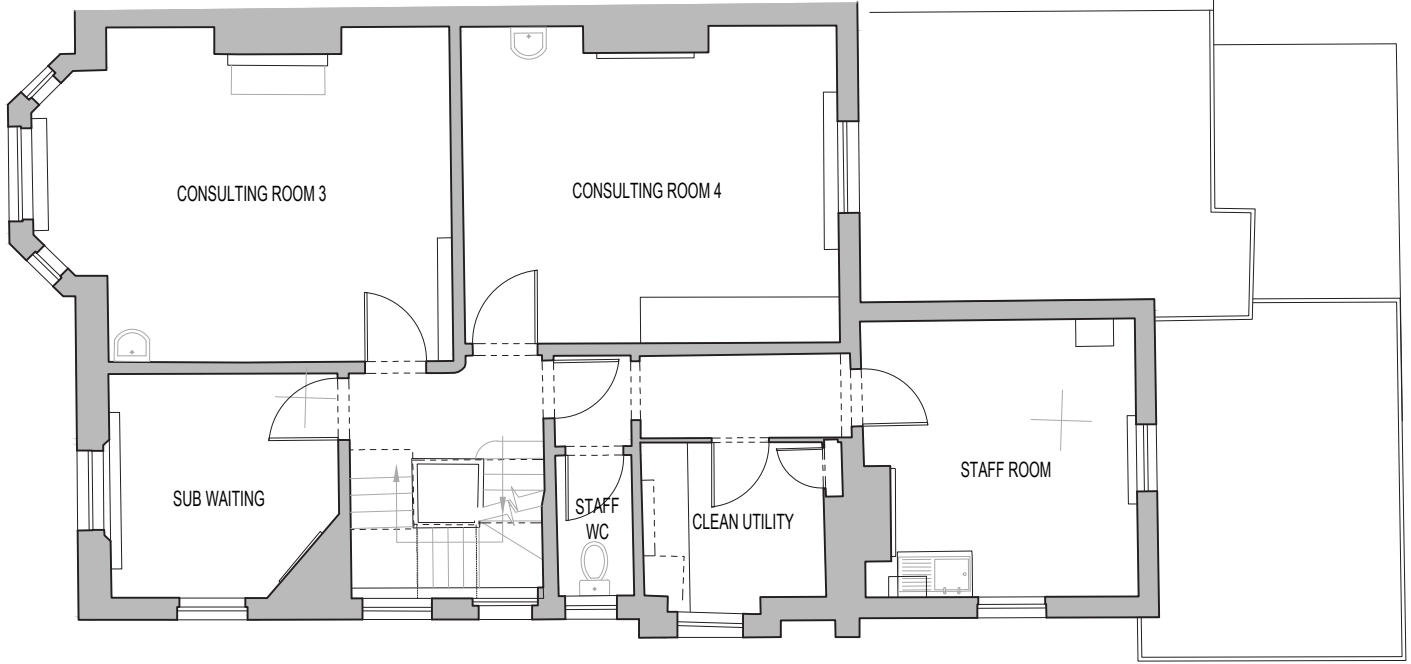


 



Existing Ground Floor Plan

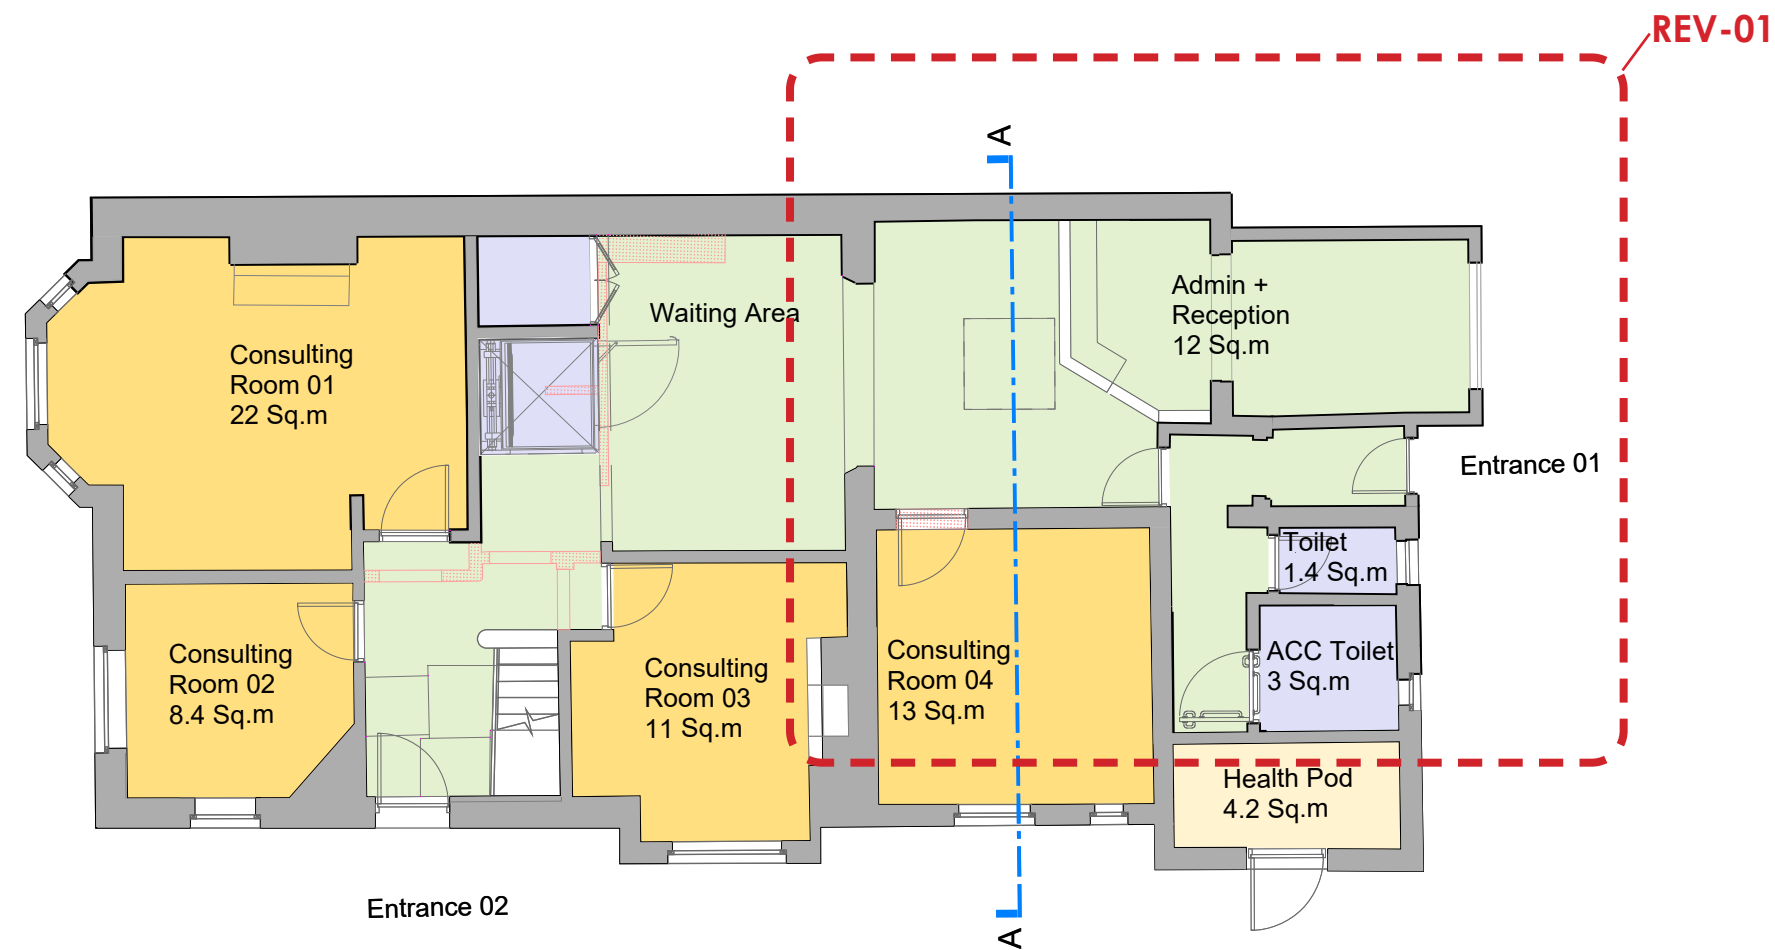



Existing First Floor Plan

 

Proposed Ground Floor Plan

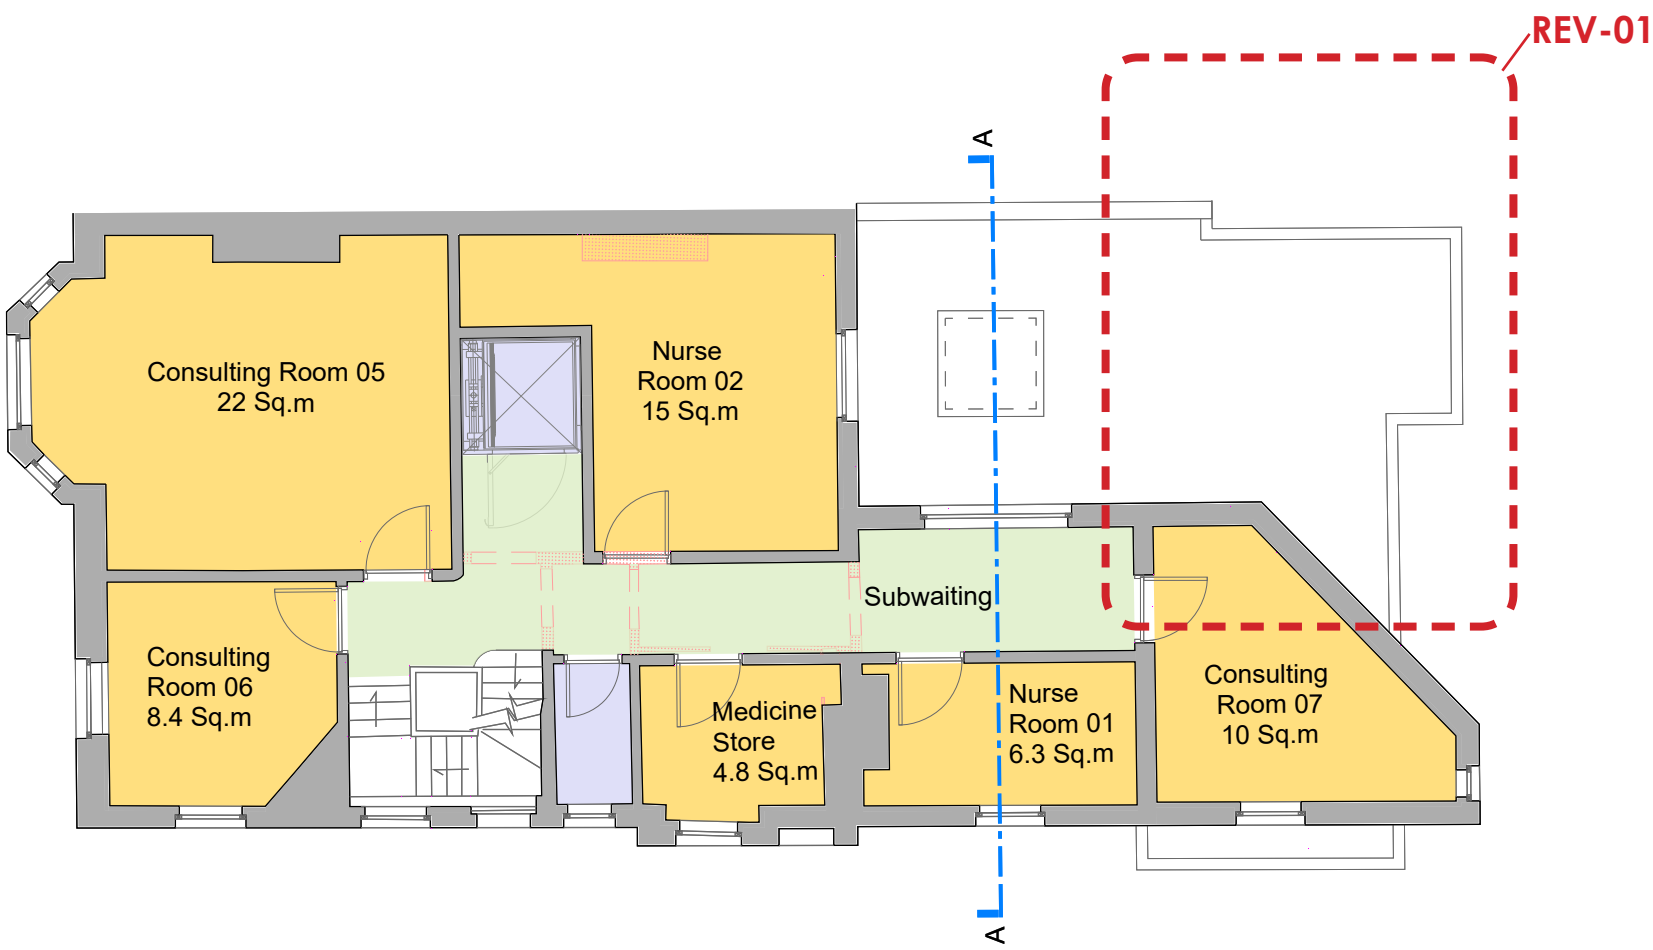 

Proposed First Floor Plan

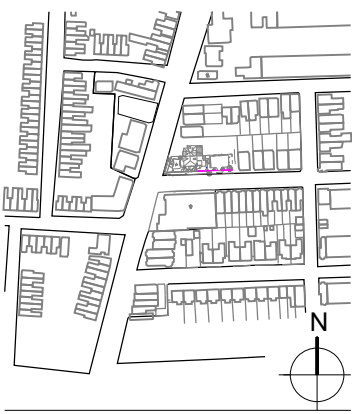 

INDEX	AMENDMENT	DATE
02	Ground floor extension	28.05.2026
01	Planning Application	26.12.2024

PROJECT
GP EXTENSION AND
REFURBISHMENT
LONDON, UK

CLIENT
ARCADIAN GARDENS SURGERY

DRAWING TITLE Existing and Proposed
Ground and First floor plans
DWG NUMBER C02-02-AA-101

DRAWN BY AH
CHECKED BY AH

PHASE
SCALE

INDEX
02
DATE
28.05.2026