


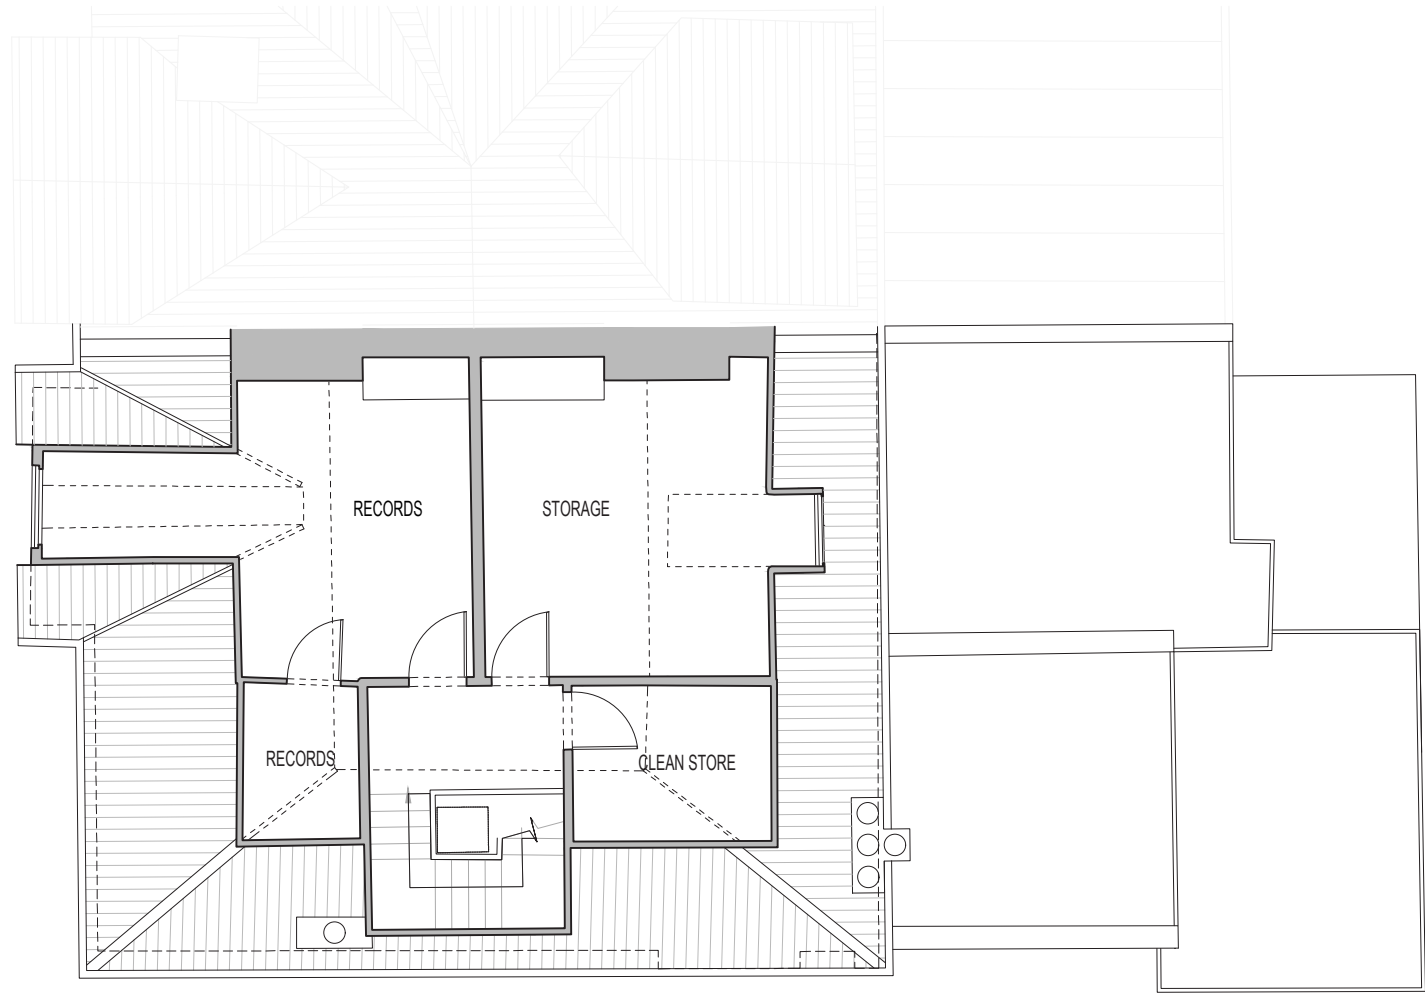
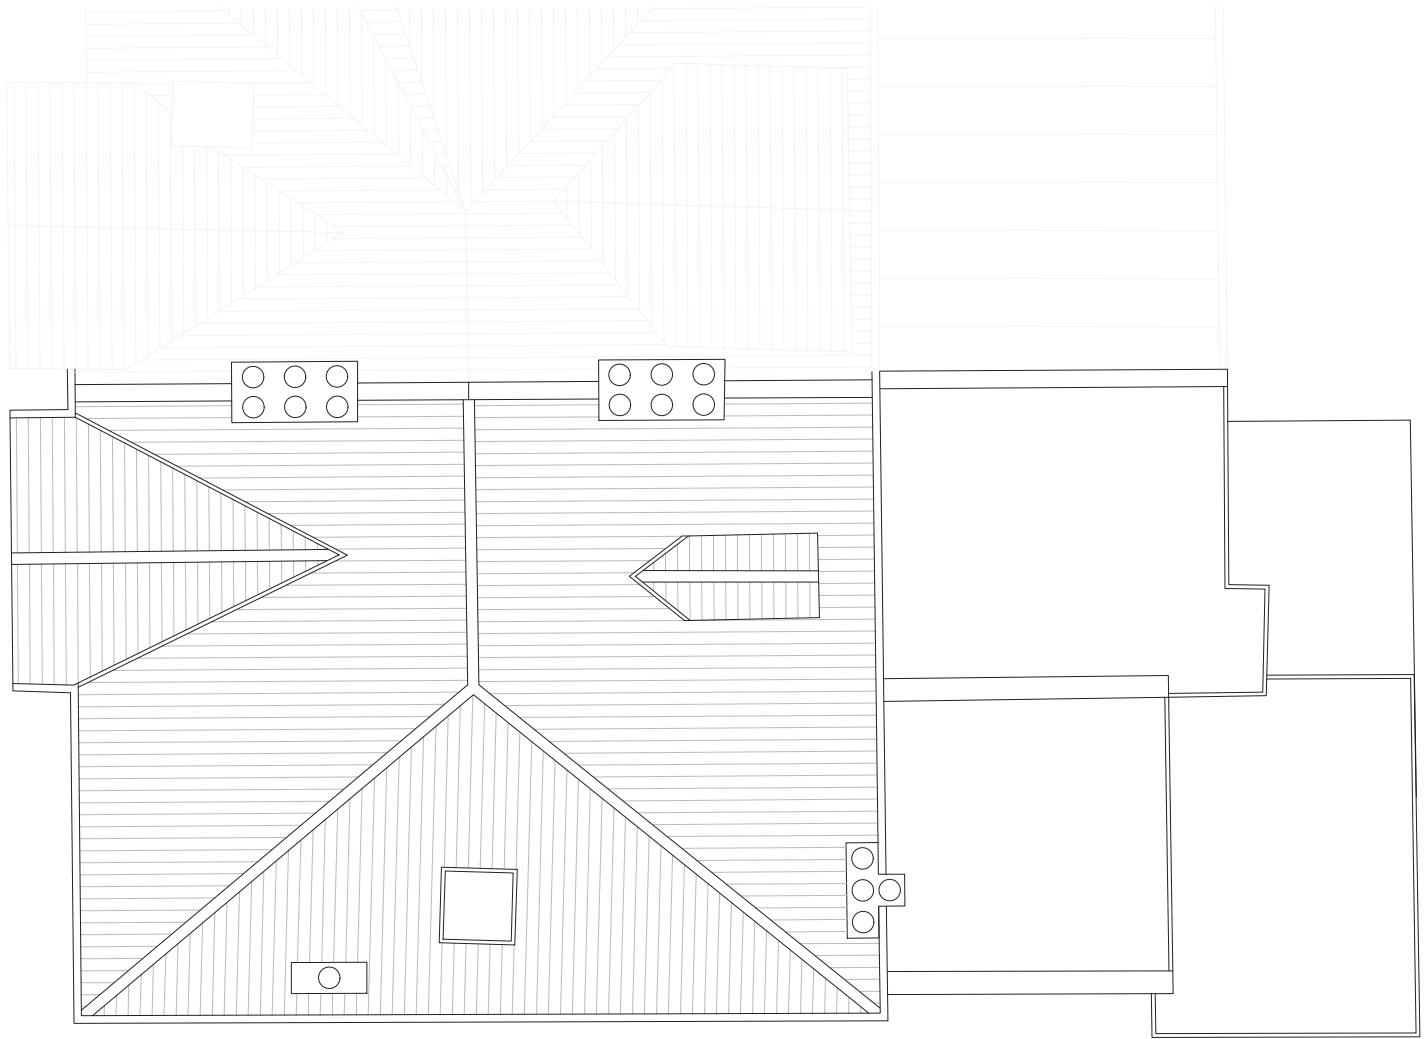


 



Existing Second Floor Plan

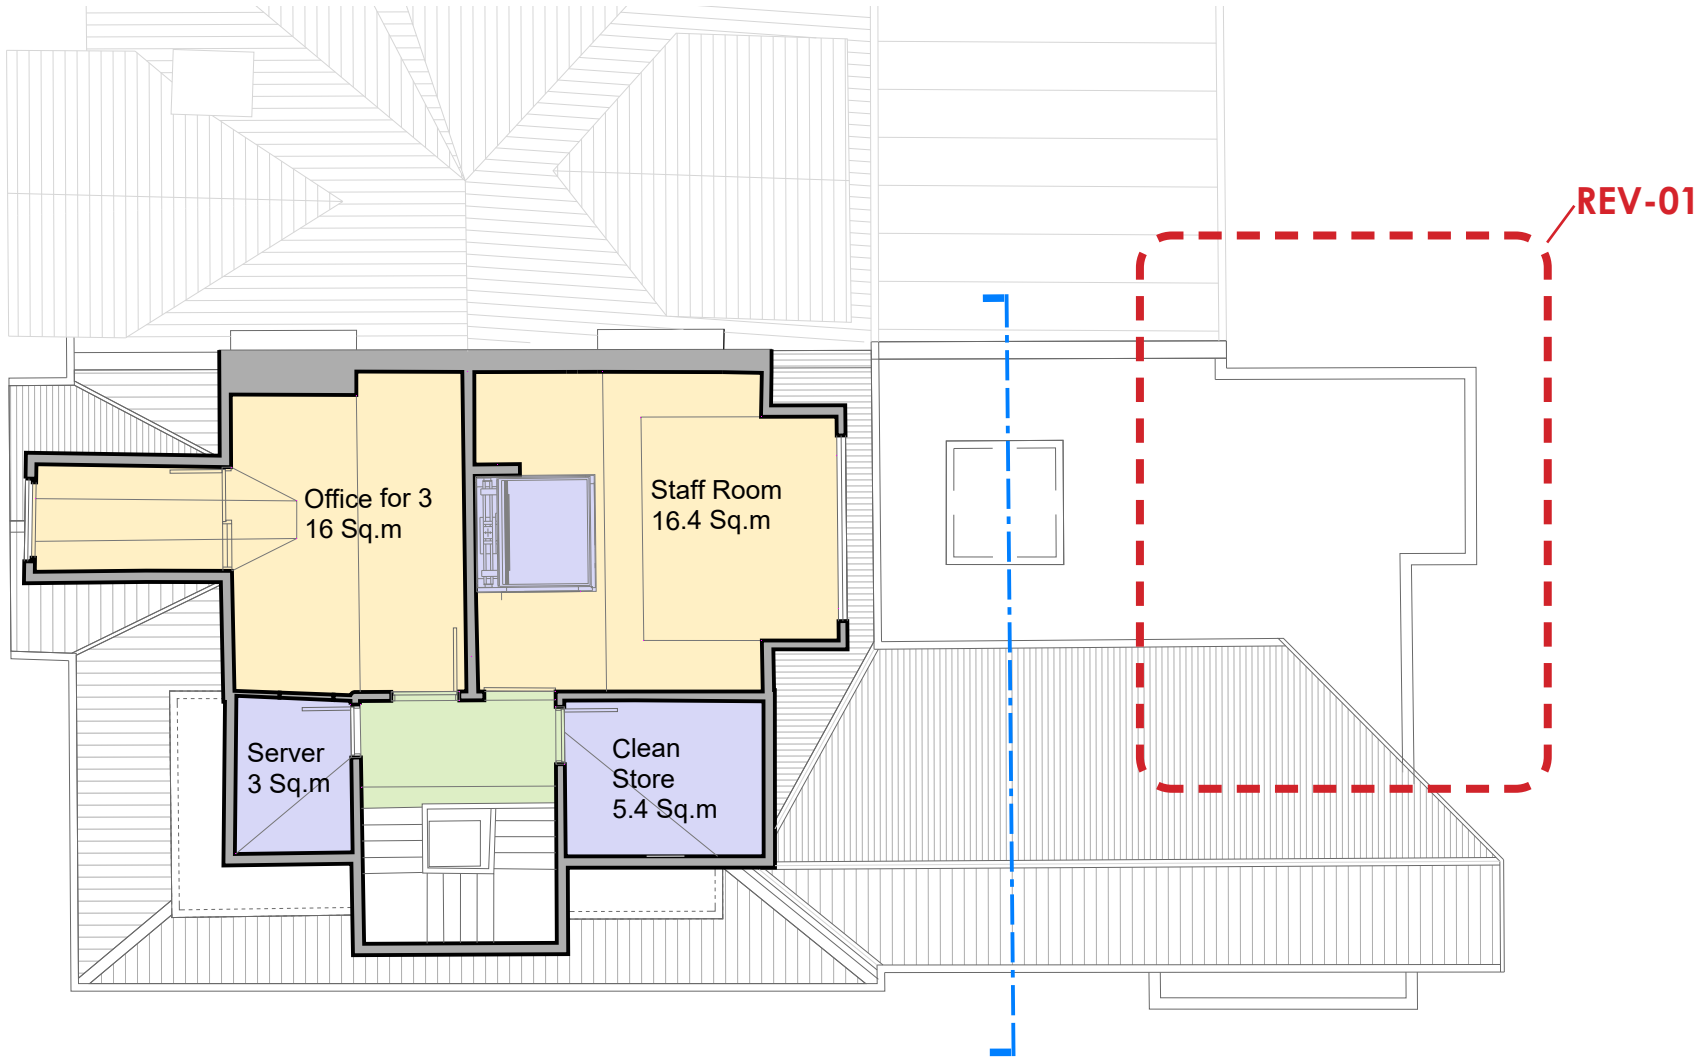



Existing Roof Plan

 

Proposed Second Floor Plan

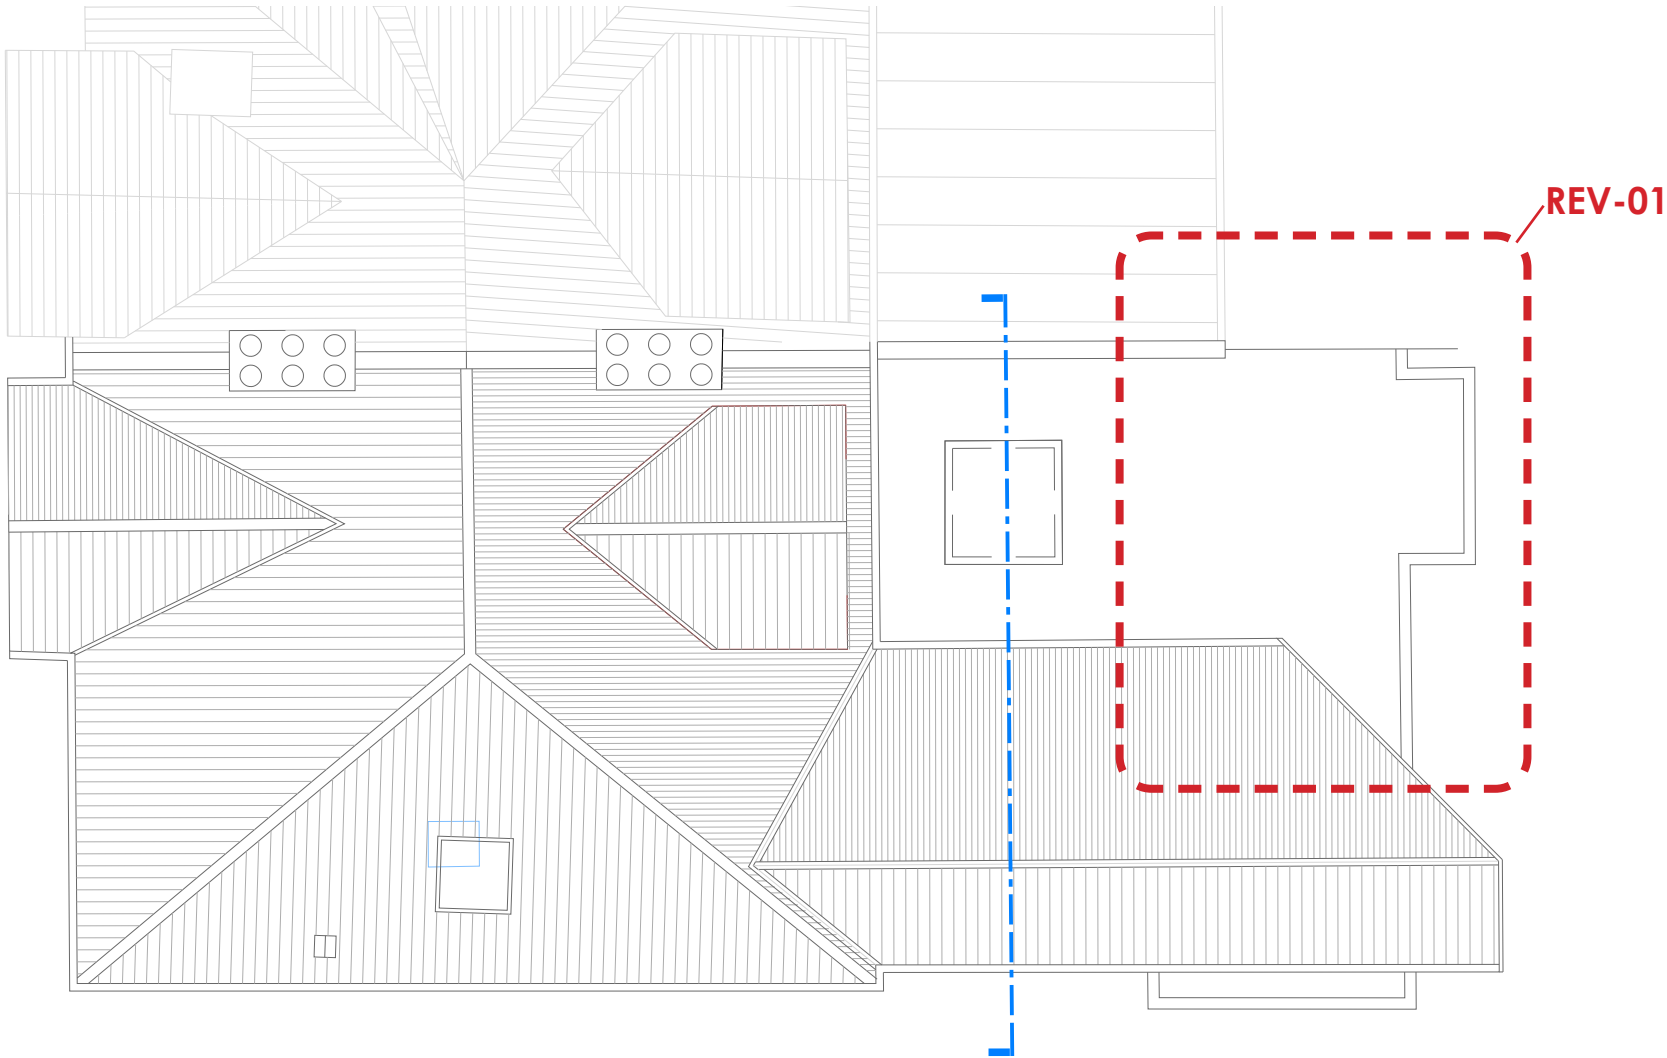 

Proposed Roof Plan

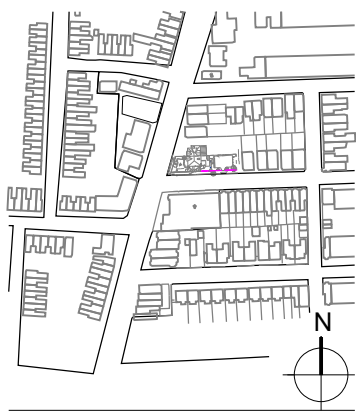 

02	Ground floor extension	28.05.2026
01	Planning Application	26.12.2024
INDEX	AMENDMENT	DATE

PROJECT
GP EXTENSION AND
REFURBISHMENT
LONDON, UK

CLIENT
ARCADIAN GARDENS SURGERY

DRAWING TITLE Existing and Proposed
Second floor and Roof plans
DWG NUMBER C02-02-AA-102

DRAWN BY AH
CHECKED BY AH

PHASE
SCALE

INDEX 02	DATE 28.05.2026
-------------	--------------------