



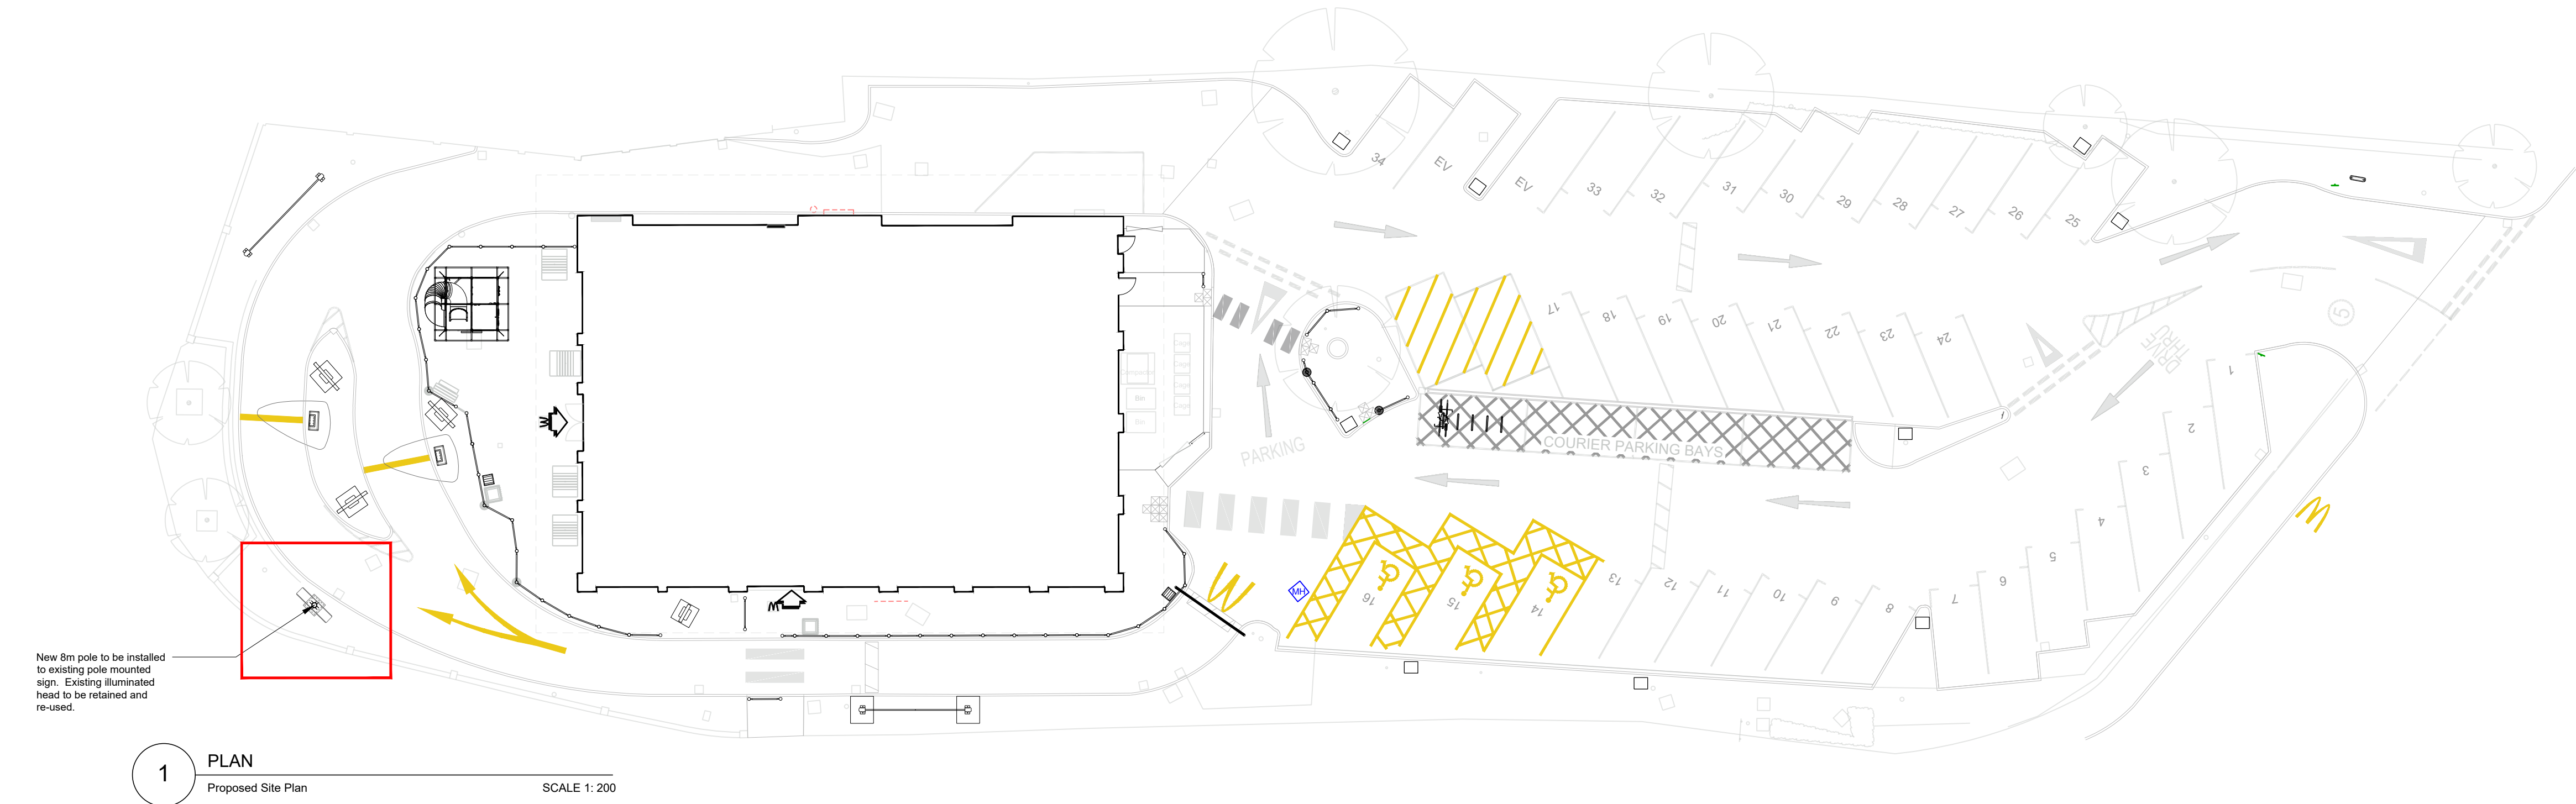


1 PLAN
Proposed Site Plan
SCALE 1: 200

 


2 PLAN
Pole Mounted 'M' Sign Plan
SCALE 1: 20

SITE SIGNAGE SCHEDULE								
ADVERT REF	QTY	SIZE (mm)	MATERIALS	COLOUR	HEIGHT (mm) ABOVE GROUND	EXTENT (mm) OF PROJECTION	HEIGHT (mm) OF TEXT	ILLUMINATION
Pole Mounted Keystone Sign	1	As Shown	Constructed from steel fabricated frame clad with aluminium panels	Dulux 90YY 07/93 Dark Green Yellow Golden Arch Painted Dark Grey Aluminum RAL 7022	As existing	-	-	LED


DRAWINGS BASED ON:
SURVEY: 25.01.2024
OTHER: C7 Architectes Ltd - 0912-0490-300

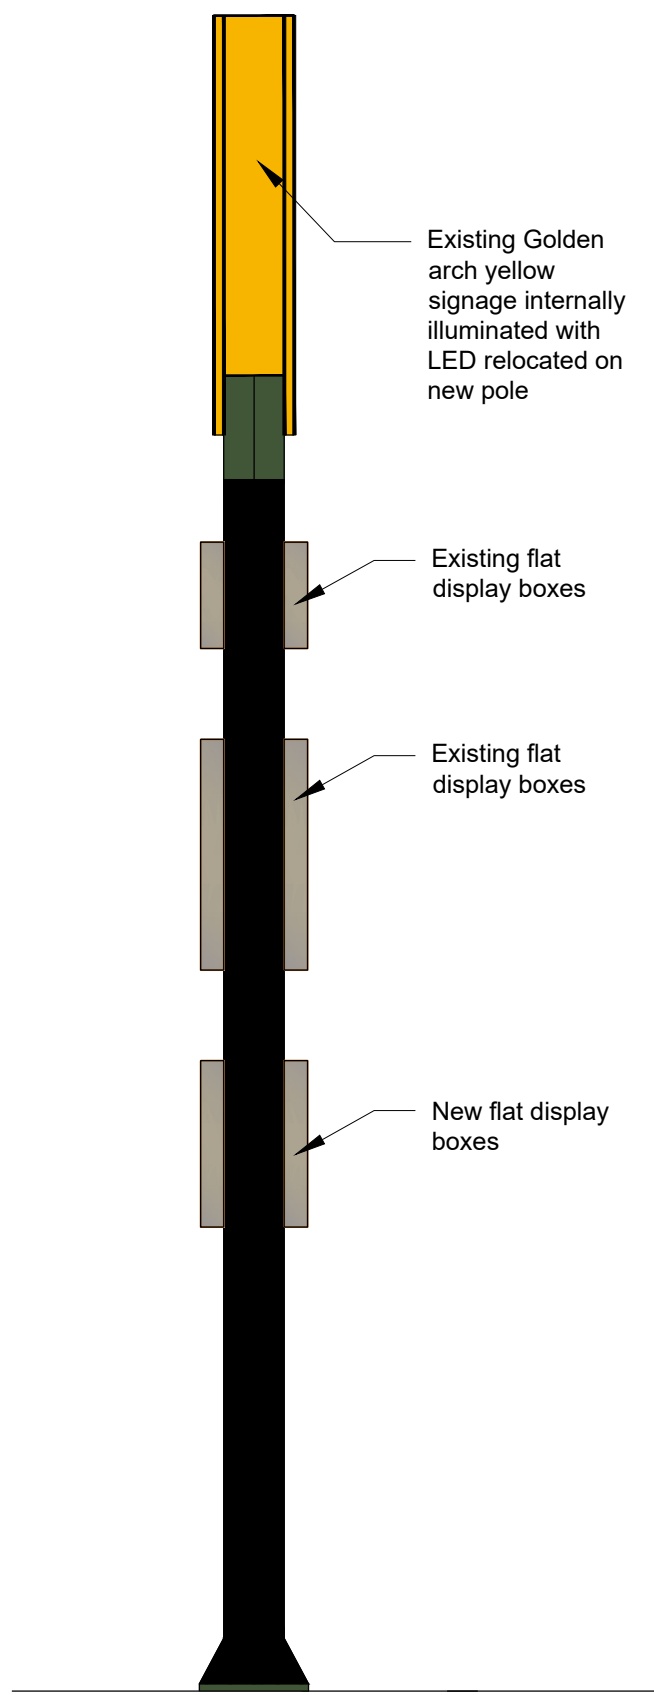

3 ELEVATION
Proposed Pole Mounted 'M' Sign Elevation
SCALE 1: 20

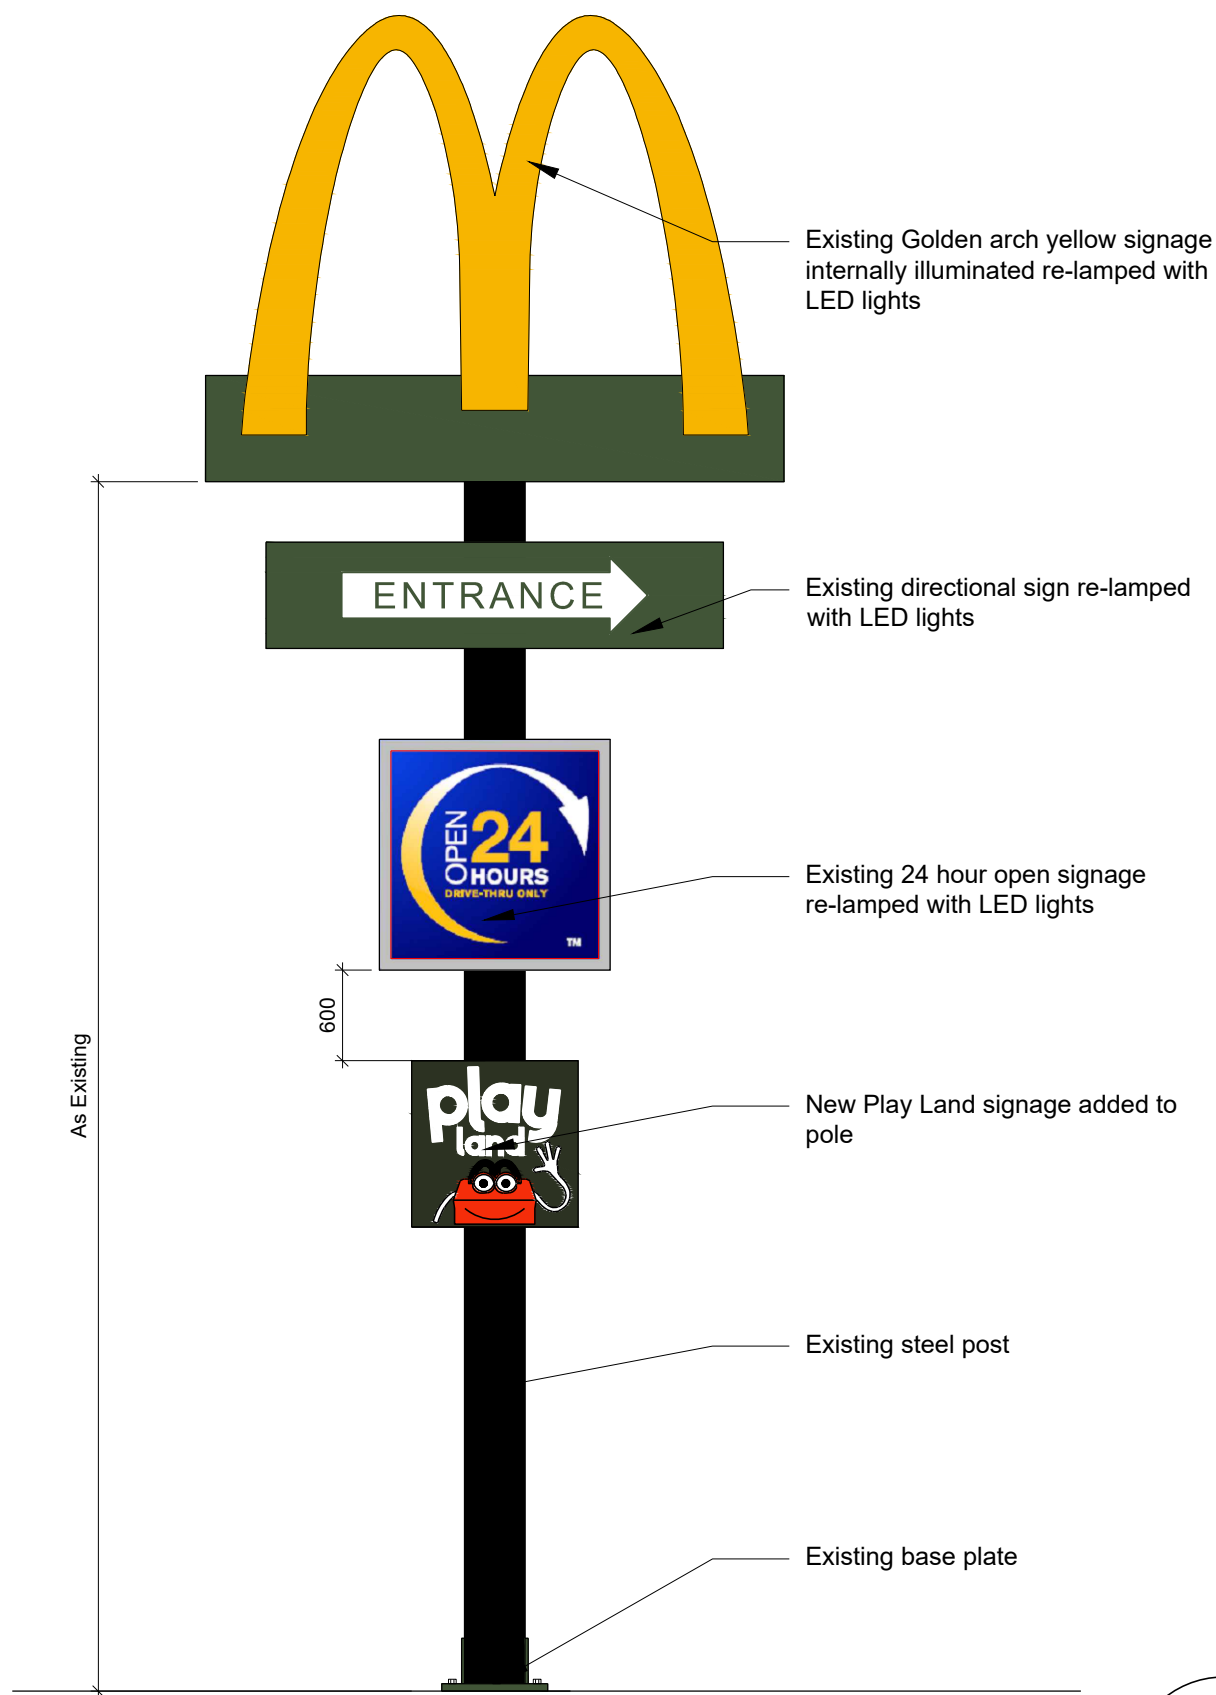

4 ELEVATION
Proposed Pole Mounted 'M' Sign Elevation
SCALE 1: 20

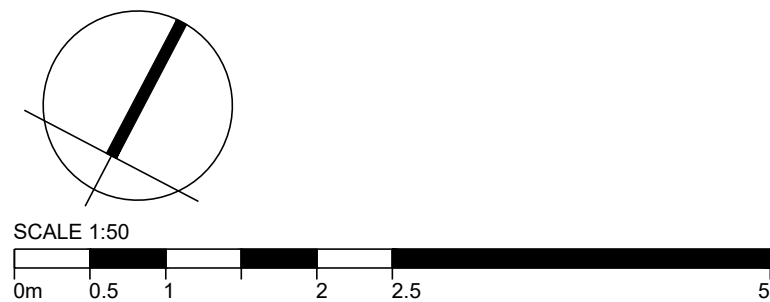

IRLX Re-image Only

B Minor amendments following Stage 1 meeting 23.04.2026. GF / GF 08.05.2026

Signage details updated to retain all existing signs and pole and just allow for re-lamping existing with new Playland sign

Playland sign added GF / GF 03.02.2026

REV DESCRIPTION DR / CH DATE

This drawing has been reviewed and signed off by McDonald's Restaurants Ltd any errors, changes or discrepancies should be reported to the McDonald's project manager and designers prior to commencing work on site.

NAME (PM): J DAVIS DATE: JAN 2026

SIGNATURE:

GENERAL NOTES:

All works are to be undertaken in accordance with the Building Regulations and the latest British Standards. All proprietary materials and products are to be used strictly in accordance with the manufacturers recommendations. All dimensions to be checked on site prior to construction.

ON BEHALF OF:

MC DONALDS RESTAURANTS LTD

STORE ADDRESS

Green Lanes, Williamson Rd,

Finsbury Park, London N4 1DR

DRAWING TITLE

POLE MOUNTED SIGN

Site Plan & Elevation

Scale @ A1 AS SHOWN

Created on: JANUARY 2026

Drawn by: GF

Checked by: GF

Purpose of Issue: FOR INFORMATION

OPEN architecture

Anton House www.openarc.co.uk

South Park T +44 01732 779580

Sevenoaks / Kent / TN13 1EB F +44 01732 741316

Job Reference Store Number Drawing No Rev

21600 424 1023 B