


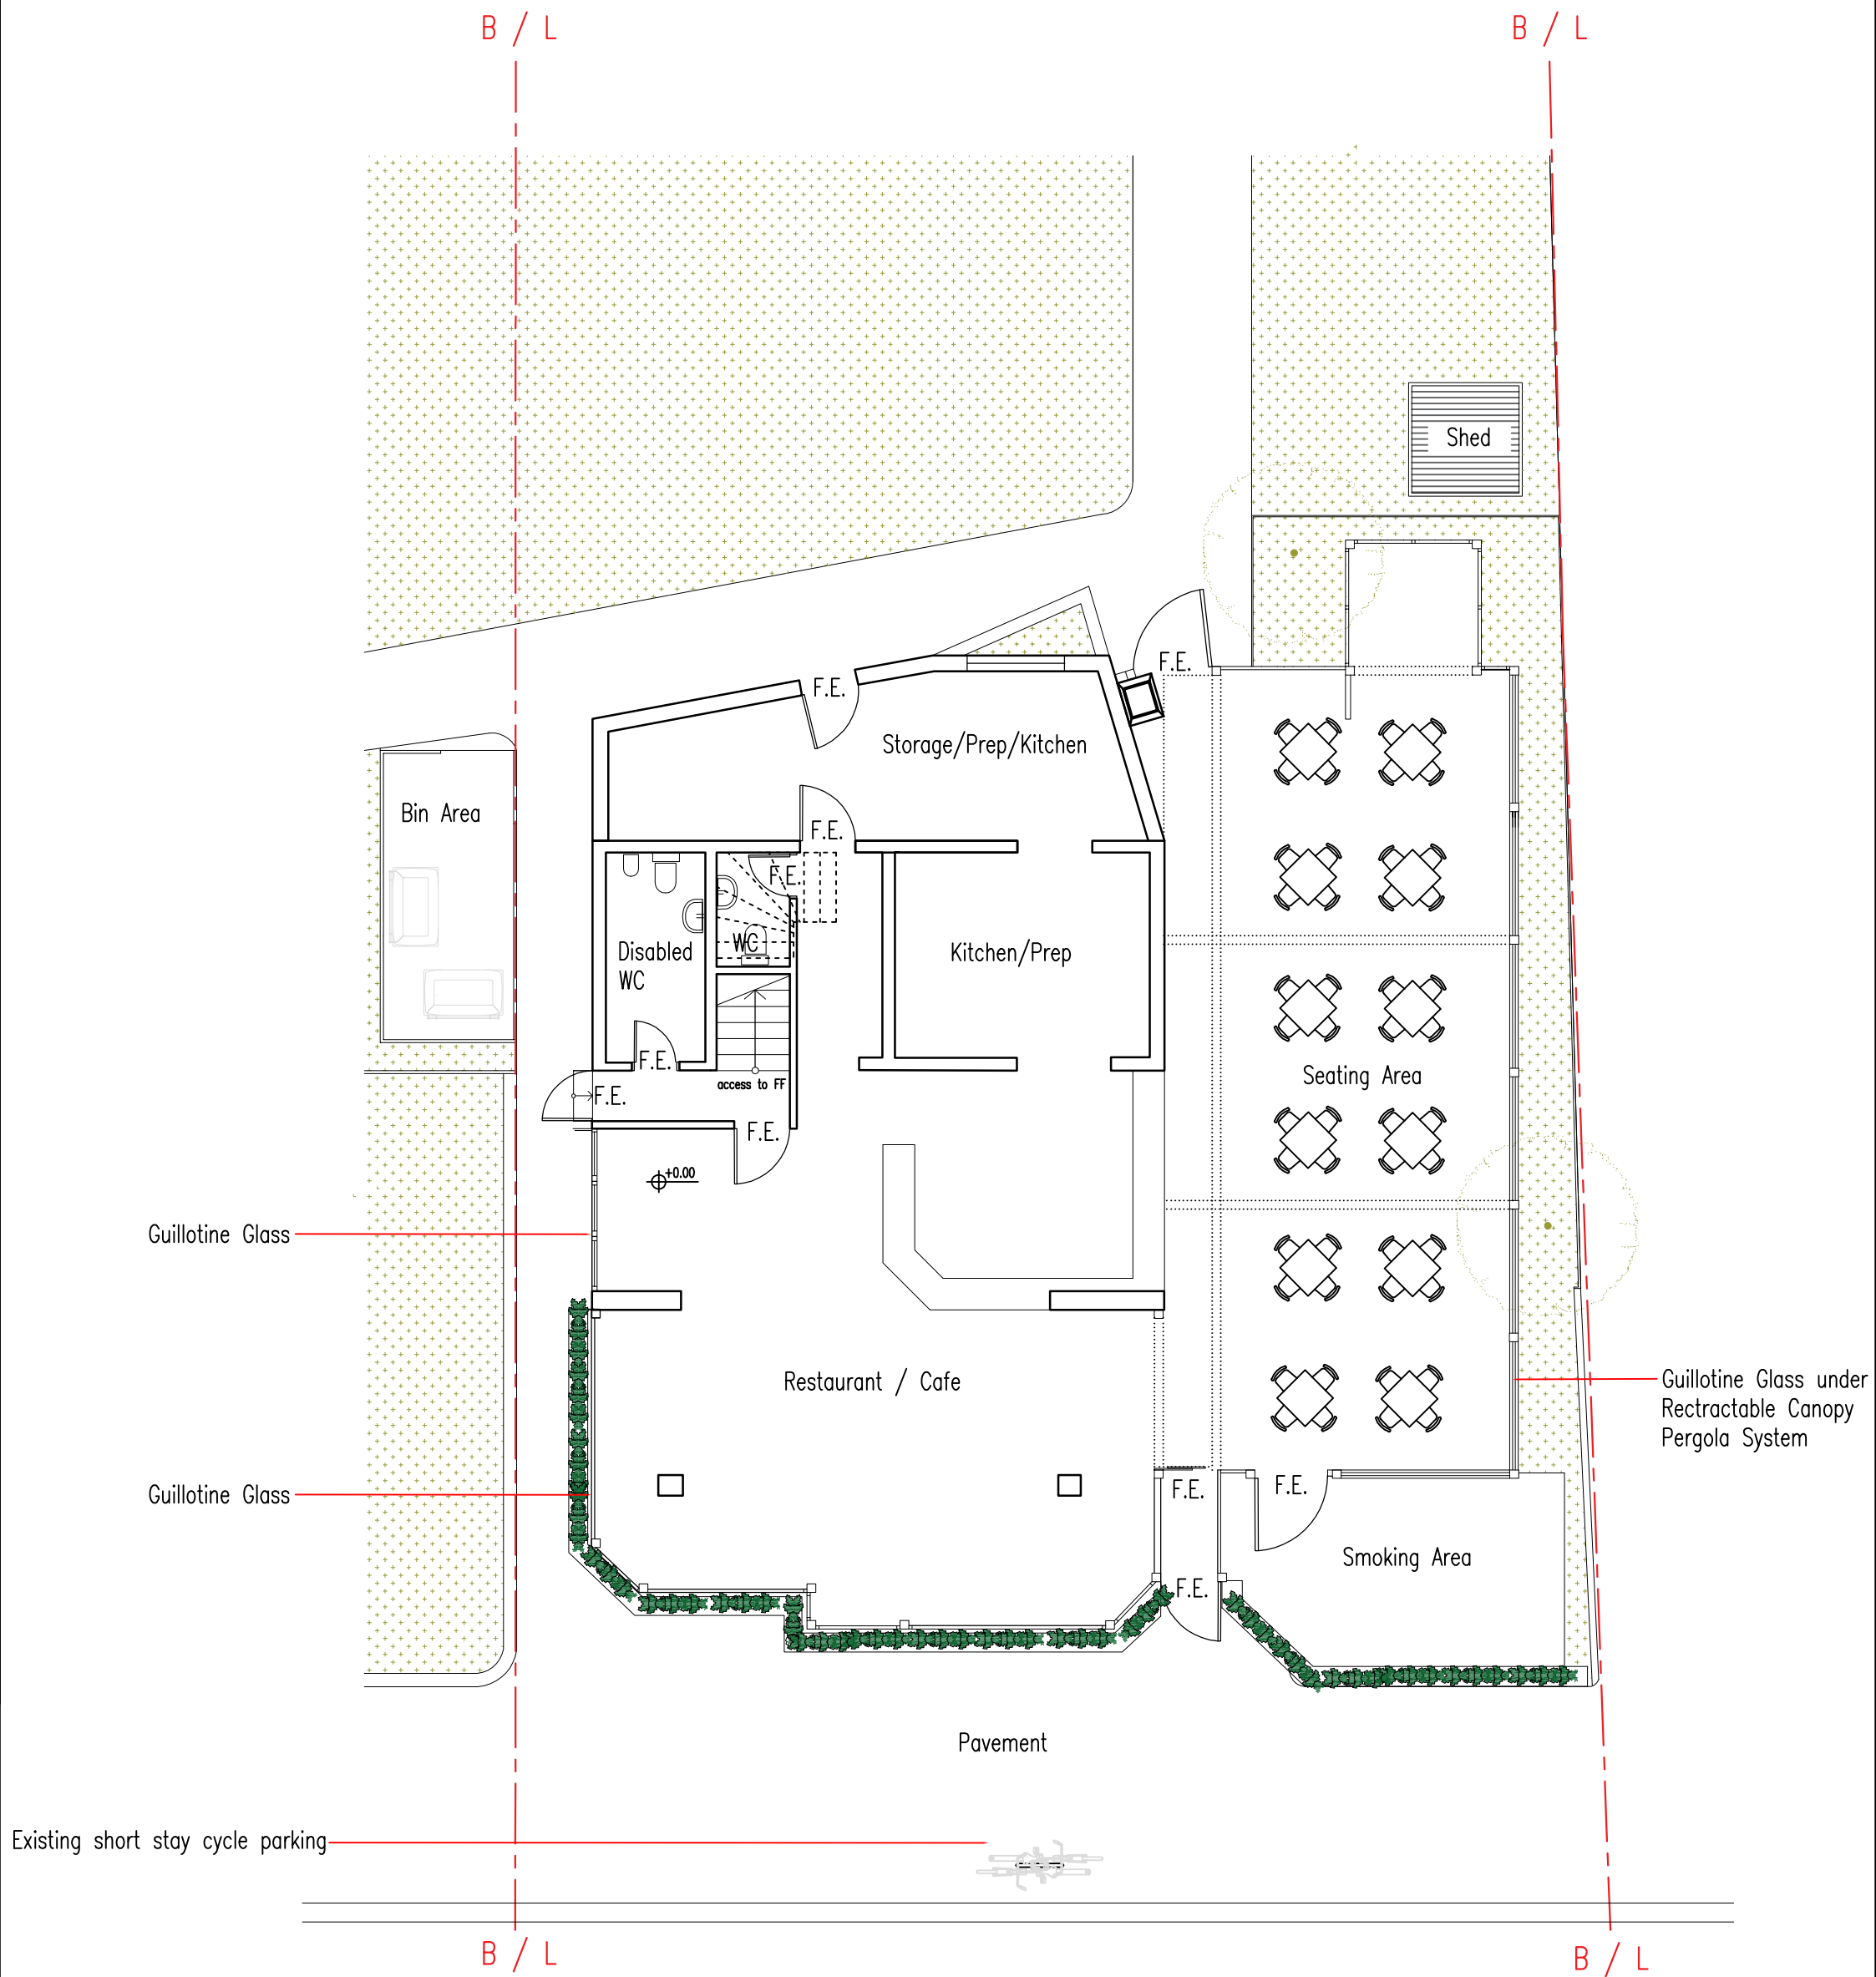

Existing Ground Floor Plan

NOTES:

Alko <i>Design & Build Ltd</i>	Project : 292 High Road, London, N22 8JZ
ARCHITECTURAL & ENGINEERING DESIGN	Drawing Title : Existing Ground Floor
2 CHEAPSIDE, NORTH CIRCULAR ROAD LONDON, N13 5ED	Project Address: 292 High Road, London, N22 8JZ
T: 0772 333 1891, 020 3213 0192	Scale : 1: 100 @ A3 Date: June 2026
e-mail: akosele@alkogroup.co.uk	Drawing No : HR26-02 Rev: 002
www.alkogroup.co.uk	