


32 Great North Road
Haringey

Non Material Amendment
June 2026

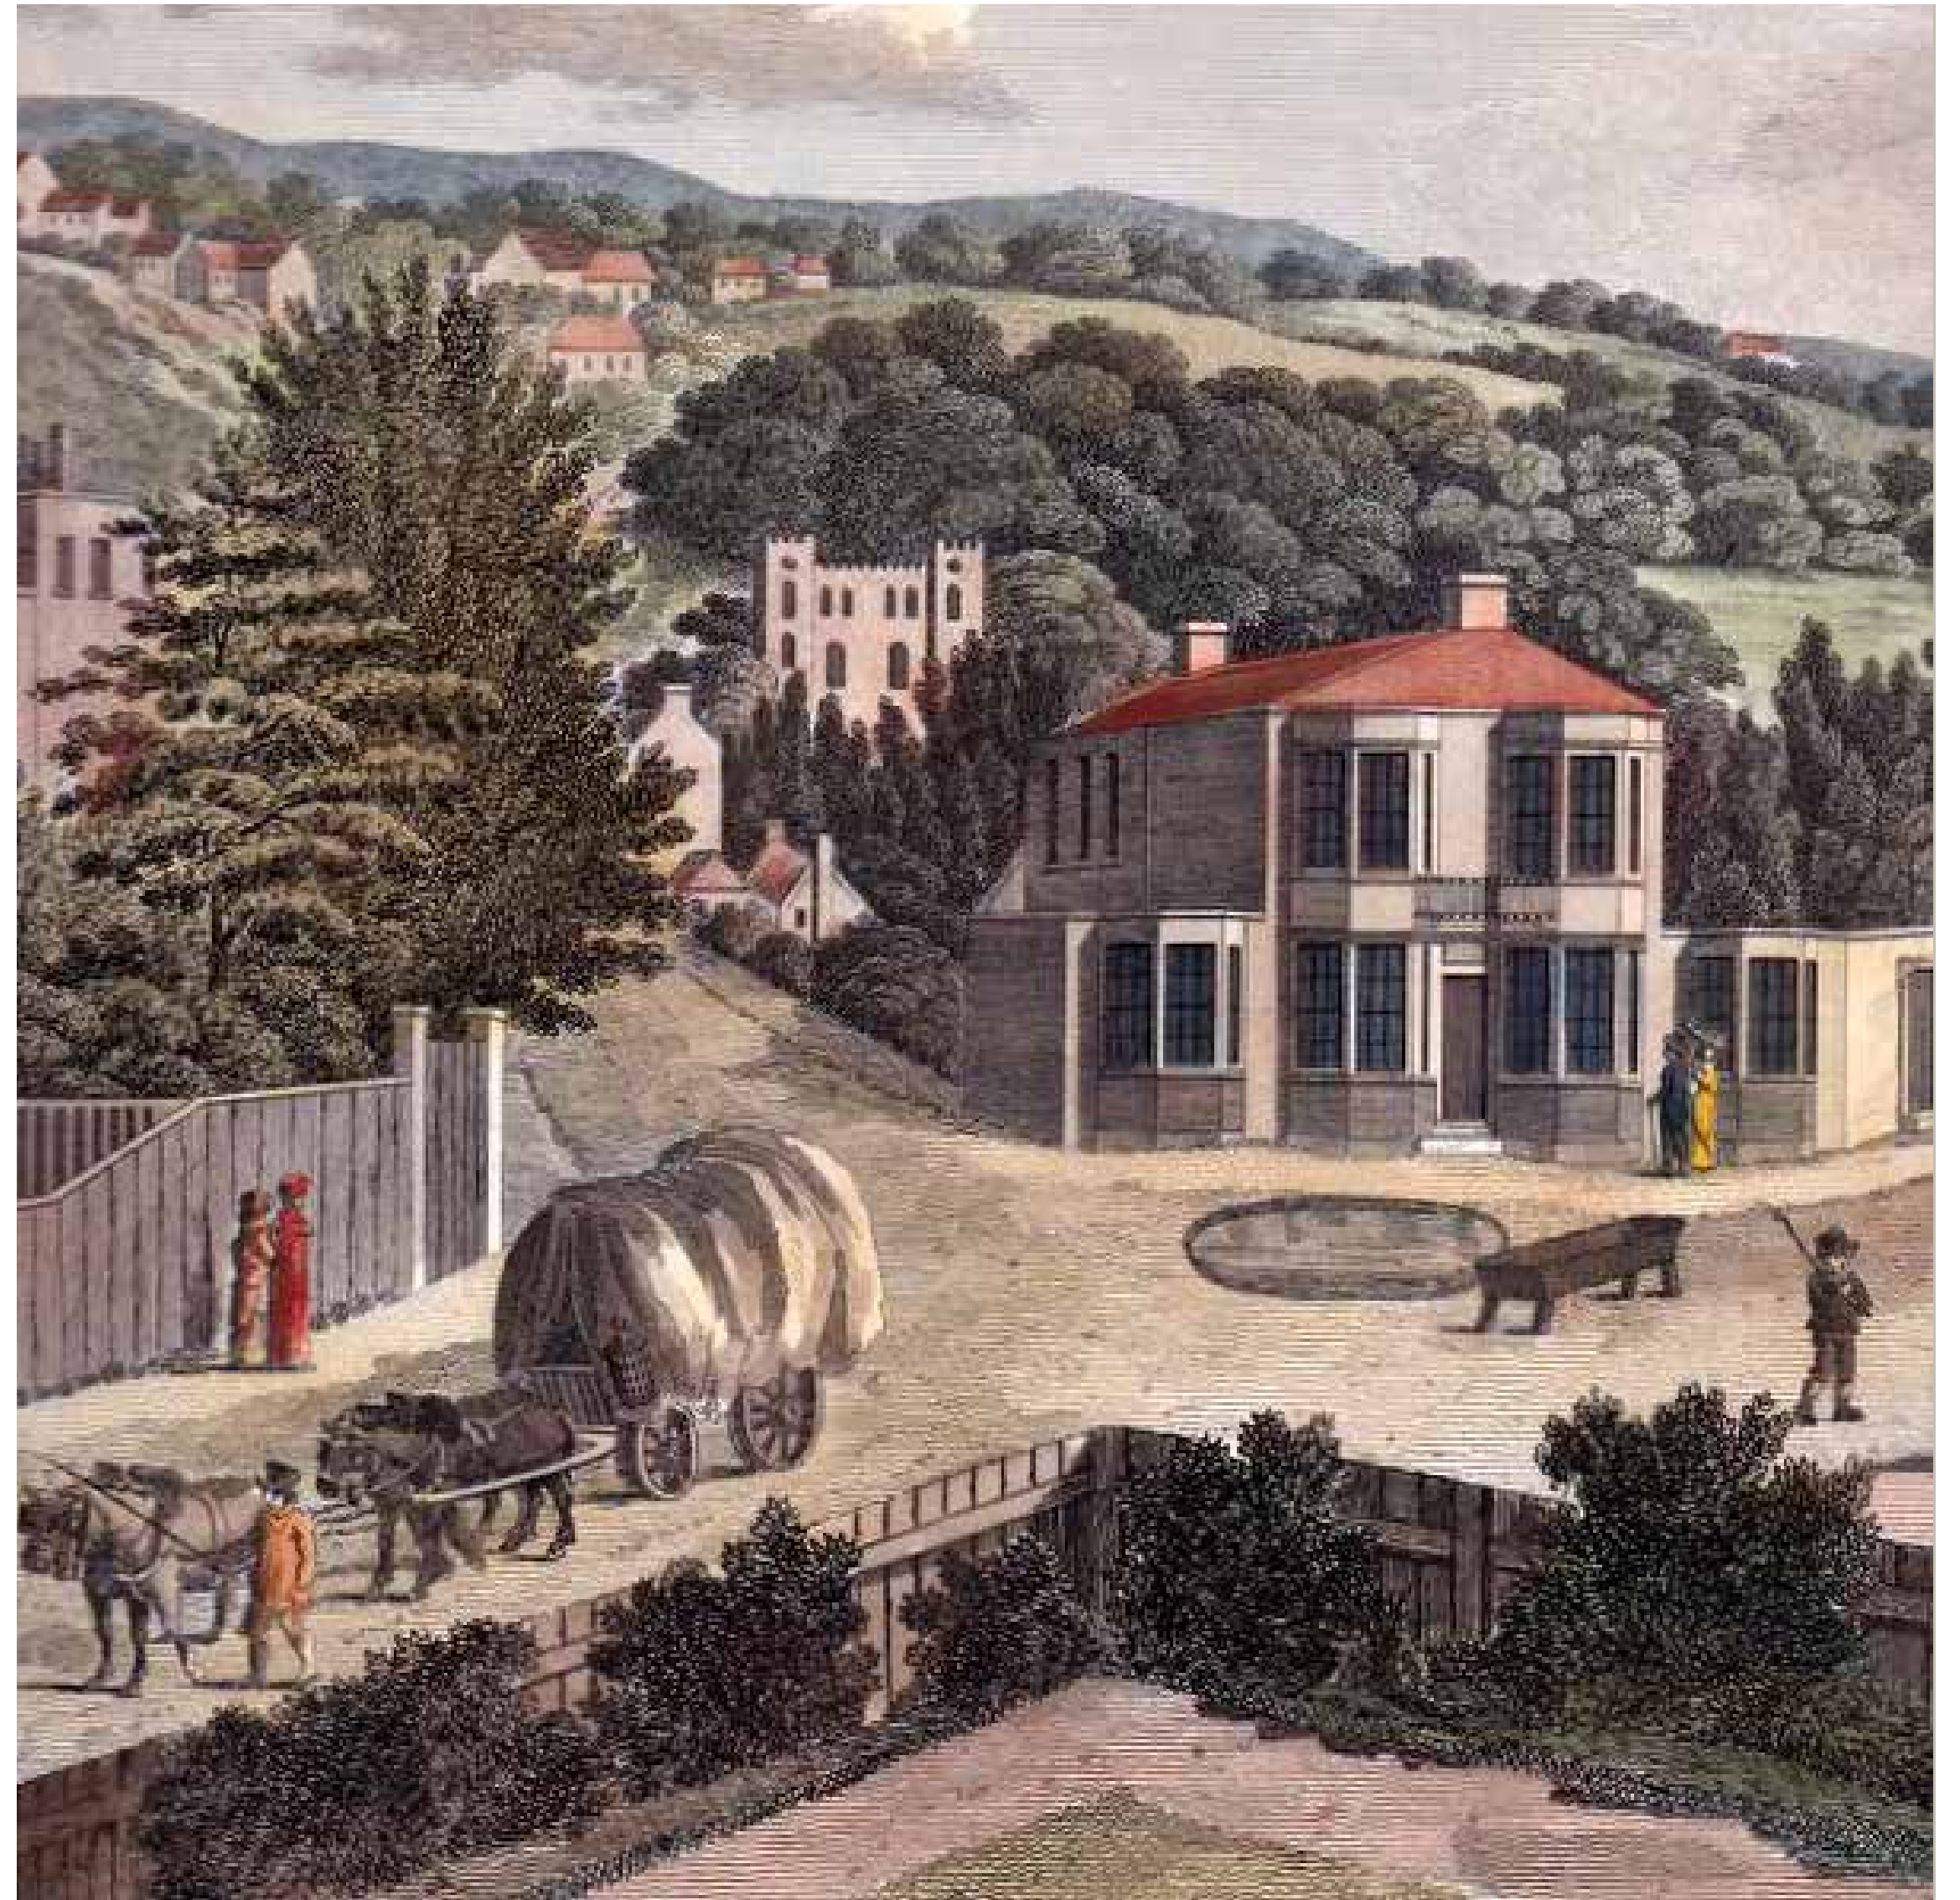

A IS FOR ARCHITECTURE




Existing Site Plan _ 1/500
1 : 500

Dimensions govern. Do not scale drawings.
All dimensions are in millimeters unless noted otherwise.
All dimensions shall be verified on site before proceeding.
All discrepancies to be notified in writing to A IS FOR

This drawing is to be read in conjunction with all relevant architectural and engineers information.
All rights reserved. © A is for Architecture Ltd.
Area measurements must not be taken to represent contractual documentation.

NOTE
S

UK Projects only:
This drawing may contain data under lease from Ordnance Survey. Unauthorized reproduction infringes crown copyright.

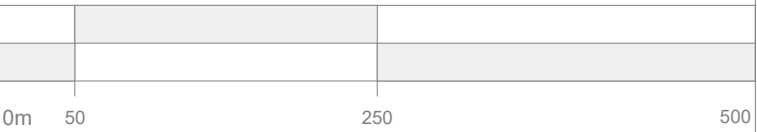

--- Site Boundry

REV	DATE	For Planning AMENDMENTS
-	July 2025	

A IS FOR ARCHITECTURE

493 Hackney Road, London, E2 9ED

Tel: +44 (0)7831 725 087 / +44 (0)7557 416 966

www.aisfor.co

hello@aisfor.co

project Great North Road

number 025

drawing title Existing Location Plan

scale 1 : 500 @ A1


status For Planning

date July 2025

drawing no rev no

025- AISF - 0100

-

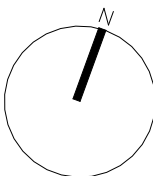




Proposed Site Plan- 1/500
1 : 500

Dimensions govern. Do not scale drawings.
All dimensions are in millimeters unless noted otherwise.
All dimensions shall be verified on site before proceeding.
All discrepancies to be notified in writing to A IS FOR

This drawing is to be read in conjunction with all relevant architectural and engineers information.
All rights reserved. © A is for Architecture Ltd.
Area measurements must not be taken to represent contractual documentation.

NOTE
S

UK Projects only;
This drawing may contain data under lease from Ordnance Survey. Unauthorized reproduction infringes crown copyright.

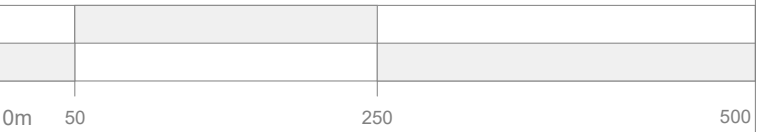

--- Site Boundry

-	July 2025	For Planning
REV	DATE	AMENDMENTS

A IS FOR ARCHITECTURE

493 Hackney Road, London, E2 9ED

Tel: +44 (0)7831 725 087 / +44 (0)7557 416 966


www.aisfor.co


hello@aisfor.co

project	Great North Road
number	025
drawing title	Proposed Location Plan
scale	1 : 500 @ A1
status	For Planning
date	July 2025
drawing no	
rev no	

025- AISF - 0500

-

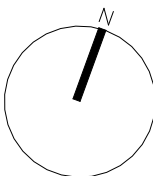

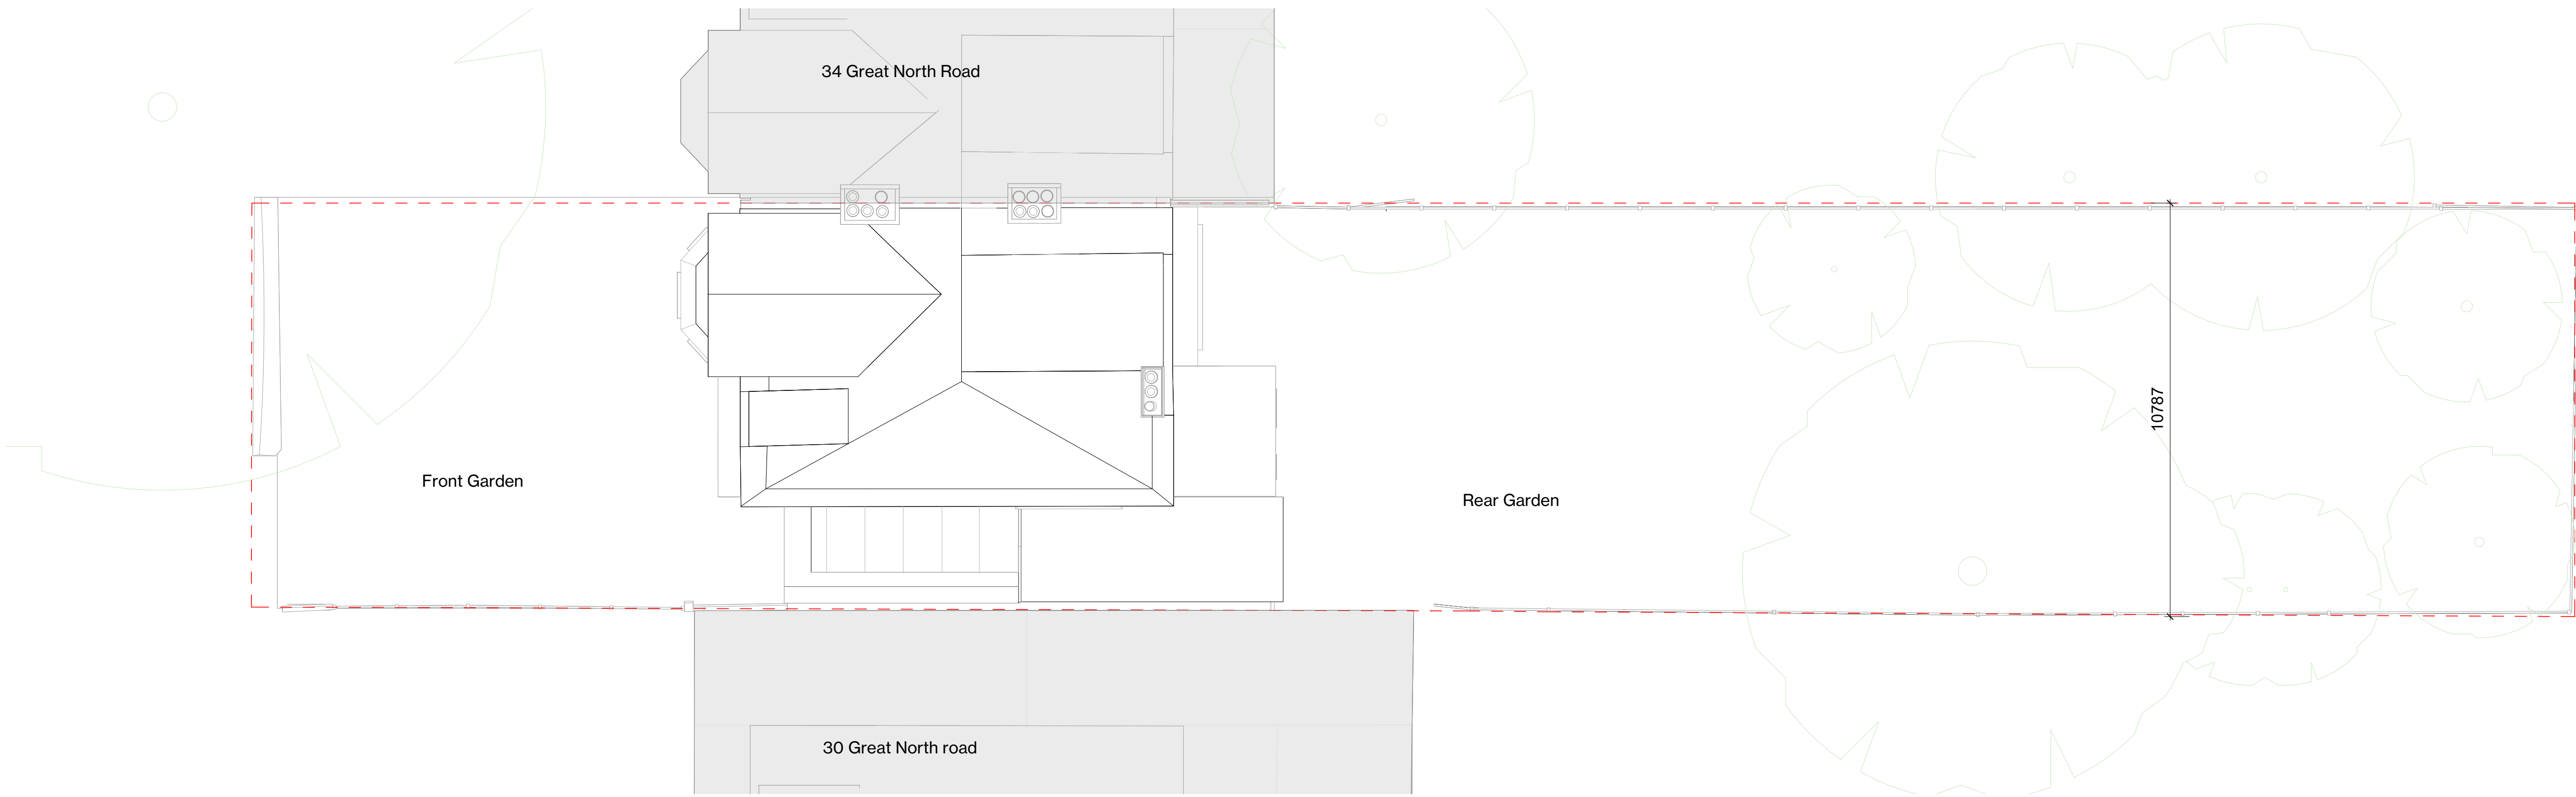


Existing Site Plan_ 1/100
1 : 100

Dimensions govern. Do not scale drawings.
All dimensions are in millimeters unless noted otherwise.
All dimensions shall be verified on site before proceeding.
All discrepancies to be notified in writing to A IS FOR

This drawing is to be read in conjunction with all relevant architectural and engineers information.
All rights reserved. © A is for Architecture Ltd.
Area measurements must not be taken to represent contractual documentation.

NOTE
S

UK Projects only;
This drawing may contain data under lease from Ordnance Survey. Unauthorized reproduction infringes crown copyright.

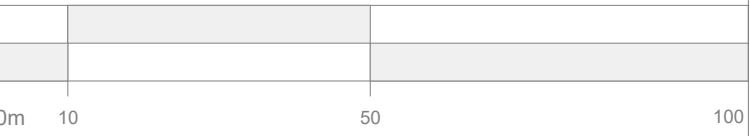

--- Site Boundry


-	July 2025	For Planning
REV	DATE	AMENDMENTS

A IS FOR ARCHITECTURE

493 Hackney Road, London, E2 9ED
Tel: +44 (0)7831 725 087 / +44 (0)7557 416 966
www.aisfor.co hello@aisfor.co

project	Great North Road
number	025
drawing title	Existing Site Plan
scale	1 : 100 @ A1
status	For Planning
date	July 2025
drawing no	rev no

025- AISF - 0101 -

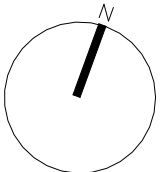


Dimensions govern. Do not scale drawings.
All dimensions are in millimeters unless noted otherwise.
All dimensions shall be verified on site before proceeding.
All discrepancies to be notified in writing to A IS FOR


This drawing is to be read in conjunction with all relevant architectural and engineers information.
All rights reserved. © A is for Architecture Ltd.
Area measurements must not be taken to represent contractual documentation.

UK Projects only:
This drawing may contain data under lease from Ordnance Survey. Unauthorized reproduction infringes crown copyright.

NOTE
S

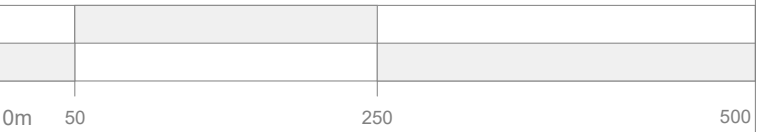

--- Site Boundry

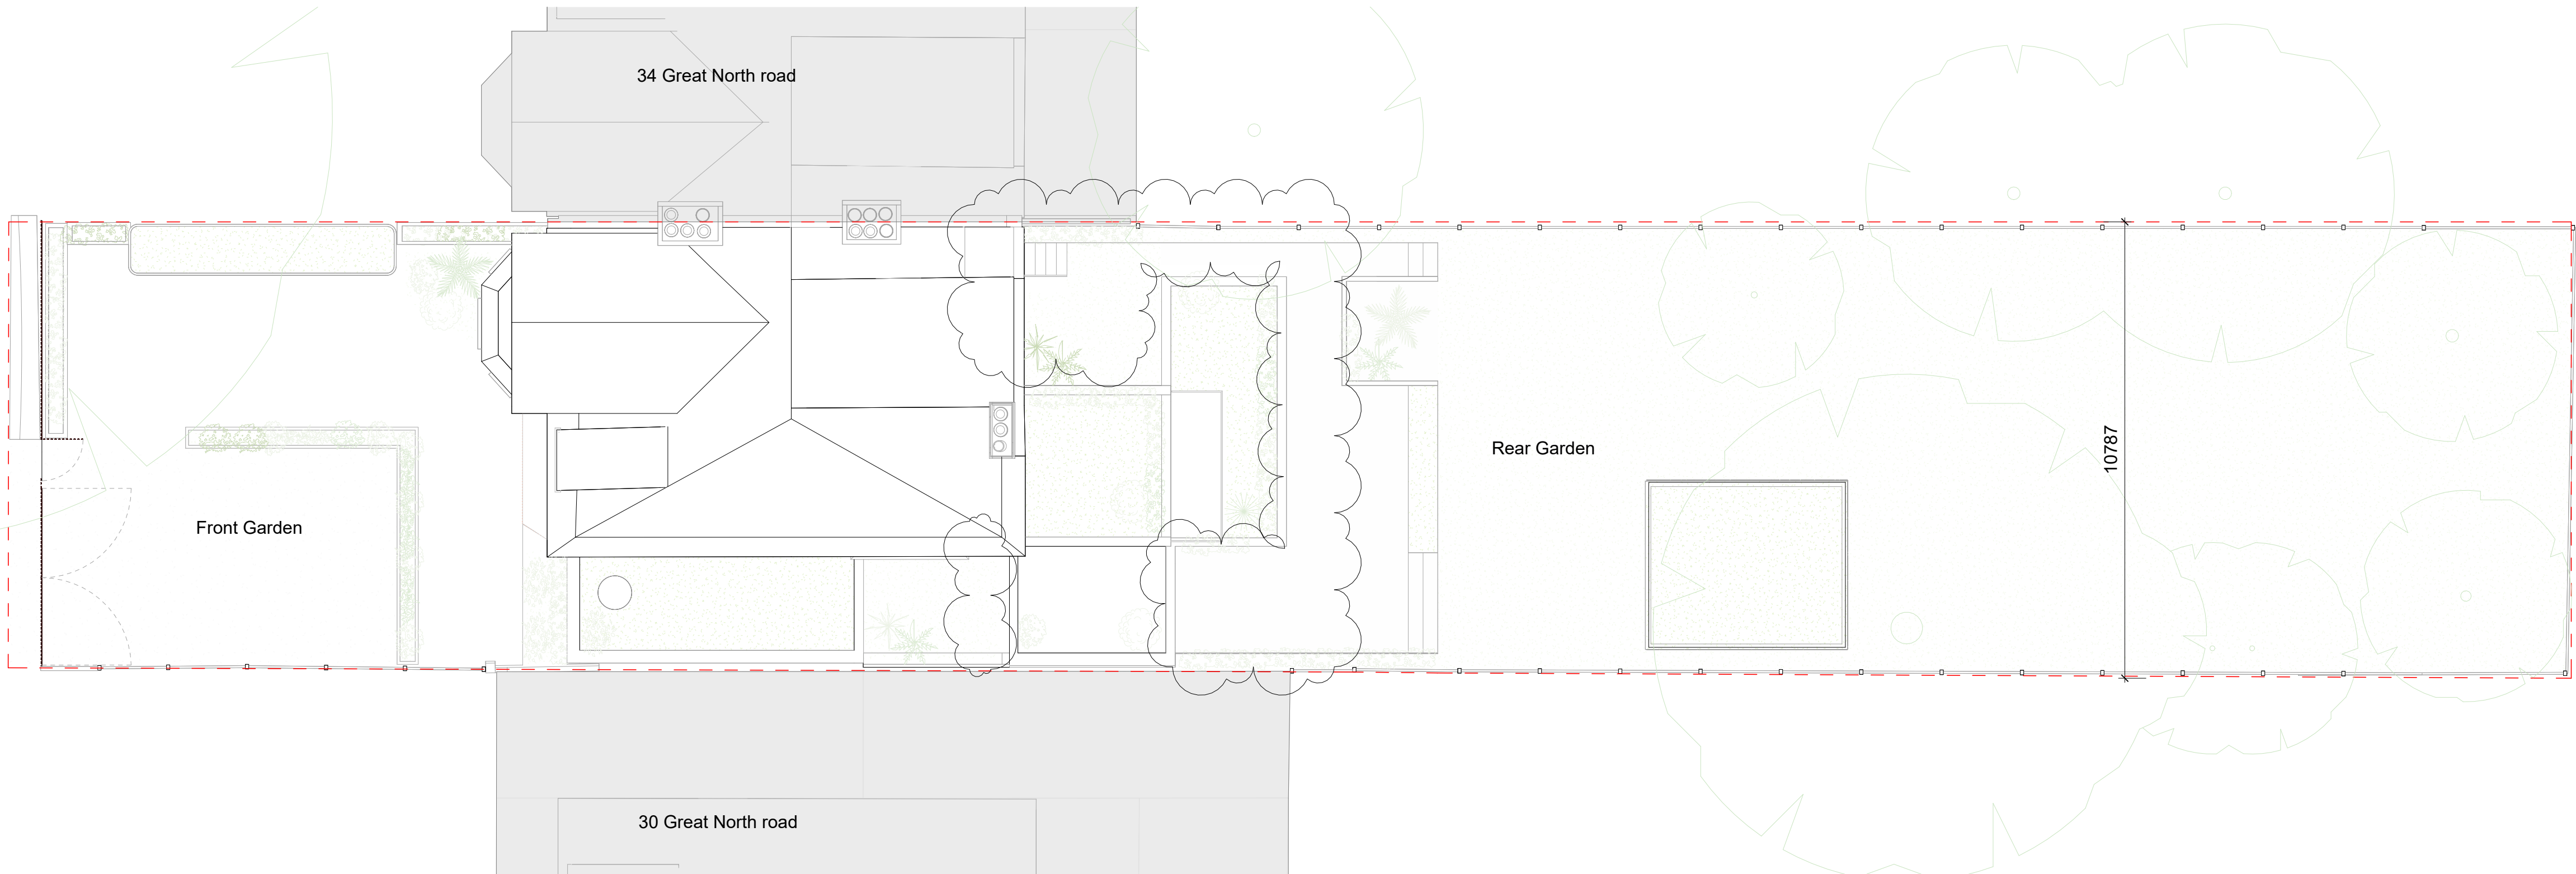

Proposed Site Plan - 1/100
1 : 100

A	June 2026	NMA
-	July 2025	For Planning
REV	DATE	AMENDMENTS

A IS FOR ARCHITECTURE

493 Hackney Road, London, E2 9ED

Tel: +44 (0)7831 725 087 / +44 (0)7557 416 966

www.aisfor.co

hello@aisfor.co

project	Great North Road
---------	------------------

number	025
--------	-----

drawing title	Proposed Site Plan
---------------	--------------------

scale	1 : 100 @ A1
-------	--------------


status	For Information
--------	-----------------


date	July 2025
------	-----------

drawing no		rev no
------------	--	--------


025 - AISF - 0501

A

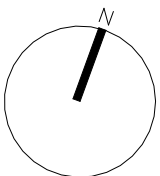


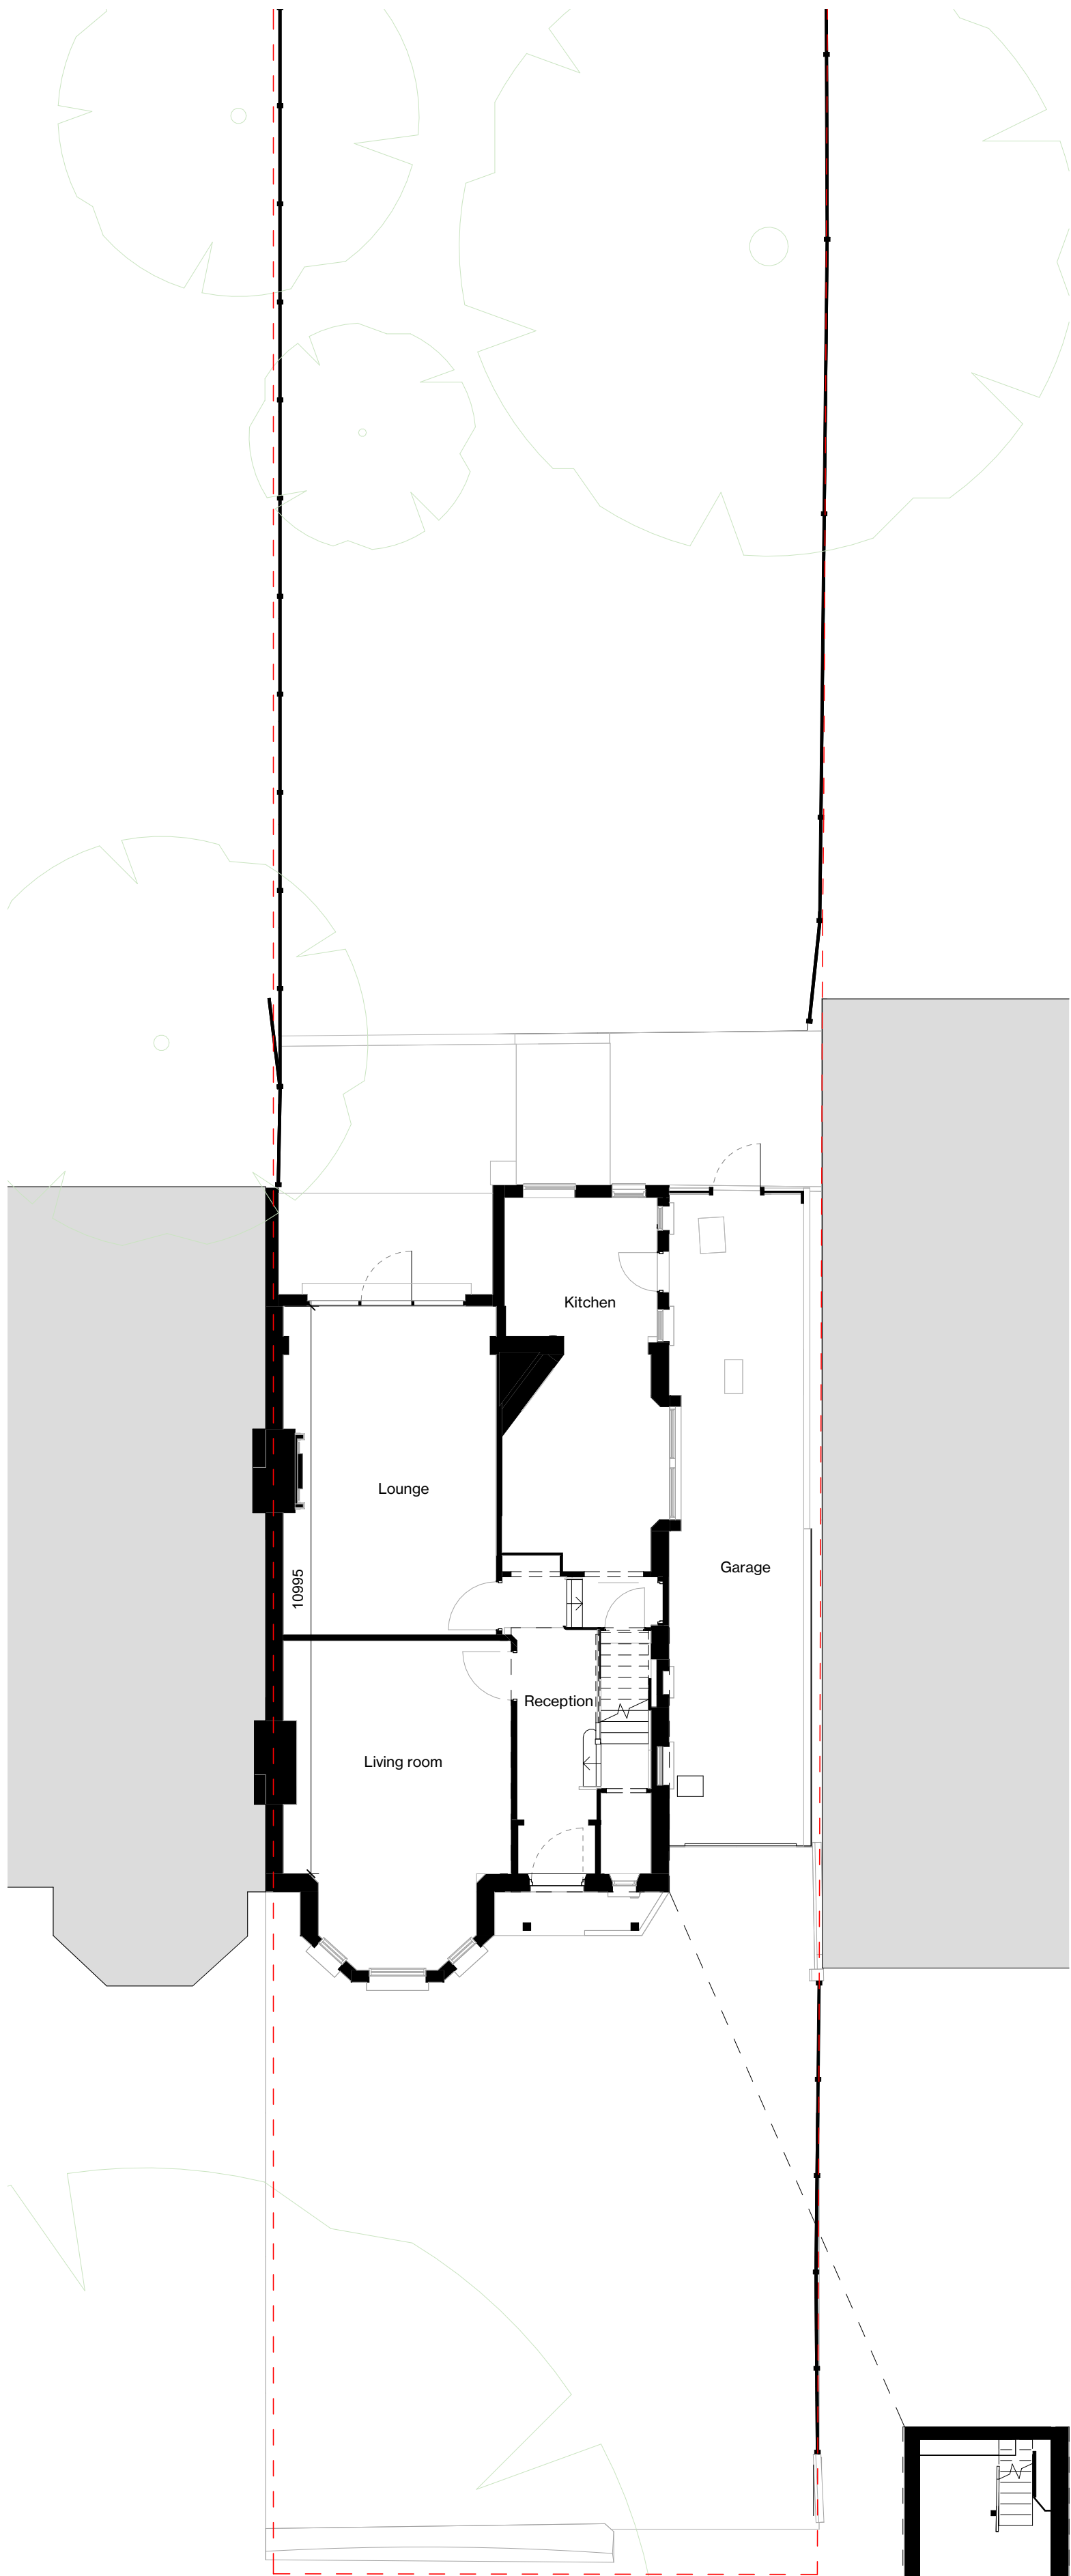


Ground Floor Existing Plan_ 1/100
1 : 100

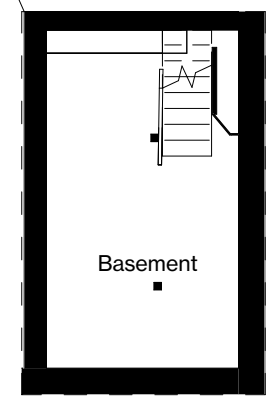

Basement Existing Plan_ 1/100
1 : 100

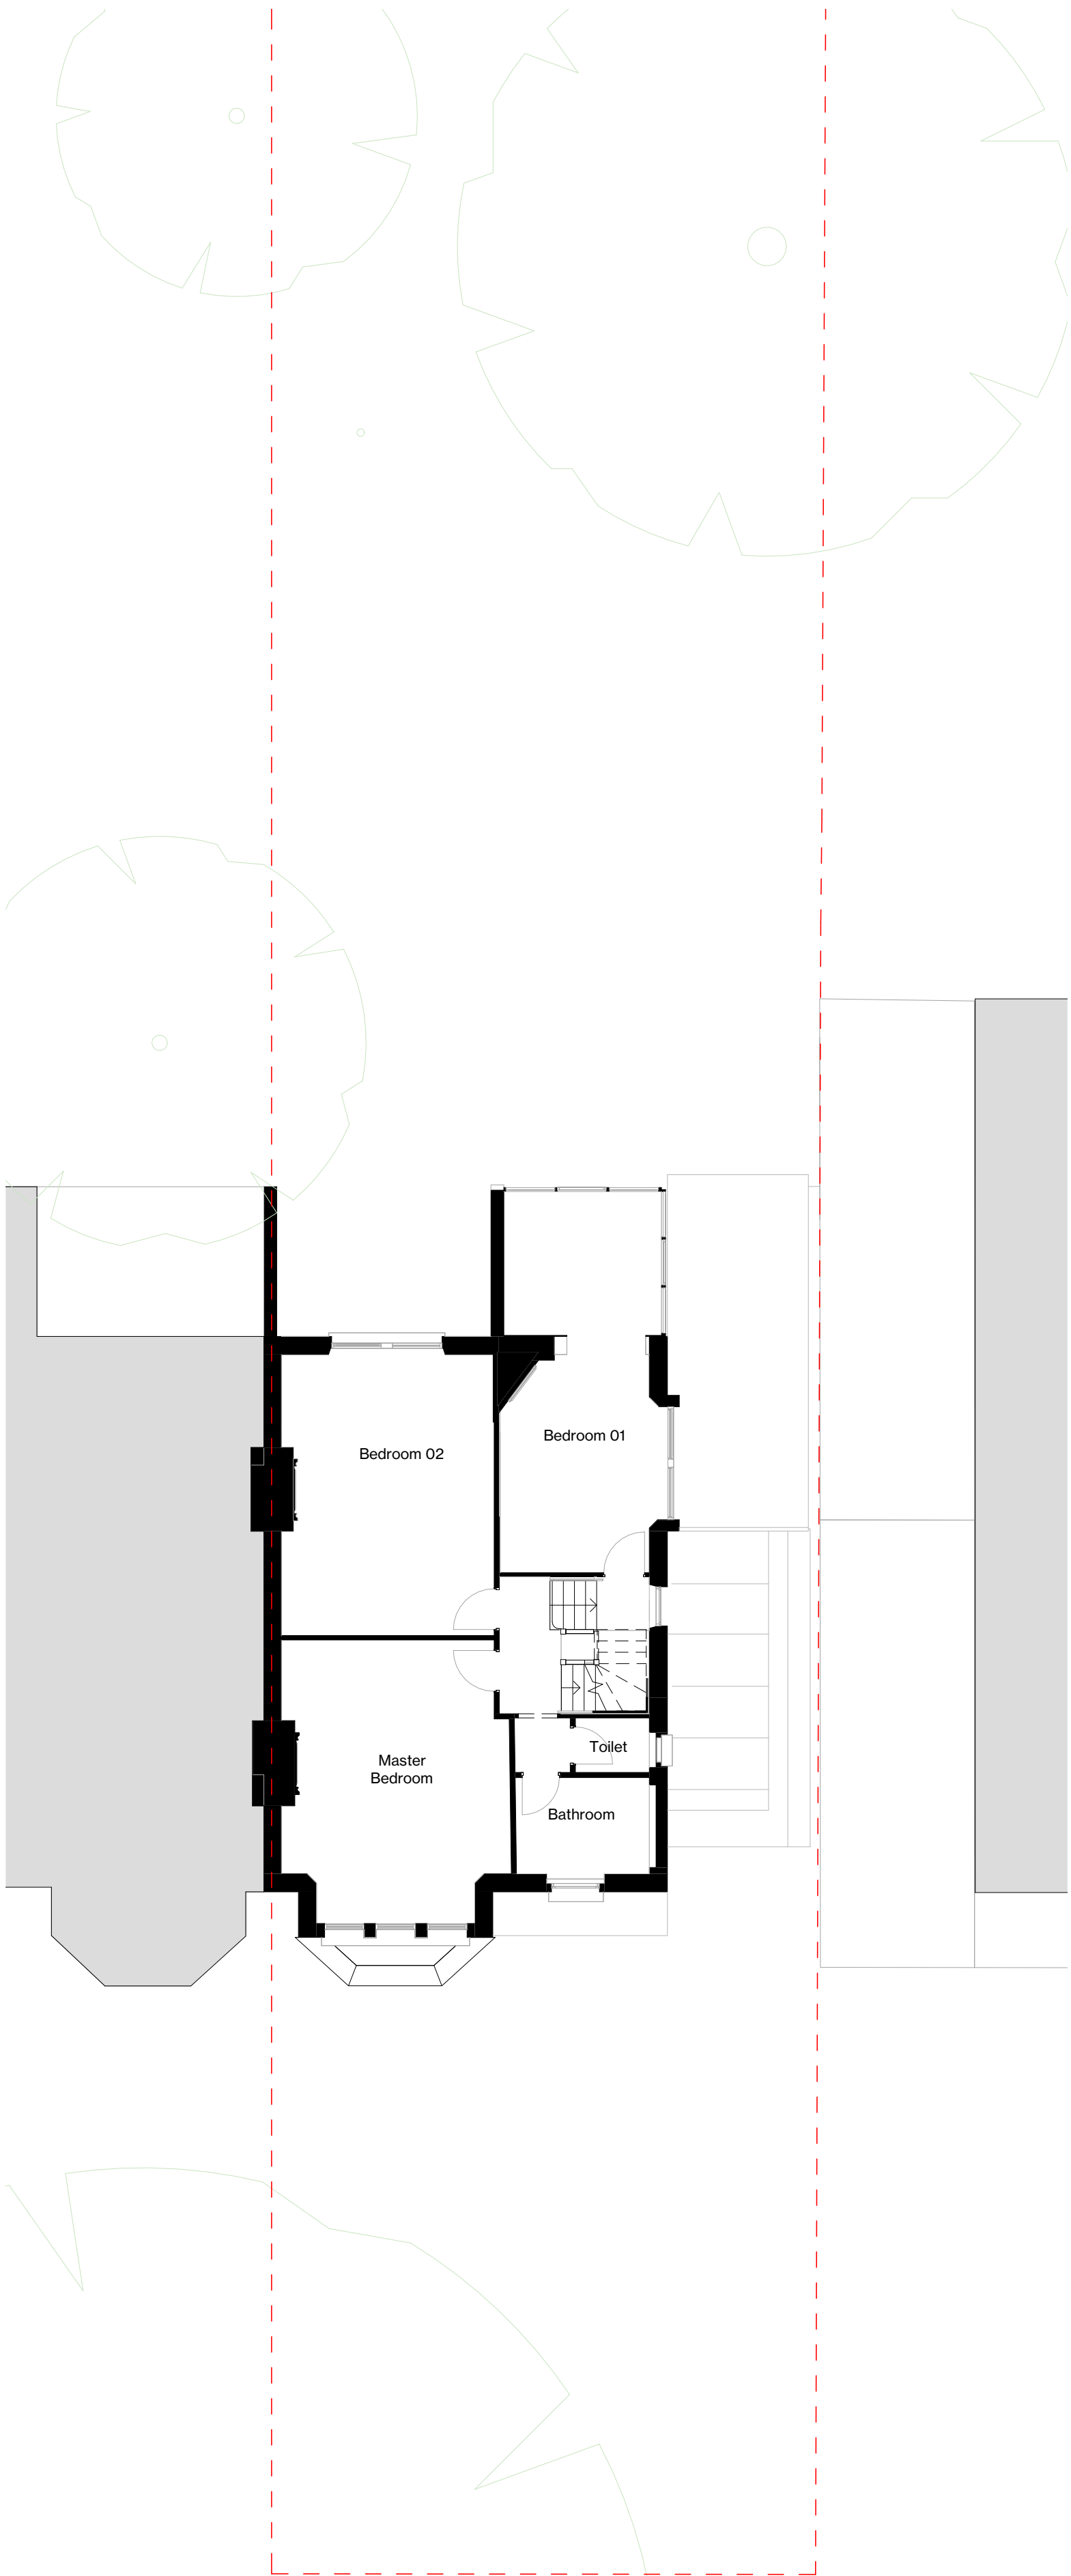

Level 1 Existing Floor Plan_ 1/100
1 : 100

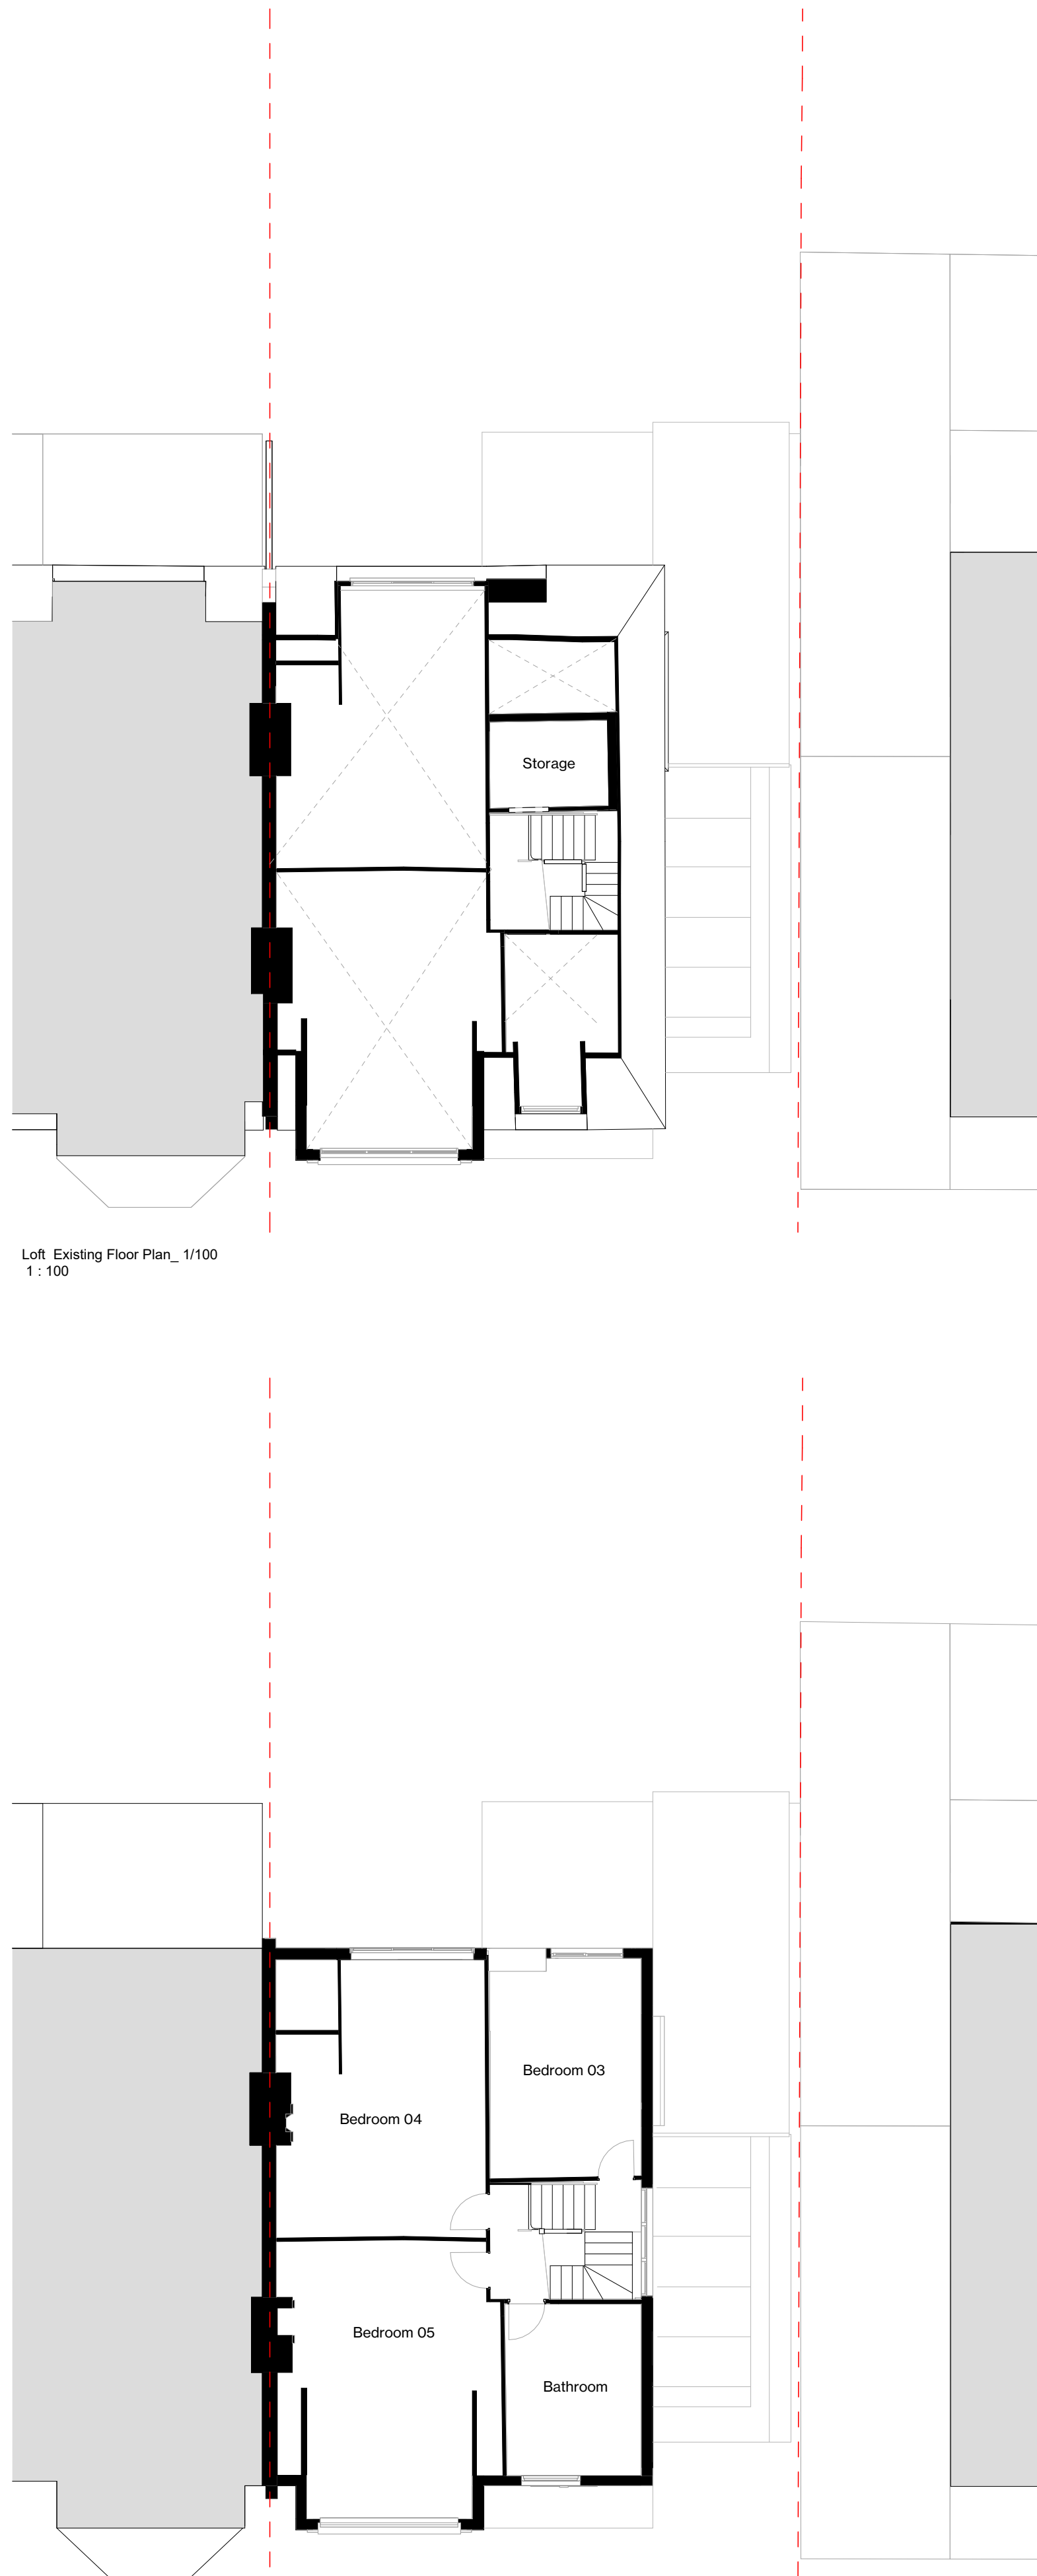


Level 2 Existing Floor Plan_ 1/100
1 : 100

Loft Existing Floor Plan_ 1/100
1 : 100

Dimensions govern. Do not scale drawings.
All dimensions are in millimeters unless noted otherwise.
All dimensions shall be verified on site before proceeding.
All discrepancies to be notified in writing to A IS FOR

This drawing is to be read in conjunction with all relevant architectural and engineers information.
All rights reserved. © A is for Architecture Ltd.
Area measurements must not be taken to represent contractual documentation.

NOTE
S
UK Projects only:
This drawing may contain data under lease from
Ordnance Survey. Unauthorized reproduction infringes
crown copyright.

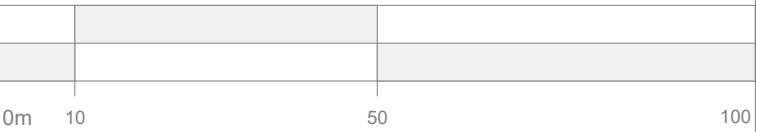

Site Boundry

- July 2025 For Planning
REV DATE AMENDMENTS

A IS FOR ARCHITECTURE

493 Hackney Road, London, E2 9ED

Tel: +44 (0)7831 725 087 / +44 (0)7557 416 966

www.aisfor.co

hello@aisfor.co

project Great North Road

number 025

drawing title Existing Floor Plans

scale 1 : 100 @ A1


status For Planning

date July 2025


drawing no rev no

025- AISF - 1100


-

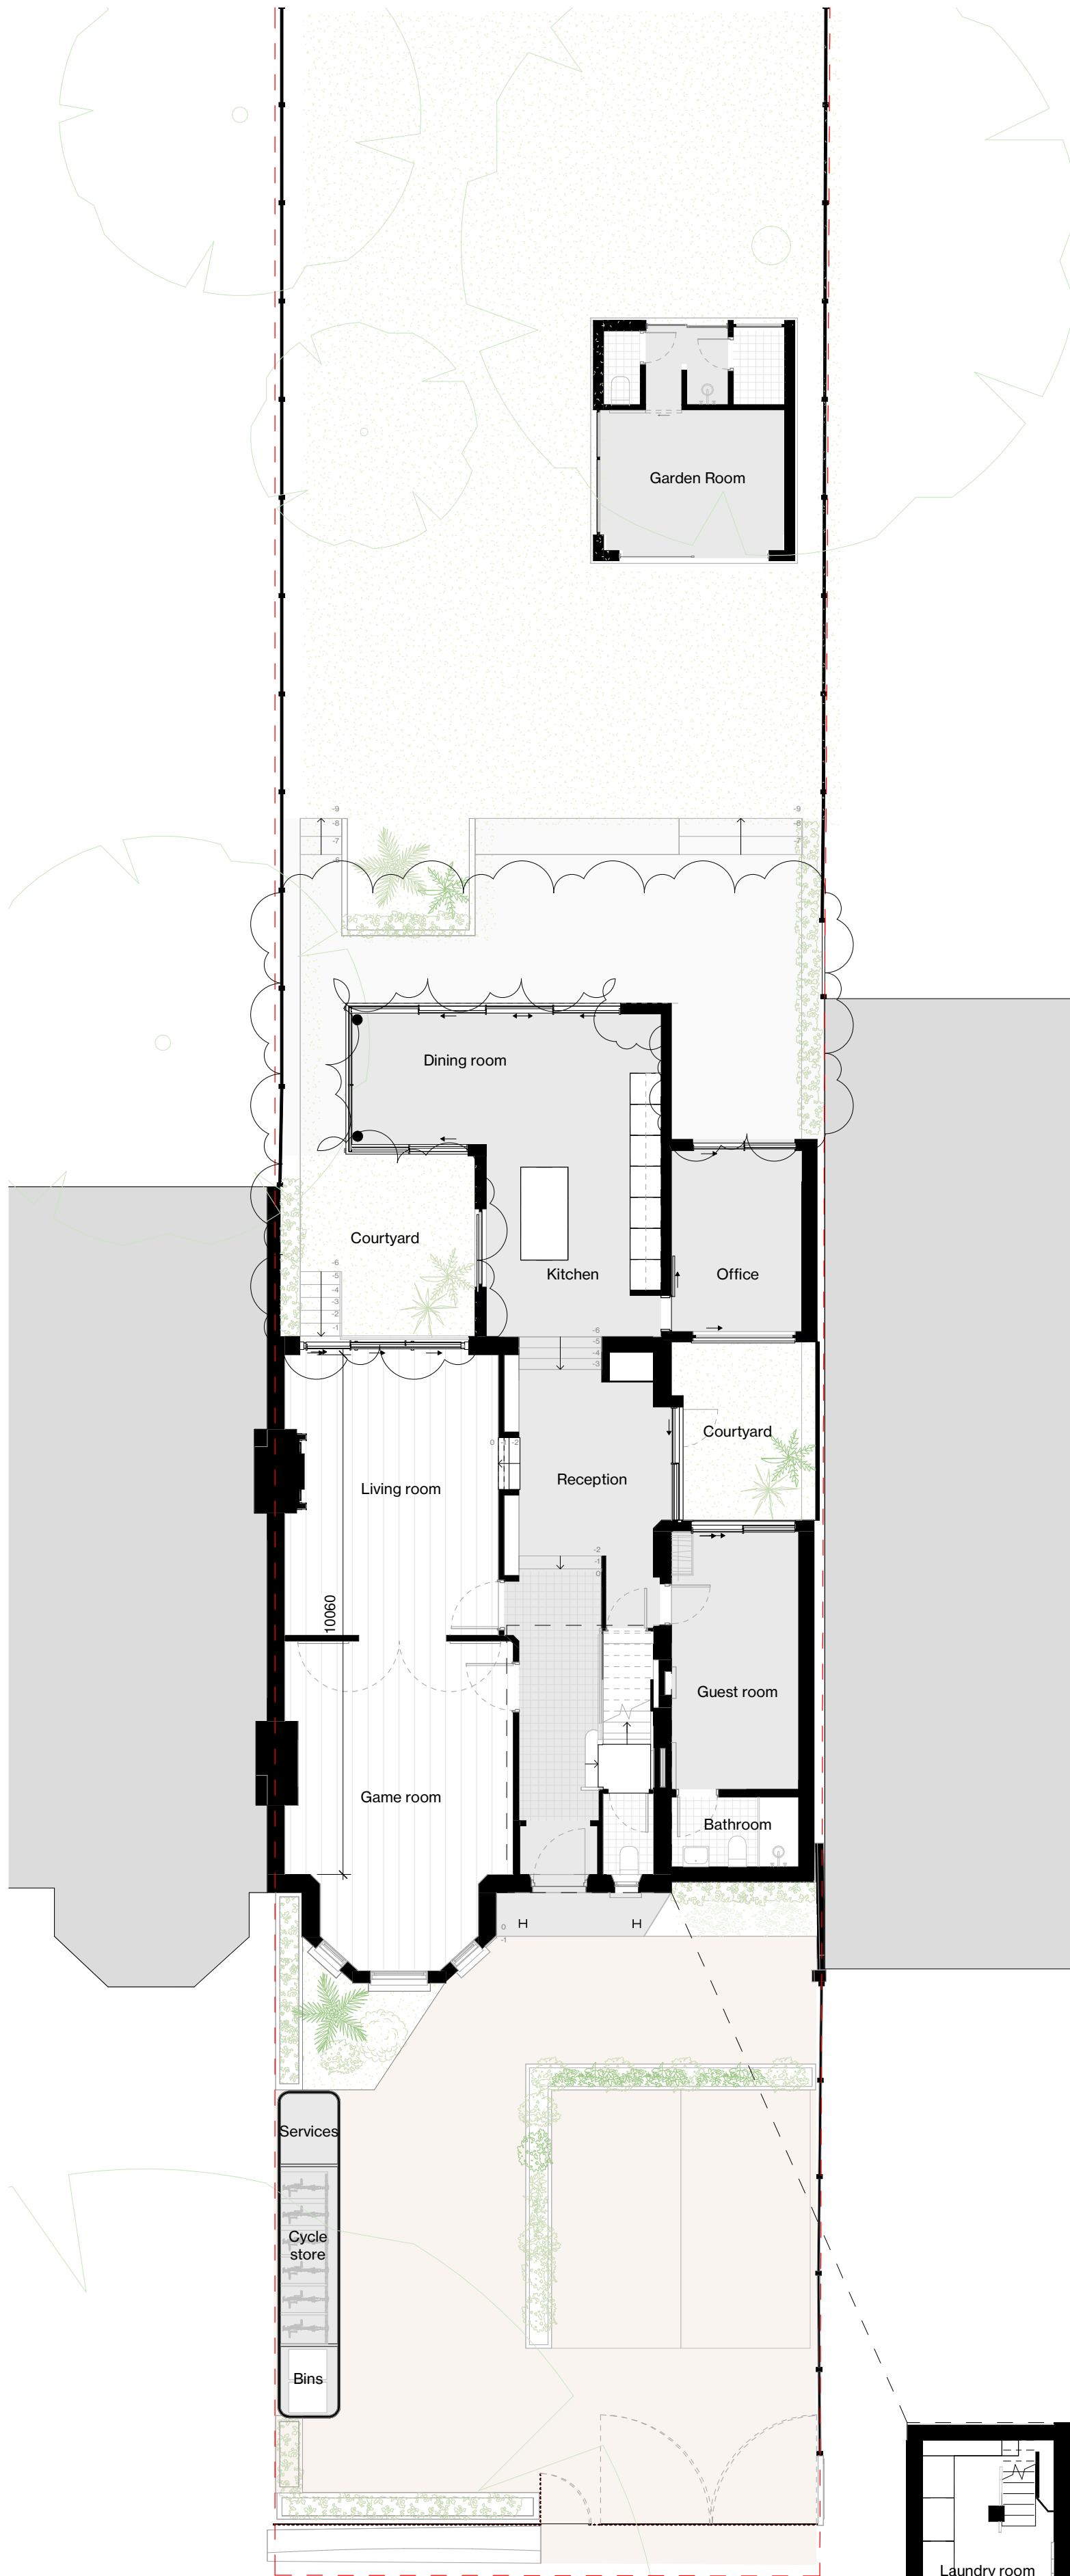


Level 00 Proposed Plan - 1/100
1 : 100

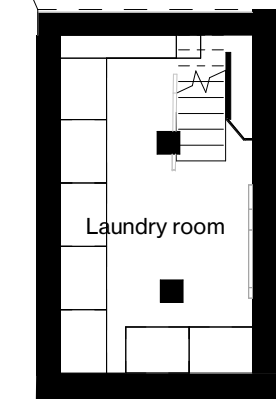

Basement Proposed Plan - 1/100
1 : 100

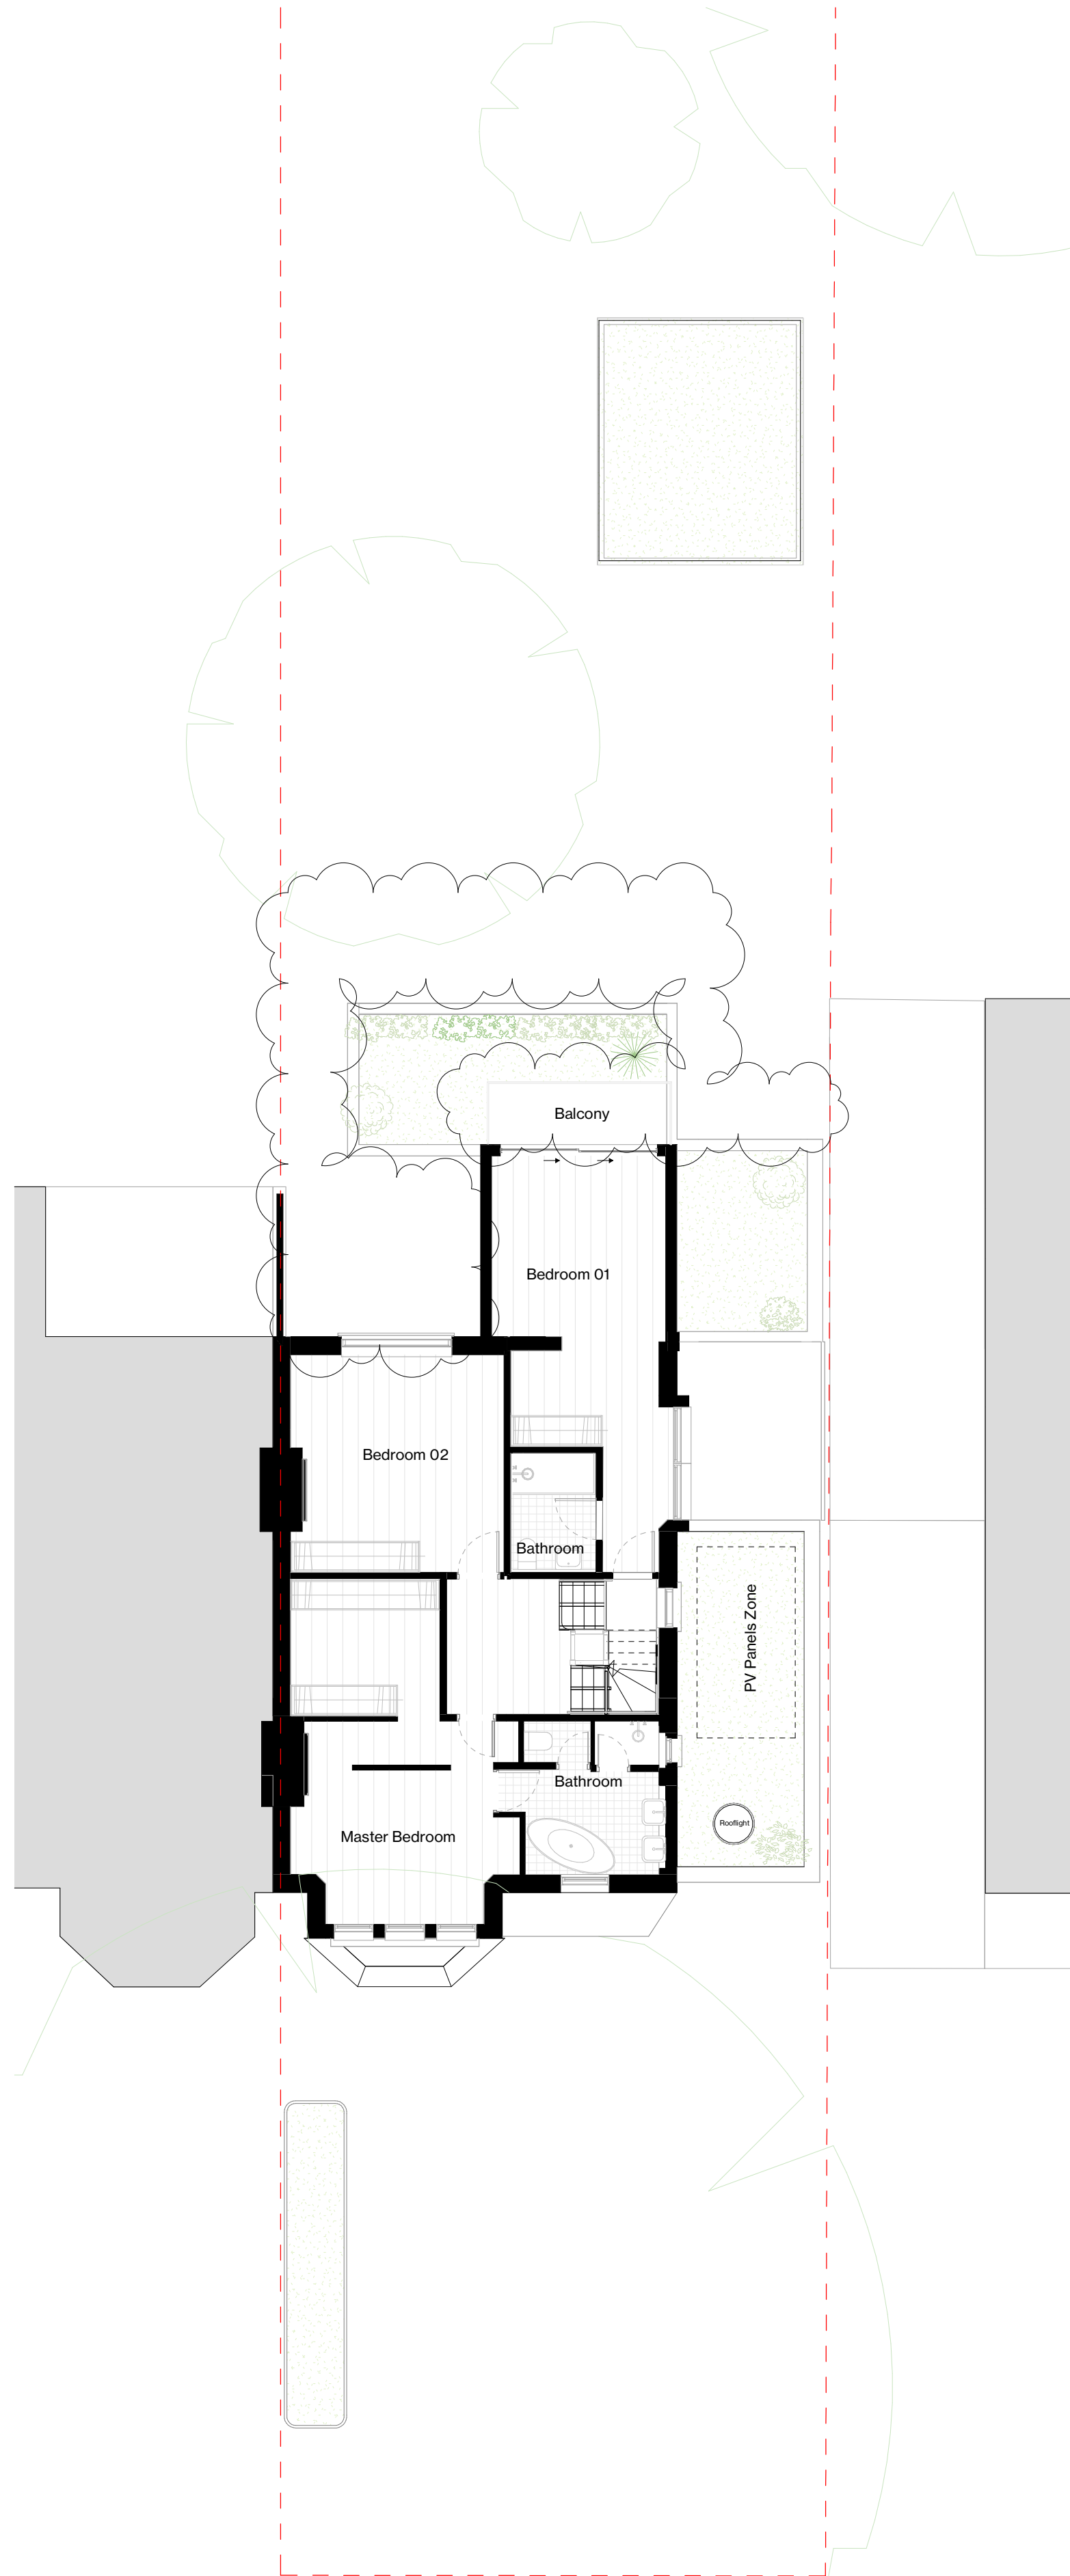

Level 1 Proposed Plan - 1/100
1 : 100

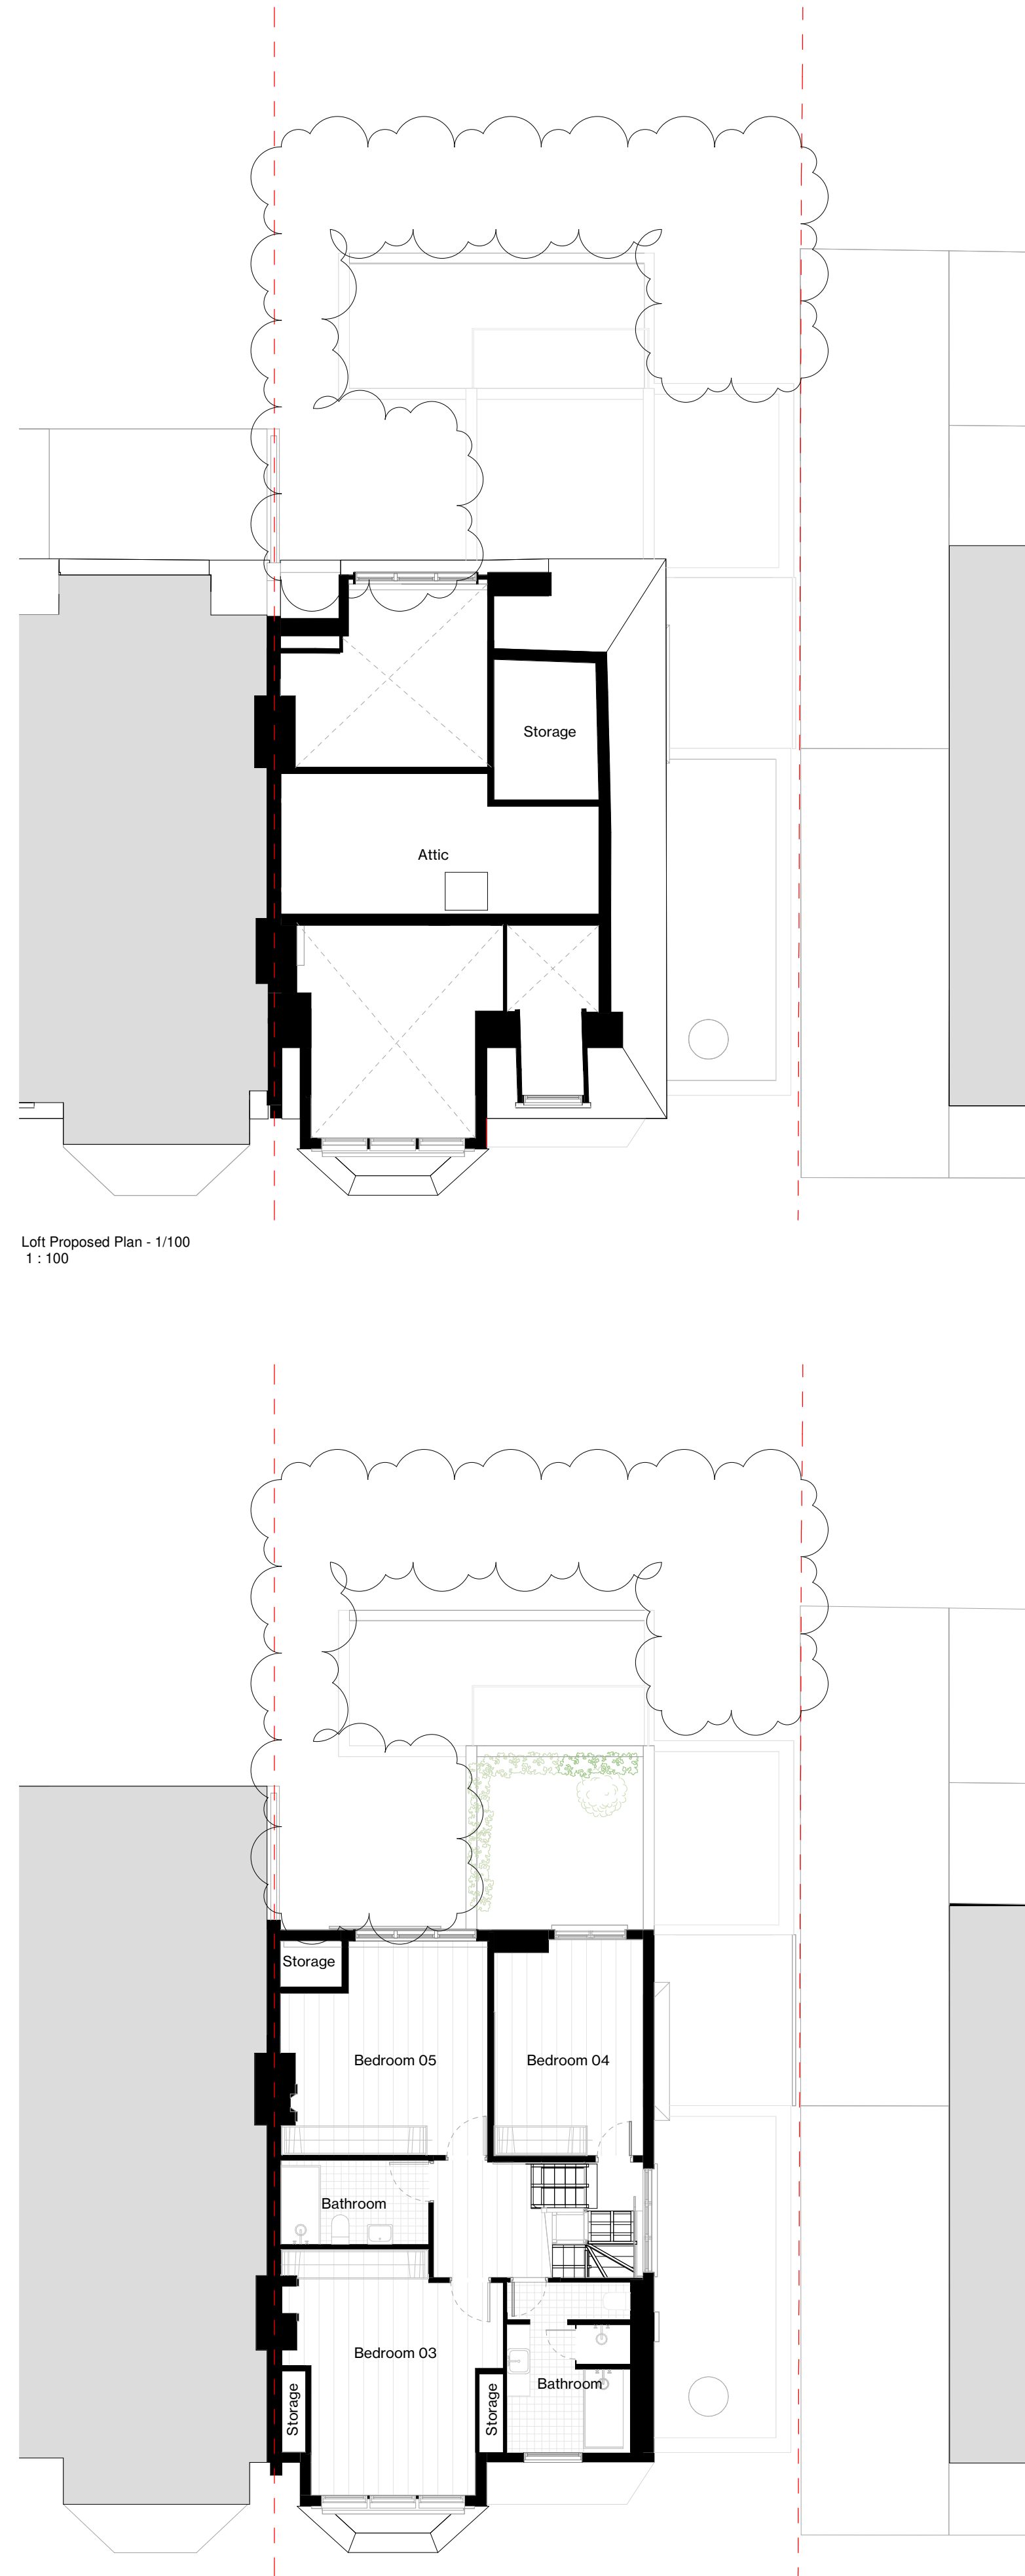


Level 2 Proposed Plan - 1/100
1 : 100

Dimensions govern. Do not scale drawings.
All dimensions are in millimeters unless noted otherwise.
All dimensions shall be verified on site before proceeding.
All discrepancies to be notified in writing to A IS FOR

This drawing is to be read in conjunction with all relevant architectural and engineers information.
All rights reserved. © A is for Architecture Ltd.
Area measurements must not be taken to represent contractual documentation.

NOTE UK Projects only:
This drawing may contain data under lease from Ordnance Survey. Unauthorized reproduction infringes crown copyright.

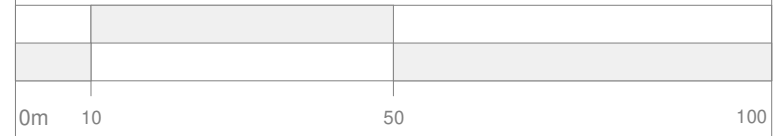

Site Boundary

A	June 2025	NMA
-	July 2025	For Planning
REV	DATE	AMENDMENTS

A IS FOR ARCHITECTURE

493 Hackney Road, London, E2 9ED
Tel: +44 (0)7831 725 087 / +44 (0)7557 416 966
www.aisfor.co hello@aisfor.co

project	Great North Road
number	025
drawing title	Proposed Floor Plans
scale	1 : 100 @ A1
status	For Information
date	July 2025
drawing no	
rev no	

025- AISF - 1500 A



Front Elevation - 1/100
1 : 100




Street Elevation - 1/100
1 : 100




Rear Elevation - 1/100
1 : 100



Side Elevation - 1/100
1 : 100

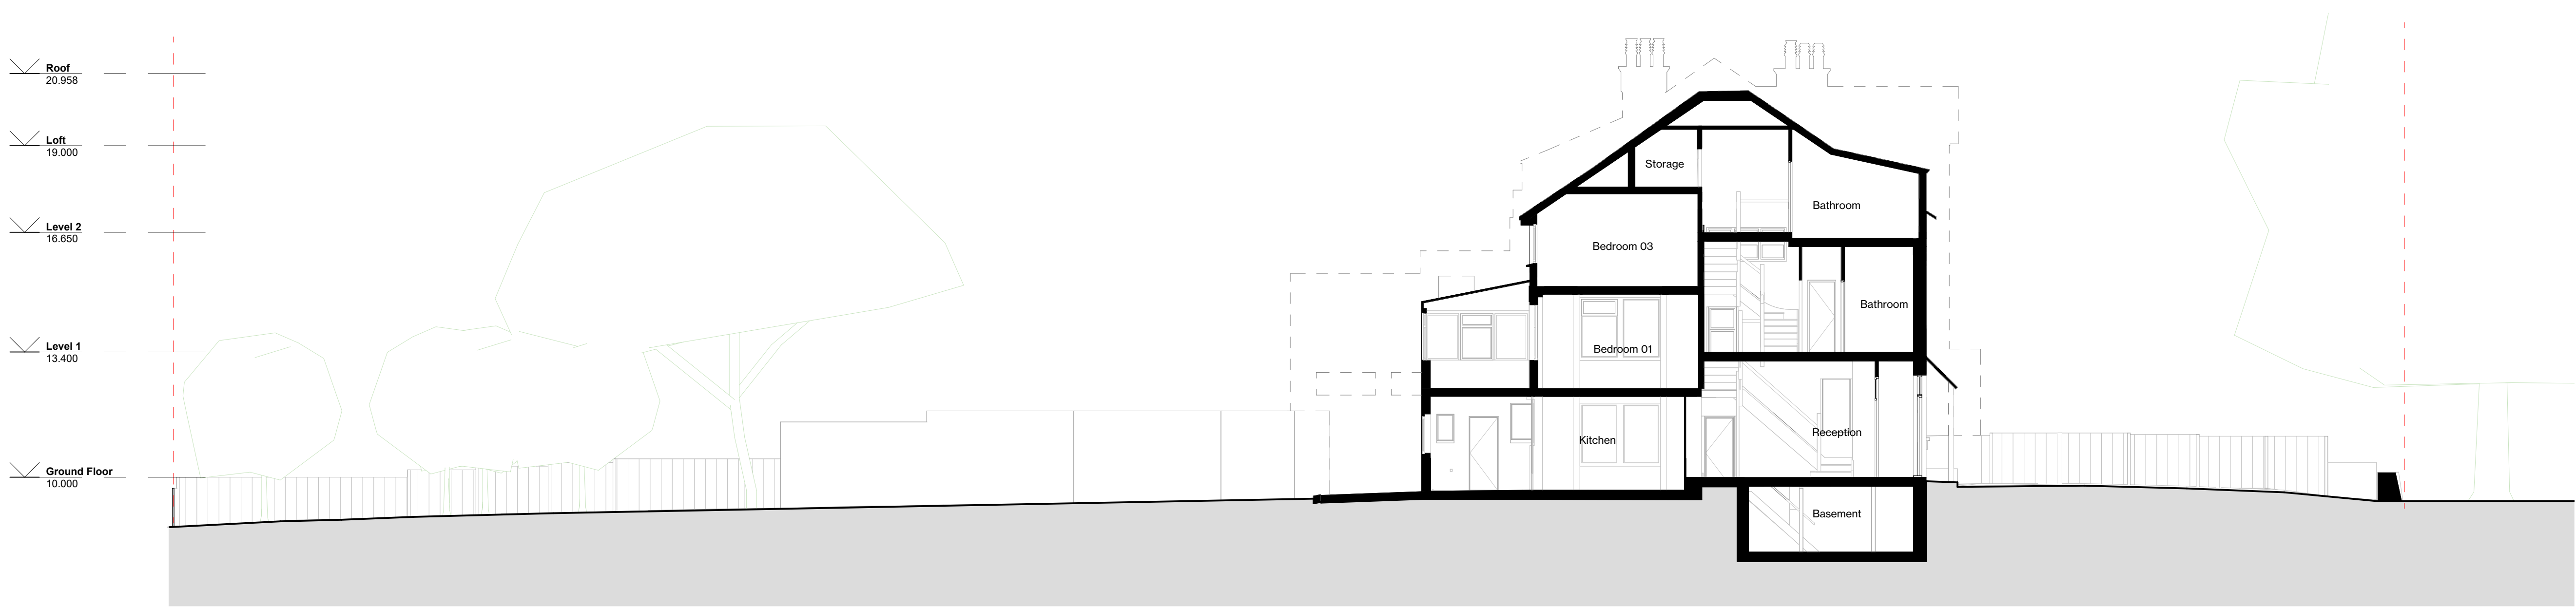

Section AA - 1/100
1 : 100

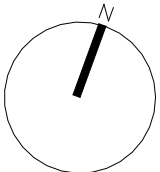


Dimensions govern. Do not scale drawings.
All dimensions are in millimeters unless noted otherwise.
All dimensions shall be verified on site before proceeding.
All discrepancies to be notified in writing to A IS FOR

This drawing is to be read in conjunction with all relevant architectural and engineers information.
All rights reserved. © A is for Architecture Ltd.
Area measurements must not be taken to represent contractual documentation.

NOTE
S

UK Projects only:
This drawing may contain data under lease from Ordnance Survey. Unauthorized reproduction infringes crown copyright.

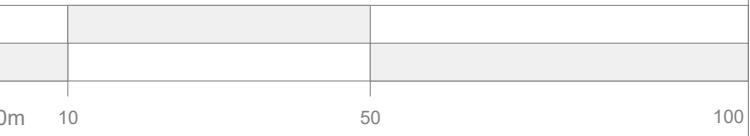

Site Boundry

-	July 2025	For Planning
REV	DATE	AMENDMENTS

A IS FOR ARCHITECTURE

493 Hackney Road, London, E2 9ED

Tel: +44 (0)7831 725 087 / +44 (0)7557 416 966

www.aisfor.co

hello@aisfor.co

project Great North Road

number 025

drawing title Existing Elevations and Section

scale 1 : 100 @ A1

status For Planning

date July 2025

drawing no

rev no

025- AISF - 2100

-



Front Elevation - 1/100
1 : 100




Street Elevation - 1/100
1 : 100




Rear Elevation - 1/100
1 : 100



Side Elevation - 1/100
1 : 100

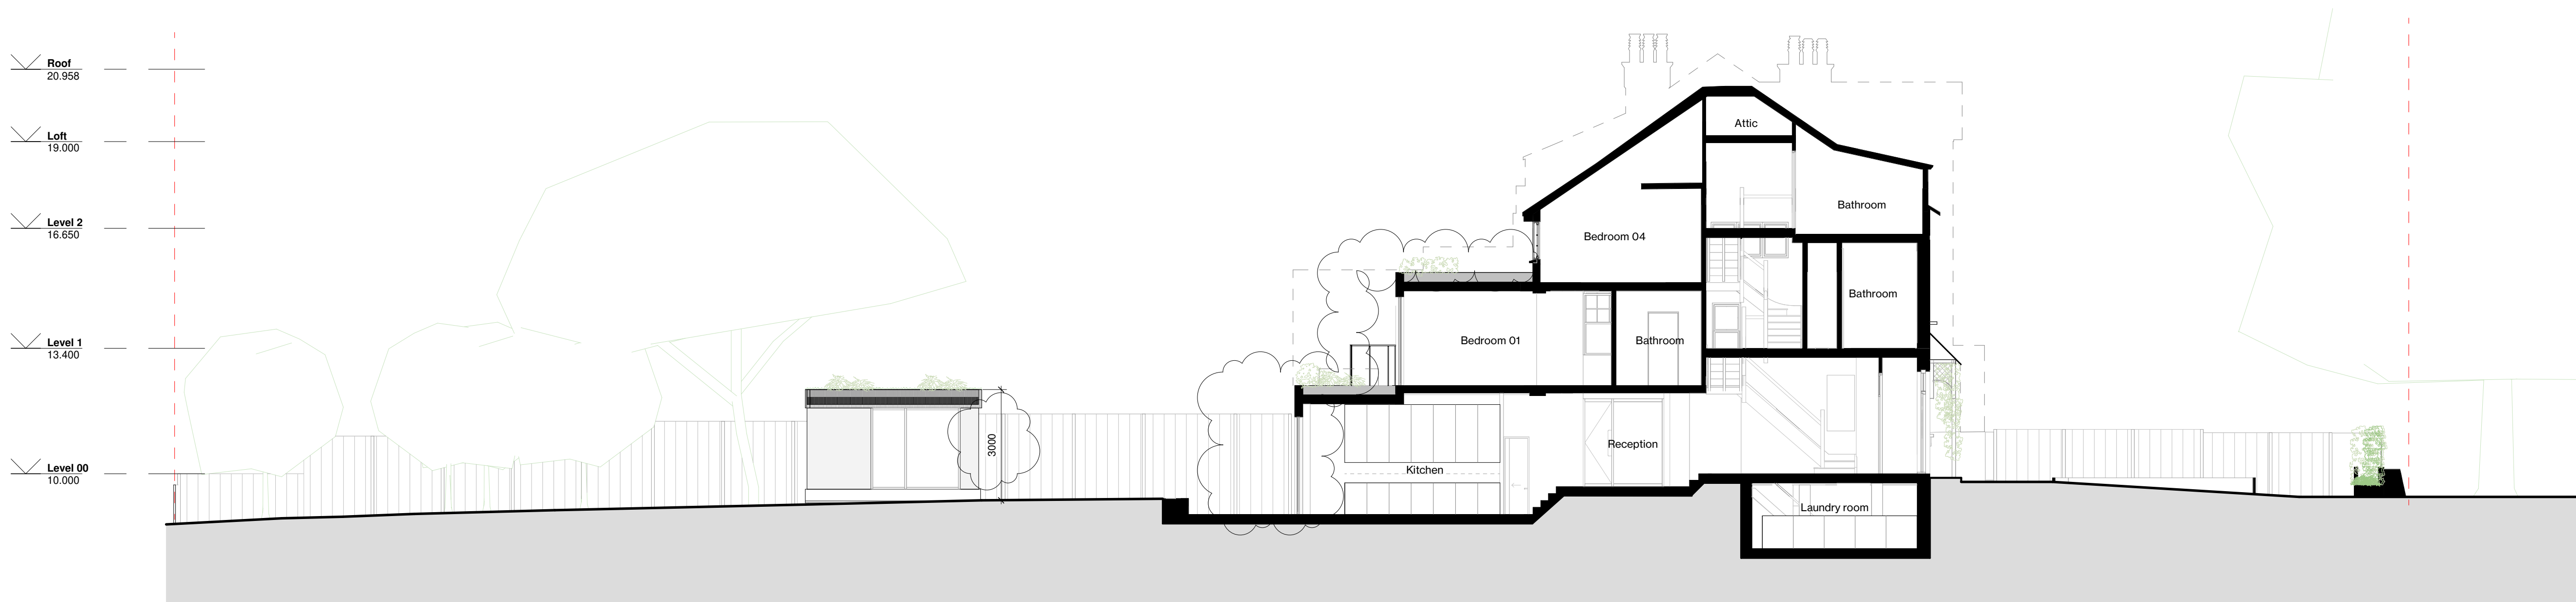


Section AA
1 : 100

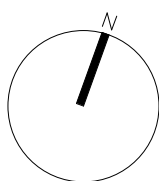

Dimensions govern. Do not scale drawings.
All dimensions are in millimeters unless noted otherwise.
All dimensions shall be verified on site before proceeding.
All discrepancies to be notified in writing to A IS FOR

This drawing is to be read in conjunction with all relevant architectural and engineers information.
All rights reserved. © A is for Architecture Ltd.
Area measurements must not be taken to represent contractual documentation.

NOTE UK Projects only:
This drawing may contain data under lease from Ordnance Survey. Unauthorized reproduction infringes crown copyright.

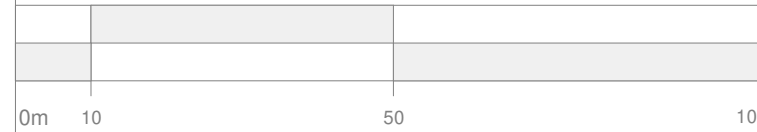

Site Boundry

A	June 2025	NMA
REV	DATE	AMENDMENTS

A IS FOR ARCHITECTURE

493 Hackney Road, London, E2 9ED

Tel: +44 (0)7831 725 087 / +44 (0)7557 416 966

www.aisfor.co

hello@aisfor.co

project	Great North Road
---------	------------------

number	025
--------	-----

drawing title	Proposed Elevations and Section
---------------	---------------------------------

scale	1 : 100 @ A1
-------	--------------

status	For Information
--------	-----------------

date	July 2025
------	-----------

drawing no	rev no
------------	--------

025- AISF - 2500

A