


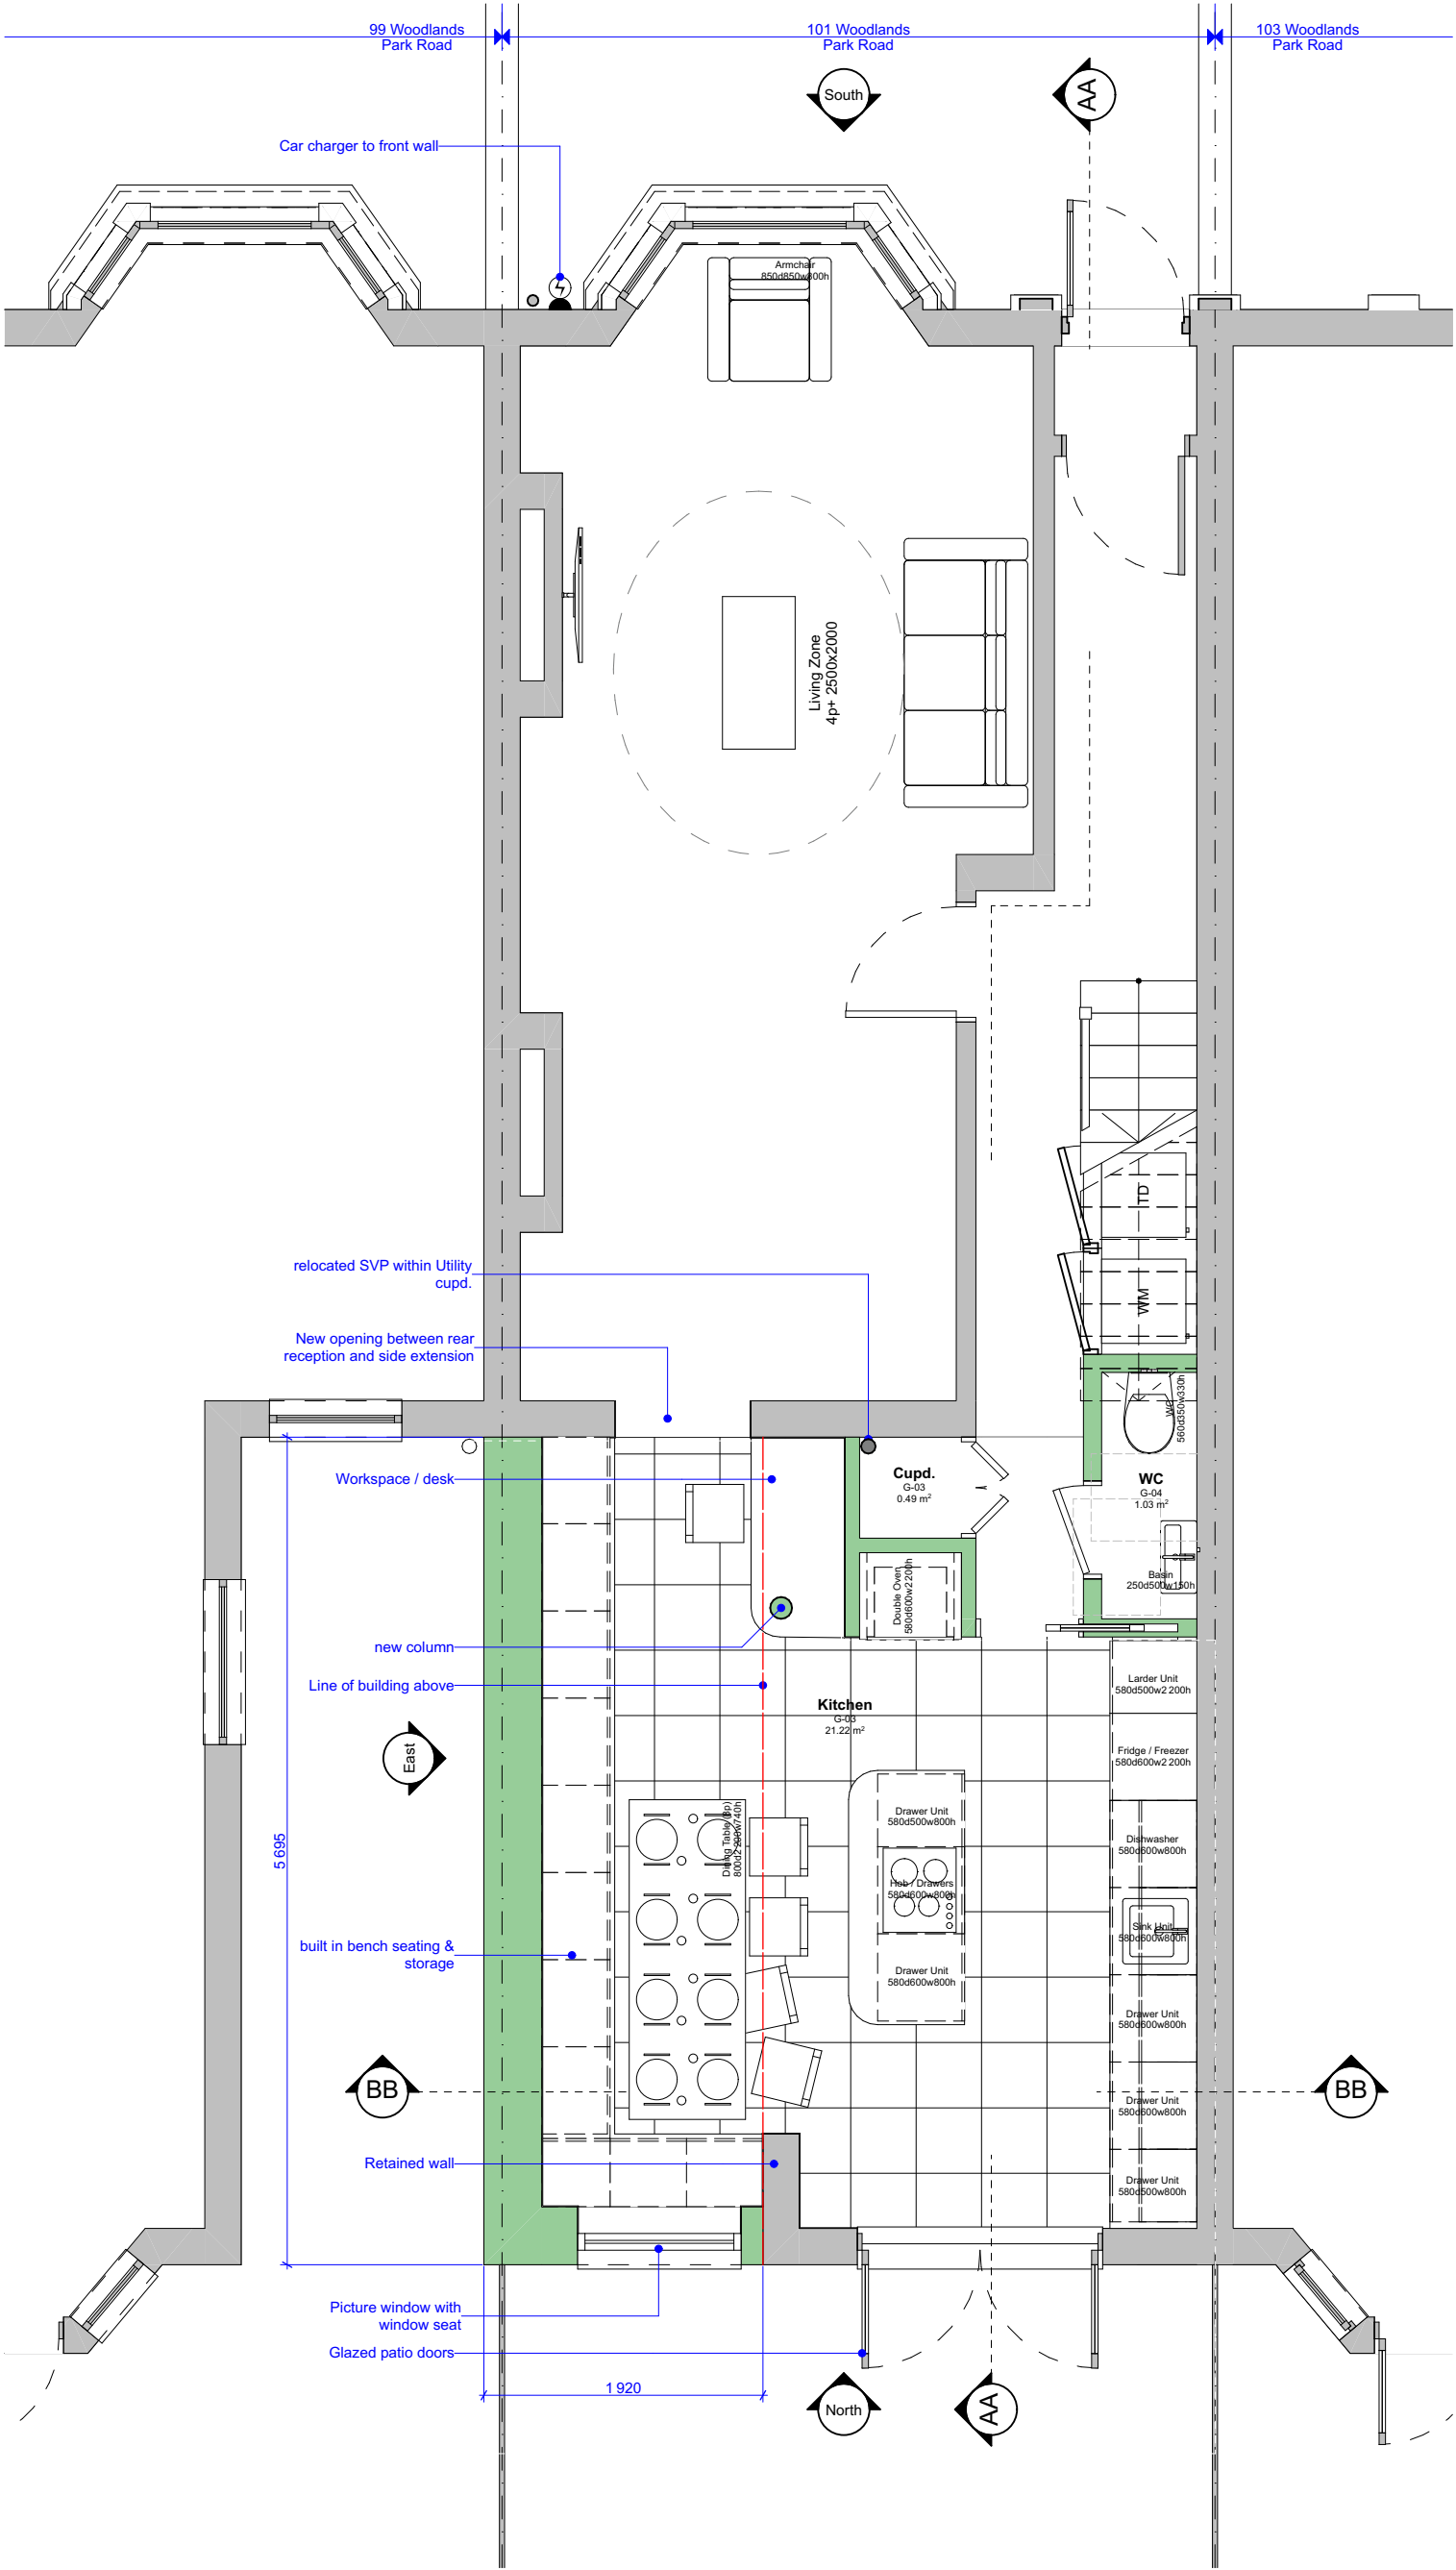

1 | Ground Floor
1:50

Rev	Description	Date
01	Planning Updates	08/06/2026

PROJECT:
101 Woodlands Park Road

STATUS:
Planning

JOB No:
549

DWG No.:
549-201

Rev No.:
01

Date:
08/06/2026

DRAWING TITLE:
Proposed Ground Floor Plan

northarchitects
32 Bayston Road, London, N16 7LT
T: 020 3286 6817 | E: info@northarchitects.co.uk | W: northarchitects.co.uk

General Notes
1. This drawing is prepared solely for the purpose noted. It is not intended or suitable for other purposes and should not be used as such
2. All dimensions must be checked on site and discrepancies verified with the Architect
3. Drawing to be read in conjunction with all specifications and schedules, and other consultants drawings.

