



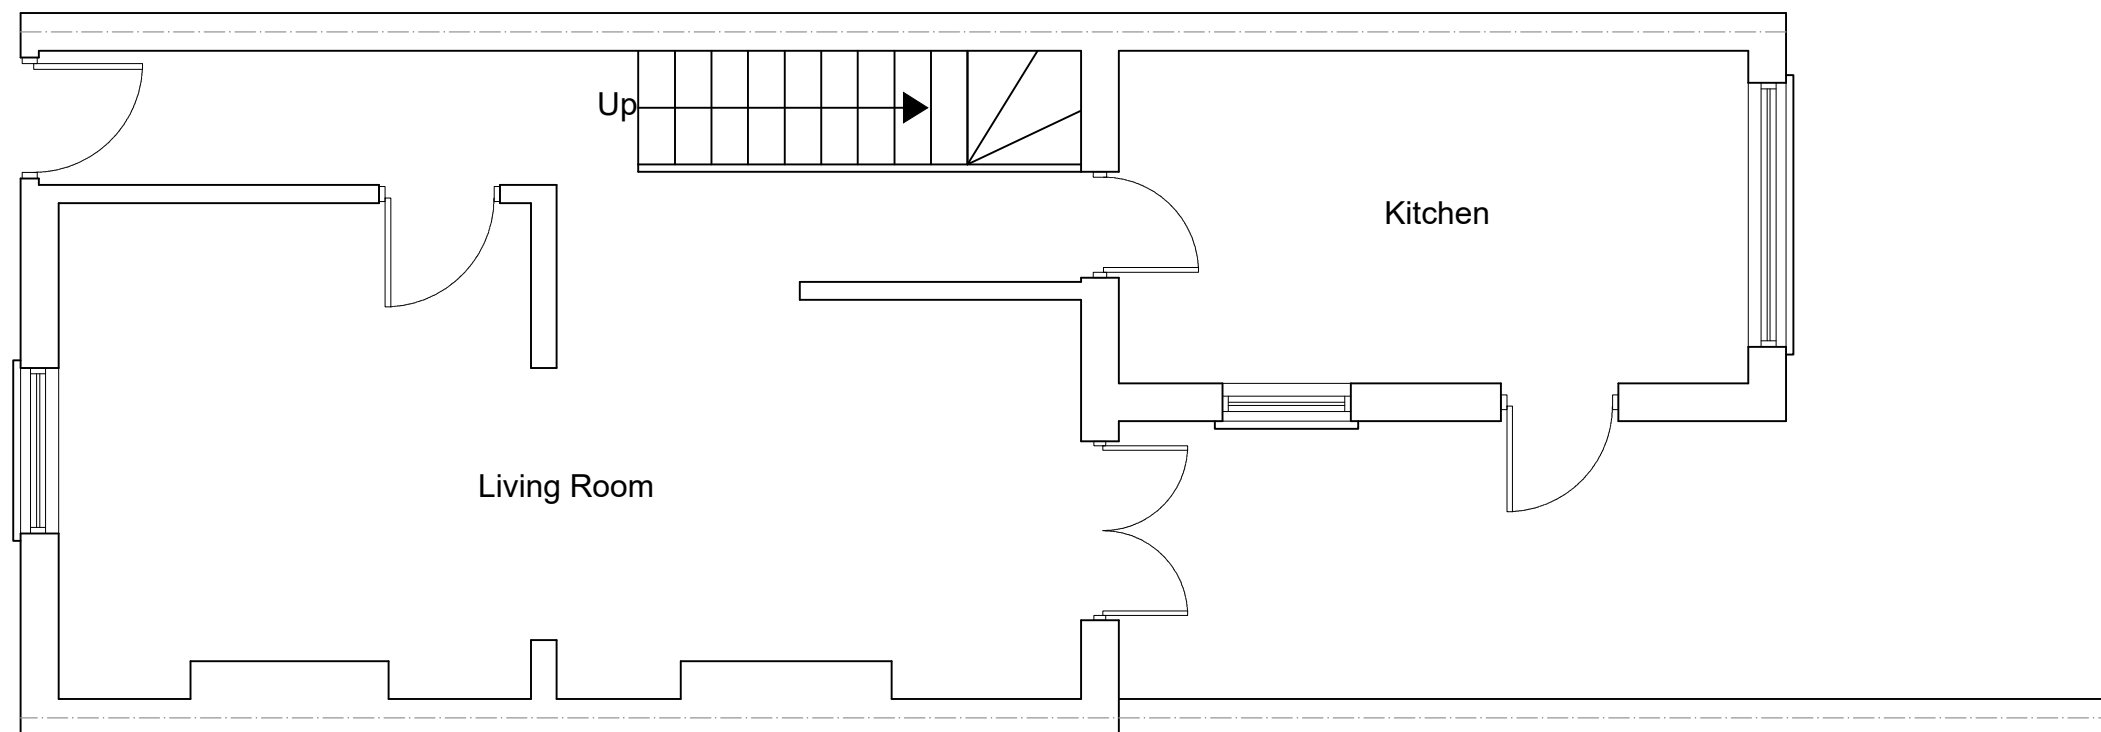

**EXISTING GROUND FLOOR PLAN**  
**SCALE 1:50**

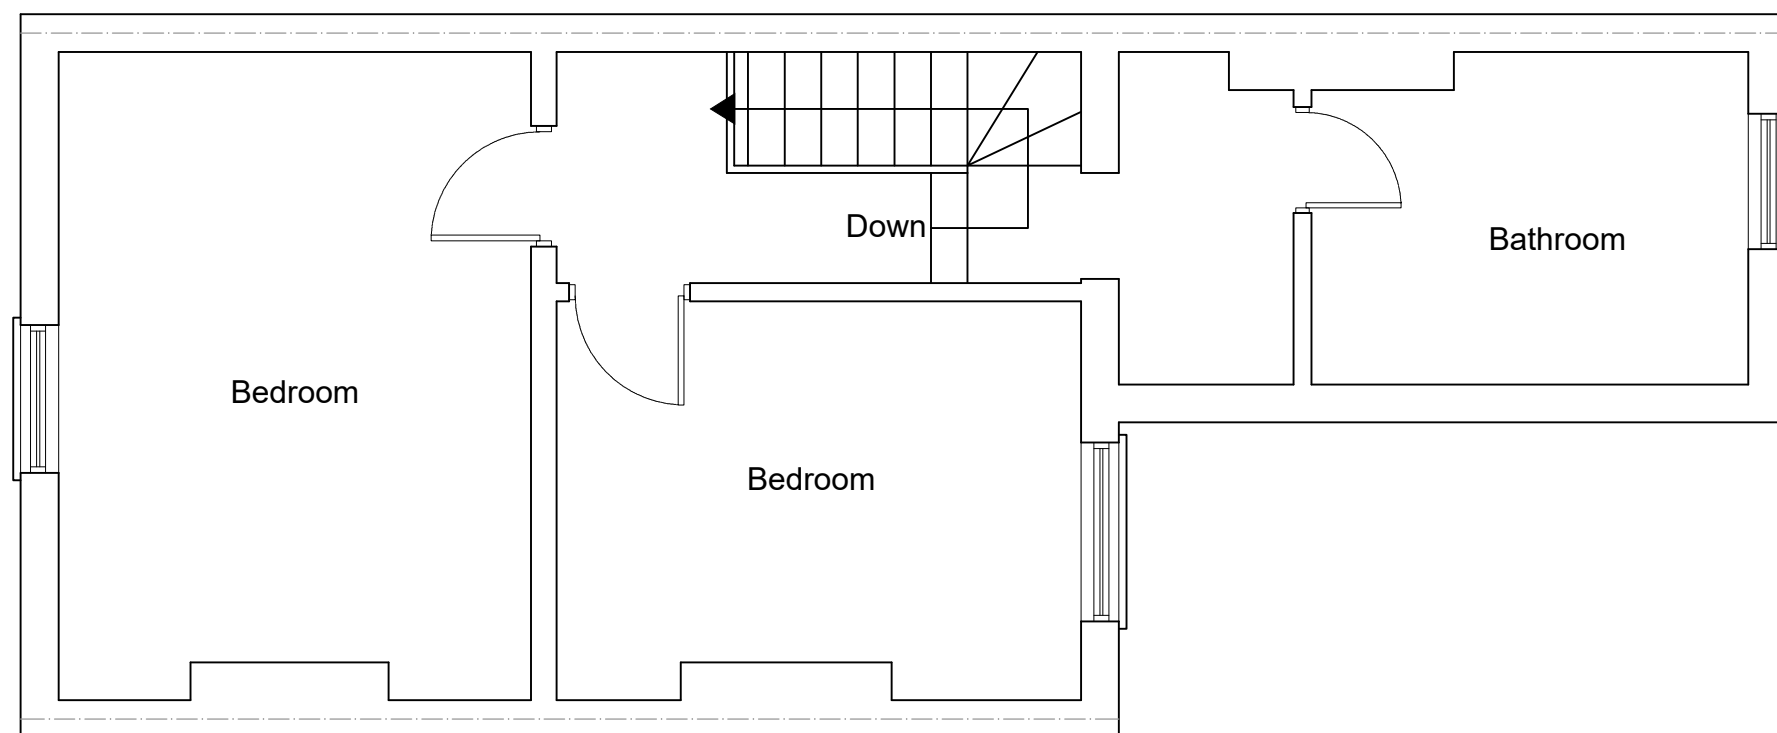

**EXISTING FIRST FLOOR PLAN**  
**SCALE 1:50**



[www.FastPlansUK.co.uk](http://www.FastPlansUK.co.uk)


Project: EXTENSION

Address: 29 NURSERY STREET, N17 8AP


|                  |                         |
|------------------|-------------------------|
| Scale: 1:50 @ A3 | Dwg. no: A01            |
| Drawn by: O.B.S  | Date Drawn: 18-MAY-2026 |

For Drawings Tel: 0208 154 5569

E-mail: [plans@FastPlansUK.co.uk](mailto:plans@FastPlansUK.co.uk)

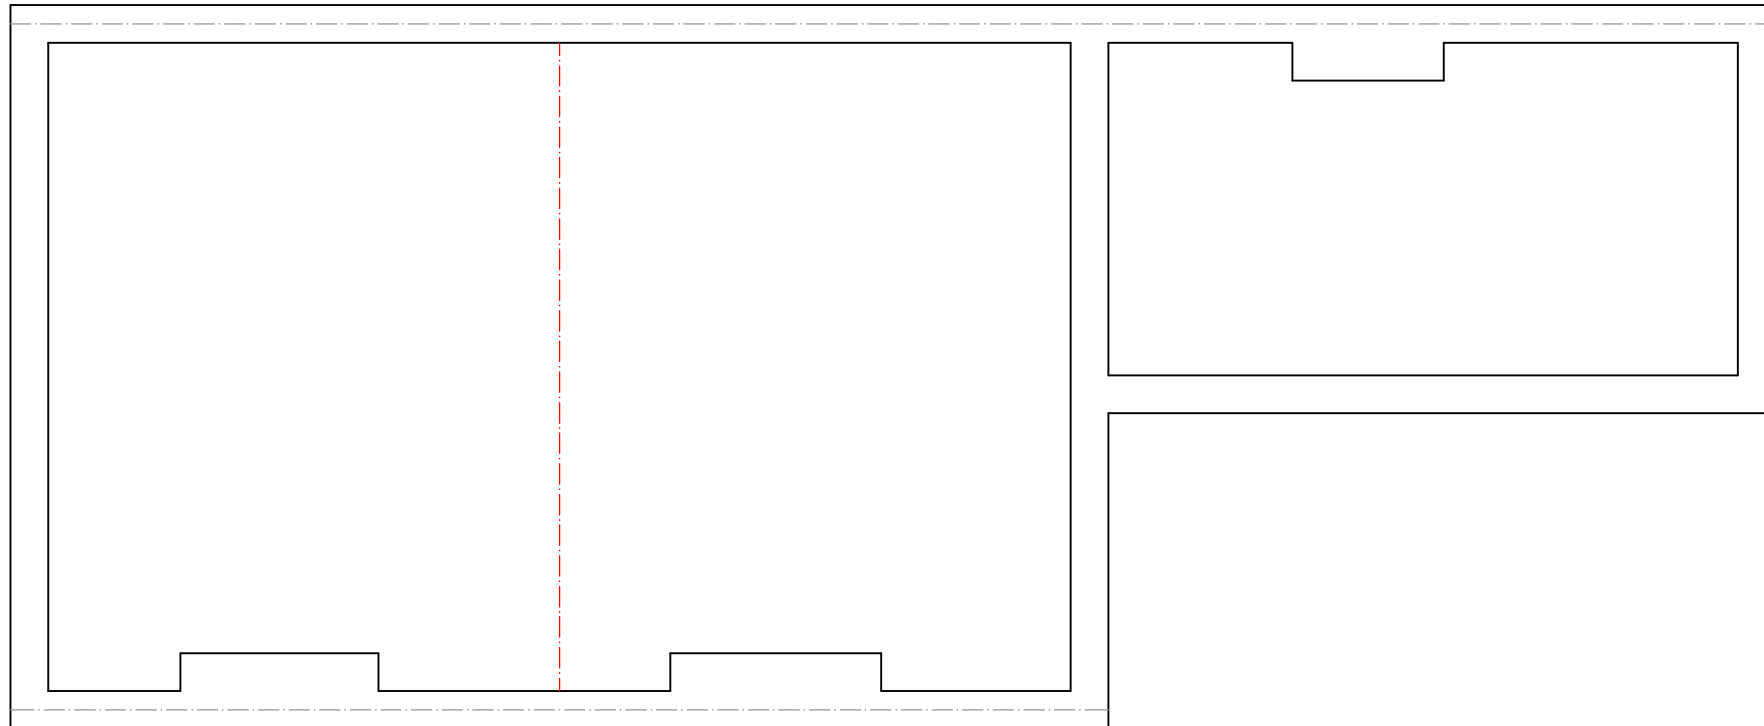

**EXISTING LOFT PLAN**  
**SCALE 1:50**

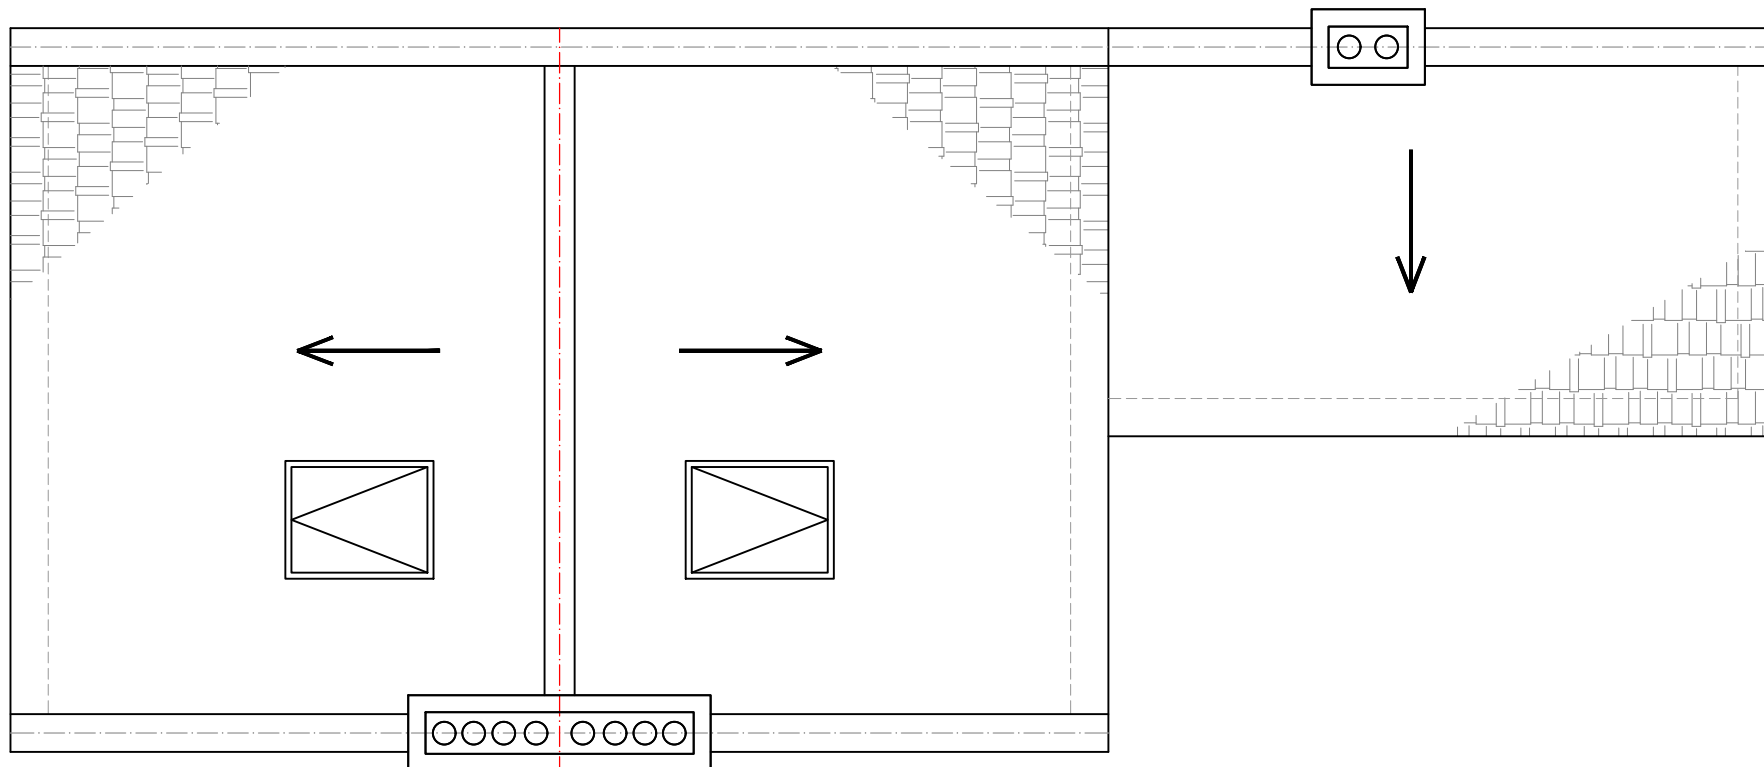

**EXISTING ROOF PLAN**  
**SCALE 1:50**

5m 1:50  
10m 1:100



[www.FastPlansUK.co.uk](http://www.FastPlansUK.co.uk)


Project: EXTENSION

Address: 29 NURSERY STREET, N17 8AP


|                  |                         |
|------------------|-------------------------|
| Scale: 1:50 @ A3 | Dwg. no: A02            |
| Drawn by: O.B.S  | Date Drawn: 18-MAY-2026 |

For Drawings Tel: 0208 154 5569

E-mail: [plans@FastPlansUK.co.uk](mailto:plans@FastPlansUK.co.uk)

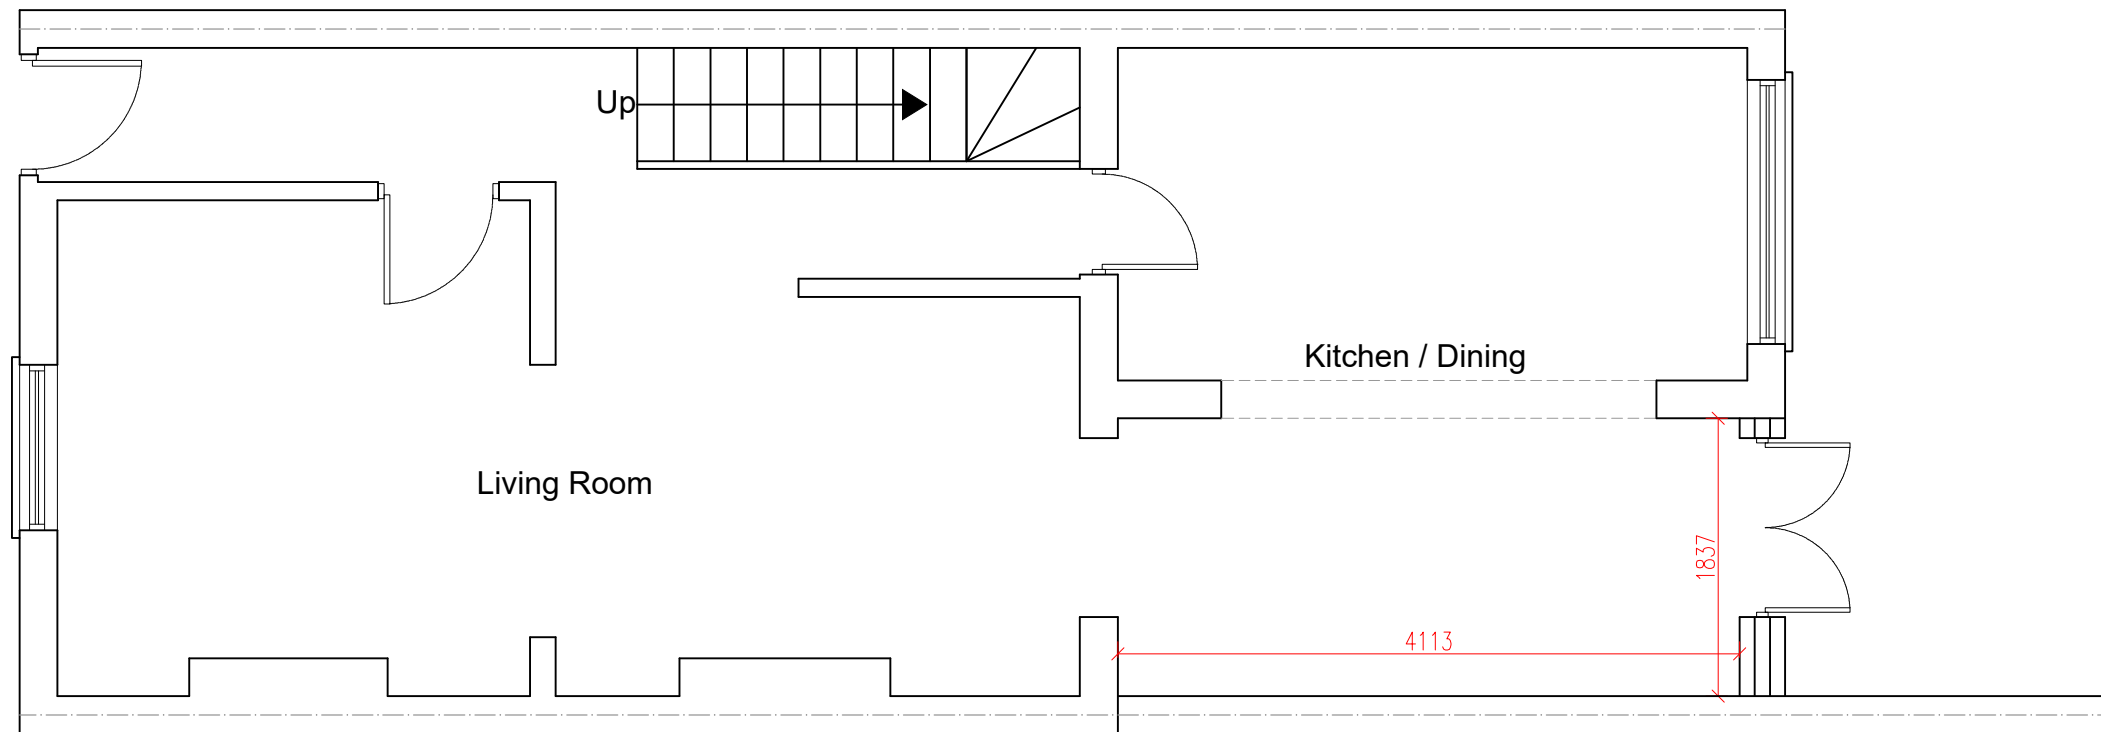

**PROPOSED GROUND FLOOR PLAN**  
**SCALE 1:50**

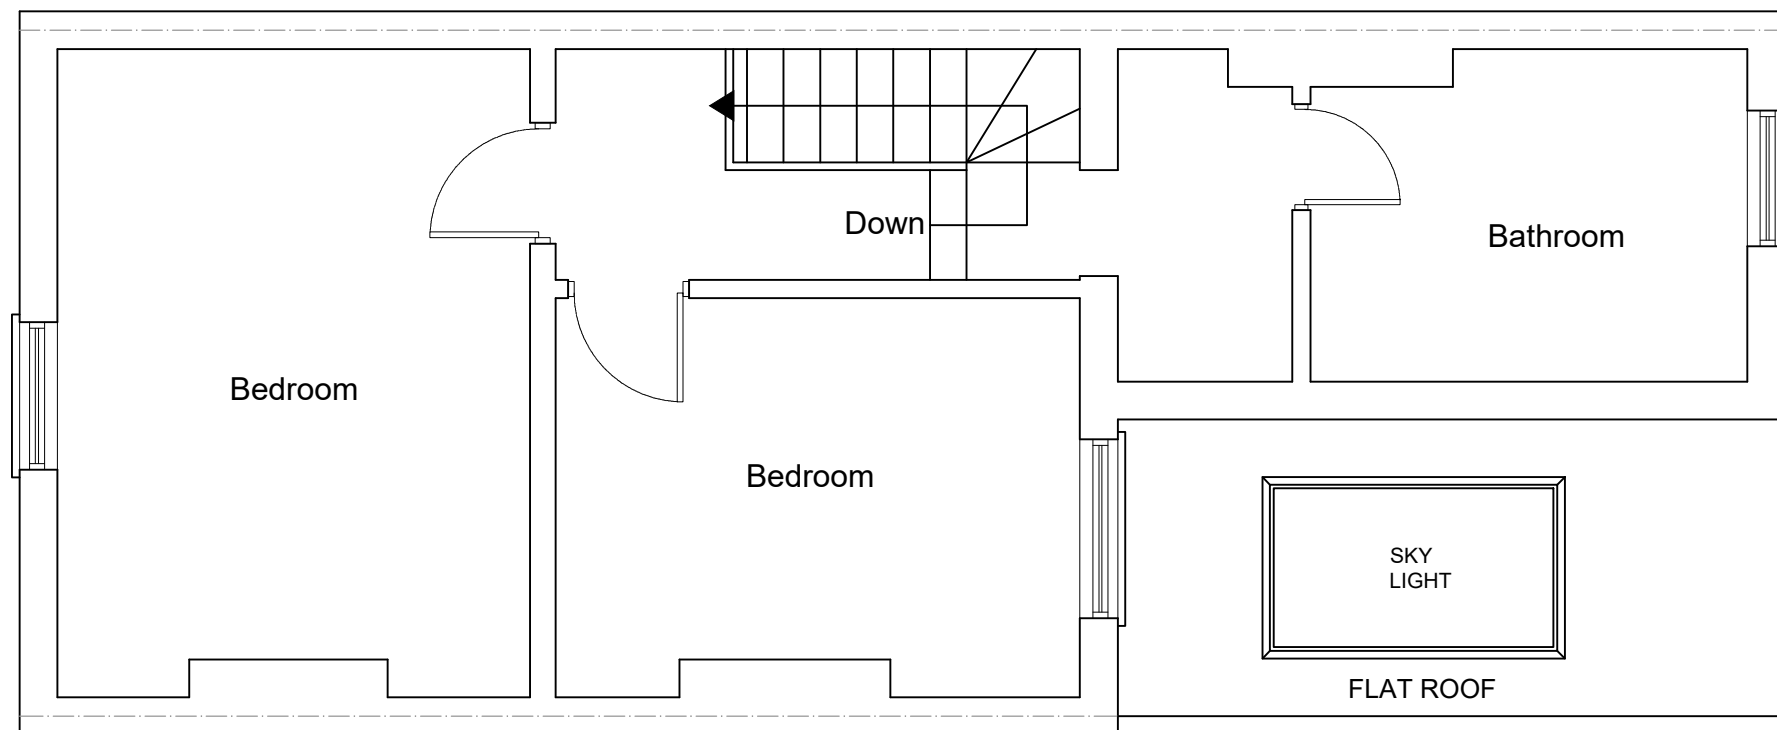

**PROPOSED FIRST FLOOR PLAN**  
**SCALE 1:50**



[www.FastPlansUK.co.uk](http://www.FastPlansUK.co.uk)


Project: EXTENSION

Address: 29 NURSERY STREET, N17 8AP


|                  |                         |
|------------------|-------------------------|
| Scale: 1:50 @ A3 | Dwg. no: A03            |
| Drawn by: O.B.S  | Date Drawn: 18-MAY-2026 |

For Drawings Tel: 0208 154 5569

E-mail: [plans@FastPlansUK.co.uk](mailto:plans@FastPlansUK.co.uk)

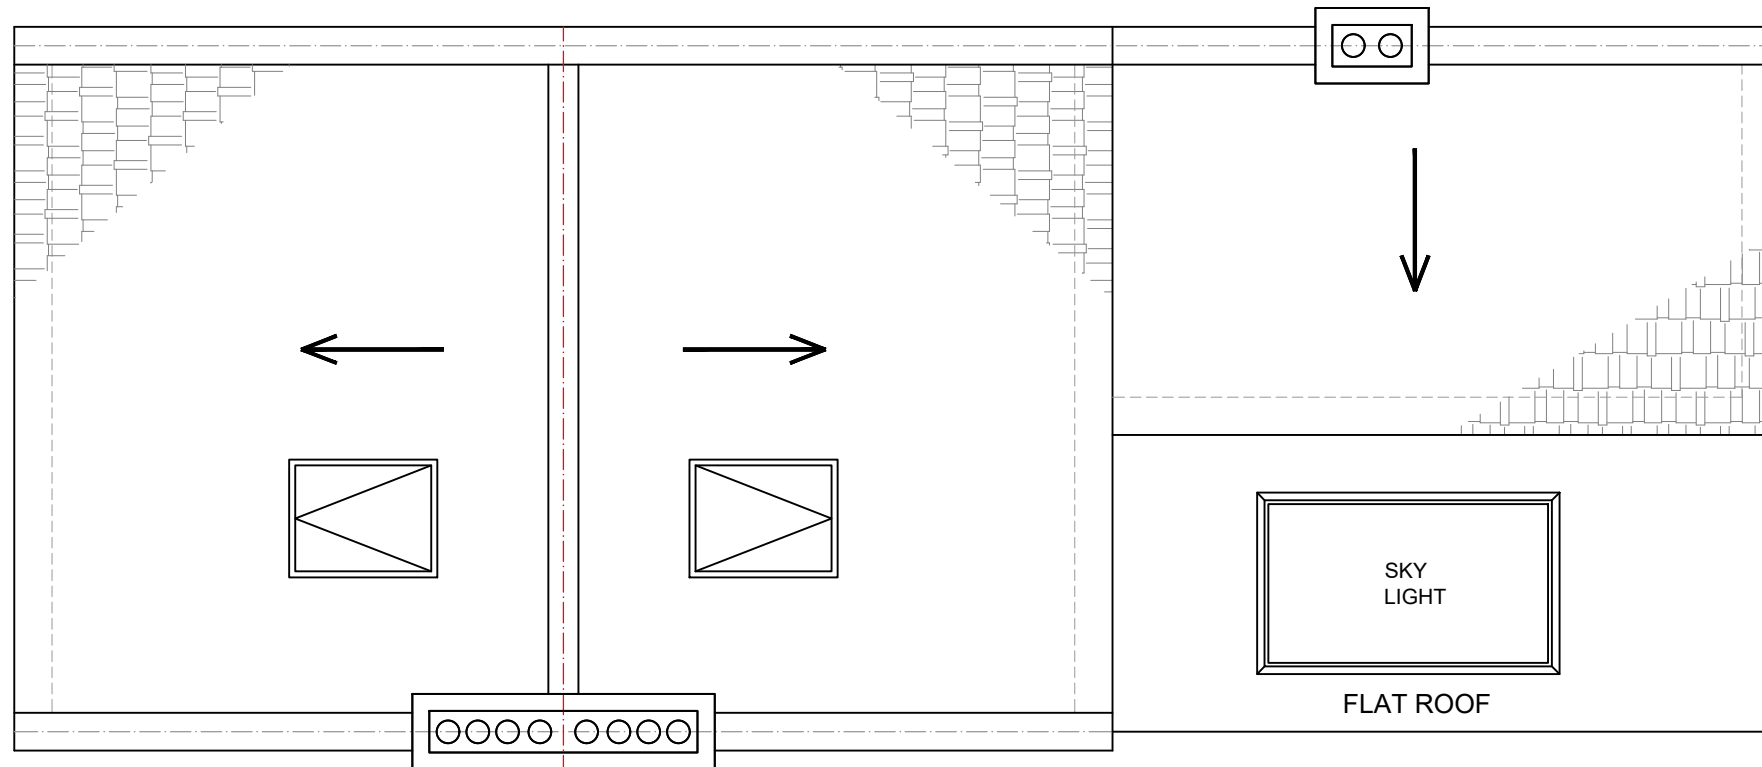

**PROPOSED ROOF PLAN**  
**SCALE 1:50**

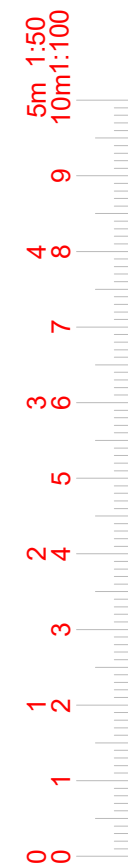

[www.FastPlansUK.co.uk](http://www.FastPlansUK.co.uk)

Project: EXTENSION

Address: 29 NURSERY STREET, N17 8AP

Scale: 1:50 @ A3 Dwg. no: A04

Drawn by: O.B.S Date Drawn: 18-MAY-2026

For Drawings Tel: 0208 154 5569


E-mail: [plans@FastPlansUK.co.uk](mailto:plans@FastPlansUK.co.uk)




EXISTING FRONT ELEVATION  
SCALE 1:100



EXISTING REAR ELEVATION  
SCALE 1:100

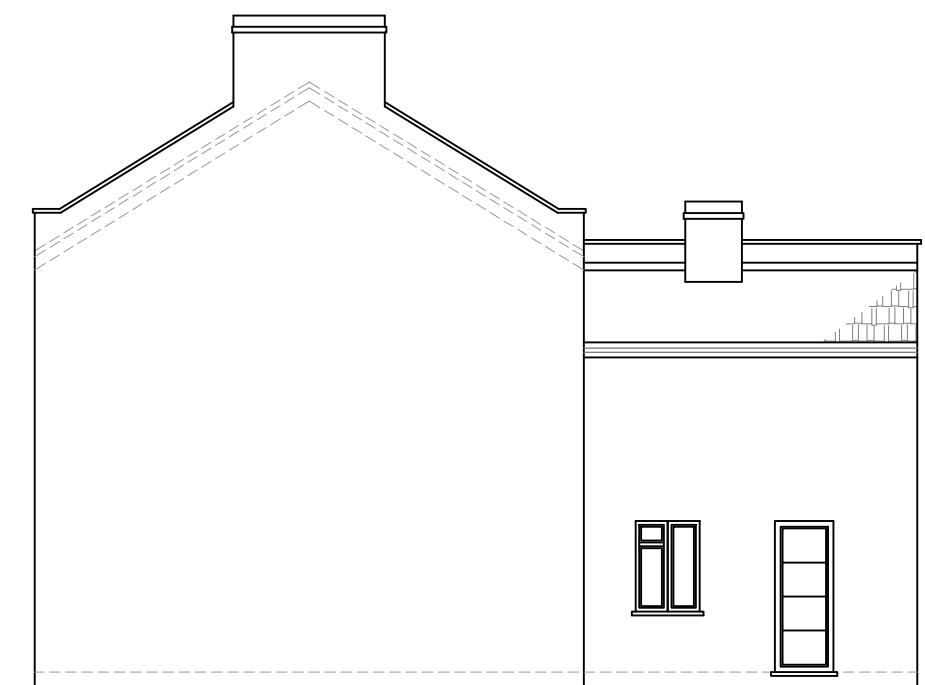

EXISTING ELEVATION SIDE A  
SCALE 1:100

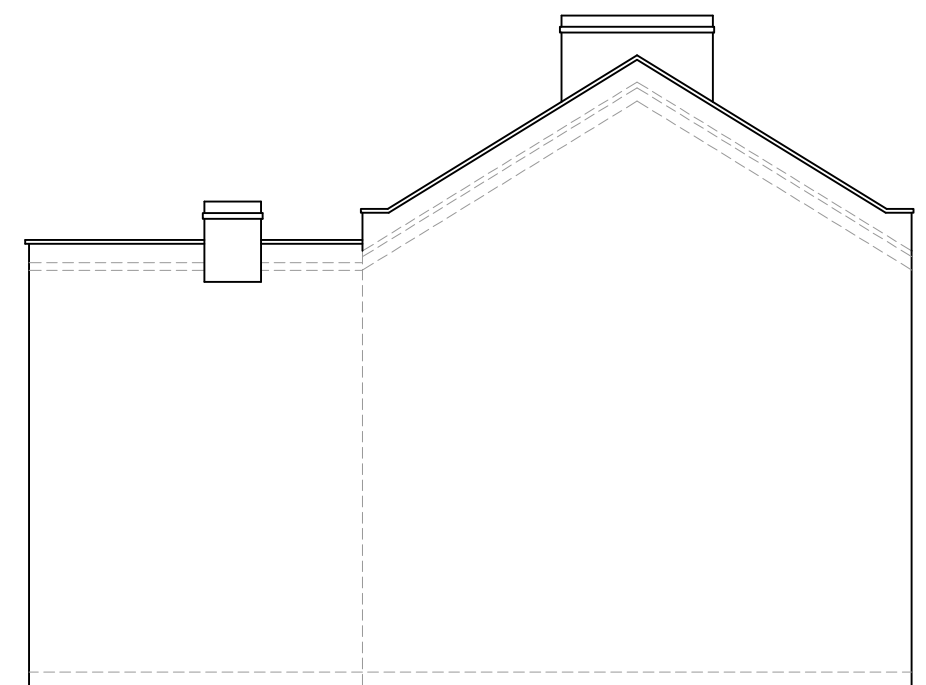

EXISTING ELEVATION SIDE B  
SCALE 1:100



[www.FastPlansUK.co.uk](http://www.FastPlansUK.co.uk)

Project:  
EXTENSION

Address:  
29 NURSERY STREET, N17 8AP

Scale:  
1:100 @ A3

Dwg. no:  
A05

Drawn by:  
O.B.S

Date Drawn:  
18-MAY-2026

For Drawings Tel: 0208 154 5569


E-mail: [plans@FastPlansUK.co.uk](mailto:plans@FastPlansUK.co.uk)




PROPOSED FRONT ELEVATION  
SCALE 1:100



PROPOSED REAR ELEVATION  
SCALE 1:100

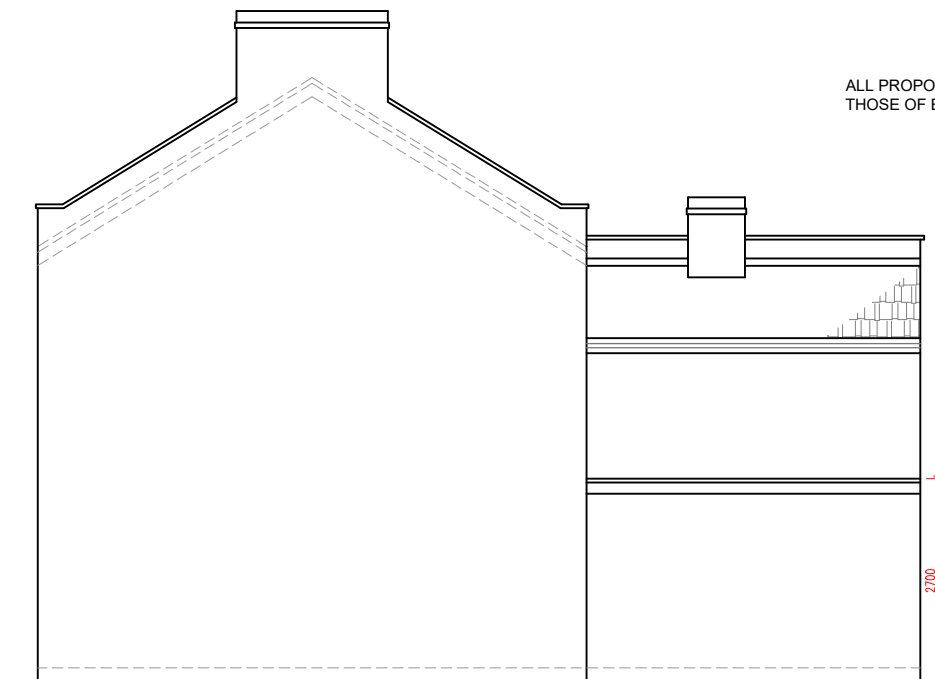

PROPOSED ELEVATION SIDE A  
SCALE 1:100

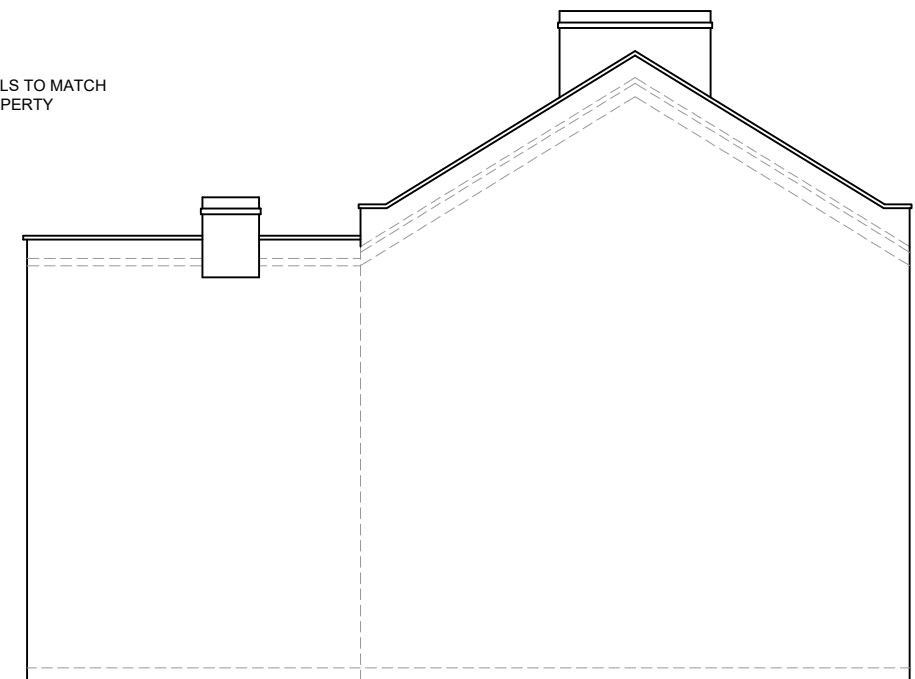

PROPOSED ELEVATION SIDE B  
SCALE 1:100



[www.FastPlansUK.co.uk](http://www.FastPlansUK.co.uk)


Project:  
EXTENSION

Address:  
29 NURSERY STREET, N17 8AP

|                      |                            |
|----------------------|----------------------------|
| Scale:<br>1:100 @ A3 | Dwg. no:<br>A06            |
| Drawn by:<br>O.B.S   | Date Drawn:<br>18-MAY-2026 |

For Drawings Tel: 0208 154 5569

E-mail: [plans@FastPlansUK.co.uk](mailto:plans@FastPlansUK.co.uk)

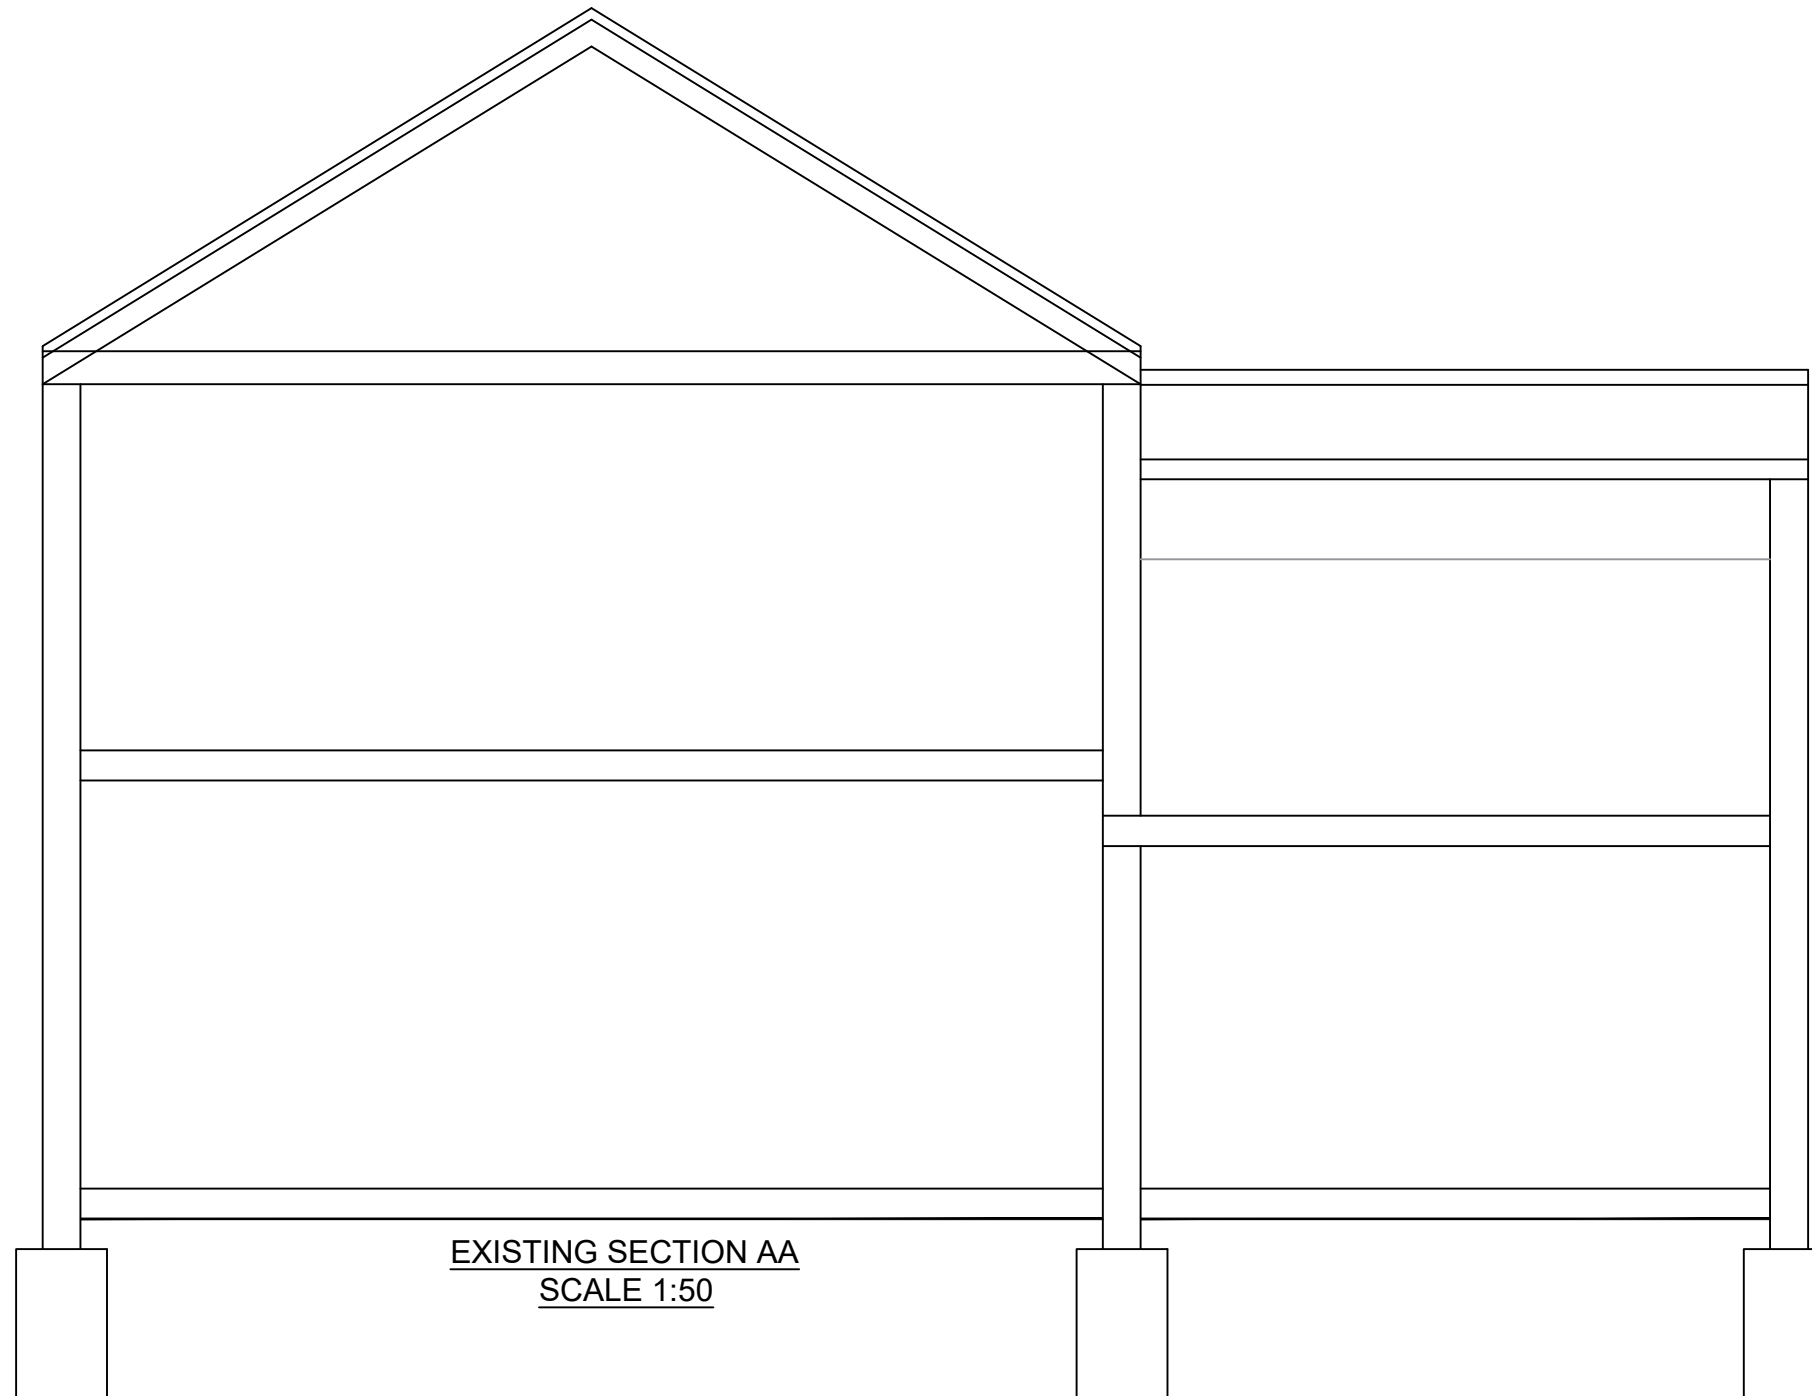

[www.FastPlansUK.co.uk](http://www.FastPlansUK.co.uk)

Project:  
EXTENSION


Address:  
29 NURSERY STREET, N17 8AP

|                     |                 |
|---------------------|-----------------|
| Scale:<br>1:50 @ A3 | Dwg. no:<br>A07 |
|---------------------|-----------------|

|                    |                            |
|--------------------|----------------------------|
| Drawn by:<br>O.B.S | Date Drawn:<br>18-MAY-2026 |
|--------------------|----------------------------|

For Drawings Tel: 0208 154 5569

E-mail: [plans@FastPlansUK.co.uk](mailto:plans@FastPlansUK.co.uk)

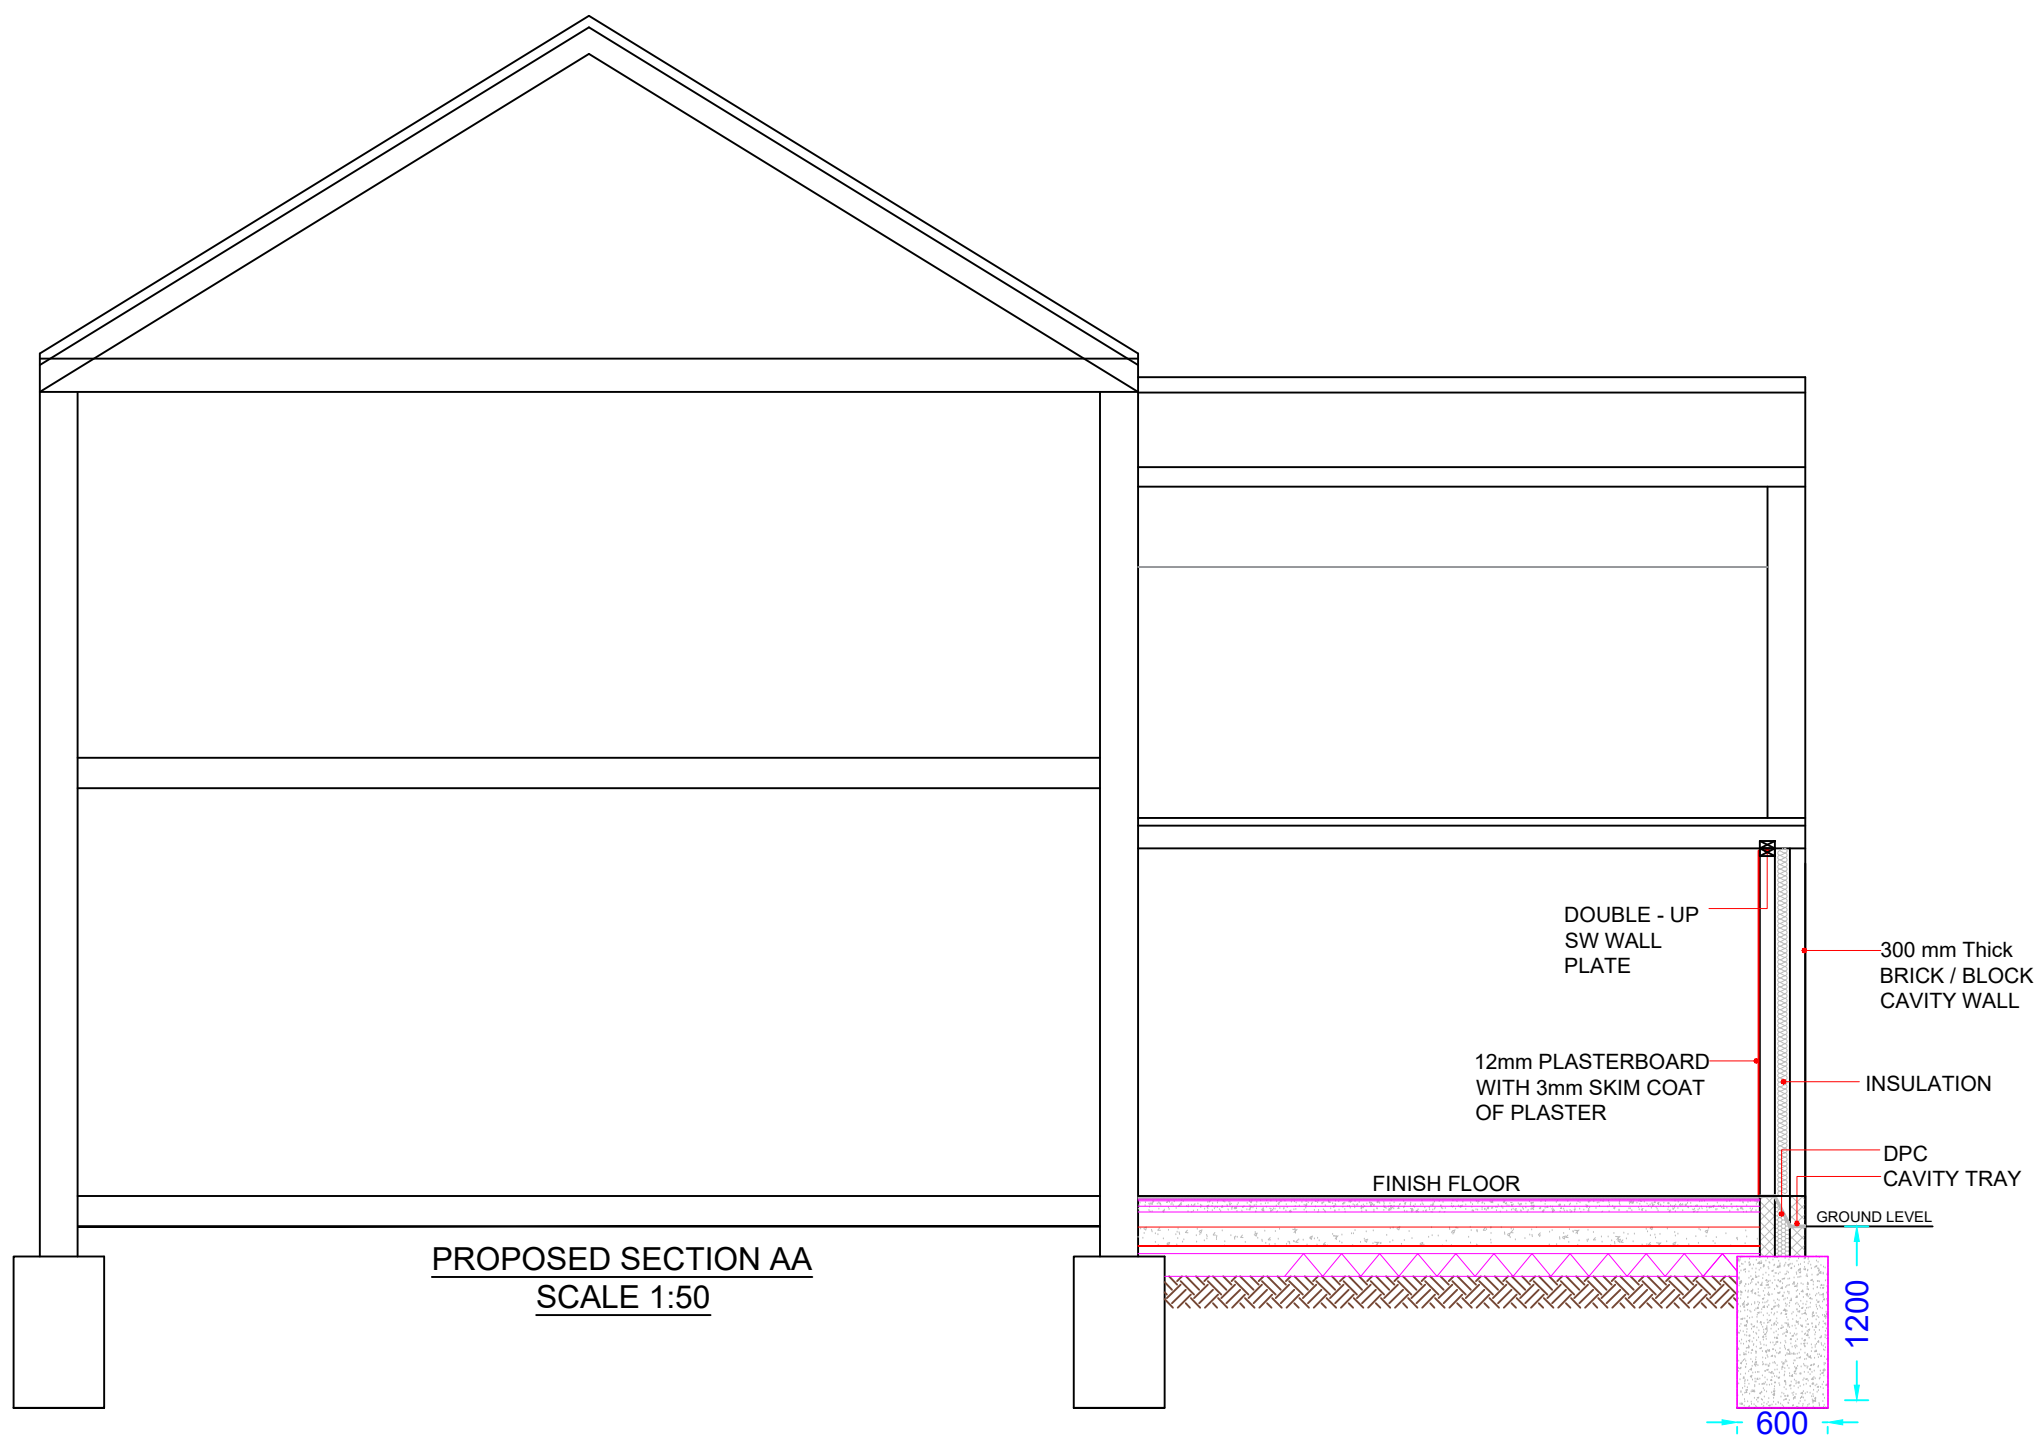

www.FastPlansUK.co.uk



Project: EXTENSION

Address: 29 NURSERY STREET, N17 8AP

|                  |                         |
|------------------|-------------------------|
| Scale: 1:50 @ A3 | Dwg. no: A08            |
| Drawn by: O.B.S  | Date Drawn: 18-MAY-2026 |

For Drawings Tel: 0208 154 5569

E-mail: plans@FastPlansUK.co.uk

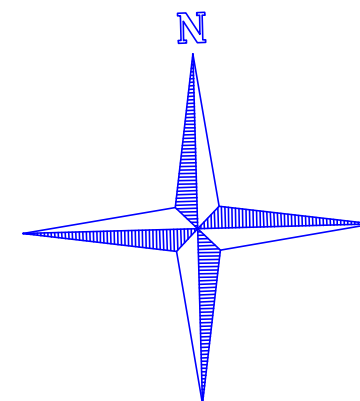 

|   |                                                                |
|---|----------------------------------------------------------------|
|  <b>fastPlans</b> |                                                                |
| <a href="http://www.FastPlansUK.co.uk">www.FastPlansUK.co.uk</a>                                       |                                                                |
| Project: <div style="text-align: center;">EXTENSION</div>                                              |                                                                |
| Address: <div style="text-align: center;">29 NURSERY STREET, N17 8AP</div>                             |                                                                |
| Scale: <div style="text-align: center;">1:500 @ A3</div>                                               | Dwg. no: <div style="text-align: center;">A09</div>            |
| Drawn by: <div style="text-align: center;">O.B.S</div>                                                 | Date Drawn: <div style="text-align: center;">18-MAY-2026</div> |
| For Drawings Tel: 0208 154 5569                                                                        |                                                                |
| E-mail: <a href="mailto:plans@FastPlansUK.co.uk">plans@FastPlansUK.co.uk</a>                           |                                                                |