




1 ELEVATION
EXISTING NORTH WEST FACING ELEVATION
SCALE 1: 100

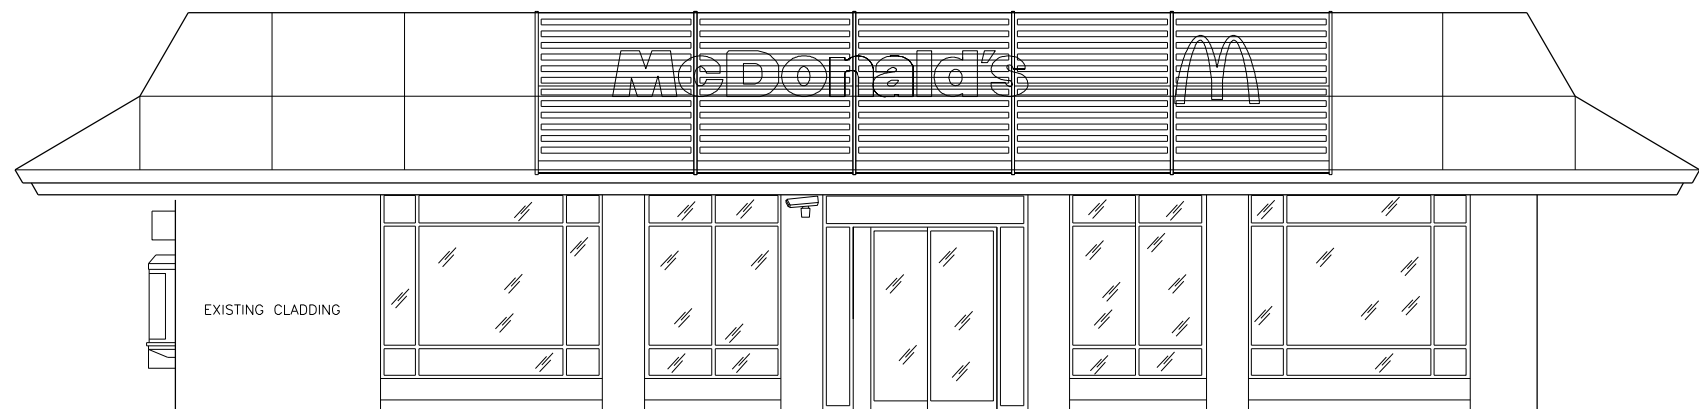


2 ELEVATION
EXISTING SOUTH WEST FACING ELEVATION
SCALE 1: 100

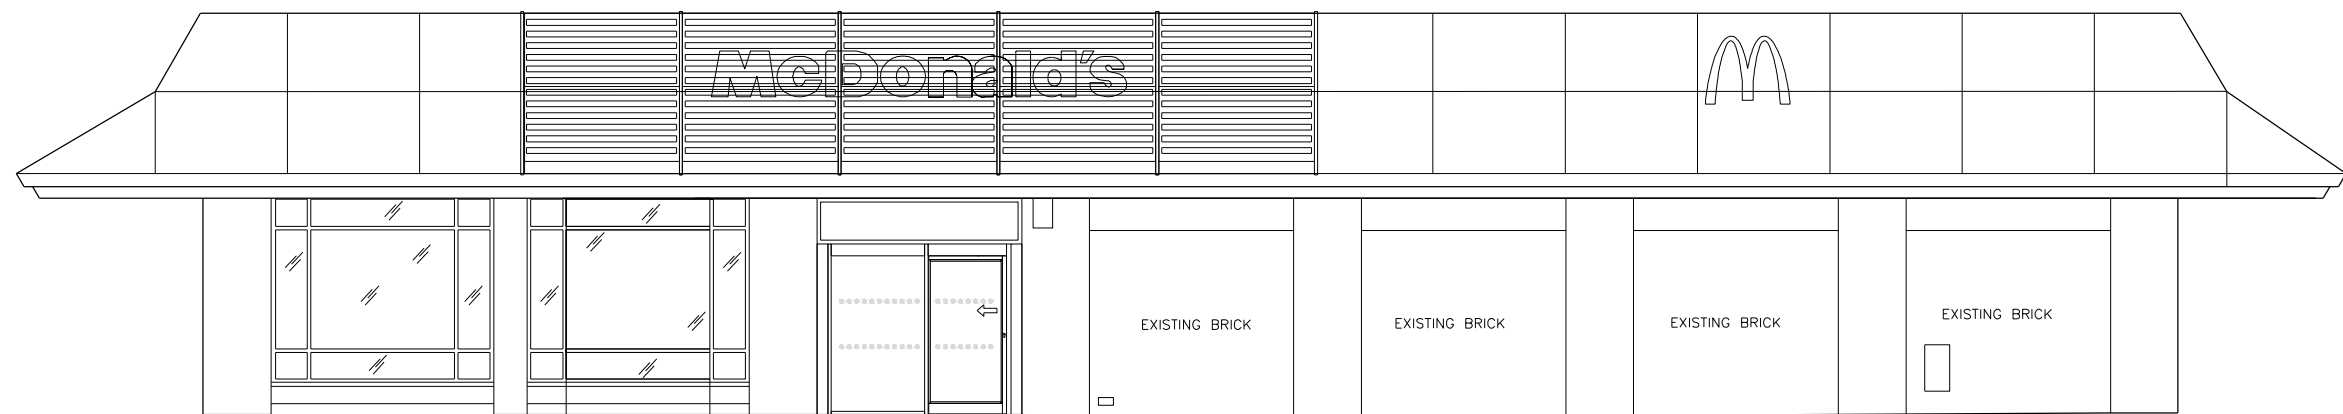

1 ELEVATION
EXISTING SOUTH EAST FACING ELEVATION
SCALE 1: 100

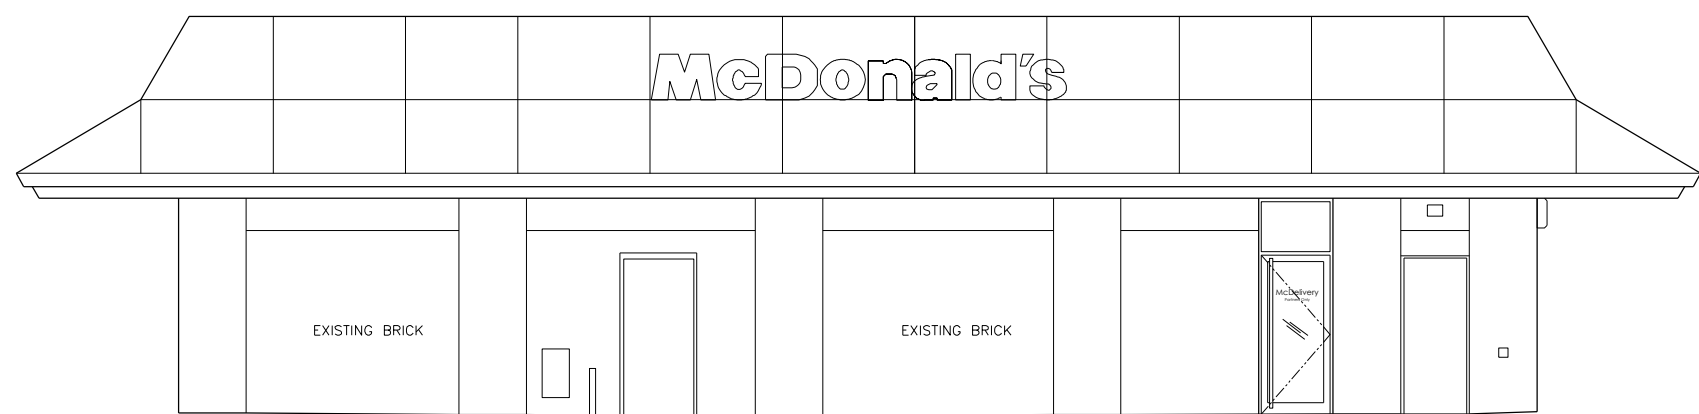


2 ELEVATION
EXISTING NORTH EAST FACING ELEVATION
SCALE 1: 100

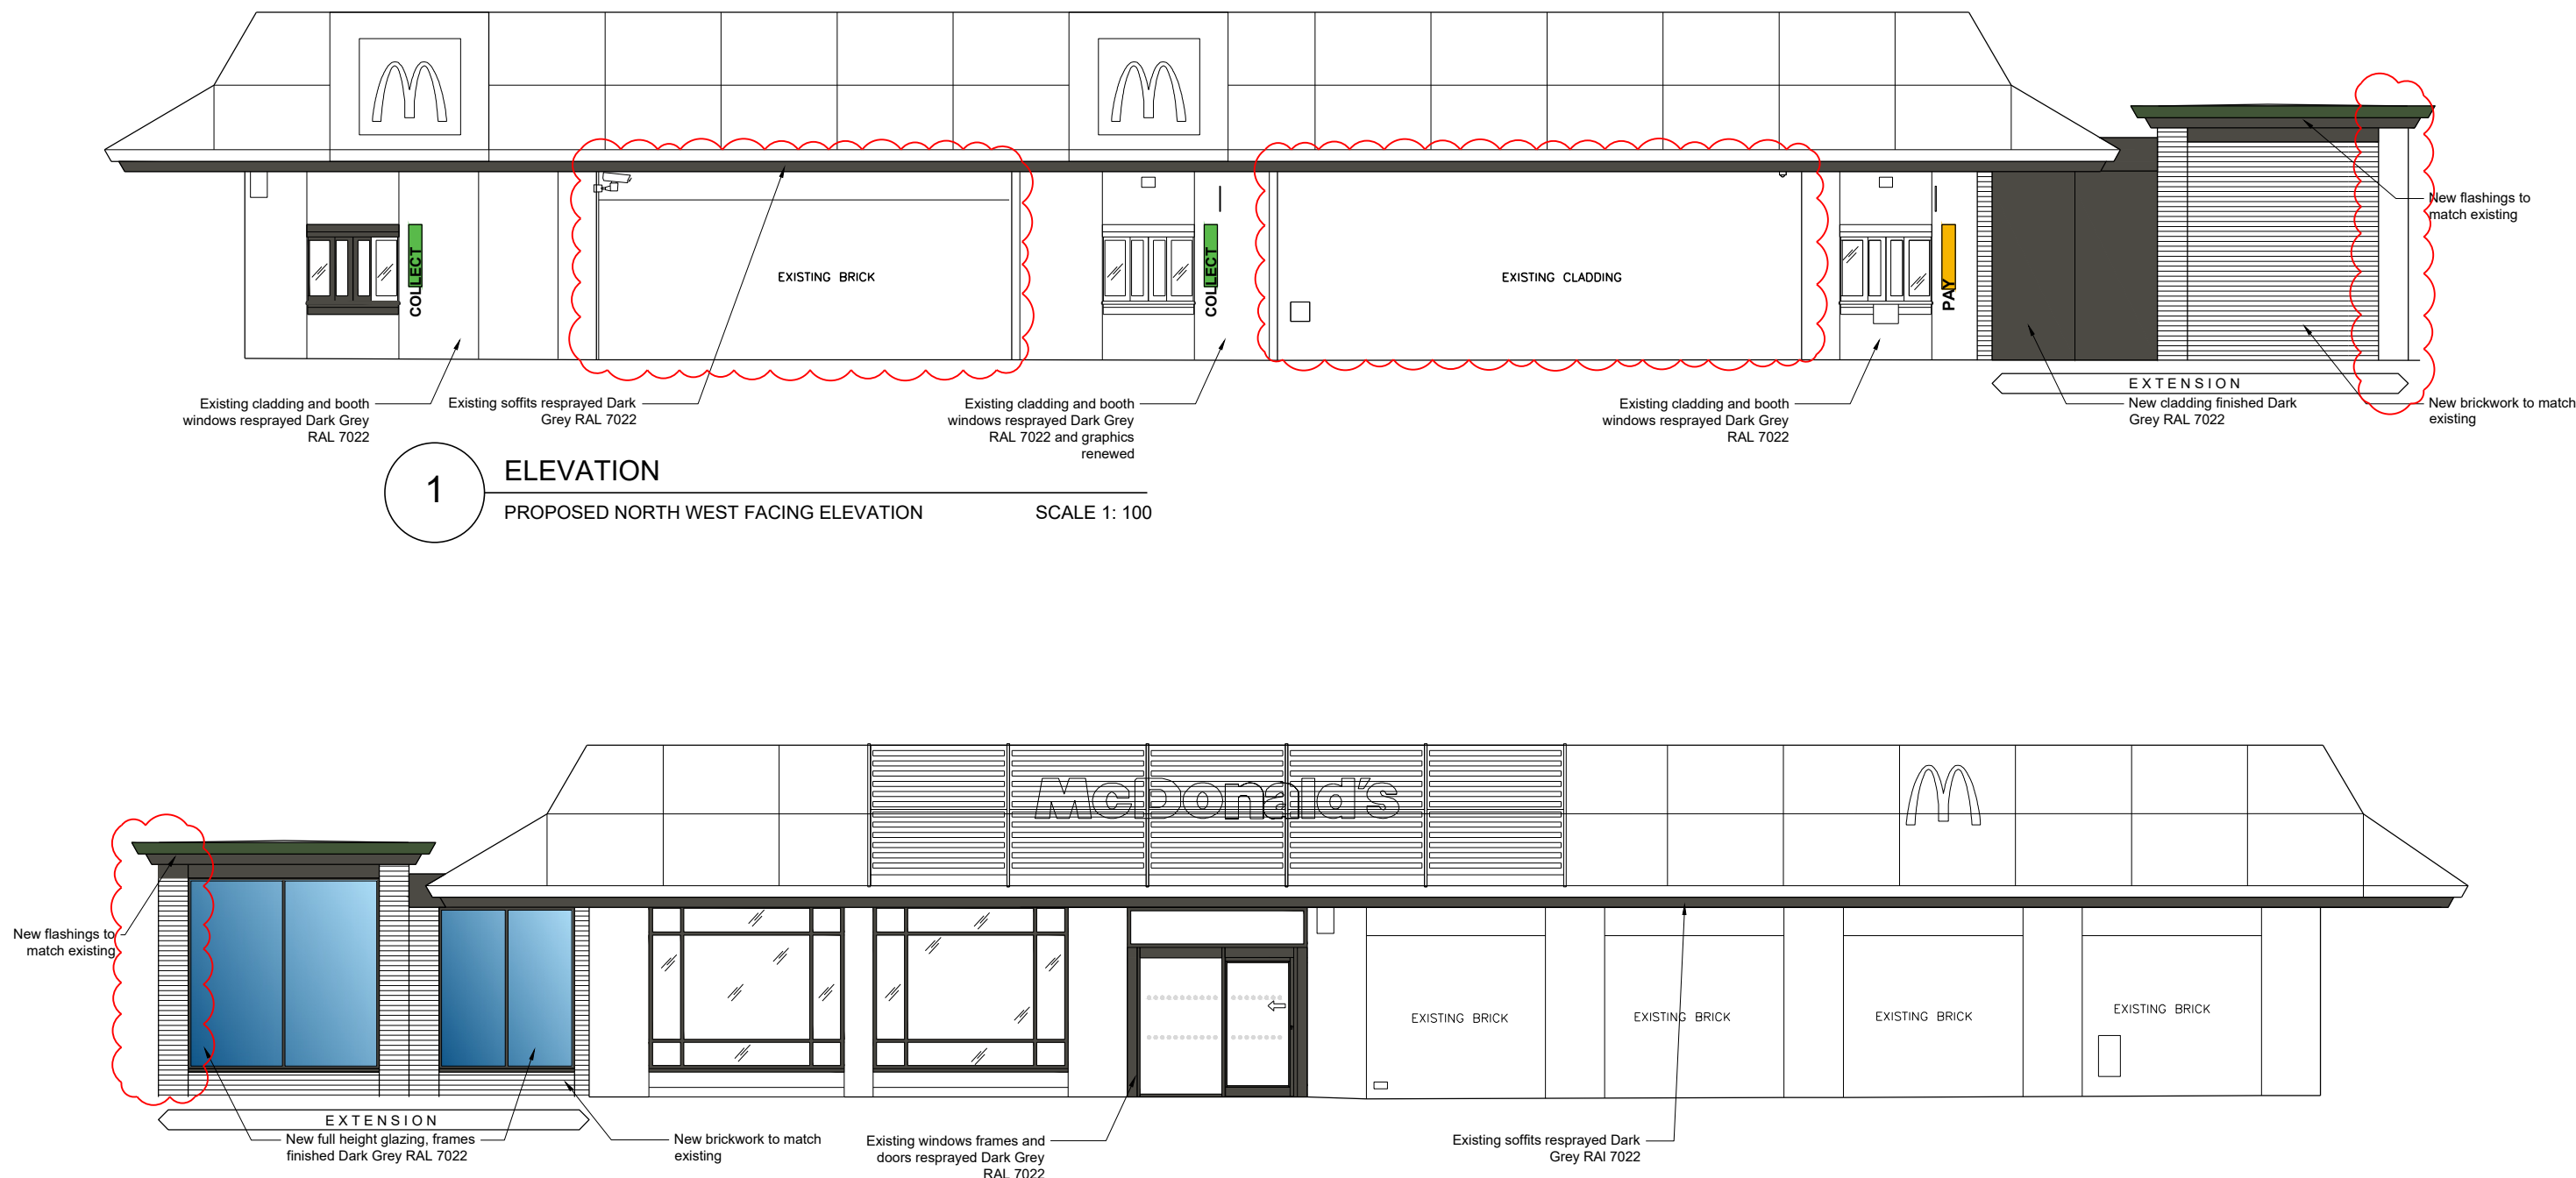


1 ELEVATION
PROPOSED NORTH WEST FACING ELEVATION
SCALE 1: 100



1 ELEVATION
PROPOSED SOUTH EAST FACING ELEVATION
SCALE 1: 100

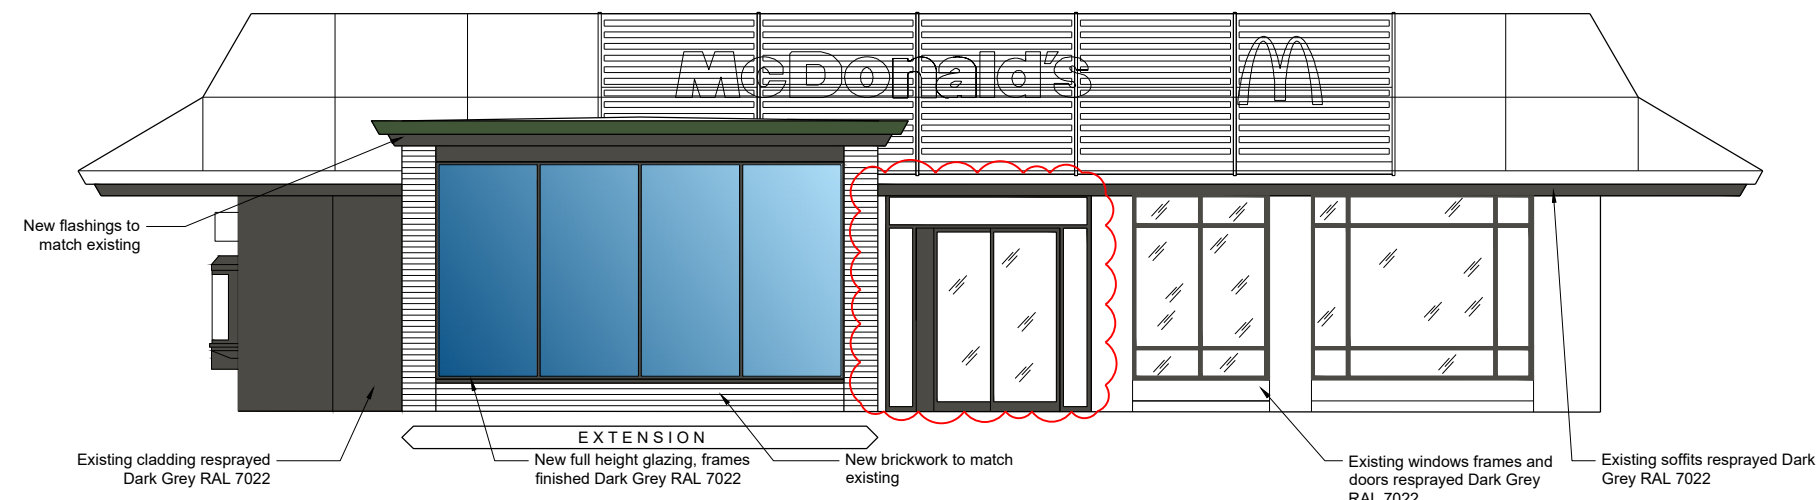

2 ELEVATION
PROPOSED SOUTH WEST FACING ELEVATION
SCALE 1: 100

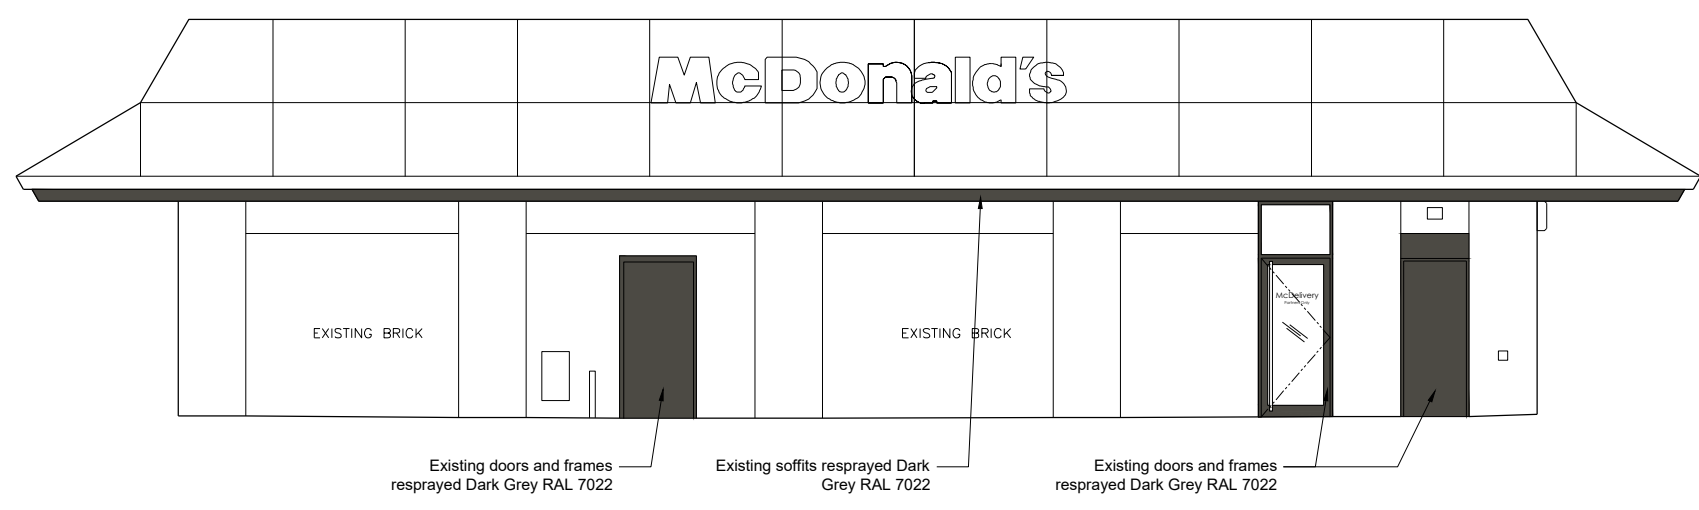

2 ELEVATION
PROPOSED NORTH EAST FACING ELEVATION
SCALE 1: 100

DRAWINGS BASED ON:
SURVEY: --
OTHER:SGD277-424(SBS)-05

A Minor amendments following Stage 1 meeting 23.04.2026
- Existing automatic sliding door to side entrance re-installed
- Extension enlarged slightly
- DT lane building wall infills omitted

REV	DESCRIPTION	DR / CH	DATE
1	This drawing has been reviewed and signed off by McDonald's Restaurants Ltd any errors, changes or discrepancies should be reported to the McDonald's project manager and designers prior to commencing work on site.		
NAME (PM):	J DAVIS	DATE:	DEC 2025

SIGNATURE:
GENERAL NOTES:
All works are to be undertaken in accordance with the Building Regulations and the latest British Standards. All proprietary materials and products are to be used strictly in accordance with the manufacturers recommendations. All dimensions to be checked on site prior to construction.
ON BEHALF OF:

MC DONALDS RESTAURANTS LTD STORE ADDRESS Green Lanes, Williamson Rd, Finsbury Park, London N4 1DR	STORE No 424
--	-----------------

DRAWING TITLE
SHOP FRONT ELEVATIONS
Existing and Proposed exterior elevations
Scale @ A1
Created on: DECEMBER 2025
Drawn by: GF
Checked by: GF
Purpose of Issue: FOR INFORMATION

OPEN architecture	
Anton House South Park Sevenoaks / Kent / TN13 1EB	www.openarc.co.uk T +44 01732 779580 F +44 01732 741316
Job Reference 21600	Store Number 424
Drawing No 1005	Rev A

