



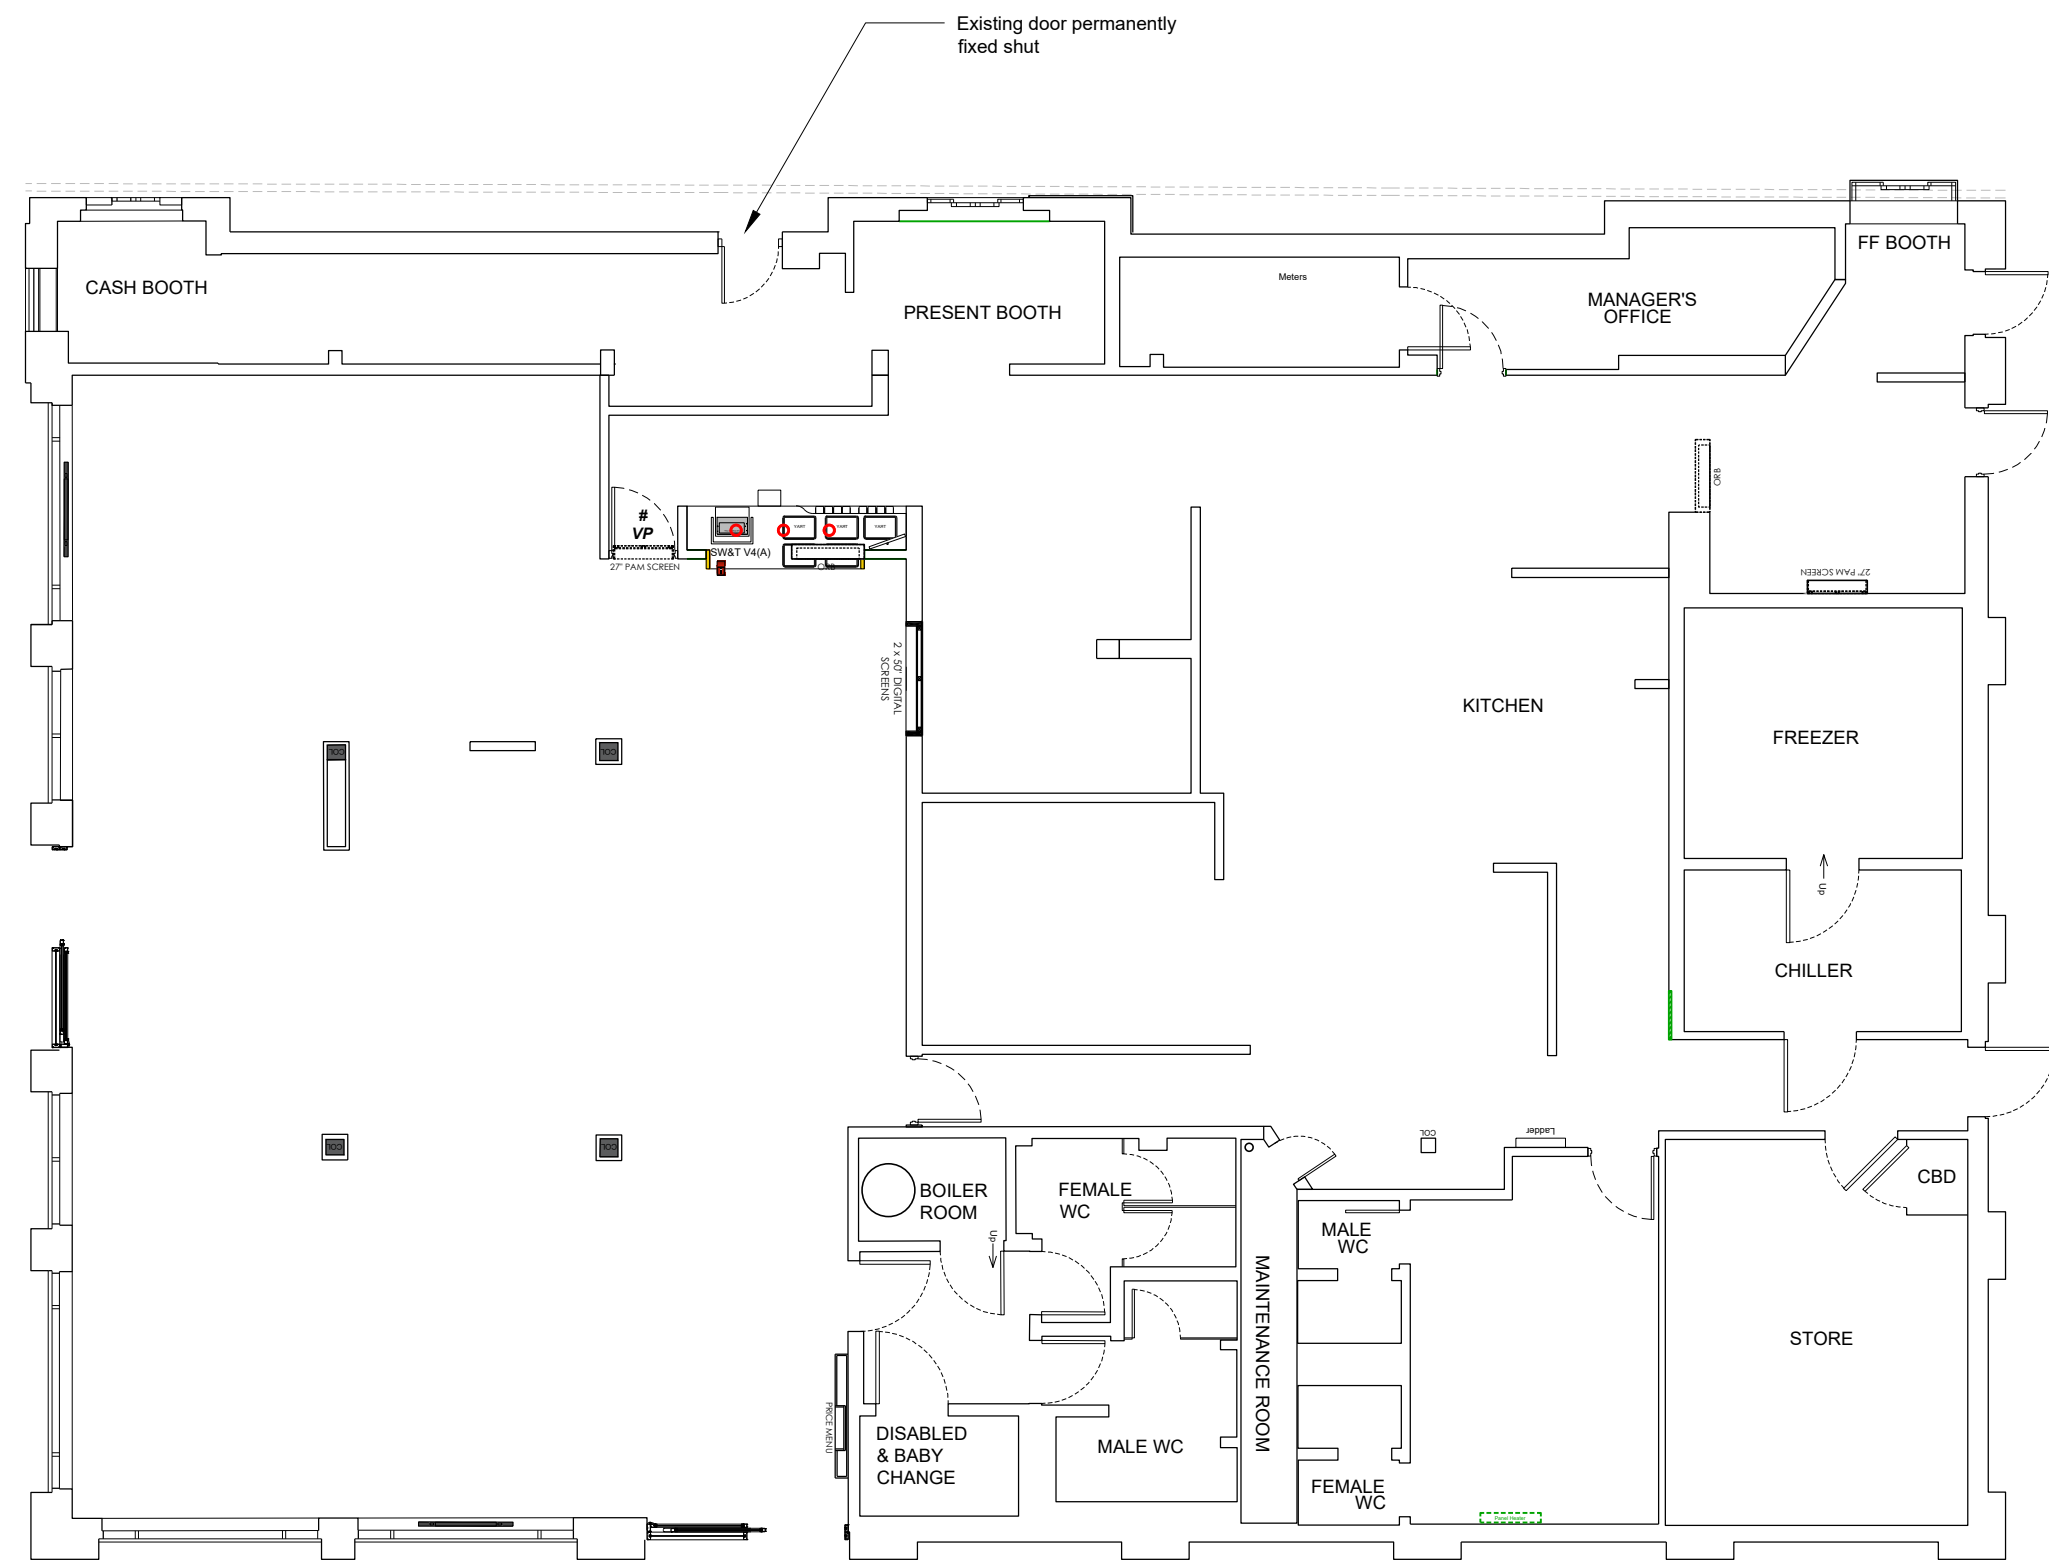

1 PLAN
Existing ground floor plan
SCALE 1:100

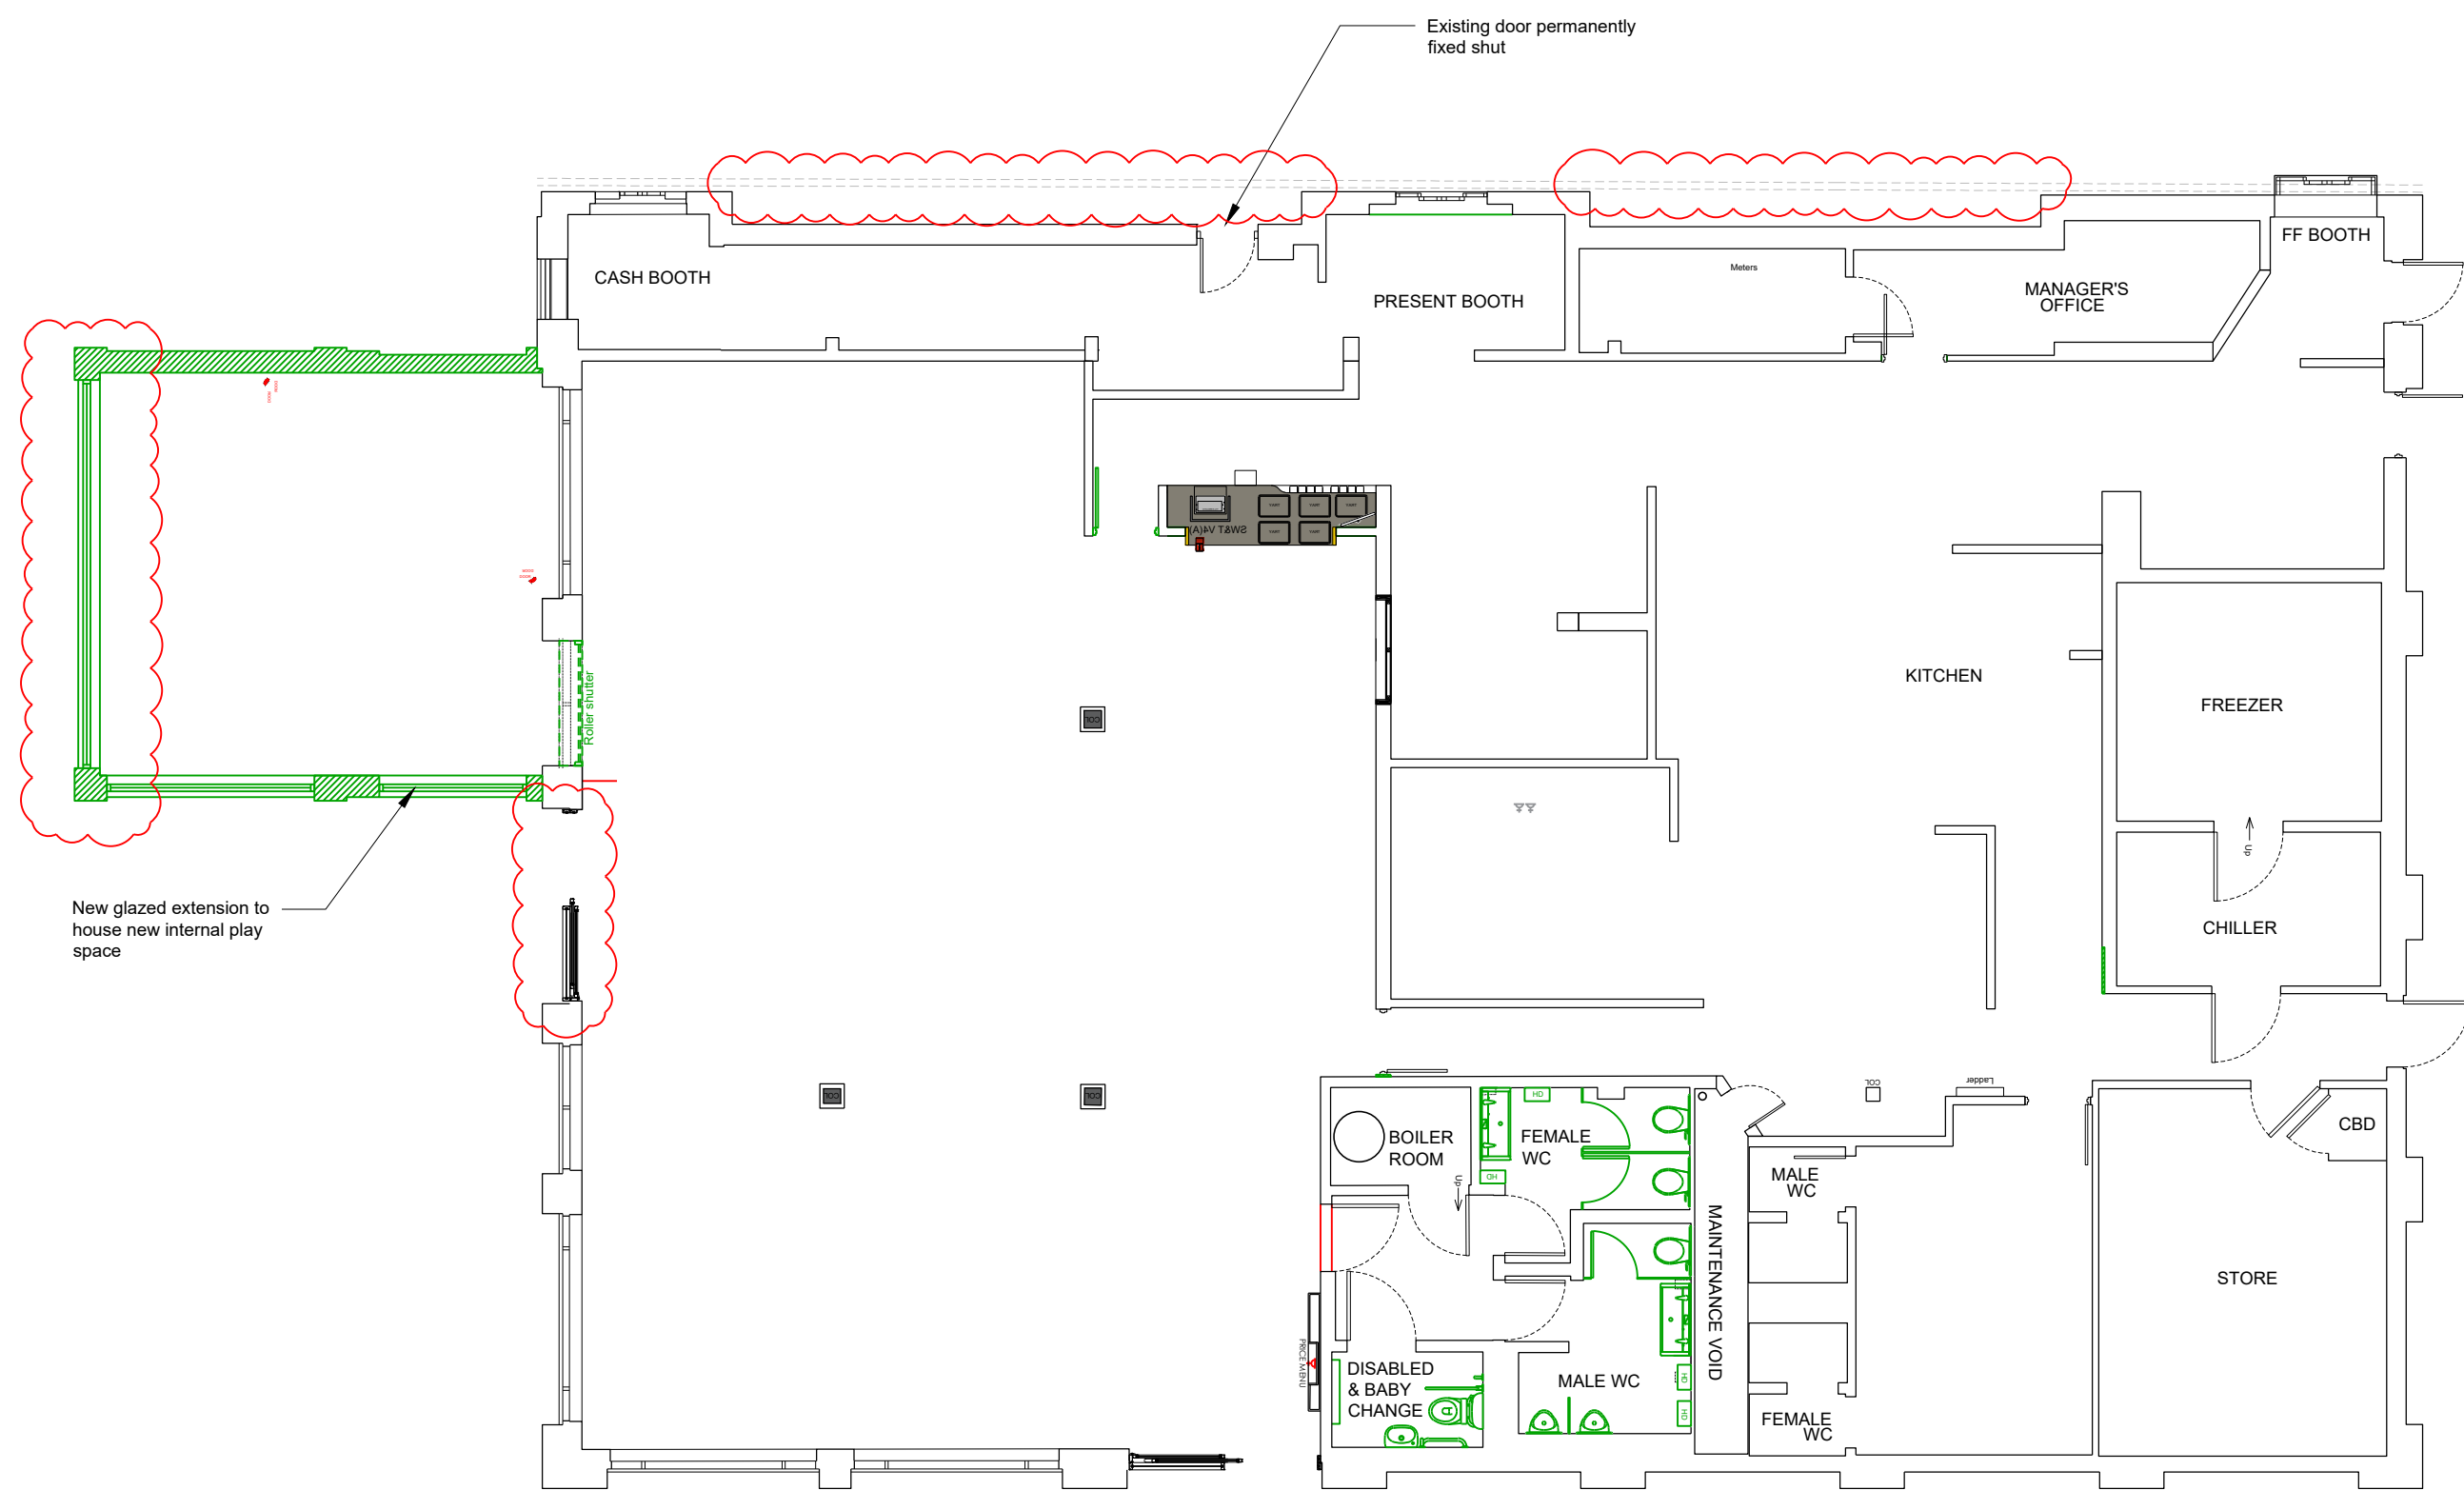

2 PLAN
Proposed ground floor plan
SCALE 1:100

DRAWINGS BASED ON:
SURVEY: --
OTHER: 0912-0424-50-E

- B Minor amendments following Stage 1 meeting 23.04.2026: GF / GF 08.05.2026
- Existing side automatic door re-installed
- Extension enlarged slightly
- DT lane building wall inlets omitted
- A Minor amendments following DWG approval. Wall behind counter thickened to accept promo screens. GF / GF 12.02.2026

REV	DESCRIPTION	DR / CH	DATE
NAME (PM)	J DAVIS	DATE	JAN 2026

SIGNATURE:
GENERAL NOTES:
All works are to be undertaken in accordance with the Building Regulations and the latest British Standards. All proprietary materials and products are to be used strictly in accordance with the manufacturers recommendations. All dimensions to be checked on site prior to construction.

ON BEHALF OF:

MC DONALDS RESTAURANTS LTD
STORE ADDRESS
Green Lanes, Williamson Rd,
STORE No 424

Finsbury Park, London N4 1DR

DRAWING TITLE
LAYOUT PLANS

Existing and proposed layouts

Scale @ A1 1:100

Created on: JANUARY 2026

Drawn by: GF

Checked by: GF

Purpose of Issue: STAGE 1

OPEN architecture



Anton House www.openarc.co.uk

South Park T +44 01732 779580

Sevensoaks / Kent / TN13 1EB F +44 01732 741316

Job Reference Store Number Drawing No Rev

21600 424 1006 B

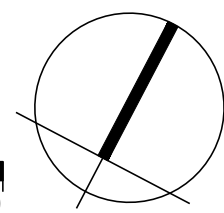 

COTF MINIMAX