


FOR PLANNING

Notes


- 1 This drawing is not for construction
- 2 All Dimensions are in millimeters
- 3 Dimensions are not to be scaled directly from drawings
- 4 All dimensions are to be checked on site and the Architect is to be informed of any discrepancies before construction commences
- 5 All references to drawings refer to current revision of that drawing
- 6 The Copyright of this drawing belongs to ADP London Studios Ltd.

Scale 1:100

 


Legend


- Existing Wall
- Wall/partition to be removed
- Proposed wall/partition

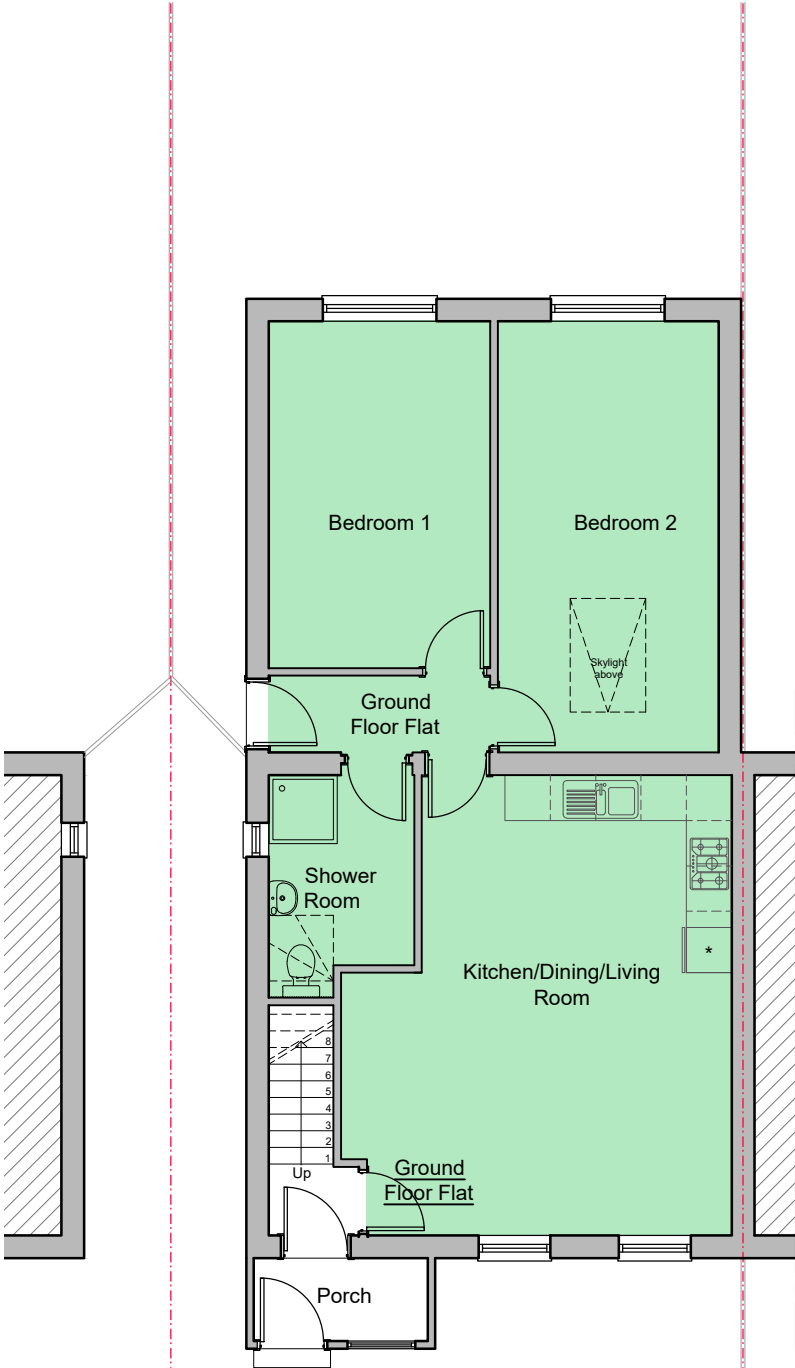

EXISTING GROUND FLOOR PLAN  
GIA: 72.9m²

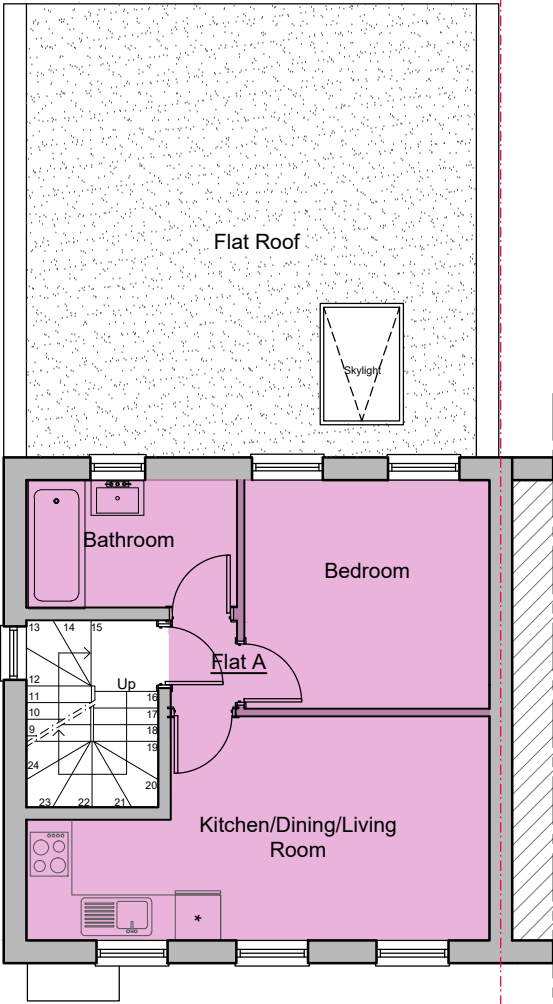

EXISTING FIRST FLOOR PLAN  
GIA: 37.3m²

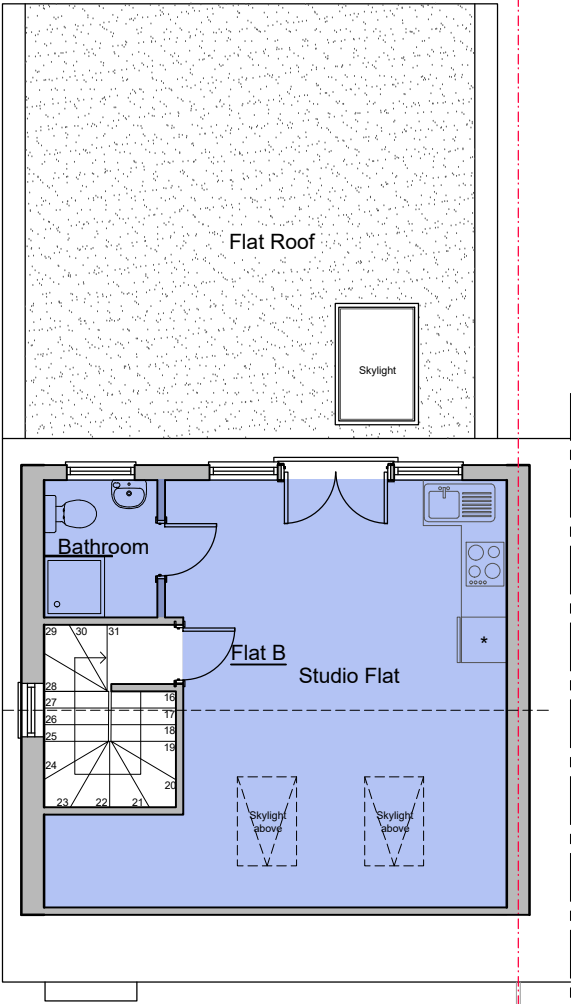

EXISTING LOFT FLOOR PLAN  
GIA: 29.7m²

| Rev. | Date | Revisions |
|------|------|-----------|
| -    | -    | -         |



8-10 Silver Street,  
Enfield,  
EN1 3ED

Office: 0208 367 7479  
Email: info@adplondon.co.uk

|                      |           |                                 |          |
|----------------------|-----------|---------------------------------|----------|
| Client               |           | -                               |          |
| Address              |           | 29 Fenton Road, London, N17 7JR |          |
| Scale                | 1:100@ A3 | Date                            | JUN 2026 |
| Drawn by             | IC        | Checked by                      | HC       |
| Project No.          | 260511-01 | Drawing No.                     | A101     |
| Drawing title        |           | Revision                        |          |
| Existing Floor Plans |           | -                               |          |