

NOTES:

- The drawing is meant for planning purposes only and is not intended to be used as a construction drawing.

- All proposed materials will be chosen to closely match the existing materials unless otherwise stated


Farrant Avenue

Christopher

20 Farrant Avenue
N22 6PB

Project no.
AE_1200

Revision		
No.	Description	Date
1	Client_v01	08.04.2026

 

Scale @A1

1 : 100

10

0

1

2

3

4

5


SCALE 1:100m

Drawing:

GA Drawings
Existing


Drawing Number:

A0101

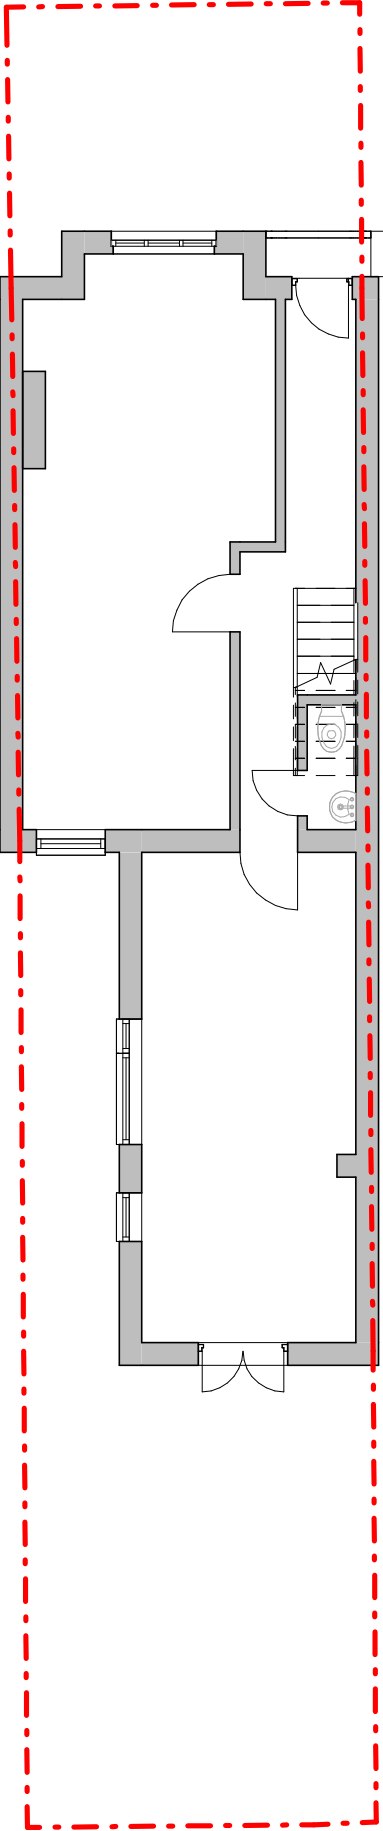


Level 00 - Existing Plan

1 : 100

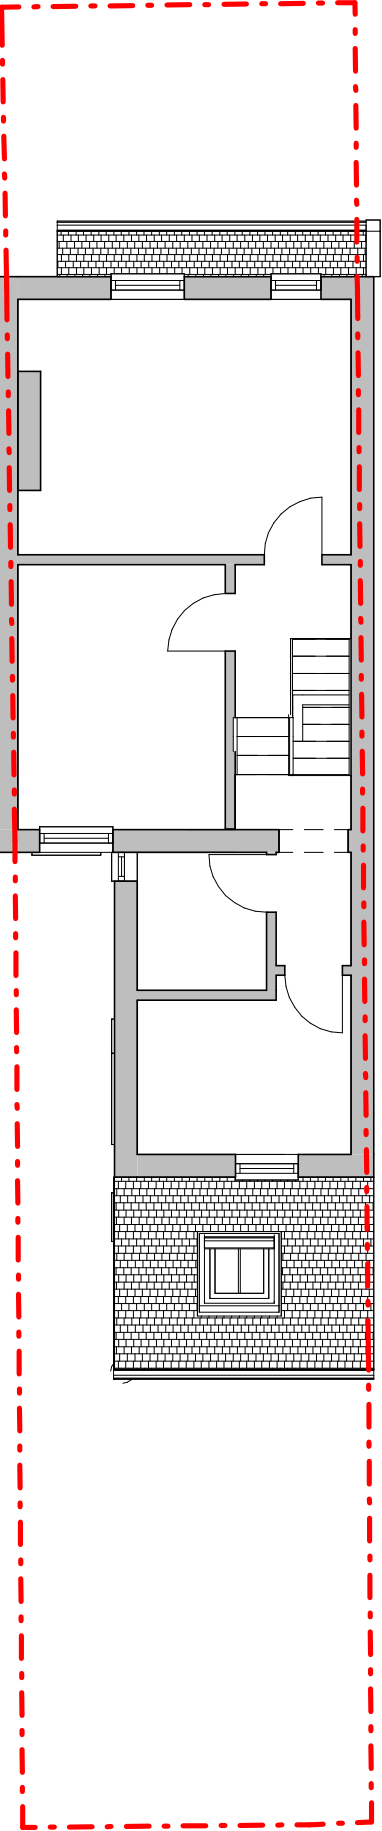


Level 01 - Existing Plan

1 : 100

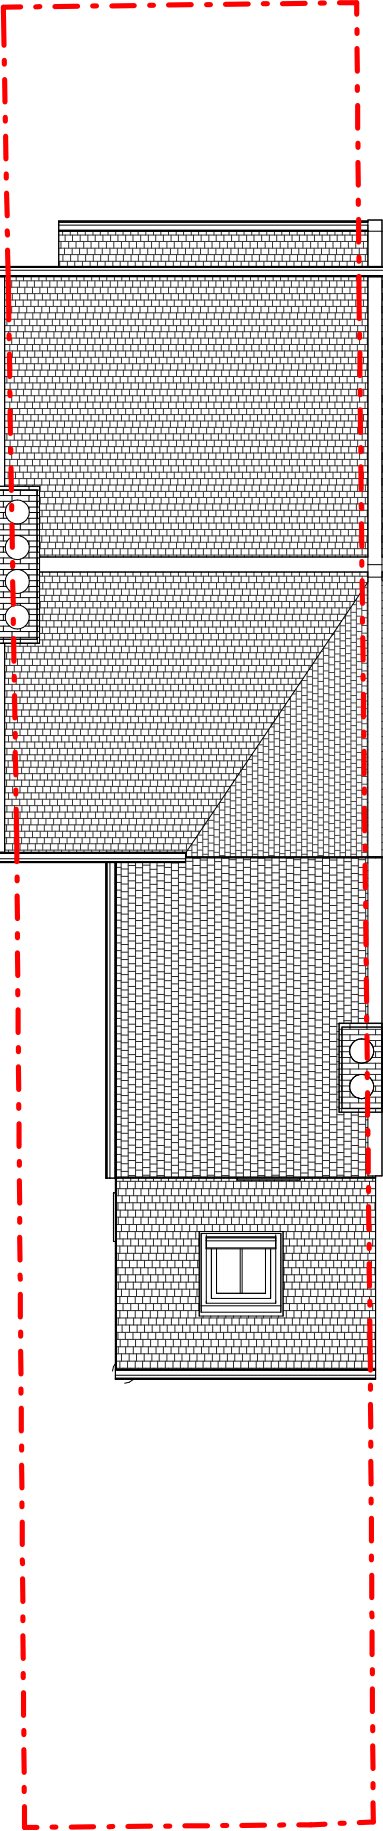


Roof Level - Existing Plan

1 : 100

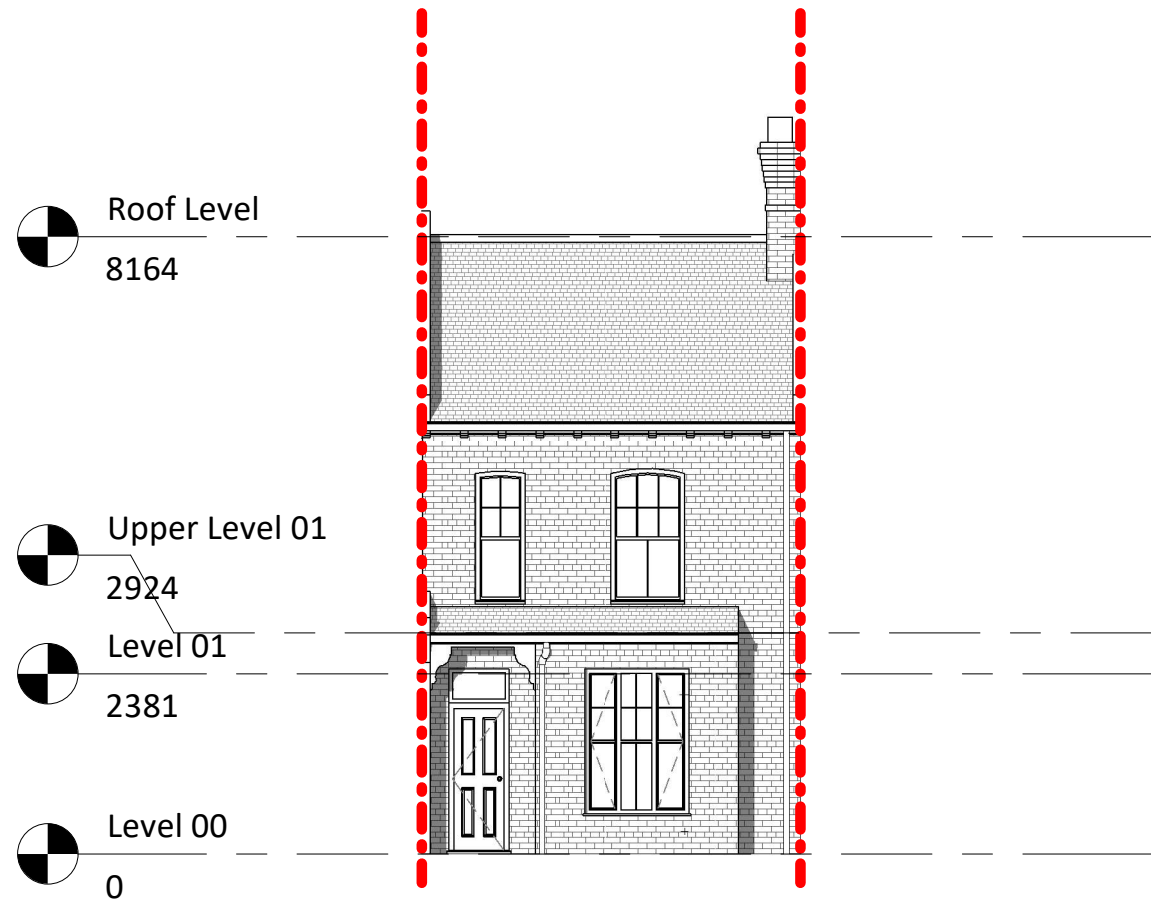

Front Elevation - Existing

1 : 100

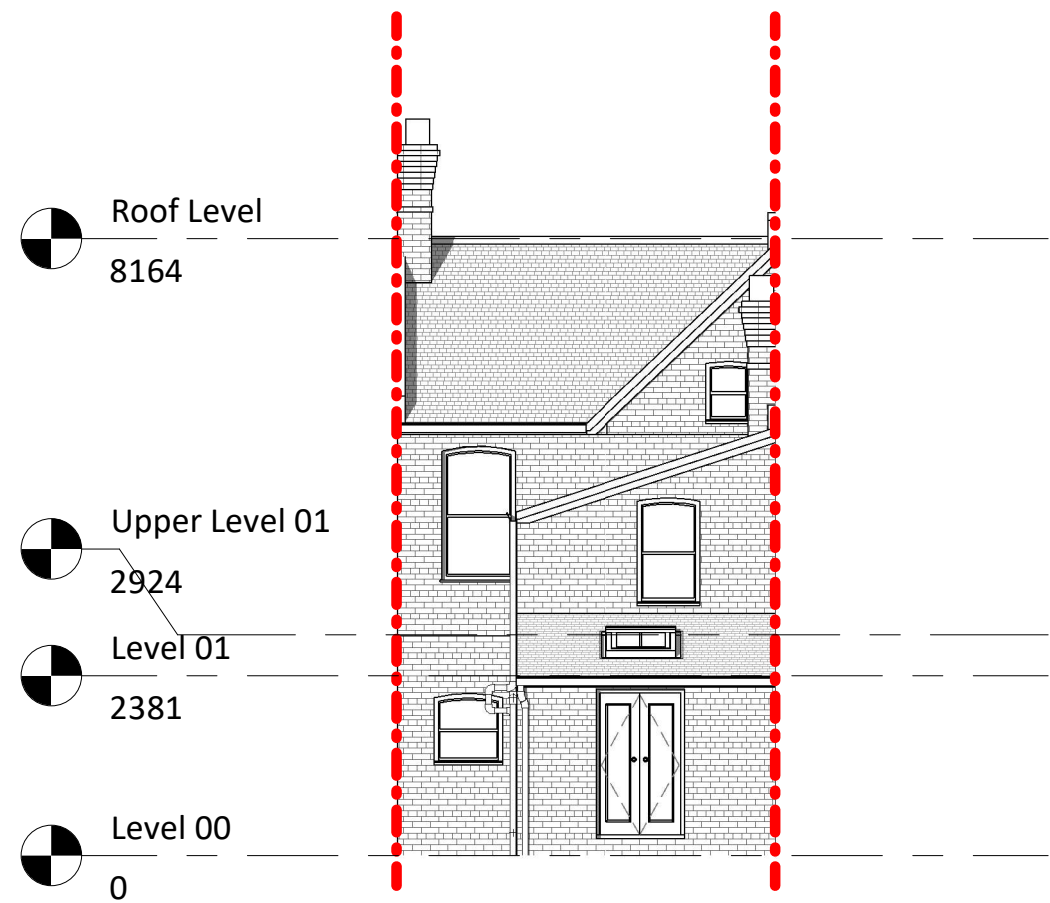


Rear Elevation - Existing

1 : 100



Side Elevation A - Existing

1 : 100

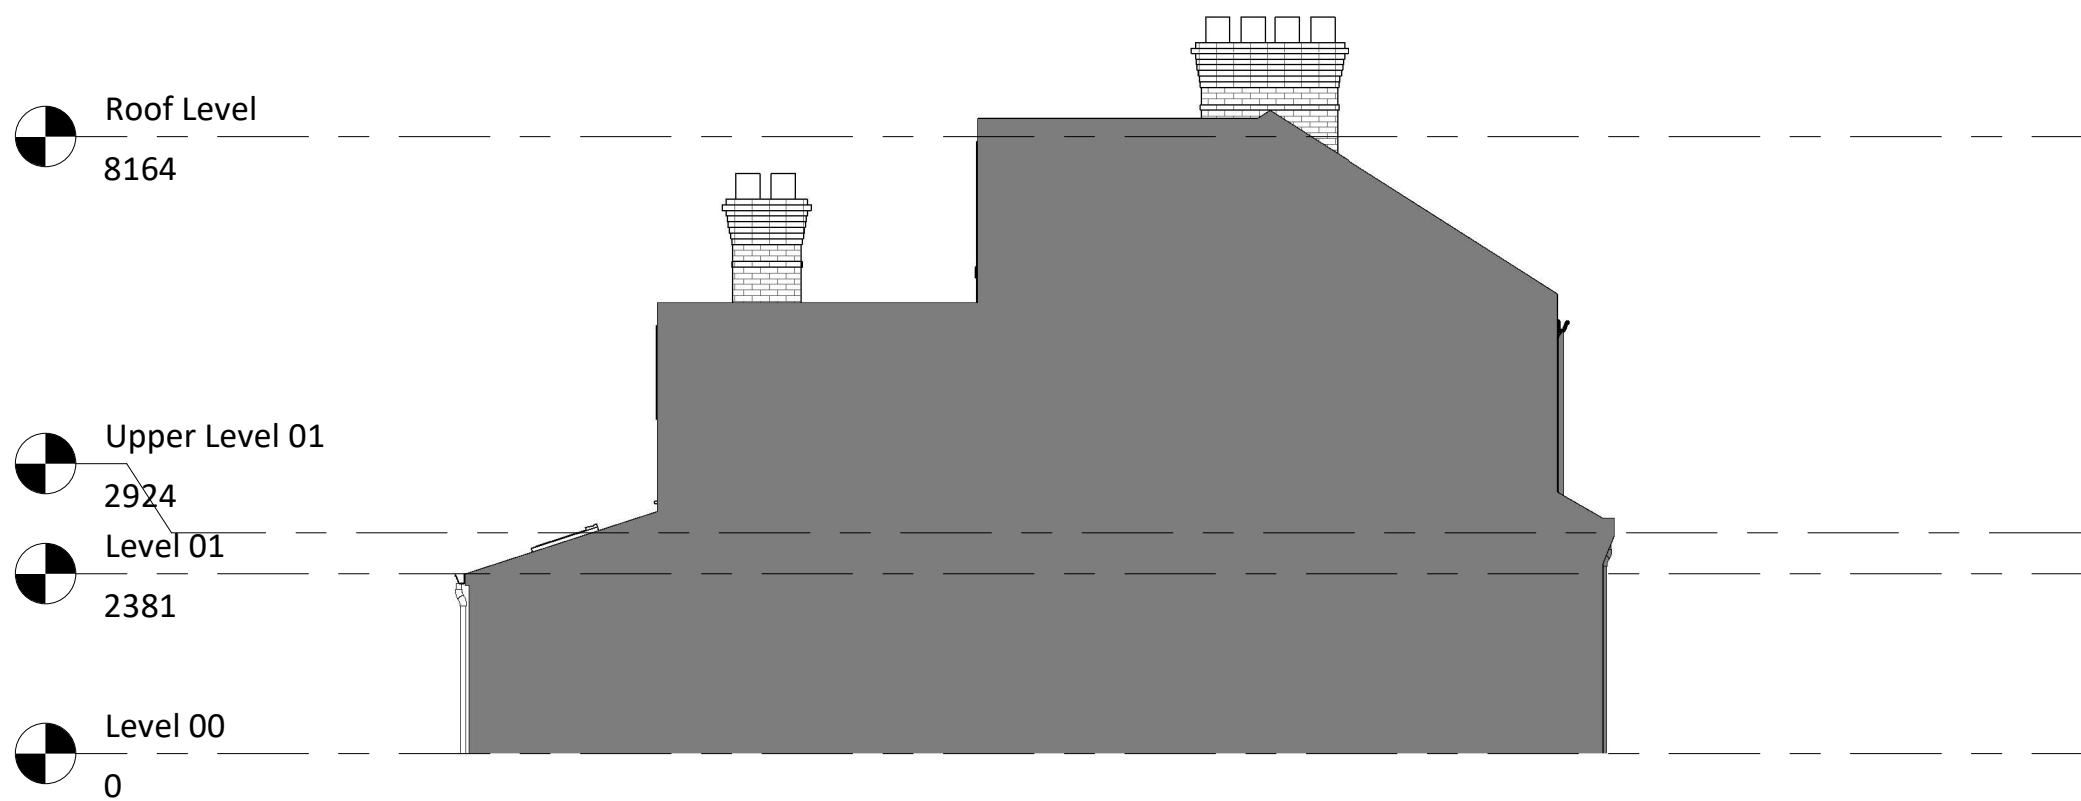

Side Elevation B - Existing

1 : 100

NOTES:

- The drawing is meant for planning purposes only and is not intended to be used as a construction drawing.

- All proposed materials will be chosen to closely match the existing materials unless otherwise stated

architecture | everything

T: 07585 857615
E: info@architectureeverything.com

Farrant Avenue

Christopher


20
Farrant Avenue
N22 6PB

Project no.
AE_1200

Revision		
No.	Description	Date
1	Client_v01	08.04.2026

Scale @A1

1 : 100

 

Drawing:

GA Drawings
Existing

Drawing Number:

A0102

NOTES:

- The drawing is meant for planning purposes only and is not intended to be used as a construction drawing.

- All proposed materials will be chosen to closely match the existing materials unless otherwise stated


Farrant Avenue

Christopher

20 Farrant Avenue
N22 6PB

Project no.
AE_1200

Revision		
No.	Description	Date
1	Client_v01	08.04.2026
2	Planning_v01b	09.06.2026

 

Scale @A1

1 : 100

10102030405


SCALE 1:100m

Drawing:

GA Drawings
Proposed


Drawing Number:

A0103

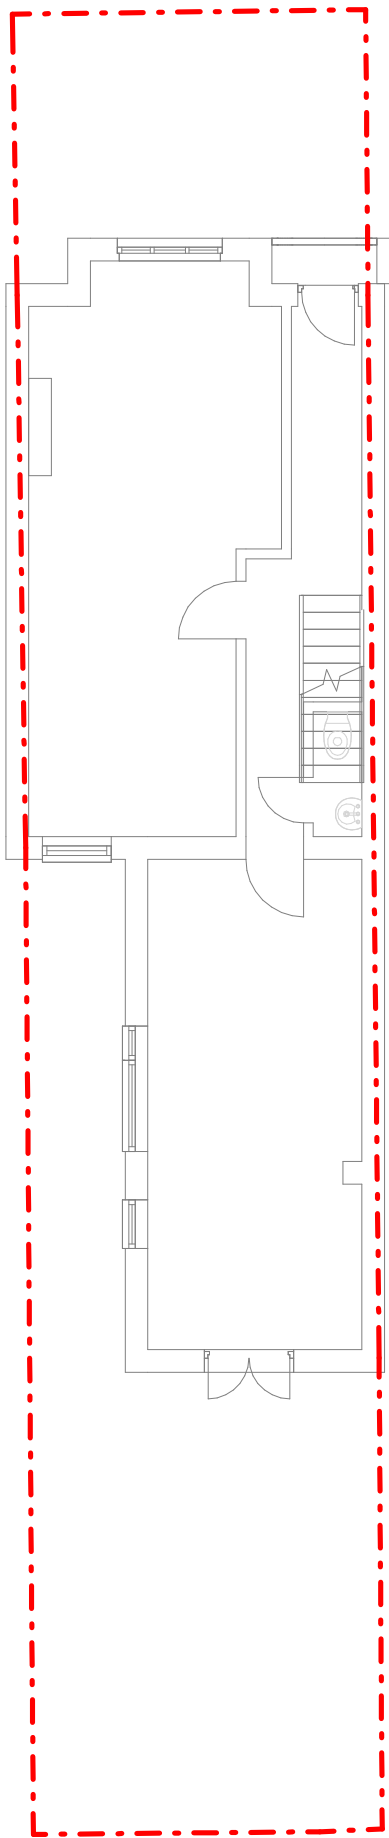


Level 00 - Proposed Plan

1 : 100

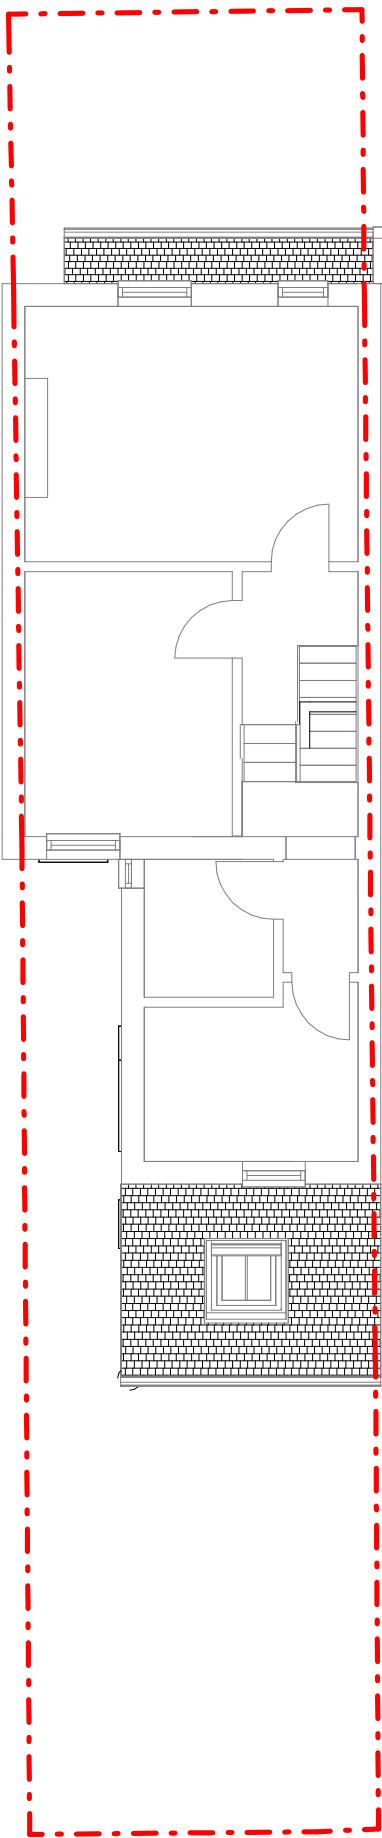

Level 01 - Proposed Plan

1 : 100

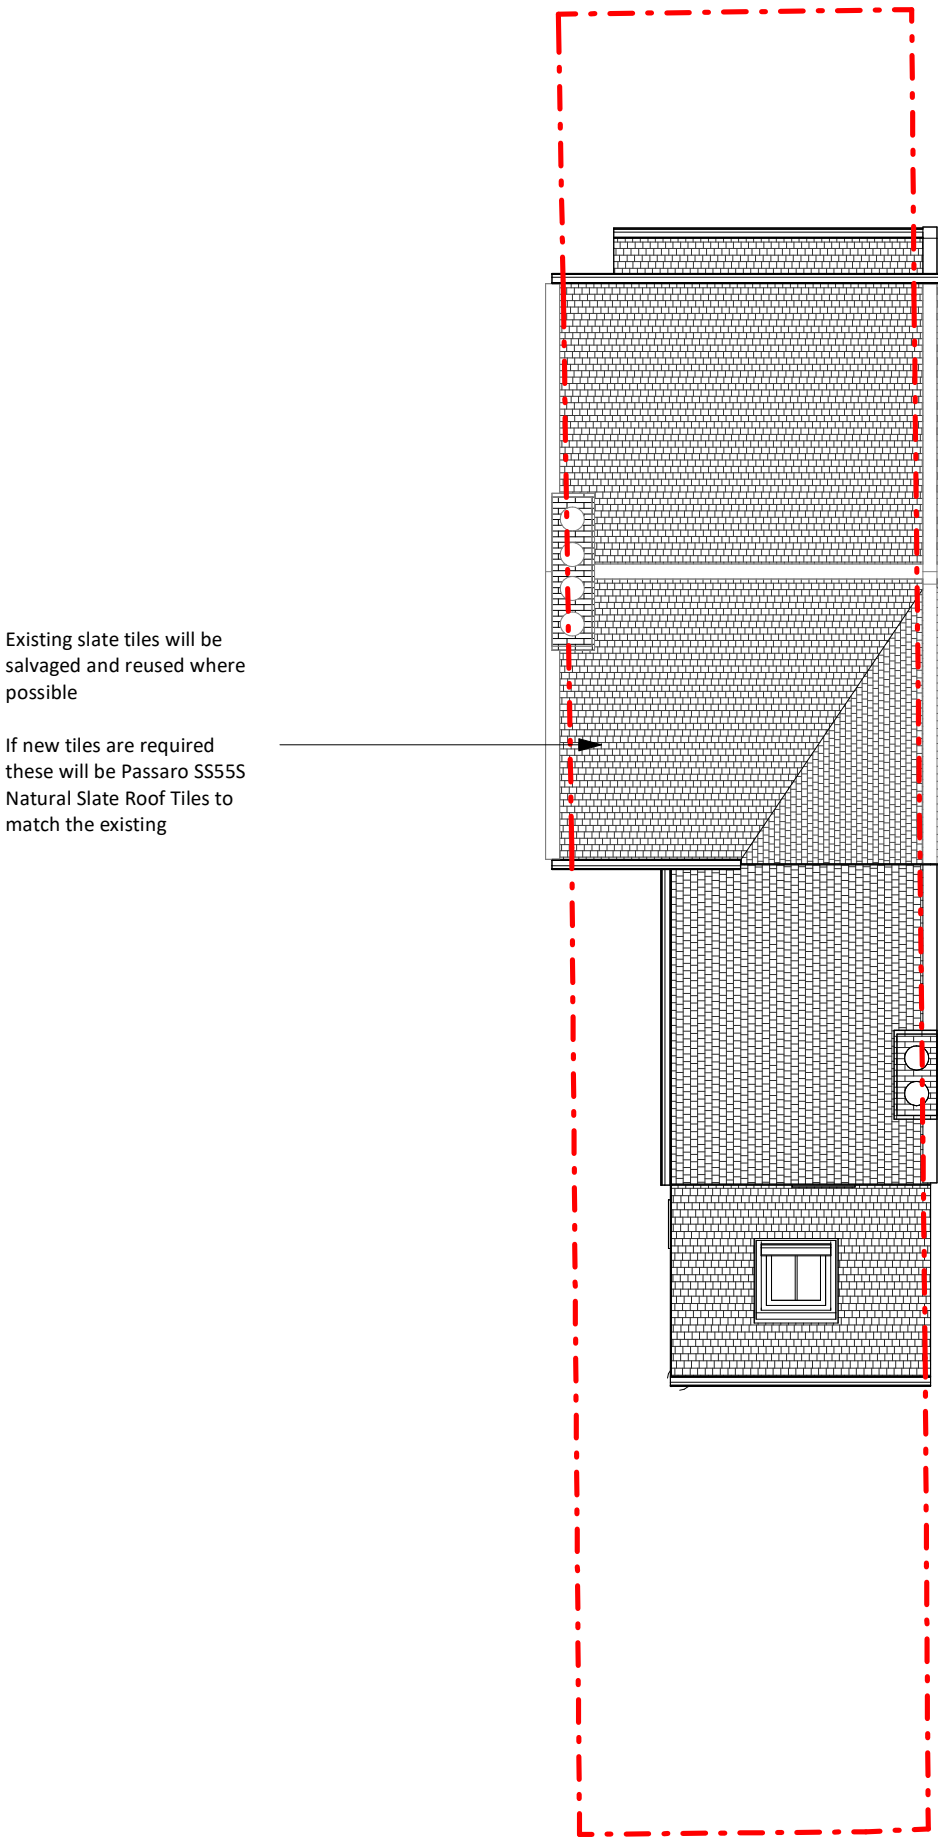

Roof Level - Proposed Plan

1 : 100

NOTES:

- The drawing is meant for planning purposes only and is not intended to be used as a construction drawing.
- All proposed materials will be chosen to closely match the existing materials unless otherwise stated

Farrant Avenue

Christopher

20 Farrant Avenue
N22 6PB

Project no.
AE_1200

Revision		
No.	Description	Date
1	Client_v01	08.04.2026
2	Planning_v01b	09.06.2026

Scale @A1

1 : 100

10012345


SCALE 1:100m

Drawing:

GA Drawings
Proposed

Drawing Number:

A0104

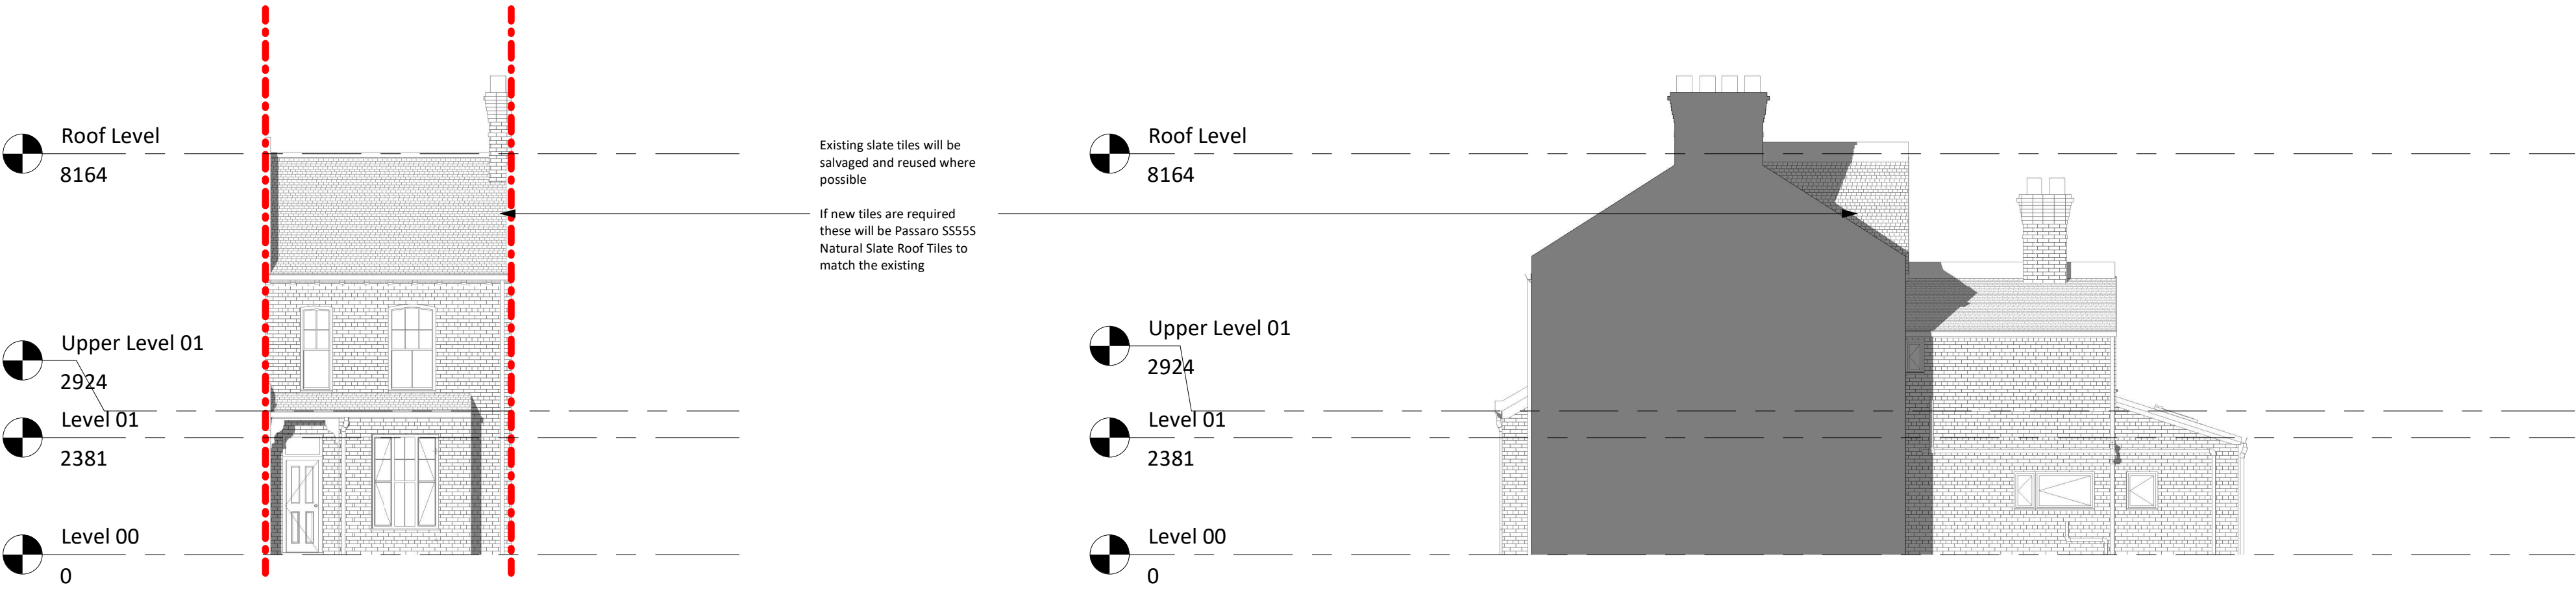


Front Elevation - Proposed

1 : 100

Side Elevation A - Proposed

1 : 100

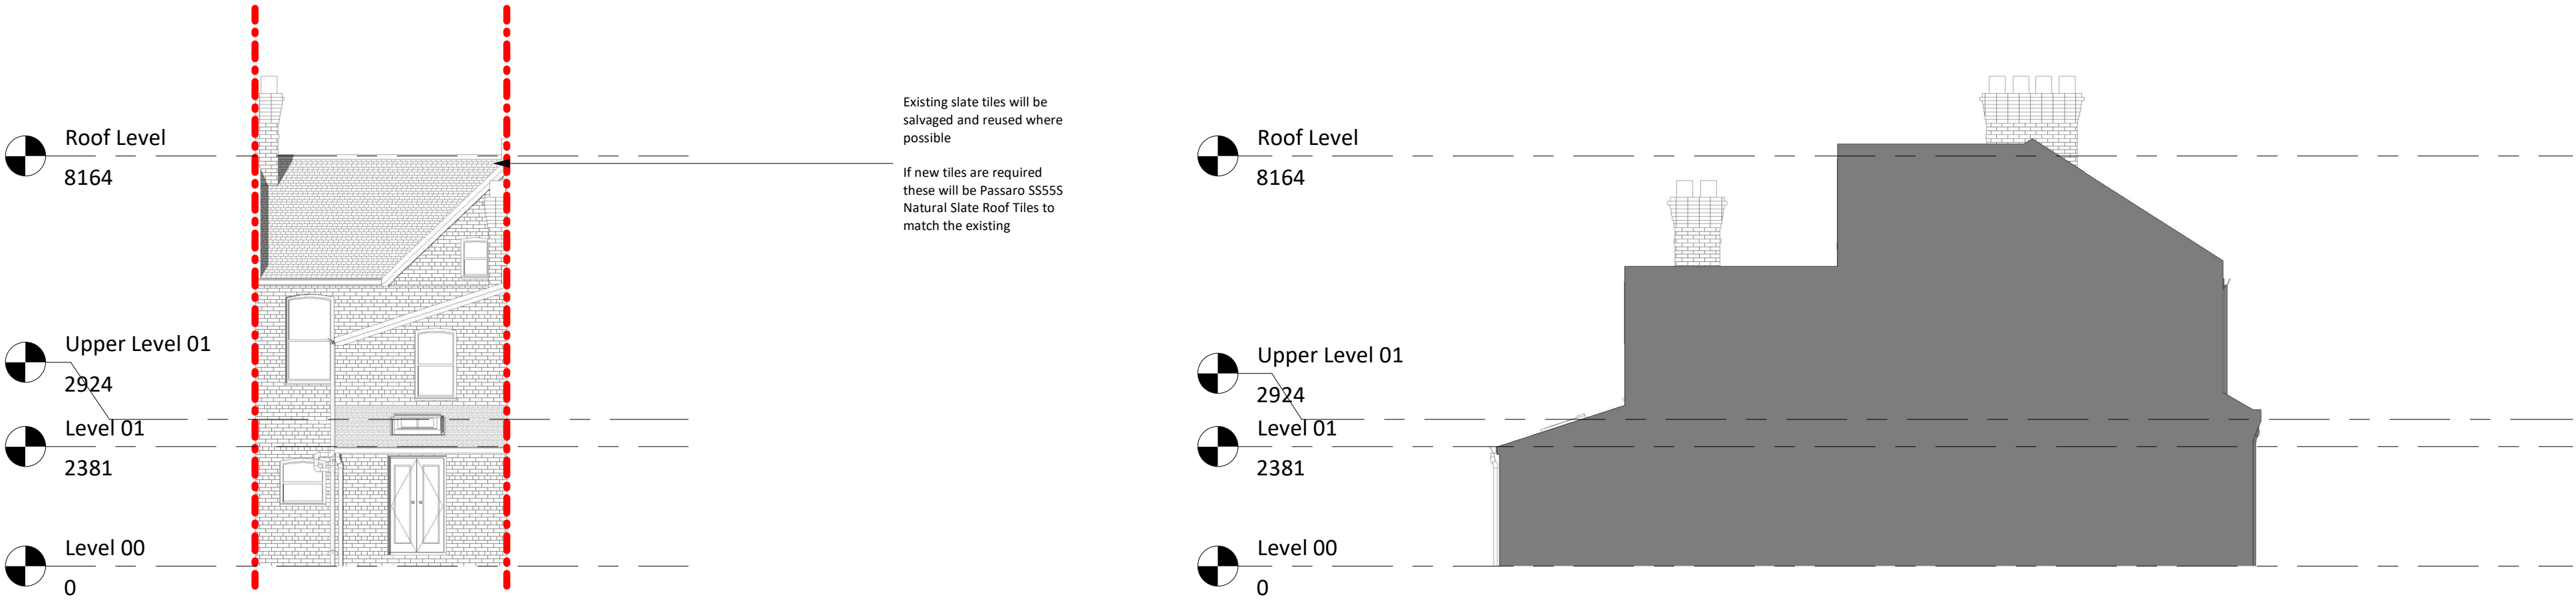

Rear Elevation - Proposed

1 : 100

Side Elevation B - Proposed

1 : 100



Existing slate tiles at 20 Farrant Avenue



Passaro Natural Slate Roof Tiles to replace existing where necessary