




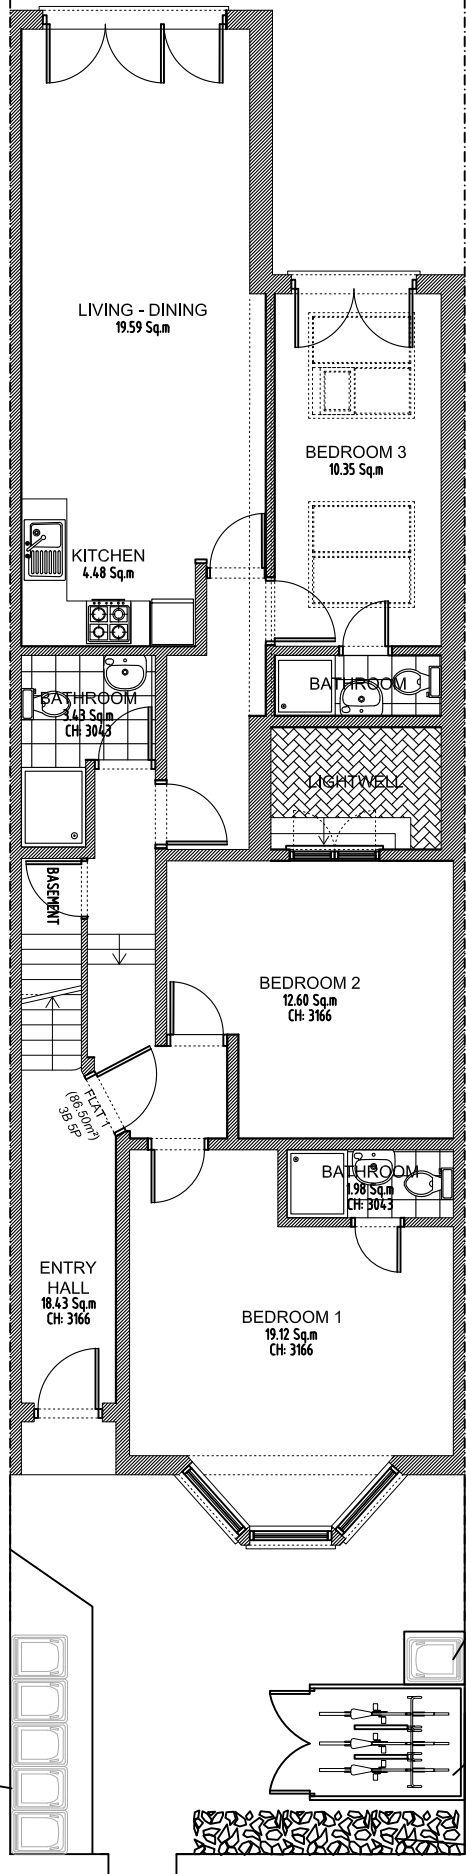


Panana Metal Garden Shed
Storage Bike Shed Pent
Tool Shed House
Galvanized Steel 2
Removable Gravity Locking
Racks Can Put 2 Bicycles
(2R)

 

PROPOSED GROUND FLOOR

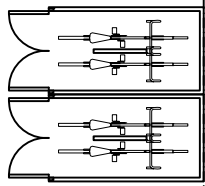

PROPOSED FRONT ELEVATION

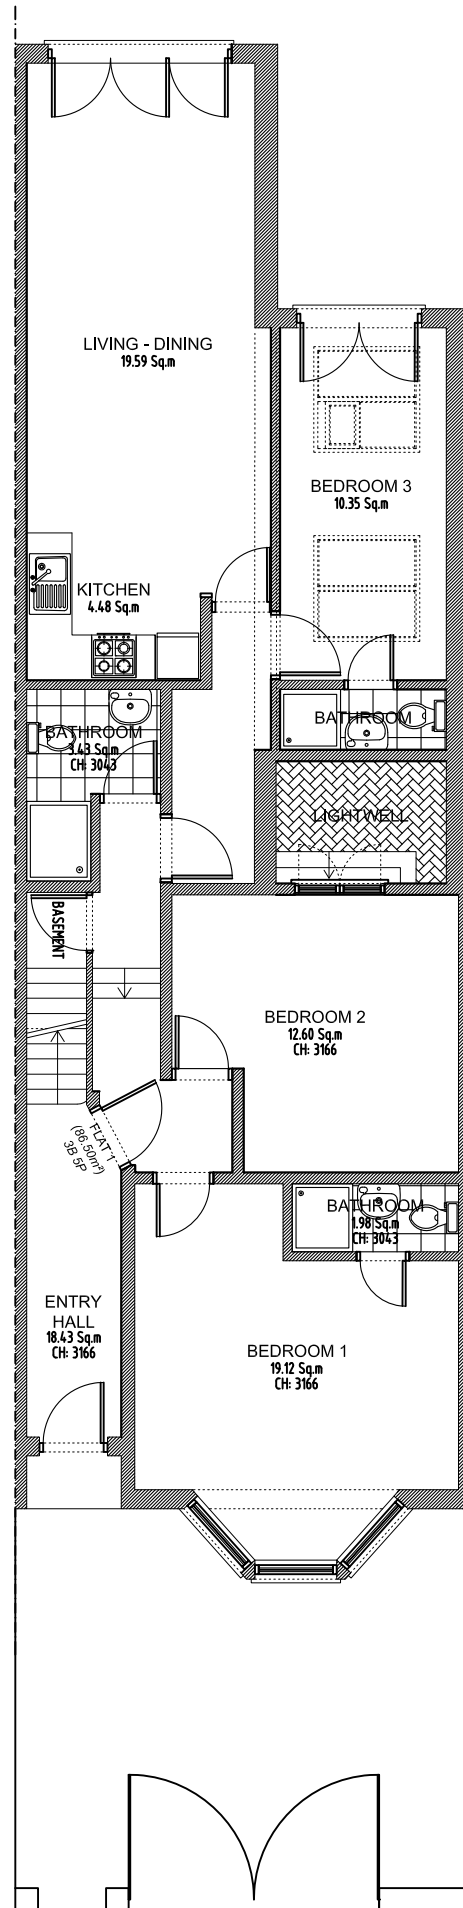

Pre-EXISTING GROUND FLOOR



Pre-EXISTING FRONT ELEVATION

Title
PROPOSED
SITE PLANS

Client: 16 STAPLETON HALL RD
N4 3QD
LONDON



NOTES:
THE CONTRACTORS ARE TO CHECK
ALL DIMENSIONS, DRAIN RUNS AND
GENERAL CONDITIONS ON SITE
BEFORE WORKS COMMENCE .

ALL WORKS ARE TO BE CARRIED
OUT IN ACCORDANCE WITH
CURRENT BUILDING REGULATIONS,
BRITISH STANDARDS, CODE OF
PRACTICE AND LOCAL AUTHORITY
REQUIREMENTS.

Drawn By C.S.B
DrG No SH.16.PR.650
Date 15/05/26
Scale 1:100 @A3

Rev