


Site Plan - 49 Burghley Rd, N8 0QG

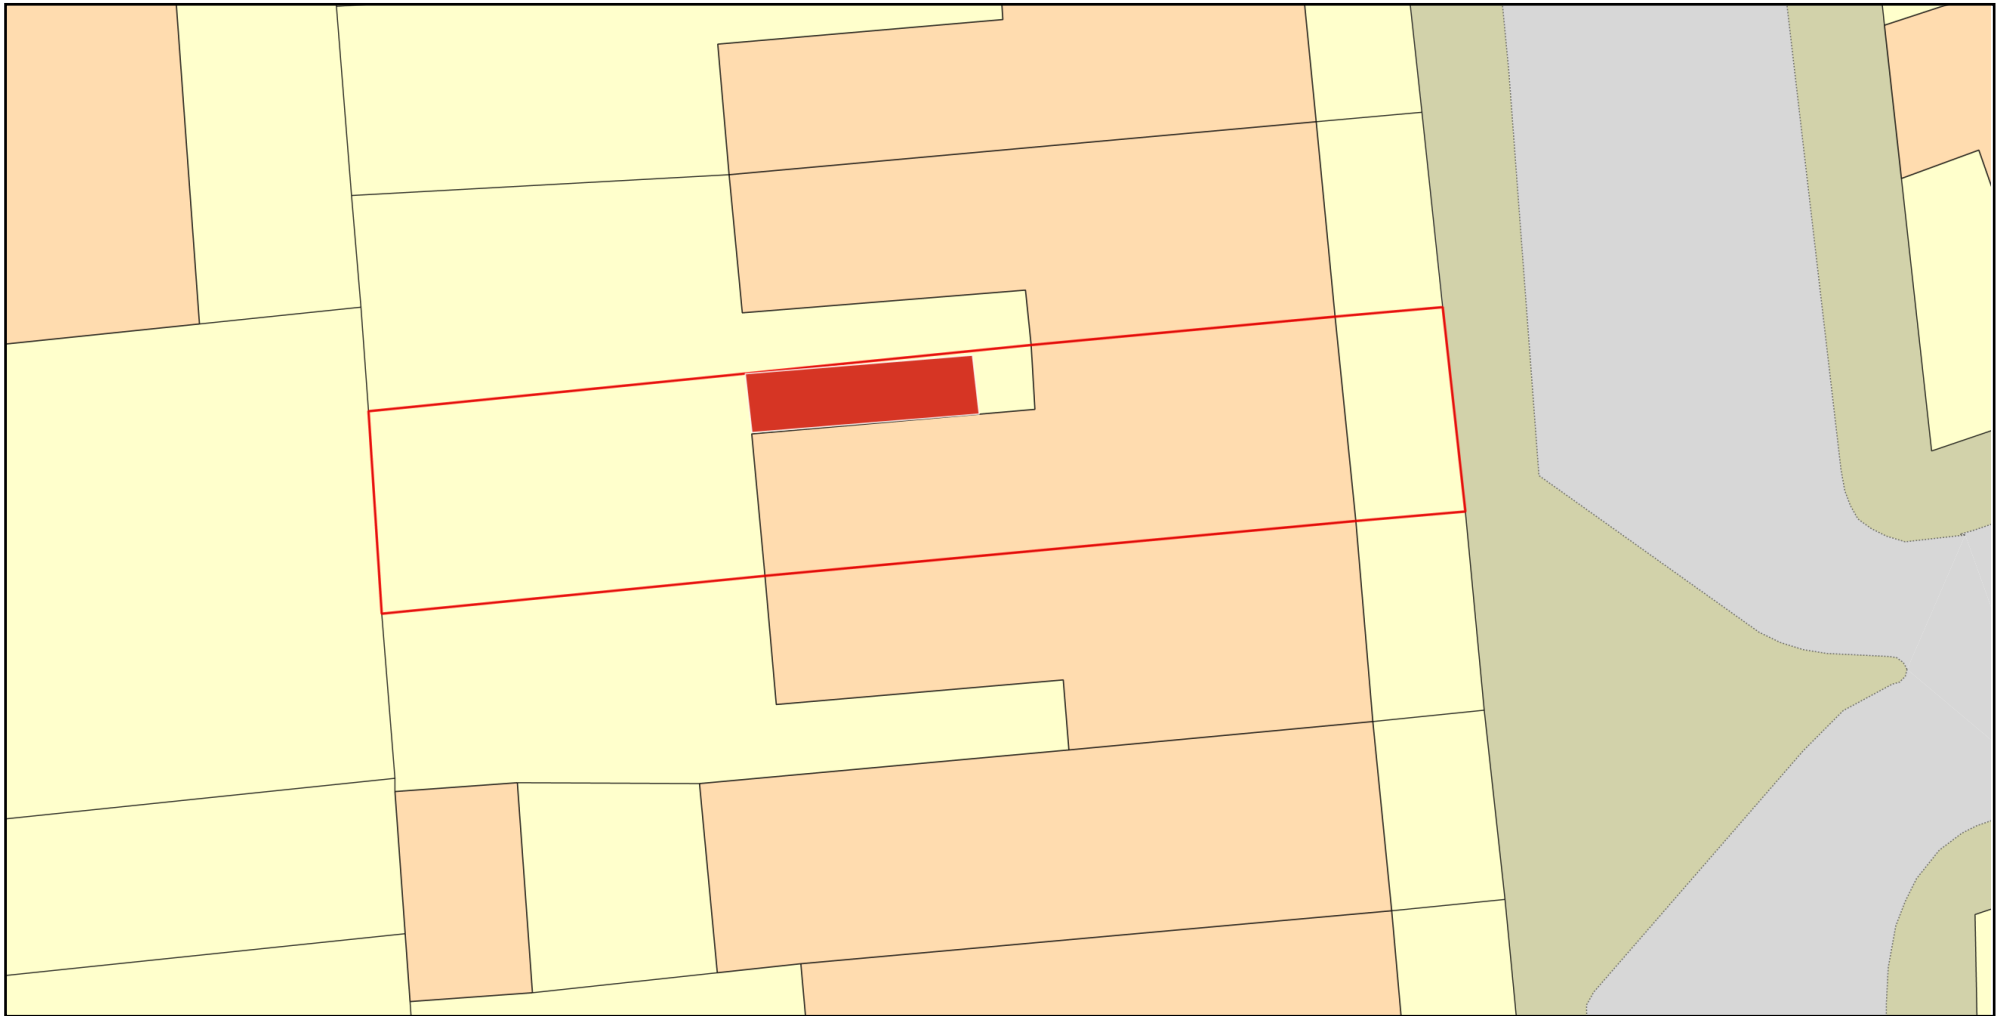

0 10
Metres



Plan Produced for: Mr Luca Davenport

Date Produced: 09 Jun 2026

Plan Reference Number: TQRQM26160143113298

Scale: 1:200 @ A4

© Crown copyright and database rights 2025 OS 100042766