





BLOCK PLAN
1:500 @ A4

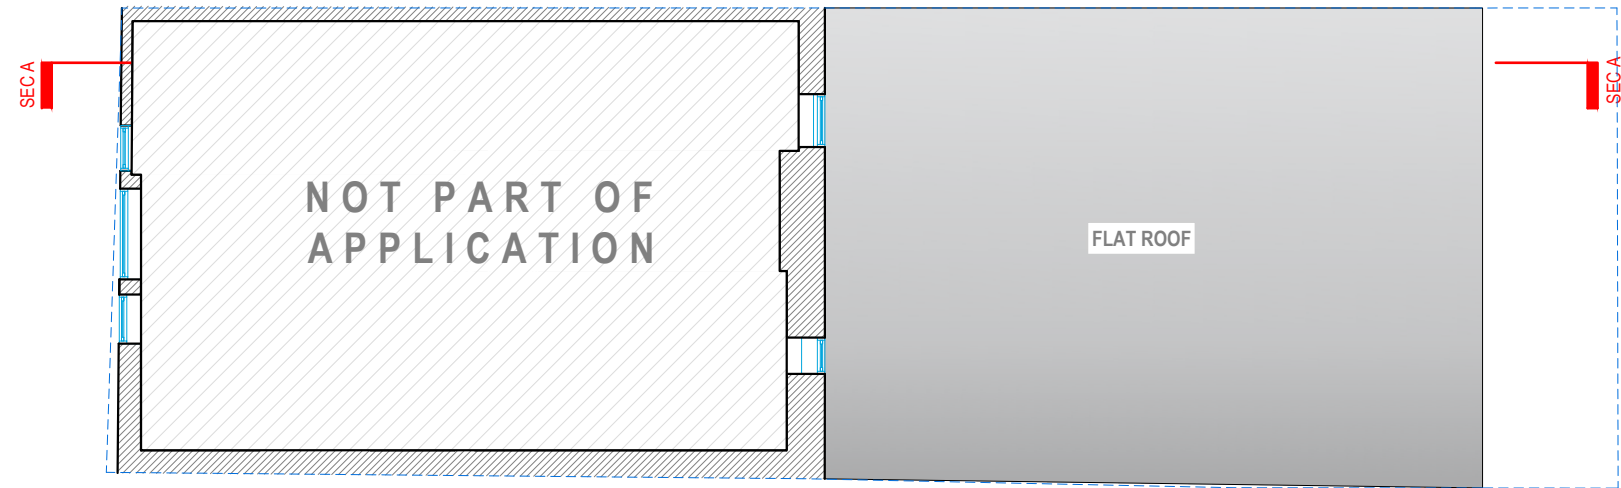


FIRST FLOOR

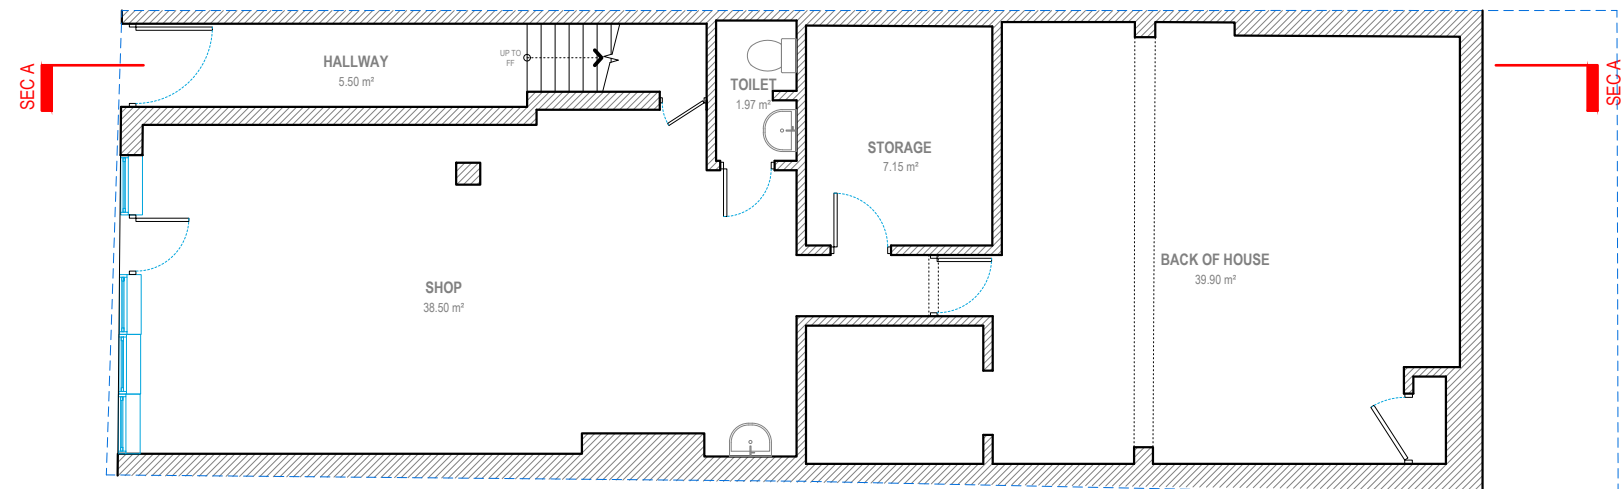


GROUND FLOOR




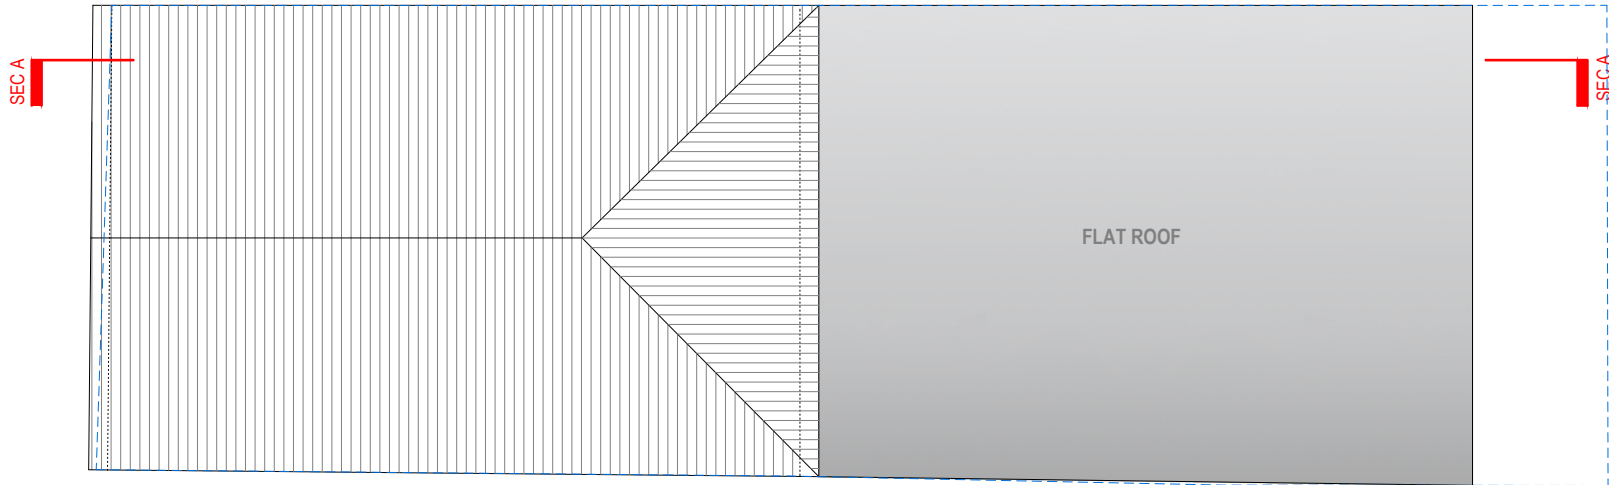

ROOF PLAN

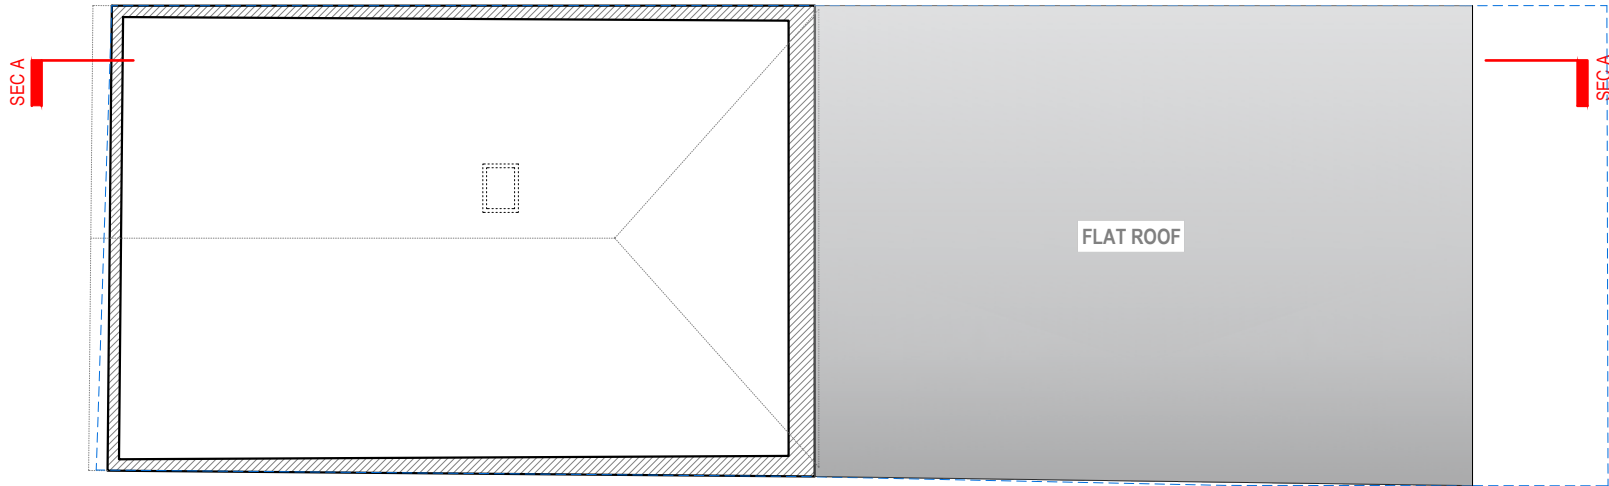

LOFT FLOOR

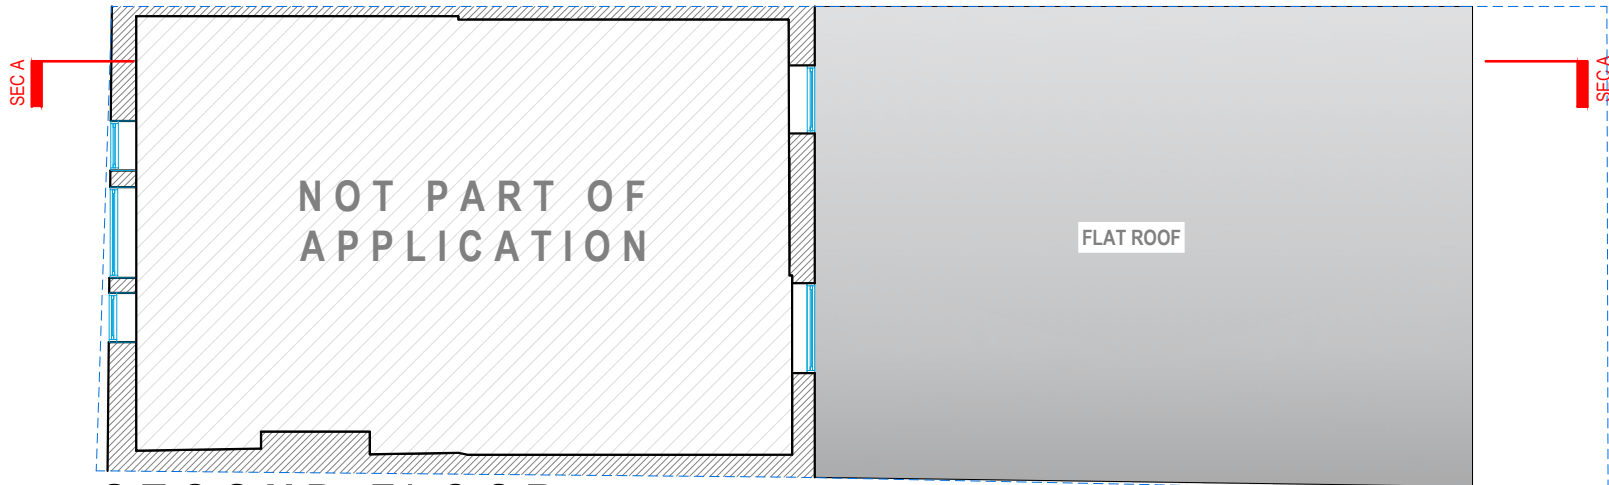

SECOND FLOOR



Address - Unit 4, Grosvenor Way, London E5 9ND
Phone - 020 3781 8008
E-mail - office@redwoodsprojects.co.uk
Web - www.redwoodsprojects.co.uk

Any errors on Dimensions to be reported to the Architect prior to commencement of Works.
Dimensions and areas are based on survey information.
This drawing is copyright © Redwoods Projects.
All dimensions to be checked on site Prior work.

REFERENCE: 519 SEVEN SISTERS RD, LONDON N15 6EP, UK

TITLE: EXISTING DRAWINGS
FLOOR PLANS

PROJECT No 3978 DATE: 04-06-2026

SHEET No E 02



0 1 2 5m scale 1:100 @A3


NOTES:

DRAWN BY JM

EDITED BY



FRONT ELEVATION

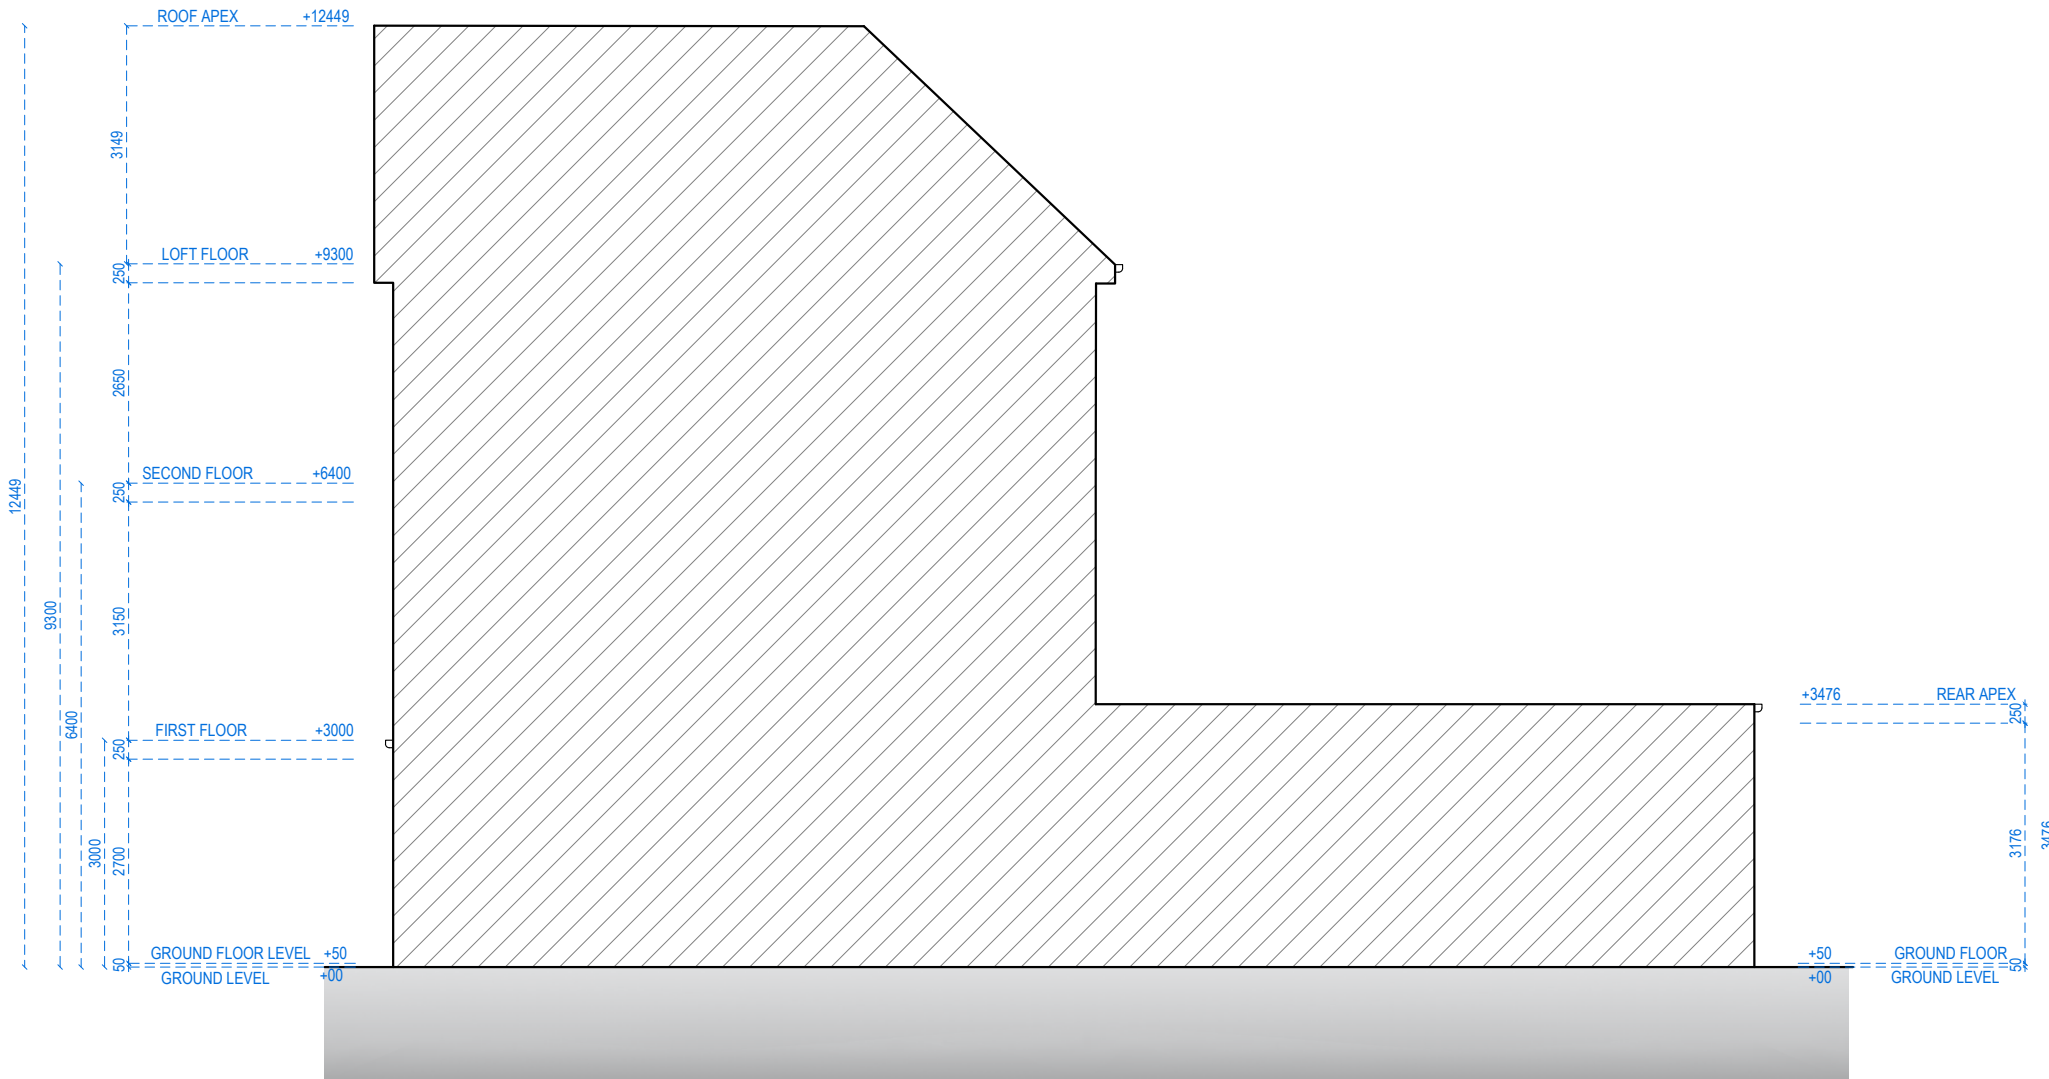


RIGHT SIDE ELEVATION




Address - Unit 4, Grosvenor Way, London E5 9ND
Phone - 020 3781 8008
E-mail - office@redwoodsprojects.co.uk
Web - www.redwoodsprojects.co.uk
Any errors on Dimensions to be reported to the Architect prior to commencement of Works.
Dimensions and areas are based on survey information.
This drawing is copyright © Redwoods Projects.
All dimensions to be checked on site Prior work.


REFERENCE: 519 SEVEN SISTERS RD, LONDON N15 6EP, UK	
TITLE: EXISTING DRAWINGS ELEVATIONS	
PROJECT No 3978	DATE: 04-06-2026
SHEET No E 03	

 

NOTES:	
DRAWN BY JM	EDITED BY

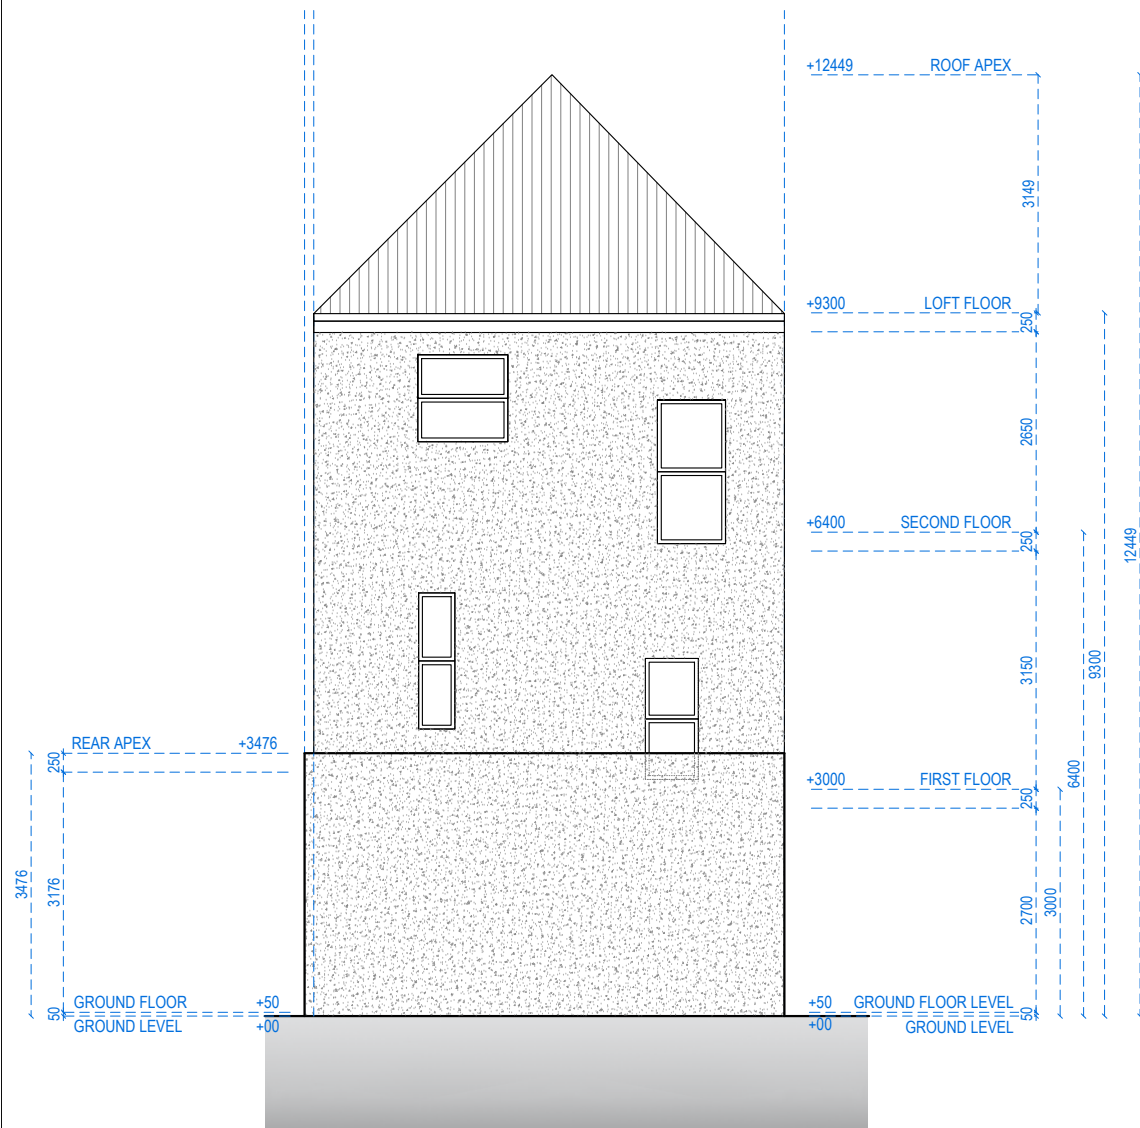

REAR ELEVATION

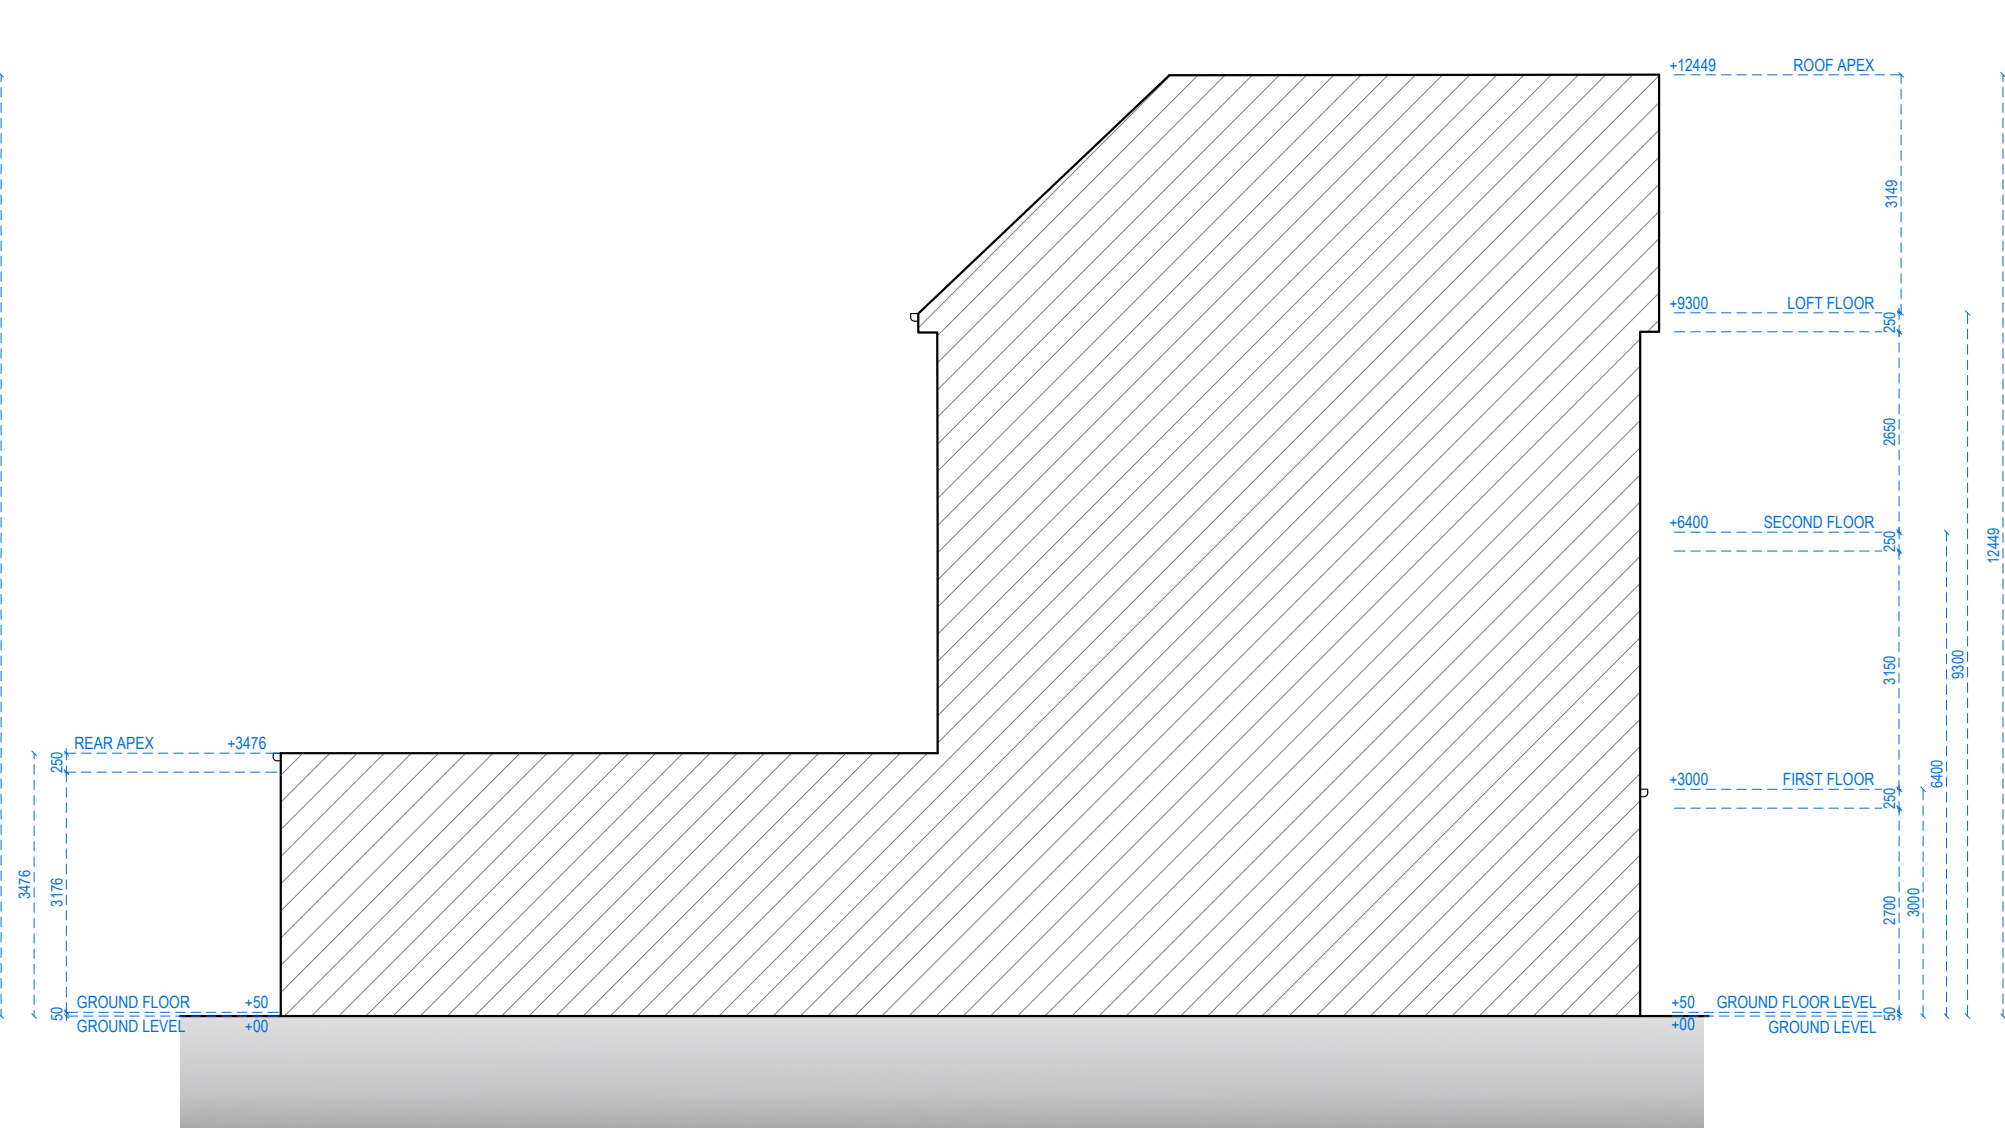

LEFT SIDE ELEVATION



Address - Unit 4, Grosvenor Way, London E5 9ND
Phone - 020 3781 8008
E-mail - office@redwoodsprojects.co.uk
Web - www.redwoodsprojects.co.uk

Any errors on Dimensions to be reported to the Architect prior to commencement of Works.
Dimensions and areas are based on survey information.
This drawing is copyright © Redwoods Projects.
All dimensions to be checked on site Prior work.

REFERENCE: 519 SEVEN SISTERS RD, LONDON N15 6EP, UK

TITLE: EXISTING DRAWINGS
ELEVATIONS

PROJECT No 3978 DATE: 04-06-2026


SHEET No E 04

0 1 2 5m scale 1:100 @A3

NOTES:

DRAWN BY JM

EDITED BY

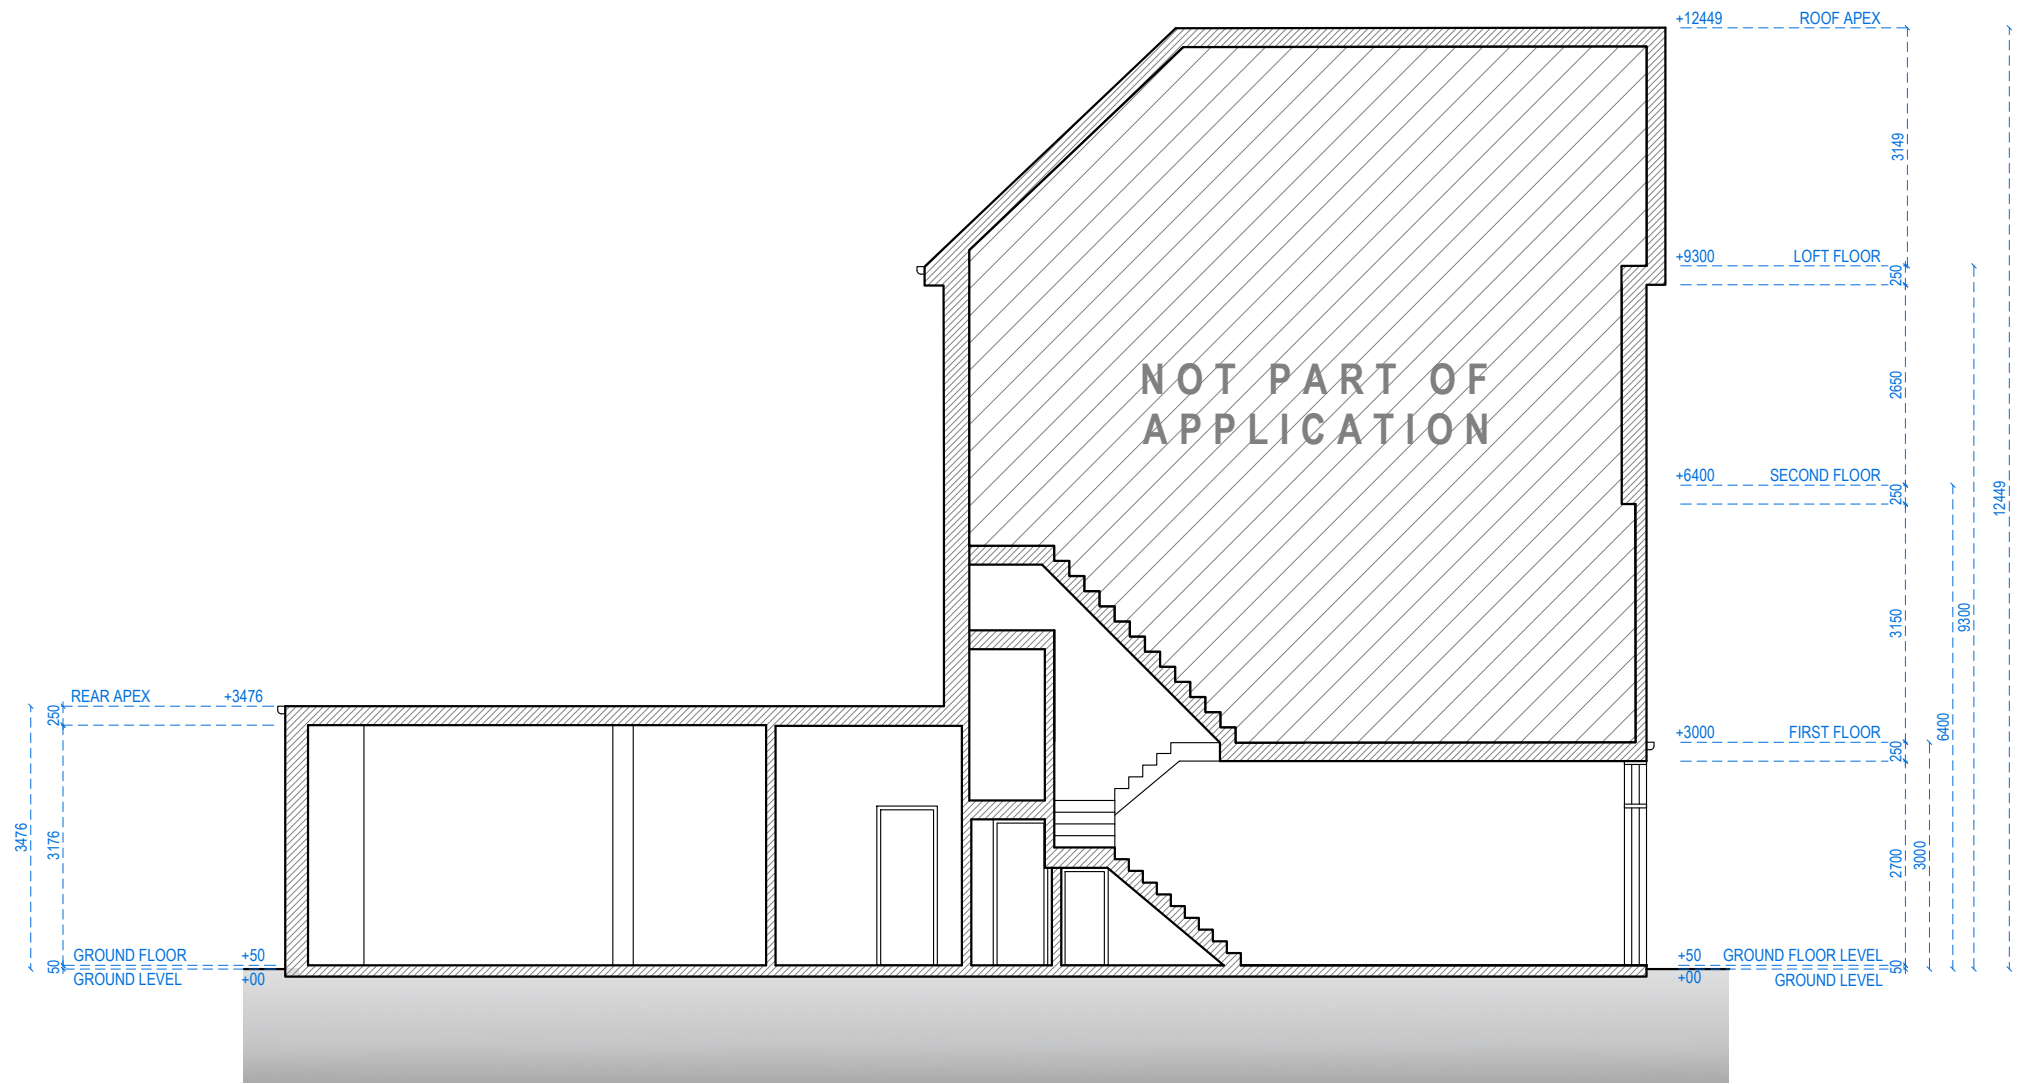

SECTION A-A




Address - Unit 4, Grosvenor Way, London E5 9ND
Phone - 020 3781 8008
E-mail - office@redwoodsprojects.co.uk
Web - www.redwoodsprojects.co.uk
Any errors on Dimensions to be reported to the Architect prior to commencement of Works.
Dimensions and areas are based on survey information.
This drawing is copyright © Redwoods Projects.
All dimensions to be checked on site Prior work.


REFERENCE: 519 SEVEN SISTERS RD, LONDON N15 6EP, UK	
TITLE: EXISTING DRAWINGS SECTION	
PROJECT No 3978	DATE: 04-06-2026
SHEET No E 05	

0 1 2 5m scale 1:100 @A3

NOTES:	
DRAWN BY JM	EDITED BY

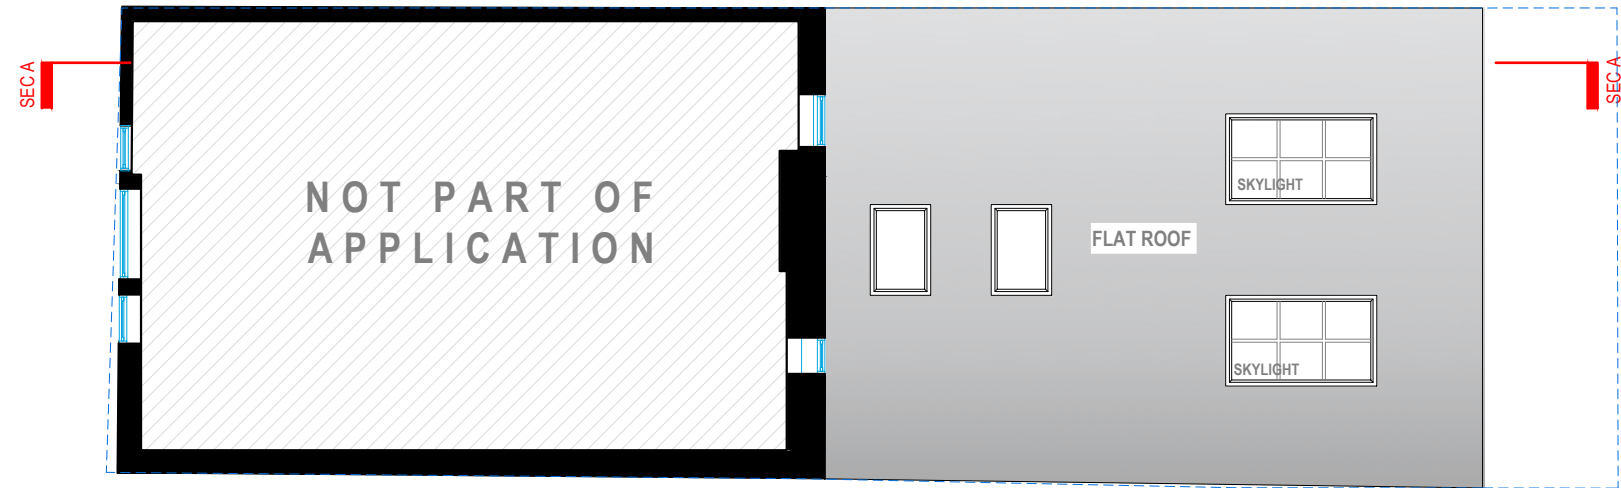


FIRST FLOOR

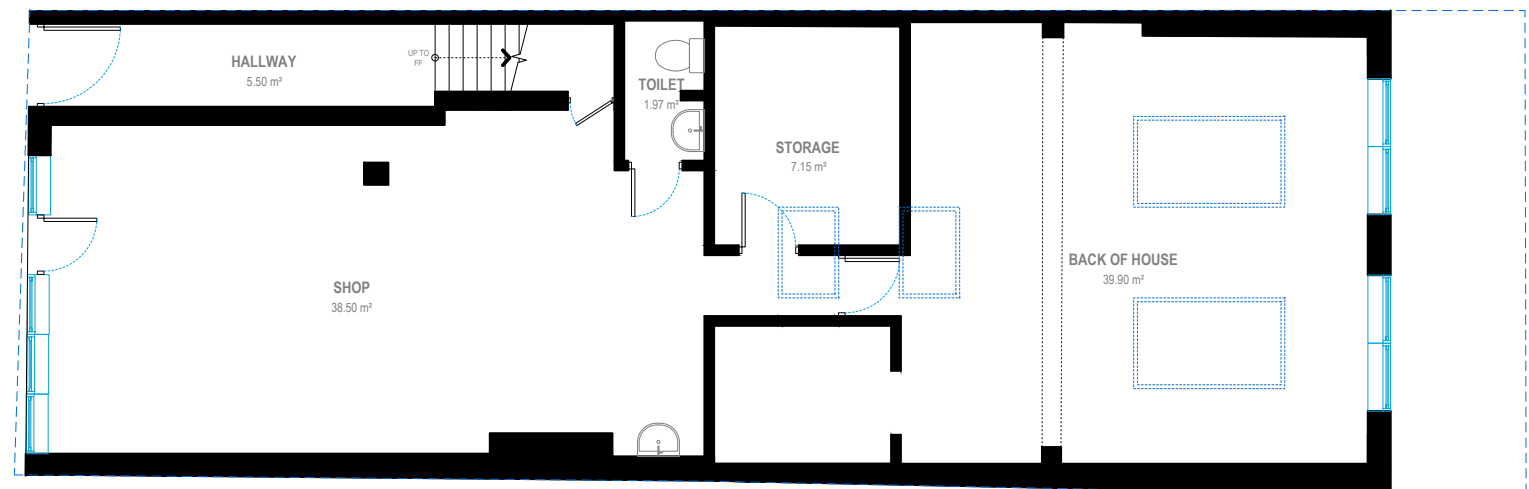


GROUND FLOOR




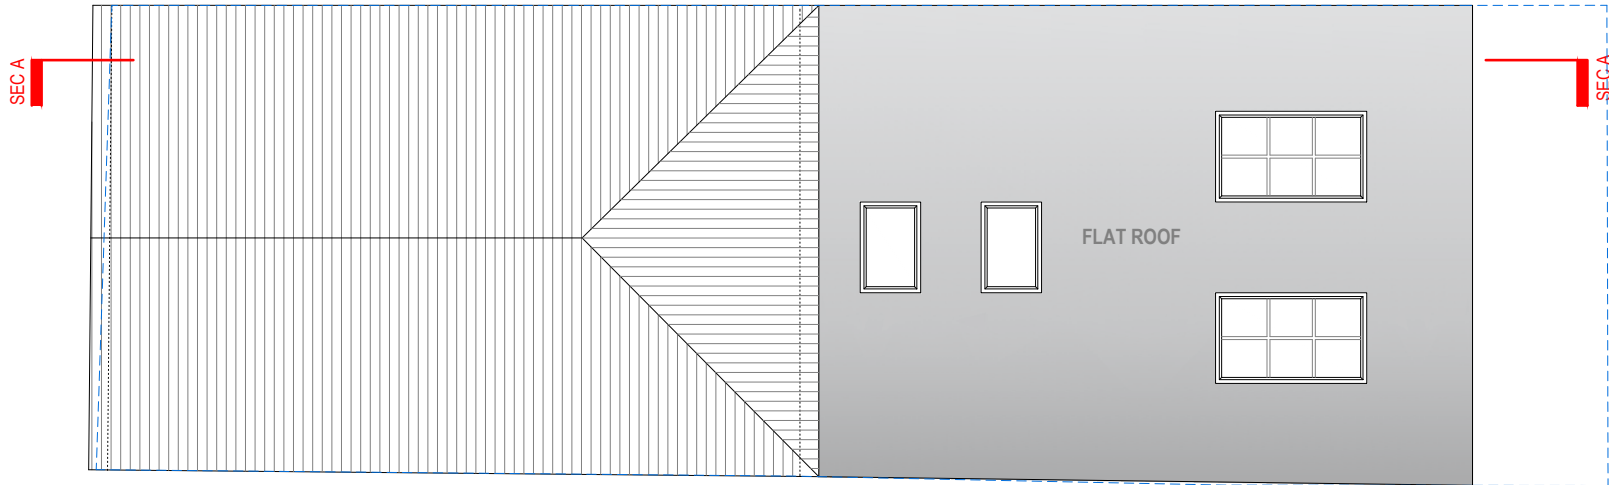

ROOF PLAN

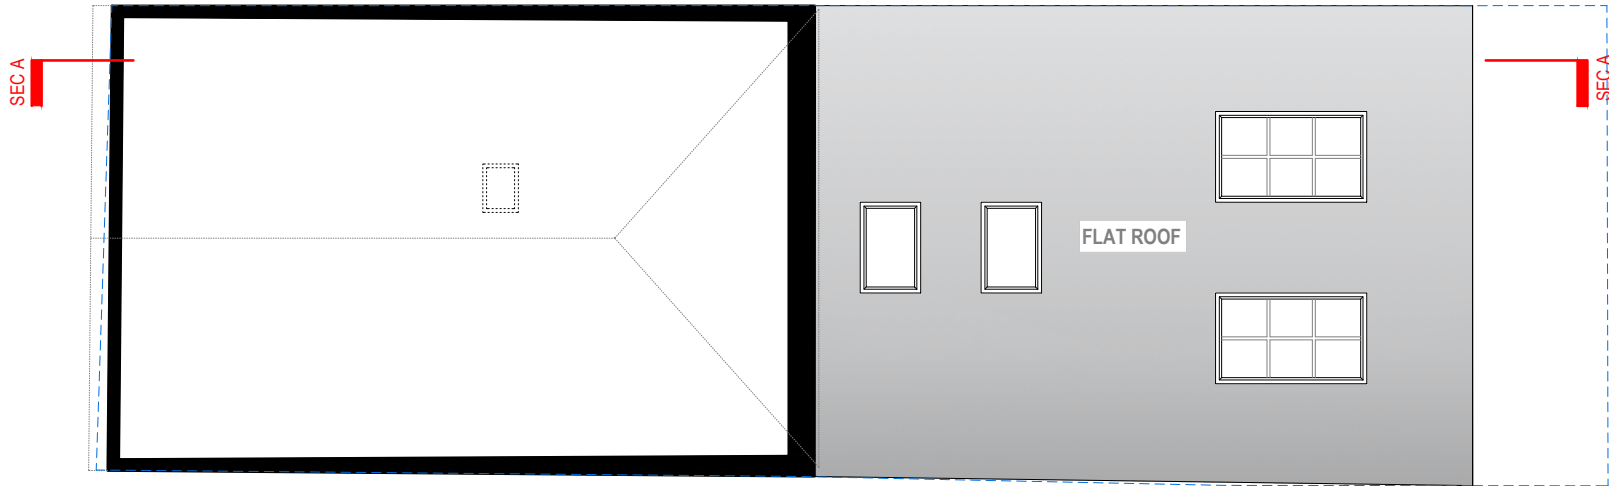

LOFT FLOOR

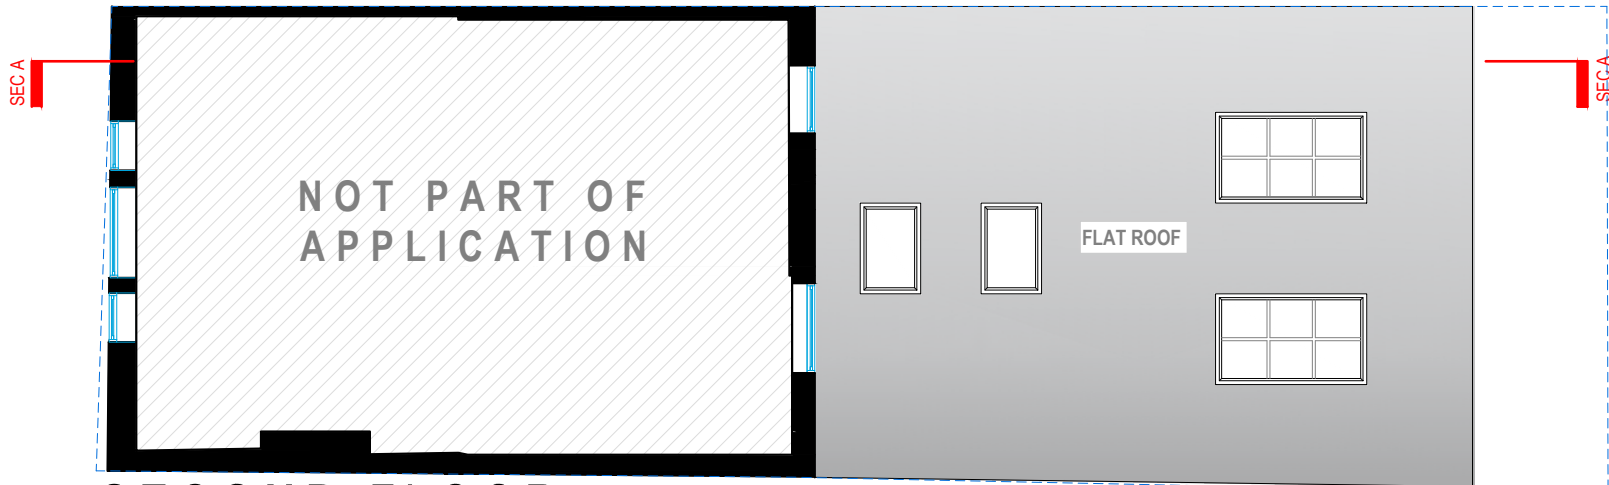

SECOND FLOOR



Address - Unit 4, Grosvenor Way, London E5 9ND
Phone - 020 3781 8008
E-mail - office@redwoodsprojects.co.uk
Web - www.redwoodsprojects.co.uk
Any errors on Dimensions to be reported to the Architect prior to commencement of Works.
Dimensions and areas are based on survey information.
This drawing is copyright © Redwoods Projects.
All dimensions to be checked on site Prior work.

REFERENCE: 519 SEVEN SISTERS RD, LONDON N15 6EP, UK

TITLE: PROPOSED DRAWINGS
FLOOR PLANS

PROJECT No 3978 DATE: 04-06-2026

SHEET No P 02



0 1 2 5m scale 1:100 @A3


NOTES:

DRAWN BY MCDC

EDITED BY



FRONT ELEVATION

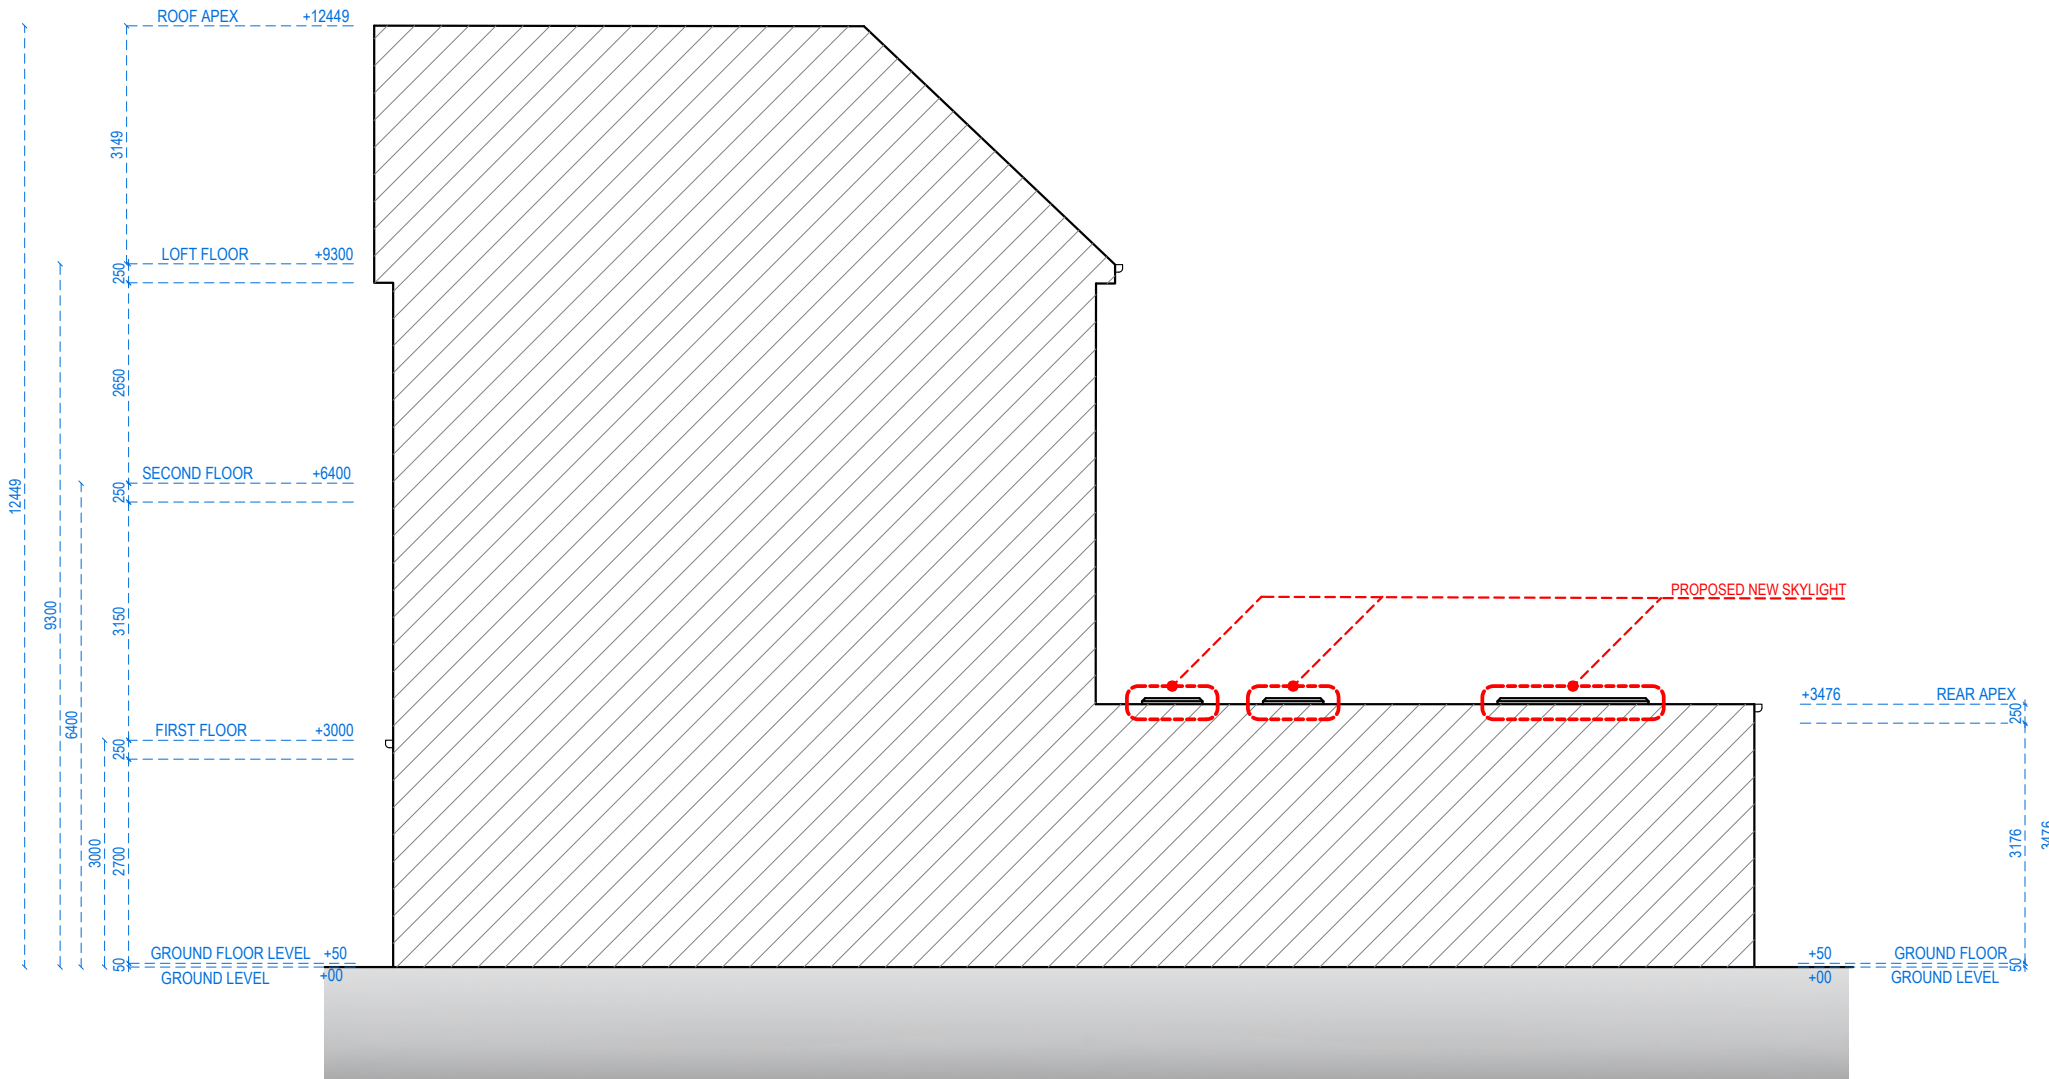


RIGHT SIDE ELEVATION




Address - Unit 4, Grosvenor Way, London E5 9ND
Phone - 020 3781 8008
E-mail - office@redwoodsprojects.co.uk
Web - www.redwoodsprojects.co.uk

Any errors on Dimensions to be reported to the Architect prior to commencement of Works.
Dimensions and areas are based on survey information.
This drawing is copyright © Redwoods Projects.
All dimensions to be checked on site Prior work.


REFERENCE: 519 SEVEN SISTERS RD, LONDON N15 6EP, UK	
TITLE: PROPOSED DRAWINGS ELEVATIONS	
PROJECT No 3978	DATE: 04-06-2026
SHEET No P 03	

 

NOTES:	
DRAWN BY MCDC	EDITED BY

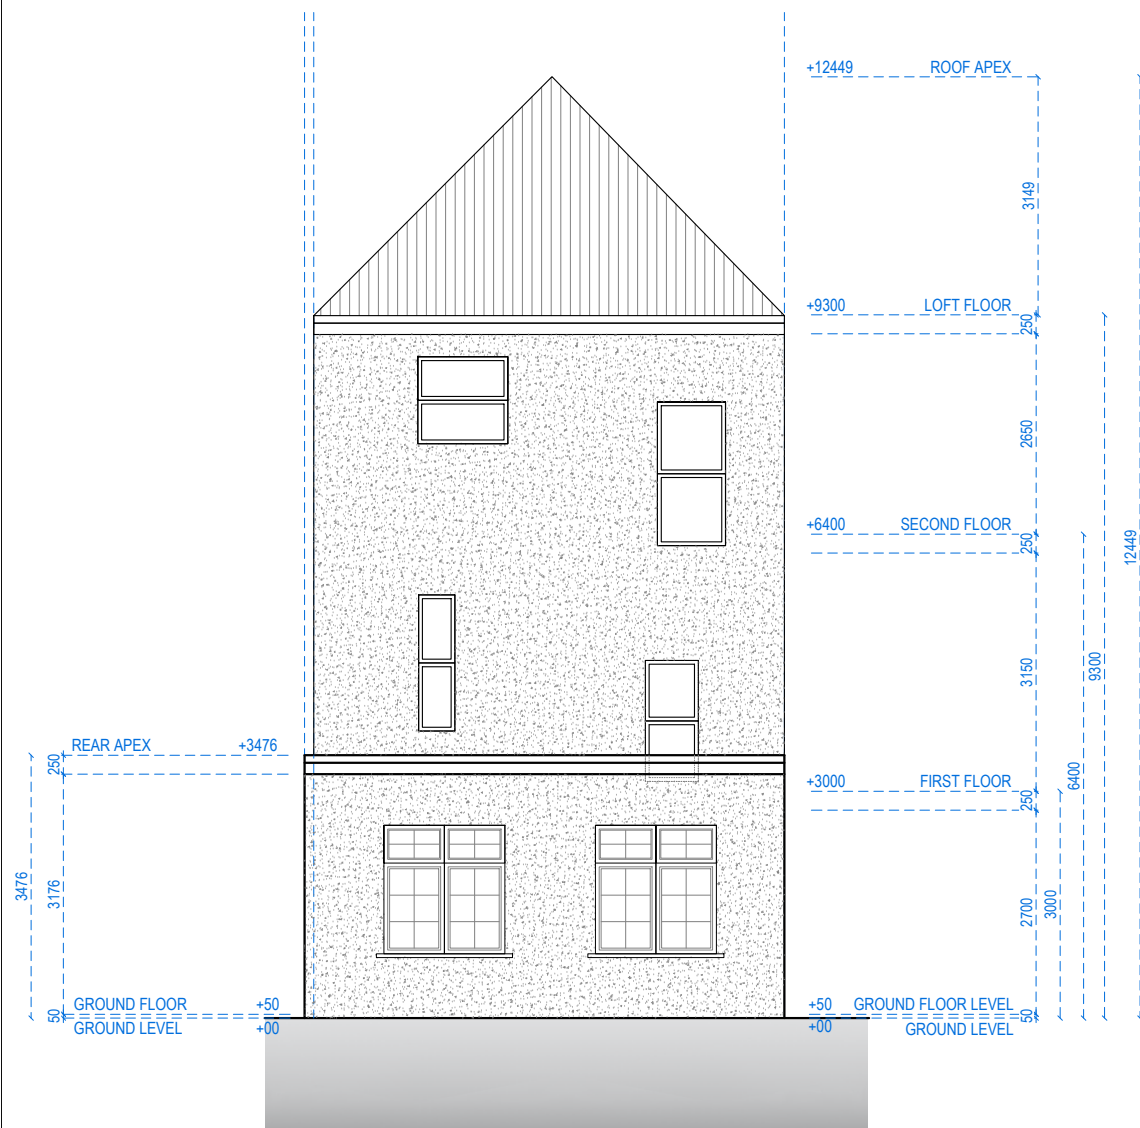

REAR ELEVATION

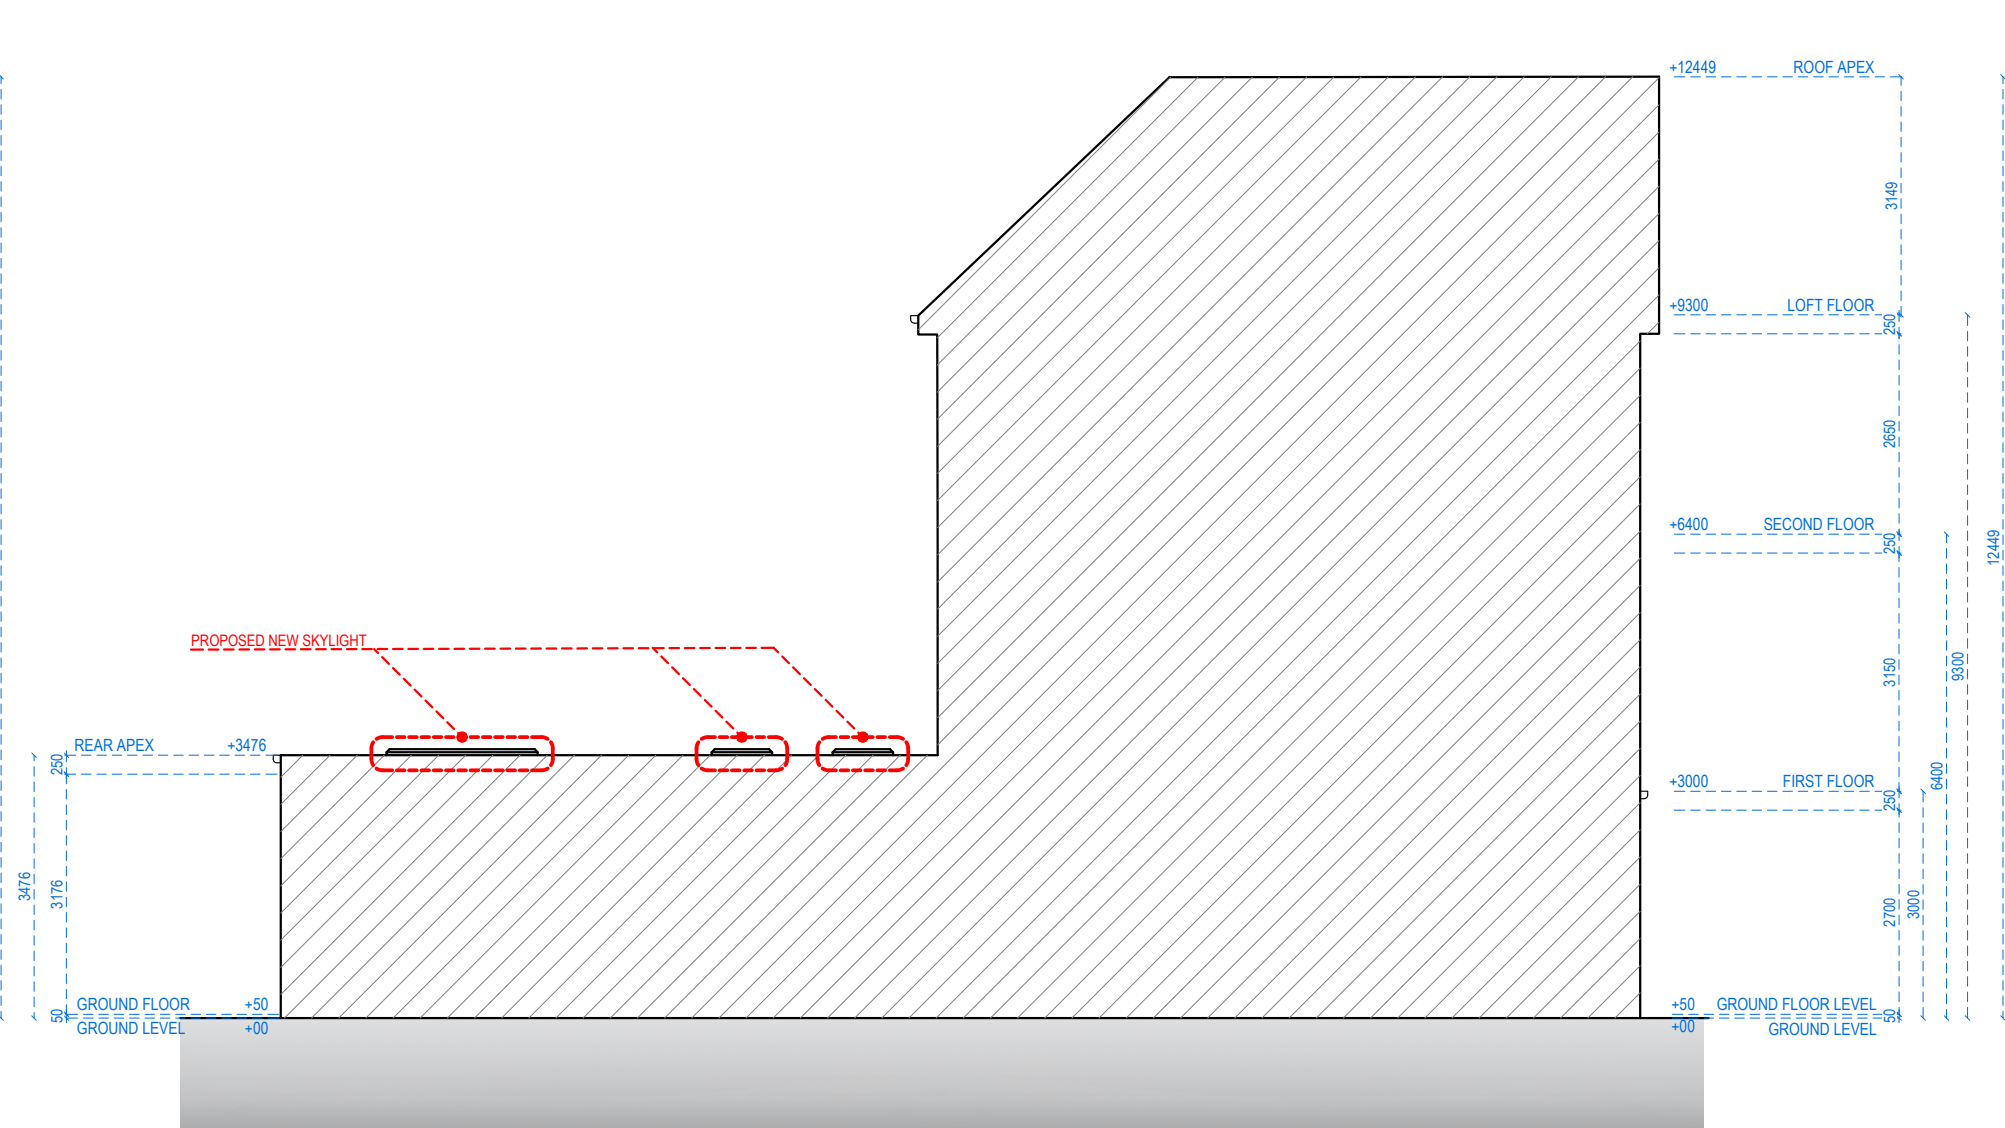

LEFT SIDE ELEVATION



Address - Unit 4, Grosvenor Way, London E5 9ND
Phone - 020 3781 8008
E-mail - office@redwoodsprojects.co.uk
Web - www.redwoodsprojects.co.uk

Any errors on Dimensions to be reported to the Architect prior to commencement of Works.
Dimensions and areas are based on survey information.
This drawing is copyright © Redwoods Projects.
All dimensions to be checked on site Prior work.

REFERENCE: 519 SEVEN SISTERS RD, LONDON N15 6EP, UK

TITLE: PROPOSED DRAWINGS
ELEVATIONS

PROJECT No 3978 DATE: 04-06-2026


SHEET No P 04

0 1 2 5m scale 1:100 @A3

NOTES:

DRAWN BY MCDC

EDITED BY

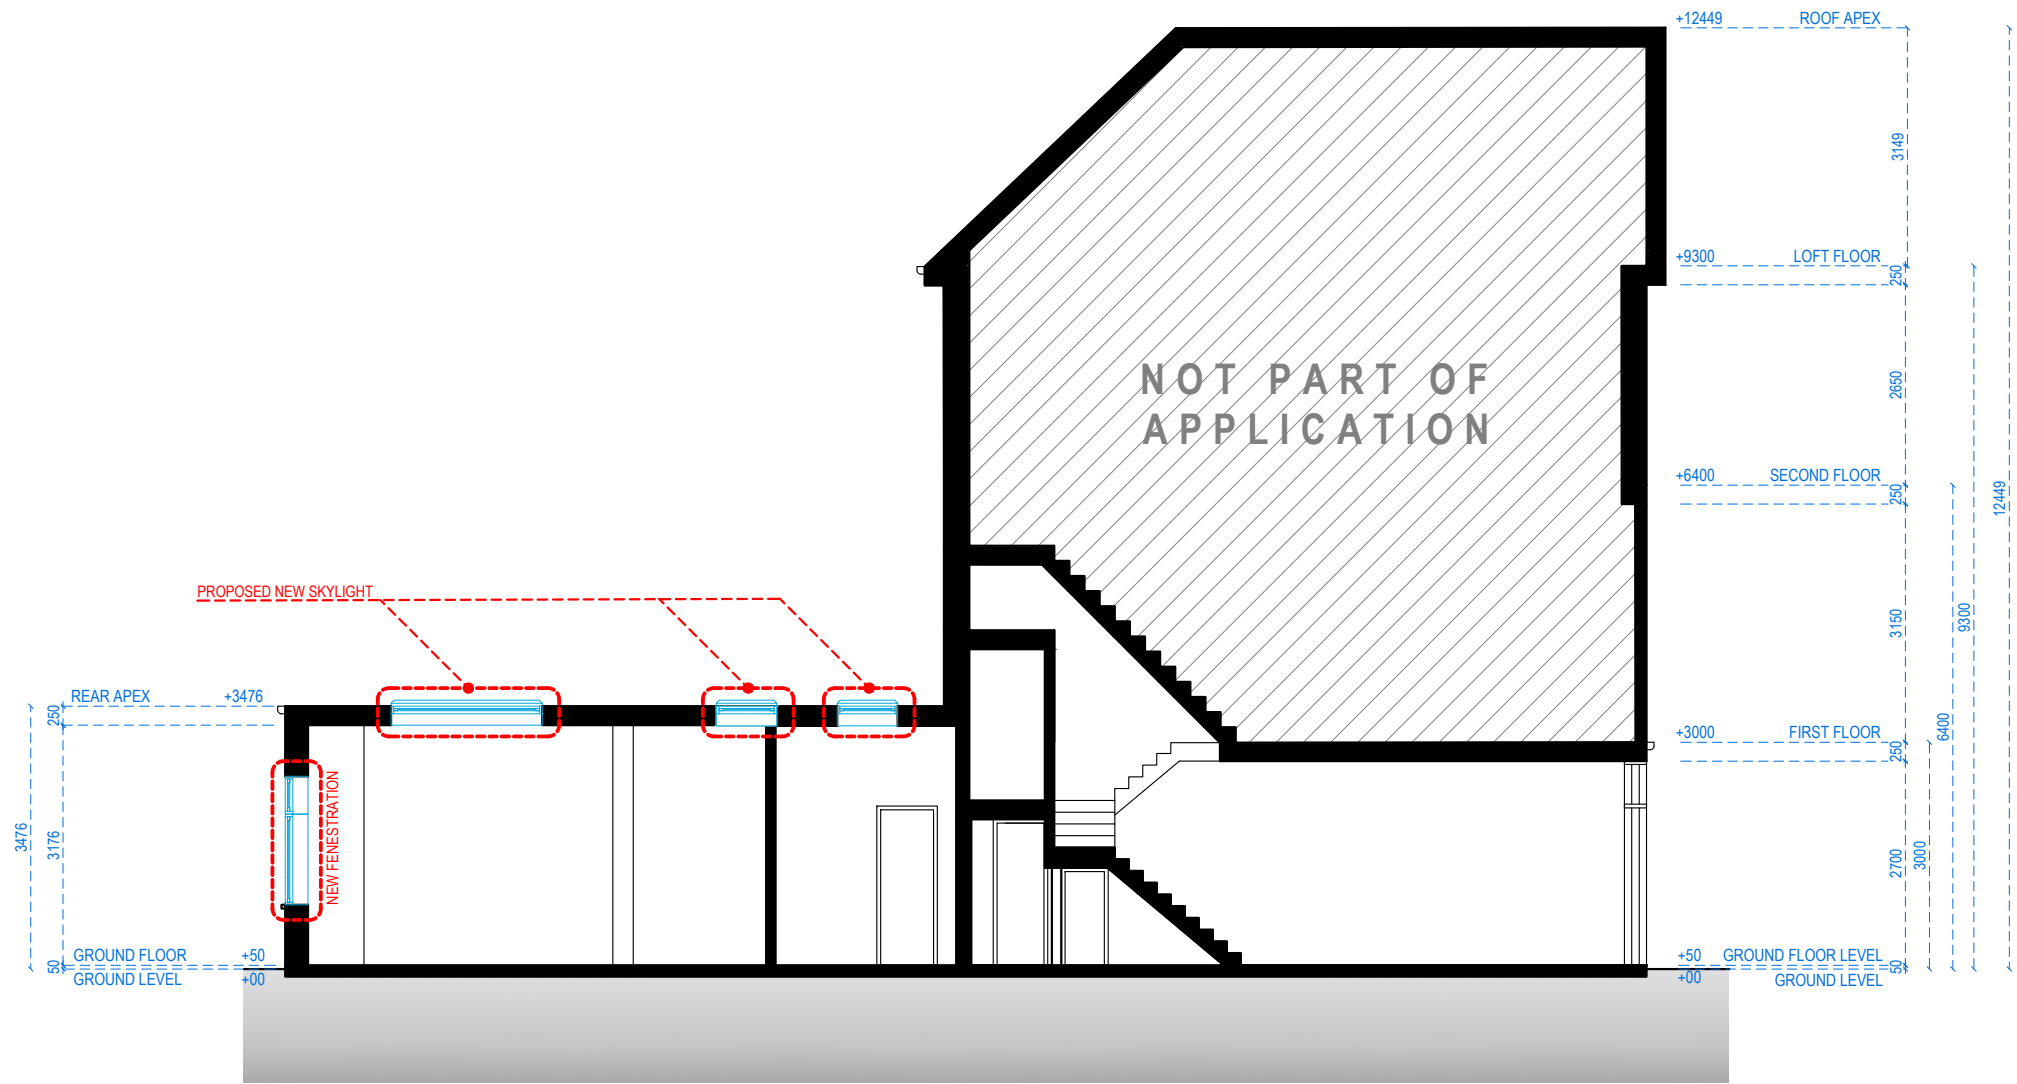

SECTION A-A



Address - Unit 4, Grosvenor Way, London E5 9ND
Phone - 020 3781 8008
E-mail - office@redwoodsprojects.co.uk
Web - www.redwoodsprojects.co.uk
Any errors on Dimensions to be reported to the Architect prior to commencement of Works.
Dimensions and areas are based on survey information.
This drawing is copyright © Redwoods Projects.
All dimensions to be checked on site Prior work.

REFERENCE: 519 SEVEN SISTERS RD, LONDON N15 6EP, UK	
TITLE: PROPOSED DRAWINGS SECTION	
PROJECT No 3978	DATE: 04-06-2026
SHEET No P 05	

0 1 2 5m scale 1:100 @A3

NOTES:	
DRAWN BY MCDC	EDITED BY