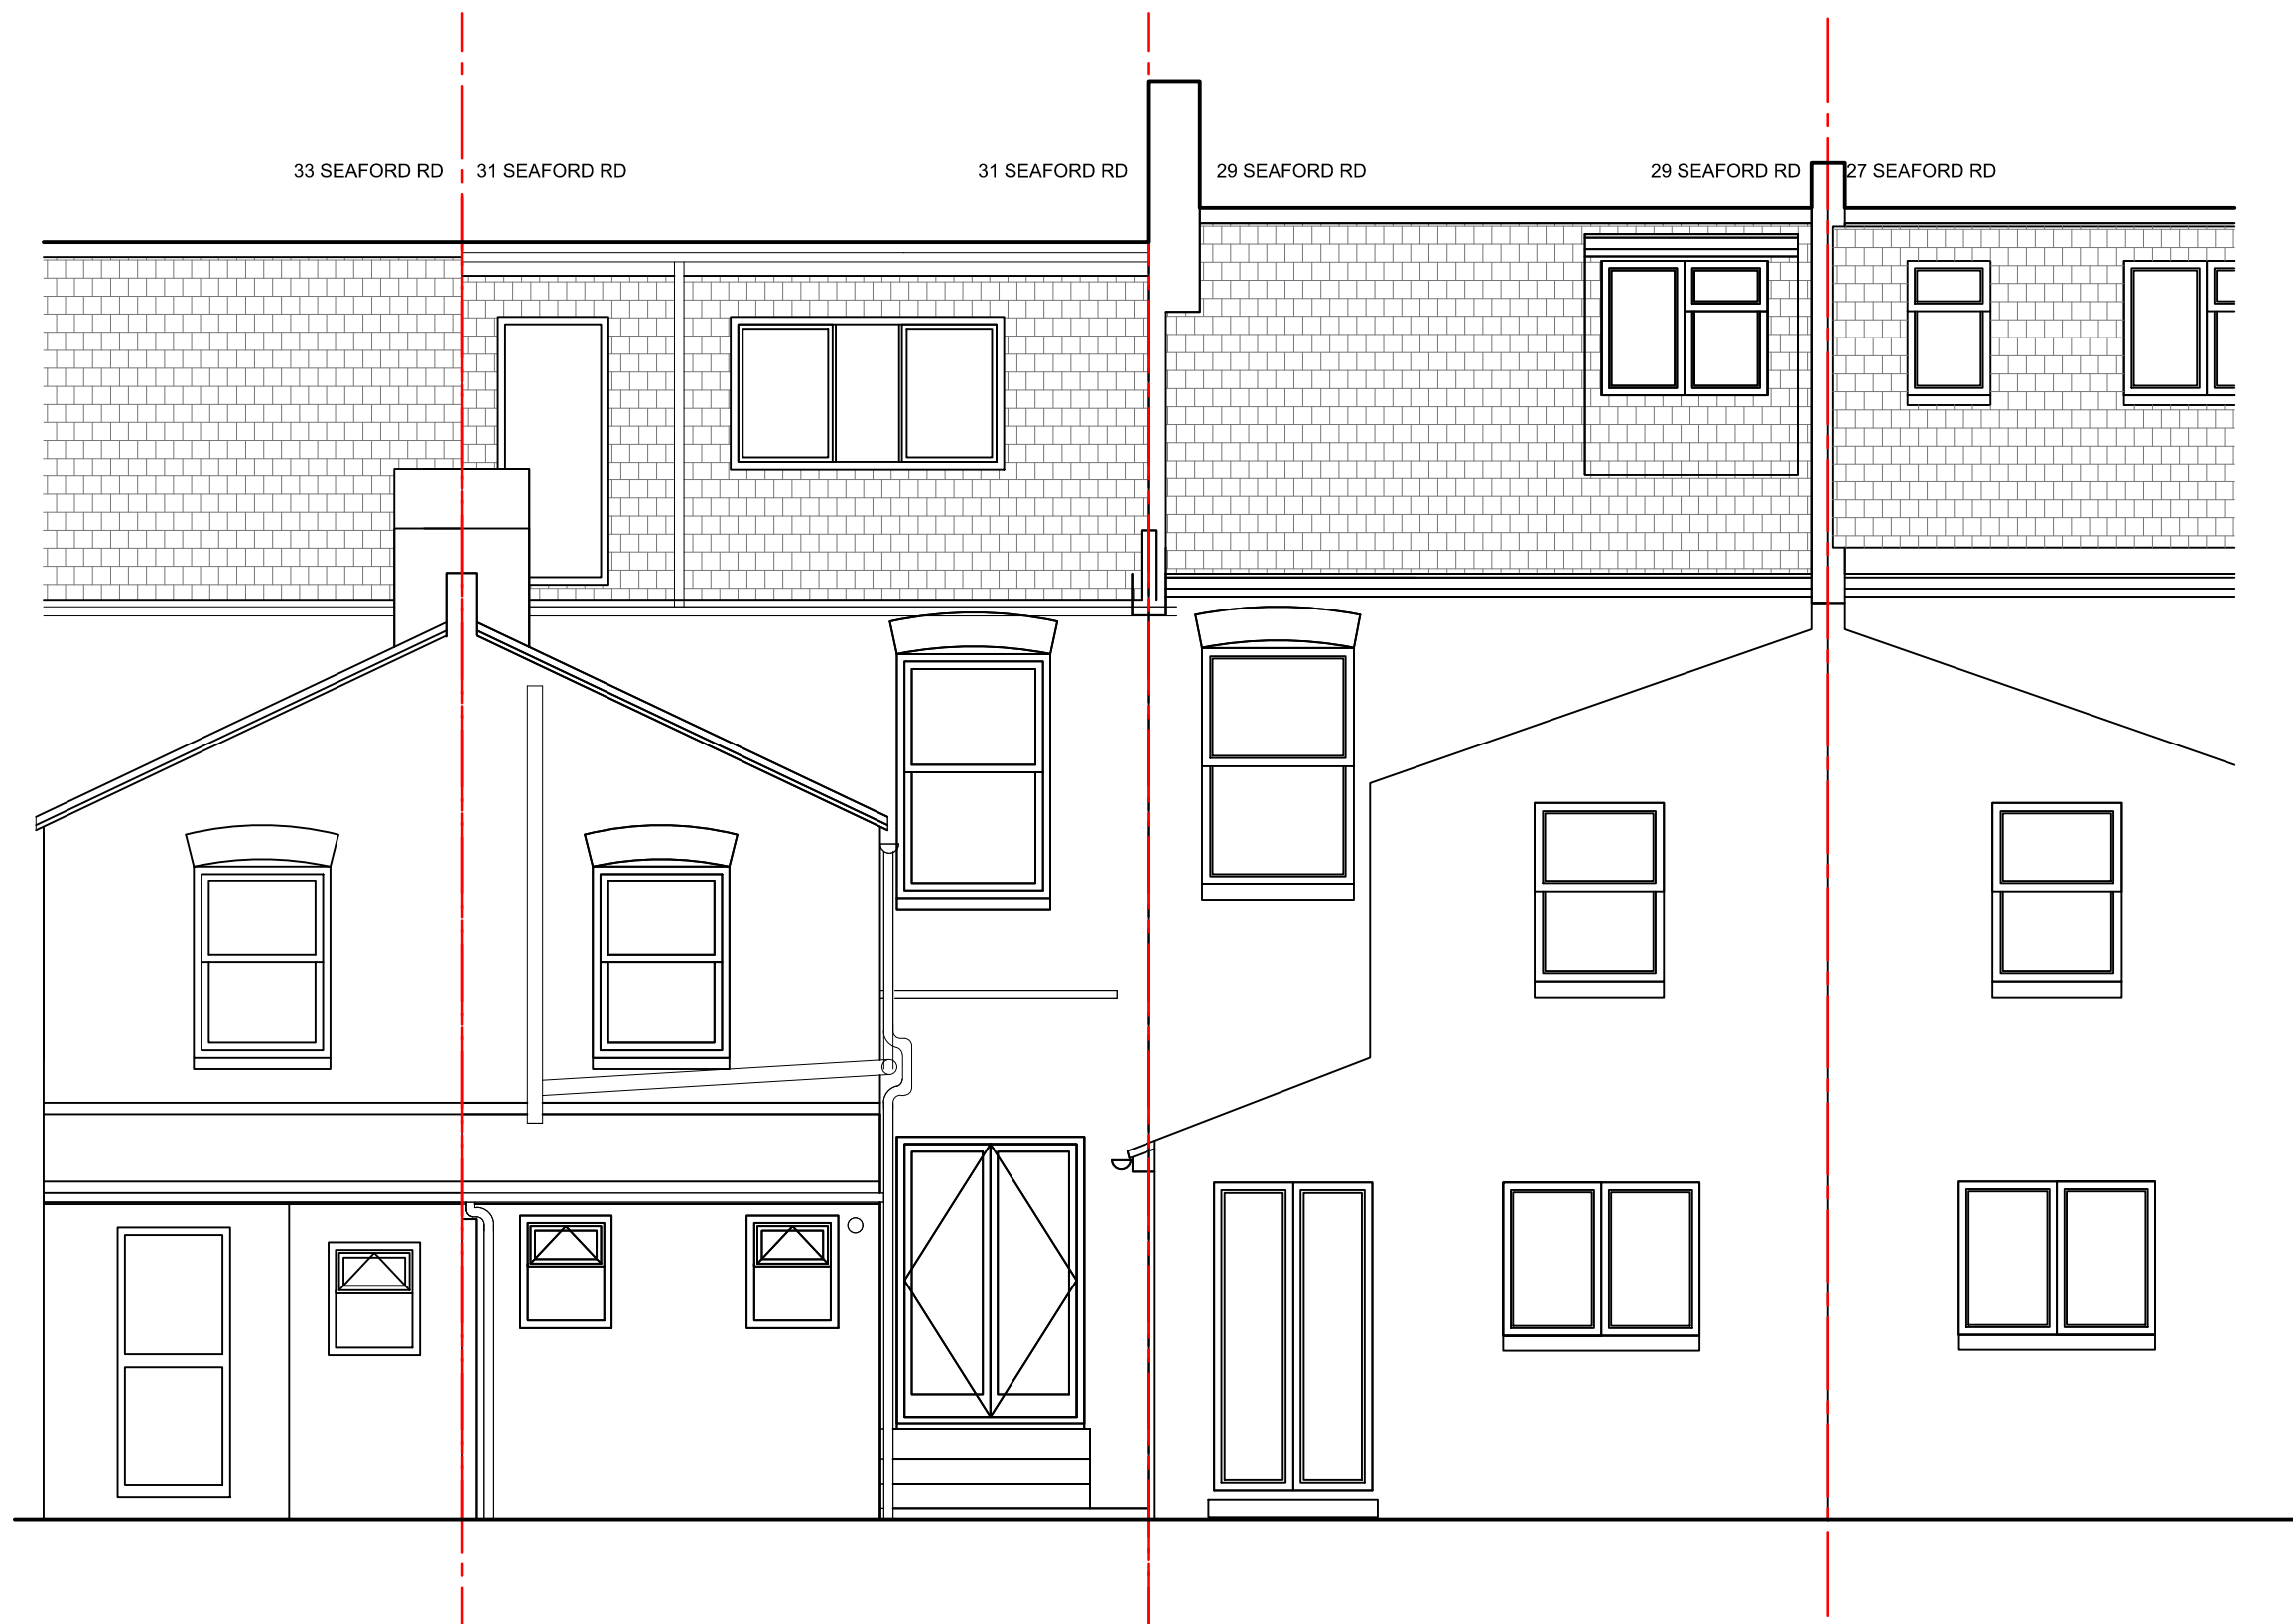


-	-	-	-	-	-
-	-	-	-	-	-
-	-	-	-	-	-
-	-	-	-	-	-
-	-	-	-	-	-
-	-	-	-	-	-
01	28 MAY 26	PLANNING APPLICATION	JBL	JBL	JBL
00	21 MAY 26	PLANNING APPLICATION	JBL	JBL	JBL
Rev	Date	Purpose of Issue	Drn	Chk	App

Project Number LA2412132
Project 29 & 31 Seaford Road, London N15 5DU Single storey wraparound extensions
Notes This drawing may contain some survey data. All rights reserved. Use featured dimensions only.
© LADDA Copyright

Title GENERAL ARRANGEMENT EXISTING REAR ELEVATION				
Drawn By JBL/AU	Checked By JBL/AU	Approved By JBL/AU	Scale 1:50 @ A3	T: E: V:
Drawing Issue Date 21 MAY 26	Status PLANNING APPLICATION			
Drawing Number LA2412132-DDS-GA-E-LEE-00001	Revision 01			

LADDA 228A Sydney Road London N10 2RS United Kingdom	L INARES ARCHITECTURE DESIGN & DEVELOPMENT A TELIER
--	---