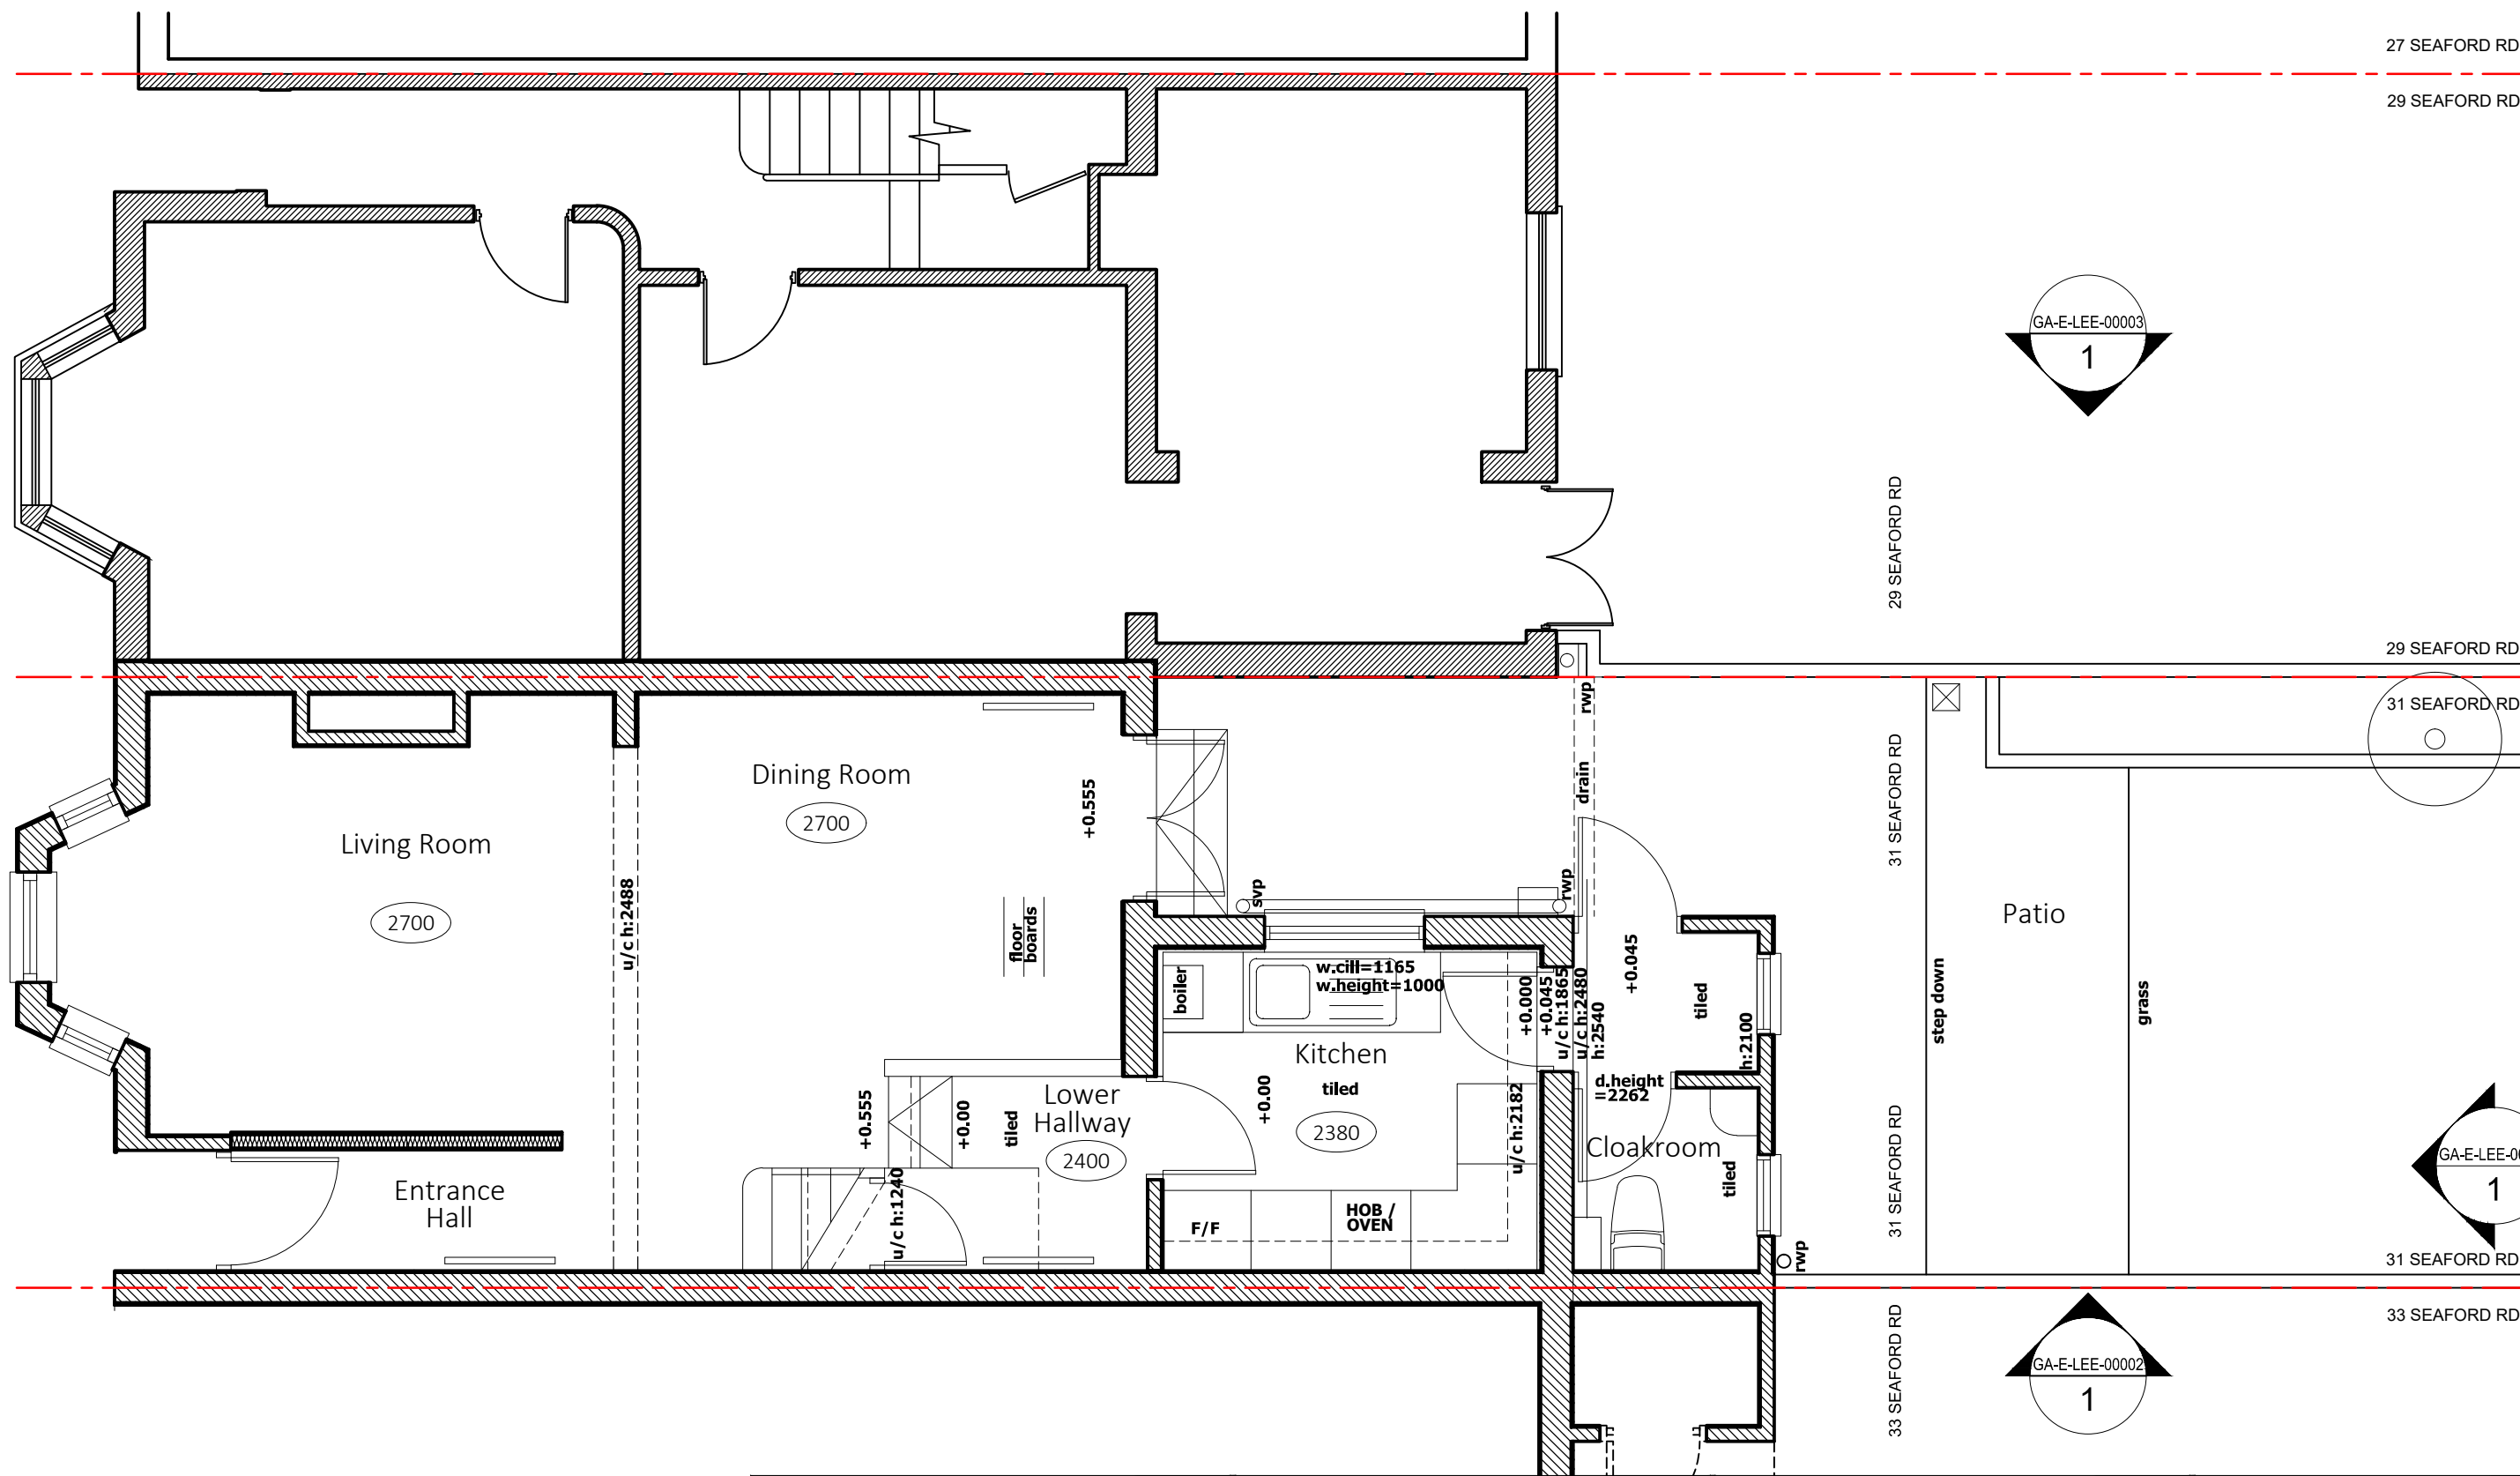


01	28 MAY 26	PLANNING APPLICATION	JBL	JBL	JBL
00	21 MAY 26	PLANNING APPLICATION	JBL	JBL	JBL
Rev	Date	Purpose of Issue	Drn	Chk	App

Project Number
LA2412132

Project
29 & 31 Seaford Road, London N15 5DU
Single storey wraparound extensions

Notes
This drawing may contain some survey data. All rights reserved.
Use featured dimensions only.

© LADDA Copyright

Title
GENERAL ARRANGEMENT
EXISTING
GROUND FLOOR PLAN

Drawn By JBL/AU	Checked By JBL/AU	Approved By JBL/AU	Scale 1:50 @ A3	T: E
Drawing Issue Date 21 MAY 26	Status PLANNING APPLICATION	Revision 01		

Drawing Number
LA2412132-DDS-GA-E-LPF-00001

LADDA
228A Sydney Road
London
N10 2RS
United Kingdom
44 20 7193 7106
mail@ladda.online
www.ladda.online

LINARES
ARCHITECTURE
DESIGN &
DEVELOPMENT
ATELIER