

PLEASE NOTE:

ANY CONSTRUCTION MUST ONLY BE CARRIED OUT IN ACCORDANCE WITH ANY PLANNING PERMISSION/ CERTIFICATE OF LAWFULNESS/ PRIOR APPROVAL ACQUIRED OR OTHER STATUTORY APPROVALS. PLEASE ENSURE PARTY WALL NOTICES/ AGREEMENTS ARE IN PLACE BEFORE WORKS COMMENCE. IF NECESSARY, ENSURE ANY WATER AUTHORITY'S BUILD OVER & DIVERSIONS AGREEMENTS ARE IN PLACE BEFORE WORKS COMMENCE. ENSURE ANY GUTTERING DOES NOT OVERHANG ANY NEIGHBOURING LAND/ PROPERTY.

ANY DEVELOPMENT WITHOUT PLANNING PERMISSION/ CERTIFICATE OF LAWFULNESS/ PRIOR APPROVAL IS SOLELY AT OWNERS/ APPLICANTS RISK. PLEASE BE ADVISED, IT IS THE RESPONSIBILITY OF THE OWNER/ APPLICANT TO CHECK ANY LAND REGISTRY TITLE RESTRICTIONS/ COVENANTS PRIOR TO COMMENCING ANY WORKS. PLANNING PERMISSION/ CERTIFICATE OF LAWFULNESS/ PRIOR APPROVAL DOES NOT OVERRIDE ANY LEGAL OBLIGATIONS ON THE LAND, THE PLANNING USE CLASS INFORMATION OF THE PROPERTY IS PROVIDED BY THE OWNER/ APPLICANT.



THIS DRAWING IS ISSUED FOR PLANNING PERMISSION/ CERTIFICATE OF LAWFULNESS/ PRIOR APPROVAL PURPOSES ONLY AND NOT TO BE USED FOR ANY OTHER PURPOSES. THIS IS NOT A BUILDING REGULATIONS/ WORKING CONSTRUCTION/ STRUCTURAL ENGINEERS DRAWINGS. WHILST EVERY EFFORT HAS BEEN MADE TO ACCURATELY MEASURE THE PROPERTY AND PRODUCE THESE CAD DRAWINGS, SOME MEASUREMENTS HAVE BEEN DERIVED/ ESTIMATED FROM PHOTOGRAPHS. ALL DIMENSIONS TO BE CHECKED ON SITE AND VERIFIED BEFORE FABRICATION/ CONSTRUCTION. THE AGENT HOLDS NO RESPONSIBILITY OF ANY MISUSE OF THIS DRAWING.

THIS DRAWING IS THE COPYRIGHT OF THE AGENT AND IT MUST NOT BE COPIED, AMENDED, EXTRACTED OR REPRODUCED WITHOUT WRITTEN CONSENT (UNLESS IF REPRODUCED FOR PRINTING, ELECTRONIC COPIES OR CONSULTATION PURPOSES BY THE RELEVANT AUTHORITIES).

PROPOSED MATERIALS KEY:

- 1 WINDOWS: TO BE DOUBLE GLAZED TIMBER FRAME - COLOUR: WHITE (TO MATCH EXISTING)
- 2 FLAT ROOF: TO BE BUILT-UP FELT OR GRP FIBRE RESIN - COLOUR: GREY
- 3 DORMER WALL: TO BE FIBRE CEMENT SLATES - COLOUR: GREY (TO MATCH EXISTING)
- 4 ROOFLIGHT: TO BE VELUX CONSERVATION ROOFLIGHT IN TIMBER FRAMED WITH ALUMINIUM EXTERIOR PPC FINISH - COLOUR: BLACK / GREY

Agent: MINIMASPACE Architecture Abu Bakr Akhoun 92 Stellman Close London, E5 8QZ			Tel: 020 0888 0858 Mob: 0791 248 5017 Email: info@minimaspacespace.co.uk Web: www.minimaspacespace.co.uk
Client: Mr Linwu Dai 8 Gladstone Avenue London N22 6LS			
Project: Rear Dormer Extension			
Drawing Title: Planning - Existing & Proposed First Floor Plans			
Job: 1141	Scale: 1:100 @ A3	Rev:	
Date: 01.06.26	Drawn by: TN / AA	Dwg No: LD / PP - 100	

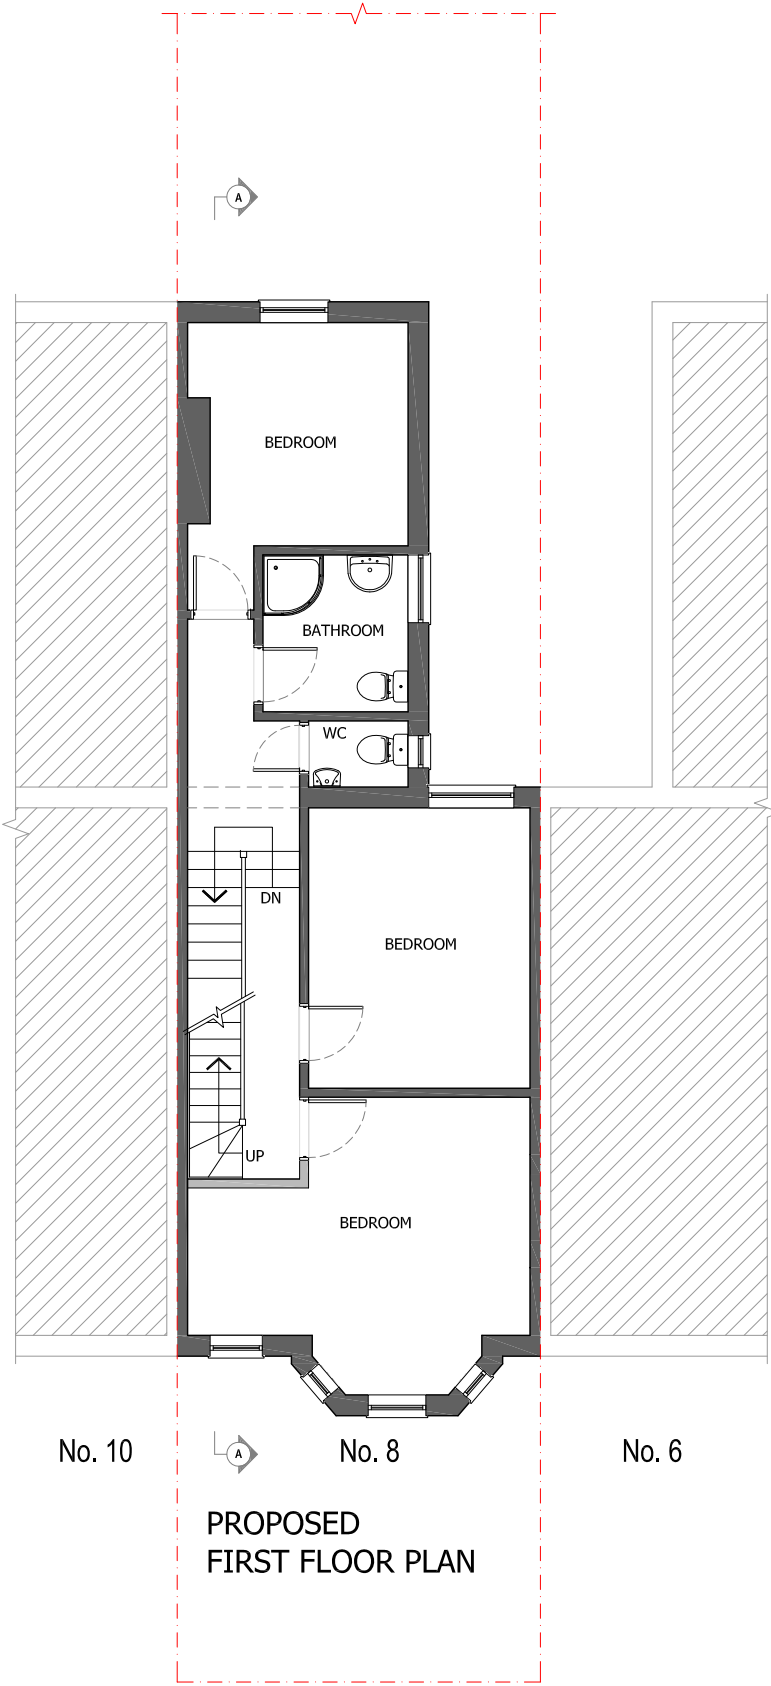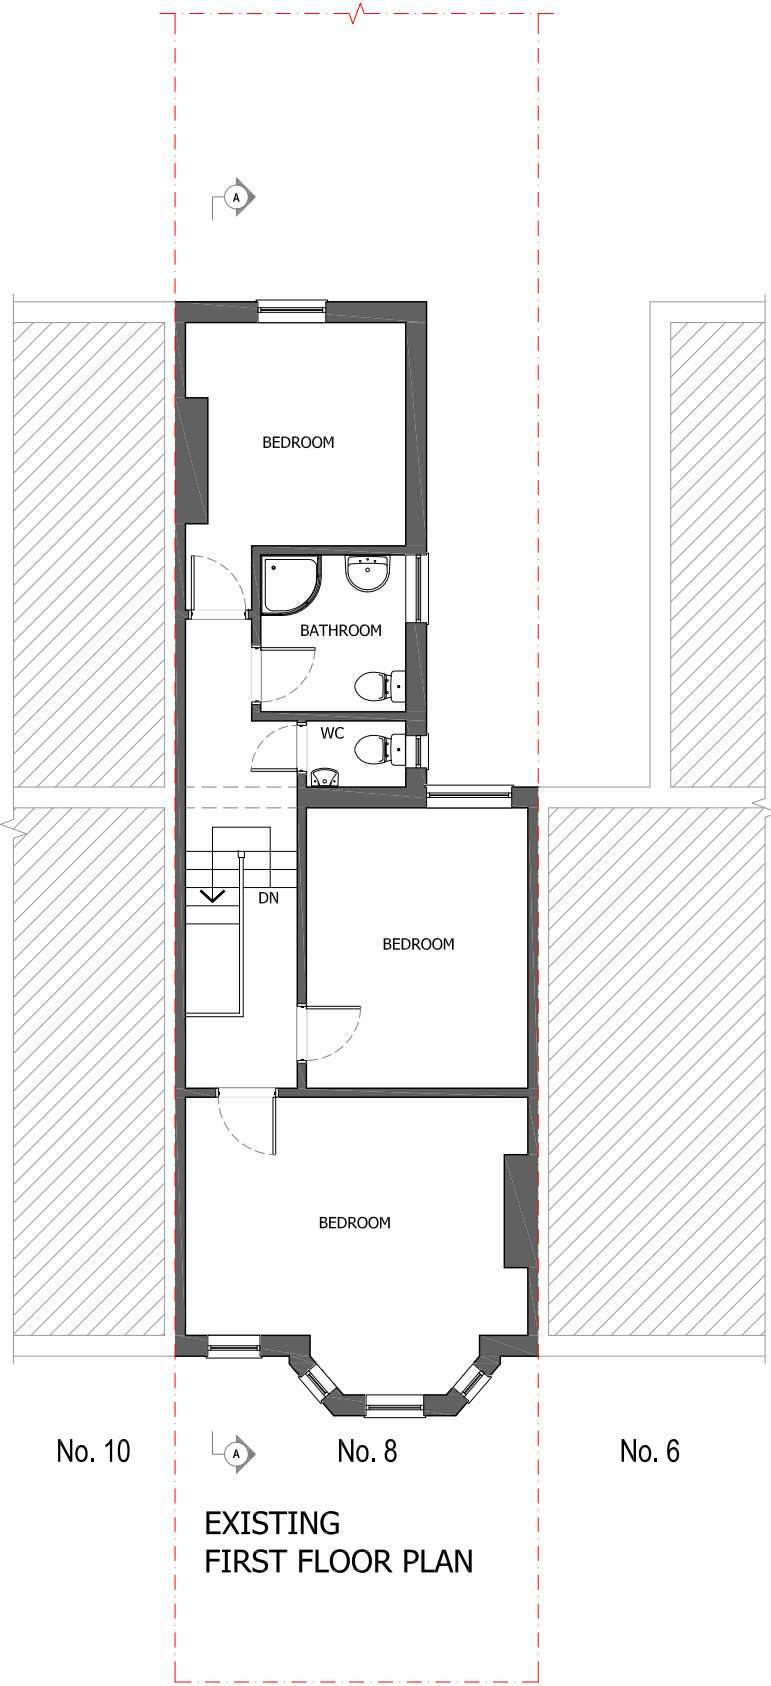

PLEASE NOTE:

ANY CONSTRUCTION MUST ONLY BE CARRIED OUT IN ACCORDANCE WITH ANY PLANNING PERMISSION/ CERTIFICATE OF LAWFULNESS/ PRIOR APPROVAL ACQUIRED OR OTHER STATUTORY APPROVALS. PLEASE ENSURE PARTY WALL NOTICES/ AGREEMENTS ARE IN PLACE BEFORE WORKS COMMENCE. IF NECESSARY, ENSURE ANY WATER AUTHORITY'S BUILD OVER & DIVERSIONS AGREEMENTS ARE IN PLACE BEFORE WORKS COMMENCE. ENSURE ANY GUTTERING DOES NOT OVERHANG ANY NEIGHBOURING LAND/ PROPERTY.

ANY DEVELOPMENT WITHOUT PLANNING PERMISSION/ CERTIFICATE OF LAWFULNESS/ PRIOR APPROVAL IS SOLELY AT OWNERS/ APPLICANTS RISK. PLEASE BE ADVISED, IT IS THE RESPONSIBILITY OF THE OWNER/ APPLICANT TO CHECK ANY LAND REGISTRY TITLE RESTRICTIONS/ COVENANTS PRIOR TO COMMENCING ANY WORKS. PLANNING PERMISSION/ CERTIFICATE OF LAWFULNESS/ PRIOR APPROVAL DOES NOT OVERRIDE ANY LEGAL OBLIGATIONS ON THE LAND, THE PLANNING USE CLASS INFORMATION OF THE PROPERTY IS PROVIDED BY THE OWNER/ APPLICANT.

THIS DRAWING IS ISSUED FOR PLANNING PERMISSION/ CERTIFICATE OF LAWFULNESS/ PRIOR APPROVAL PURPOSES ONLY AND NOT TO BE USED FOR ANY OTHER PURPOSES. THIS IS NOT A BUILDING REGULATIONS/ WORKING CONSTRUCTION/ STRUCTURAL ENGINEERS DRAWINGS. WHILST EVERY EFFORT HAS BEEN MADE TO ACCURATELY MEASURE THE PROPERTY AND PRODUCE THESE CAD DRAWINGS, SOME MEASUREMENTS HAVE BEEN DERIVED/ ESTIMATED FROM PHOTOGRAPHS. ALL DIMENSIONS TO BE CHECKED ON SITE AND VERIFIED BEFORE FABRICATION/ CONSTRUCTION. THE AGENT HOLDS NO RESPONSIBILITY OF ANY MISUSE OF THIS DRAWING.

THIS DRAWING IS THE COPYRIGHT OF THE AGENT AND IT MUST NOT BE COPIED, AMENDED, EXTRACTED OR REPRODUCED WITHOUT WRITTEN CONSENT (UNLESS IF REPRODUCED FOR PRINTING, ELECTRONIC COPIES OR CONSULTATION PURPOSES BY THE RELEVANT AUTHORITIES).

PROPOSED MATERIALS KEY:

- 1 WINDOWS: TO BE DOUBLE GLAZED TIMBER FRAME - COLOUR: WHITE (TO MATCH EXISTING)
- 2 FLAT ROOF: TO BE BUILT-UP FELT OR GRP FIBRE RESIN - COLOUR: GREY
- 3 DORMER WALL: TO BE FIBRE CEMENT SLATES - COLOUR: GREY (TO MATCH EXISTING)
- 4 ROOFLIGHT: TO BE VELUX CONSERVATION ROOFLIGHT IN TIMBER FRAMED WITH ALUMINIUM EXTERIOR PPC FINISH - COLOUR: BLACK / GREY

Agent:

MINIMASPACE Architecture
Abu Bakr Akhoun
92 Stellman Close
London, E5 8QZ

Tel: 020 0888 0858
Mob: 0791 248 5017
Email: info@minimaspace.co.uk
Web: www.minimaspace.co.uk

Client:

Mr Linwu Dai
8 Gladstone Avenue
London
N22 6LS

Project:

Rear Dormer Extension

Drawing Title:

Planning - Existing & Proposed Loft Floor Plans

Job: 1141


Scale: 1:100 @ A3

Rev:


Date: 01.06.26

Drawn by: TN / AA

Dwg No: LD / PP - 101

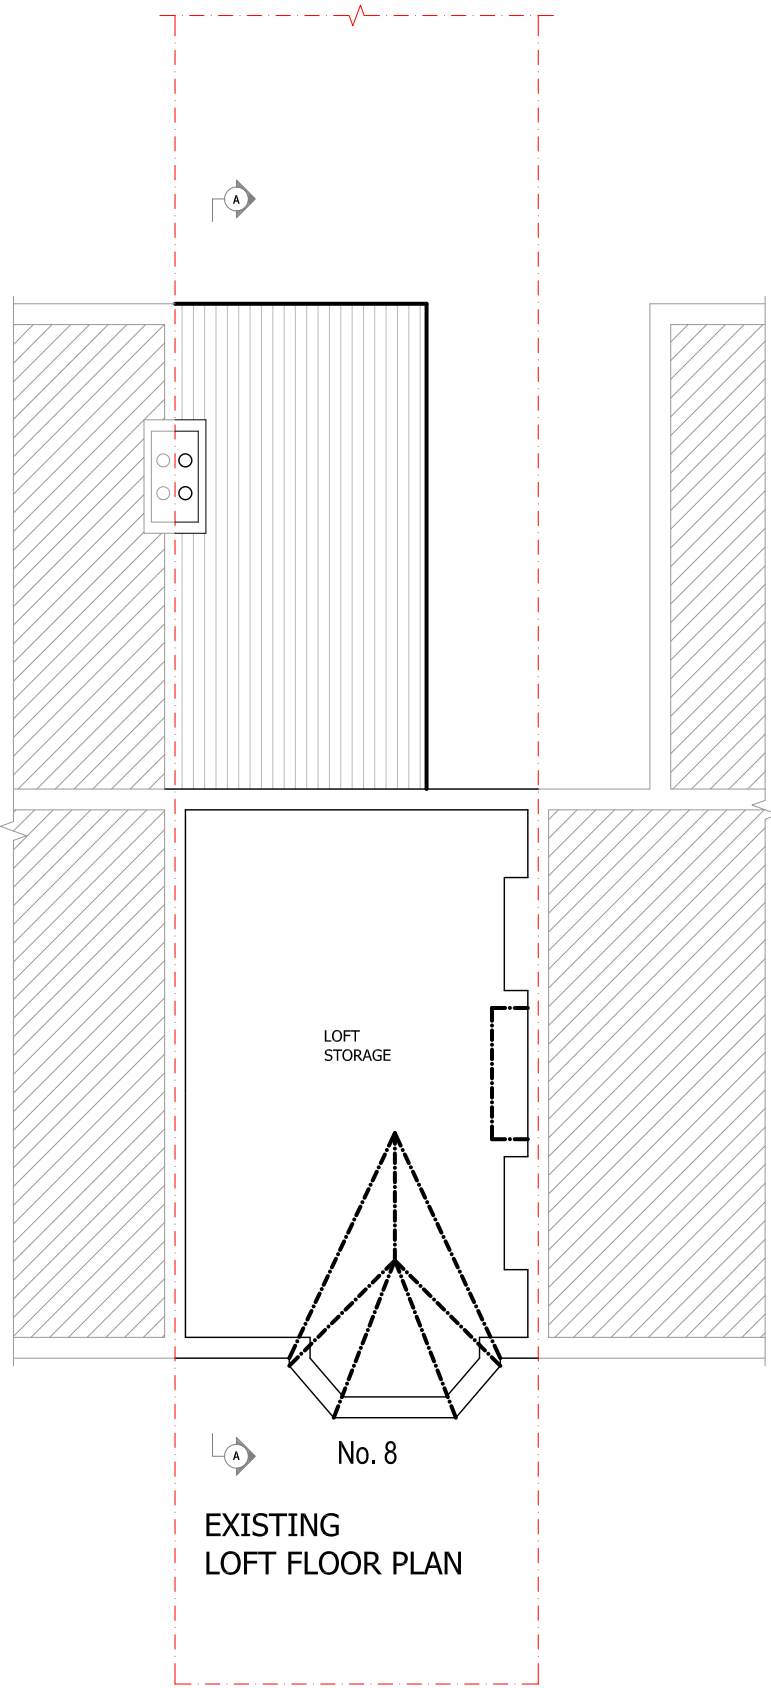

EXISTING
LOFT FLOOR PLAN

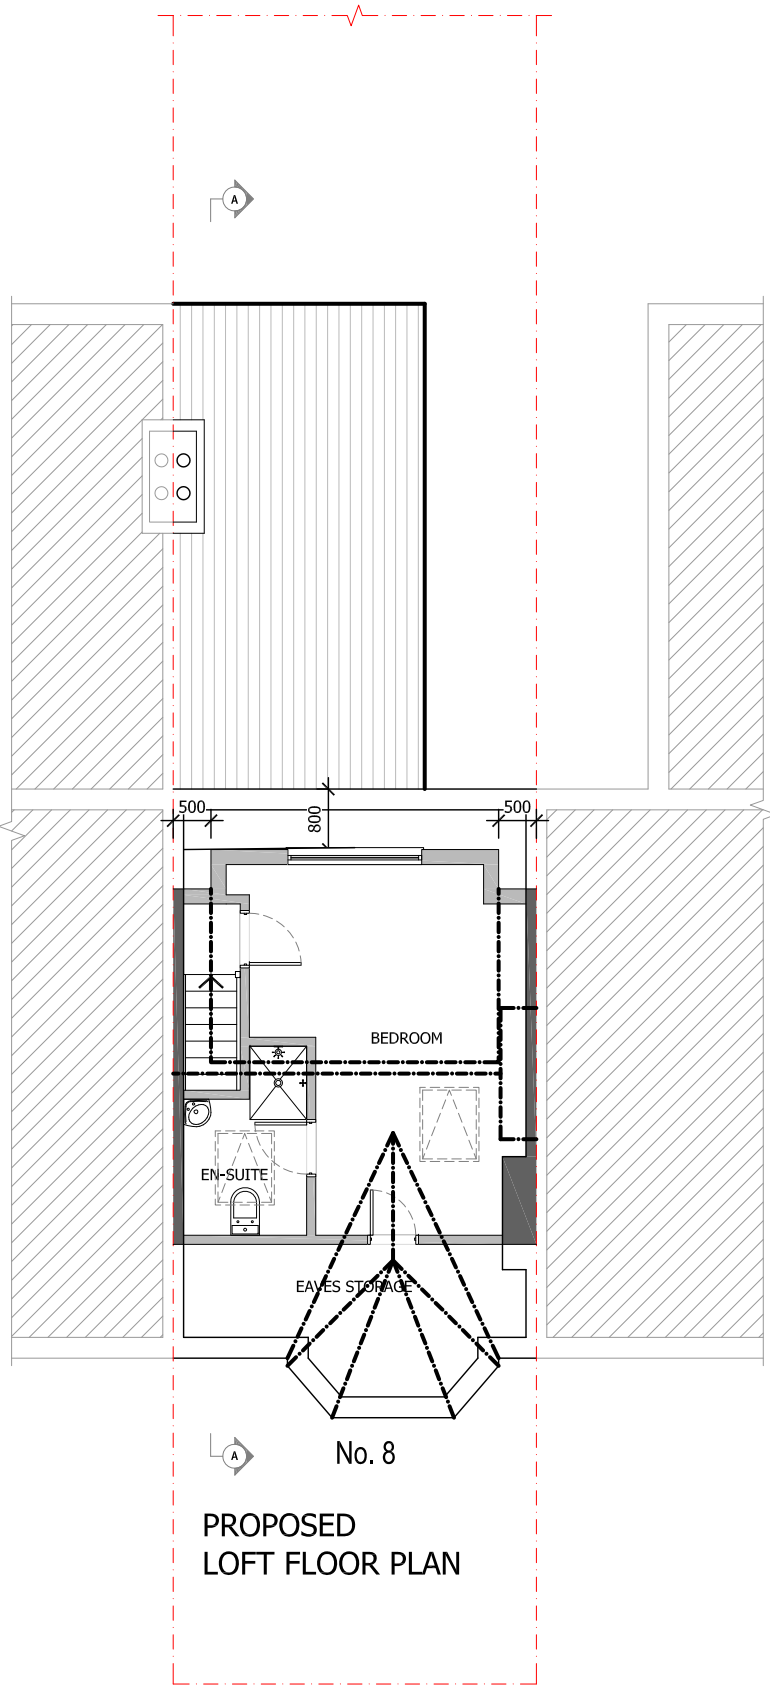

PROPOSED
LOFT FLOOR PLAN



PLEASE NOTE:

ANY CONSTRUCTION MUST ONLY BE CARRIED OUT IN ACCORDANCE WITH ANY PLANNING PERMISSION/ CERTIFICATE OF LAWFULNESS/ PRIOR APPROVAL ACQUIRED OR OTHER STATUTORY APPROVALS. PLEASE ENSURE PARTY WALL NOTICES/ AGREEMENTS ARE IN PLACE BEFORE WORKS COMMENCE. IF NECESSARY, ENSURE ANY WATER AUTHORITY'S BUILD OVER & DIVERSIONS AGREEMENTS ARE IN PLACE BEFORE WORKS COMMENCE. ENSURE ANY GUTTERING DOES NOT OVERHANG ANY NEIGHBOURING LAND/ PROPERTY.

ANY DEVELOPMENT WITHOUT PLANNING PERMISSION/ CERTIFICATE OF LAWFULNESS/ PRIOR APPROVAL IS SOLELY AT OWNERS/ APPLICANTS RISK. PLEASE BE ADVISED, IT IS THE RESPONSIBILITY OF THE OWNER/ APPLICANT TO CHECK ANY LAND REGISTRY TITLE RESTRICTIONS/ COVENANTS PRIOR TO COMMENCING ANY WORKS. PLANNING PERMISSION/ CERTIFICATE OF LAWFULNESS/ PRIOR APPROVAL DOES NOT OVERRIDE ANY LEGAL OBLIGATIONS ON THE LAND. THE PLANNING USE CLASS INFORMATION OF THE PROPERTY IS PROVIDED BY THE OWNER/ APPLICANT.

THIS DRAWING IS ISSUED FOR PLANNING PERMISSION/ CERTIFICATE OF LAWFULNESS/ PRIOR APPROVAL PURPOSES ONLY AND NOT TO BE USED FOR ANY OTHER PURPOSES. THIS IS NOT A BUILDING REGULATIONS/ WORKING CONSTRUCTION/ STRUCTURAL ENGINEERS DRAWINGS. WHILST EVERY EFFORT HAS BEEN MADE TO ACCURATELY MEASURE THE PROPERTY AND PRODUCE THESE CAD DRAWINGS, SOME MEASUREMENTS HAVE BEEN DERIVED/ ESTIMATED FROM PHOTOGRAPHS. ALL DIMENSIONS TO BE CHECKED ON SITE AND VERIFIED BEFORE FABRICATION/ CONSTRUCTION. THE AGENT HOLDS NO RESPONSIBILITY OF ANY MISUSE OF THIS DRAWING.

THIS DRAWING IS THE COPYRIGHT OF THE AGENT AND IT MUST NOT BE COPIED, AMENDED, EXTRACTED OR REPRODUCED WITHOUT WRITTEN CONSENT (UNLESS IF REPRODUCED FOR PRINTING, ELECTRONIC COPIES OR CONSULTATION PURPOSES BY THE RELEVANT AUTHORITIES).

PROPOSED MATERIALS KEY:

- ① WINDOWS: TO BE DOUBLE GLAZED TIMBER FRAME - COLOUR: WHITE (TO MATCH EXISTING)
- ② FLAT ROOF: TO BE BUILT-UP FELT OR GRP FIBRE RESIN - COLOUR: GREY
- ③ DORMER WALL: TO BE FIBRE CEMENT SLATES - COLOUR: GREY (TO MATCH EXISTING)
- ④ ROOFLIGHT: TO BE VELUX CONSERVATION ROOFLIGHT IN TIMBER FRAMED WITH ALUMINIUM EXTERIOR PPC FINISH - COLOUR: BLACK / GREY

Agent:

MINIMASPACE Architecture
Abu Bakr Akhoun
92 Stellman Close
London, E5 8QZ

Tel: 020 0888 0858
Mob: 0791 248 5017
Email: info@minimaspacespace.co.uk
Web: www.minimaspacespace.co.uk

Client:

Mr Linwu Dai
8 Gladstone Avenue
London
N22 6LS

Project:

Rear Dormer Extension

Drawing Title:

Planning - Existing & Proposed Roof Plans

Job: 1141



Scale: 1:100 @ A3

Rev:

Date: 01.06.26

Drawn by: TN / AA

Dwg No: LD / PP - 102

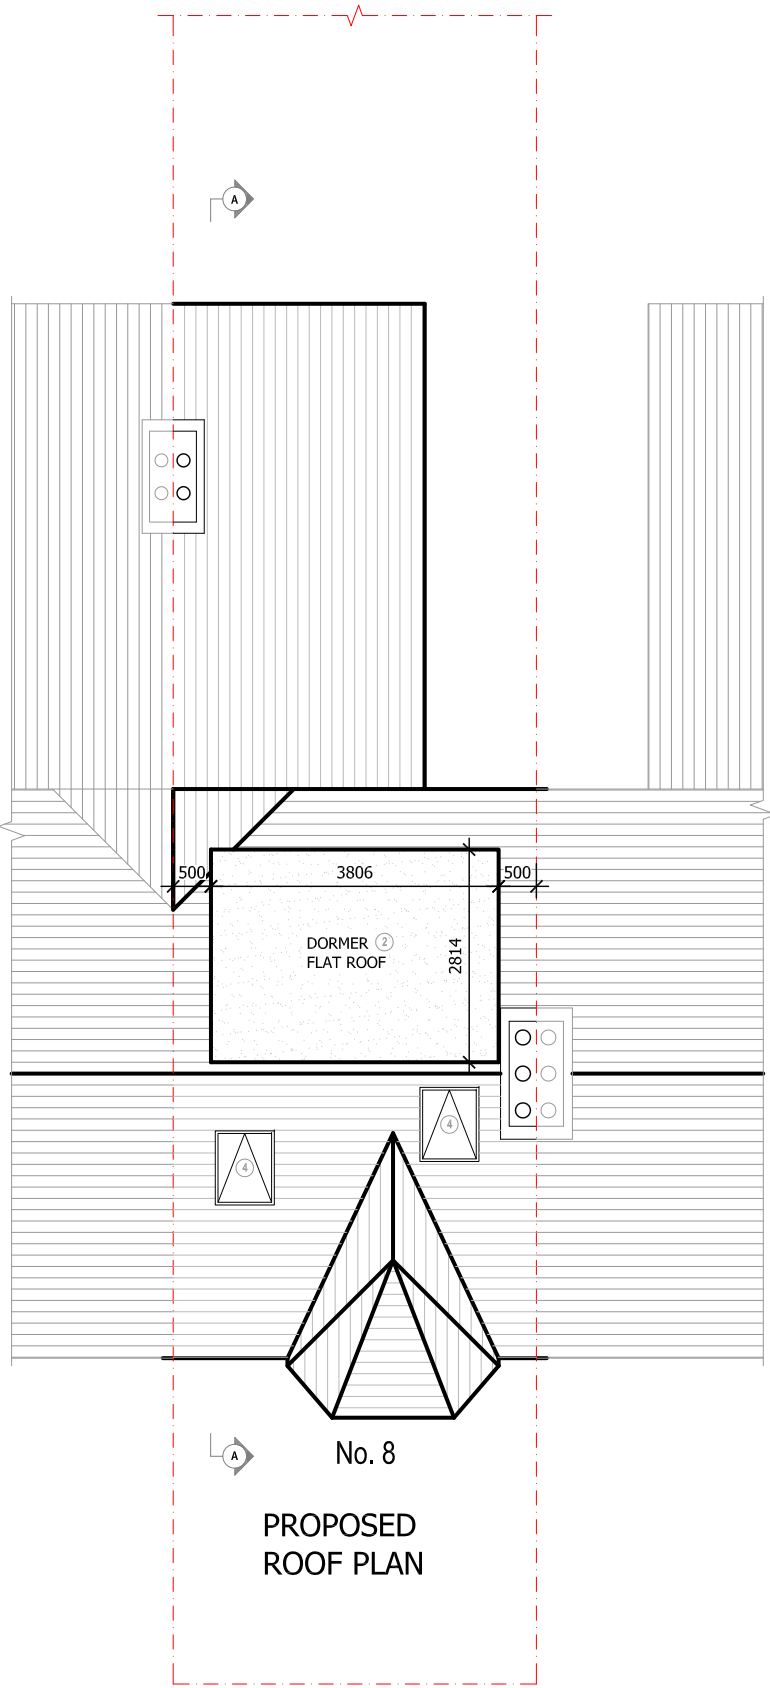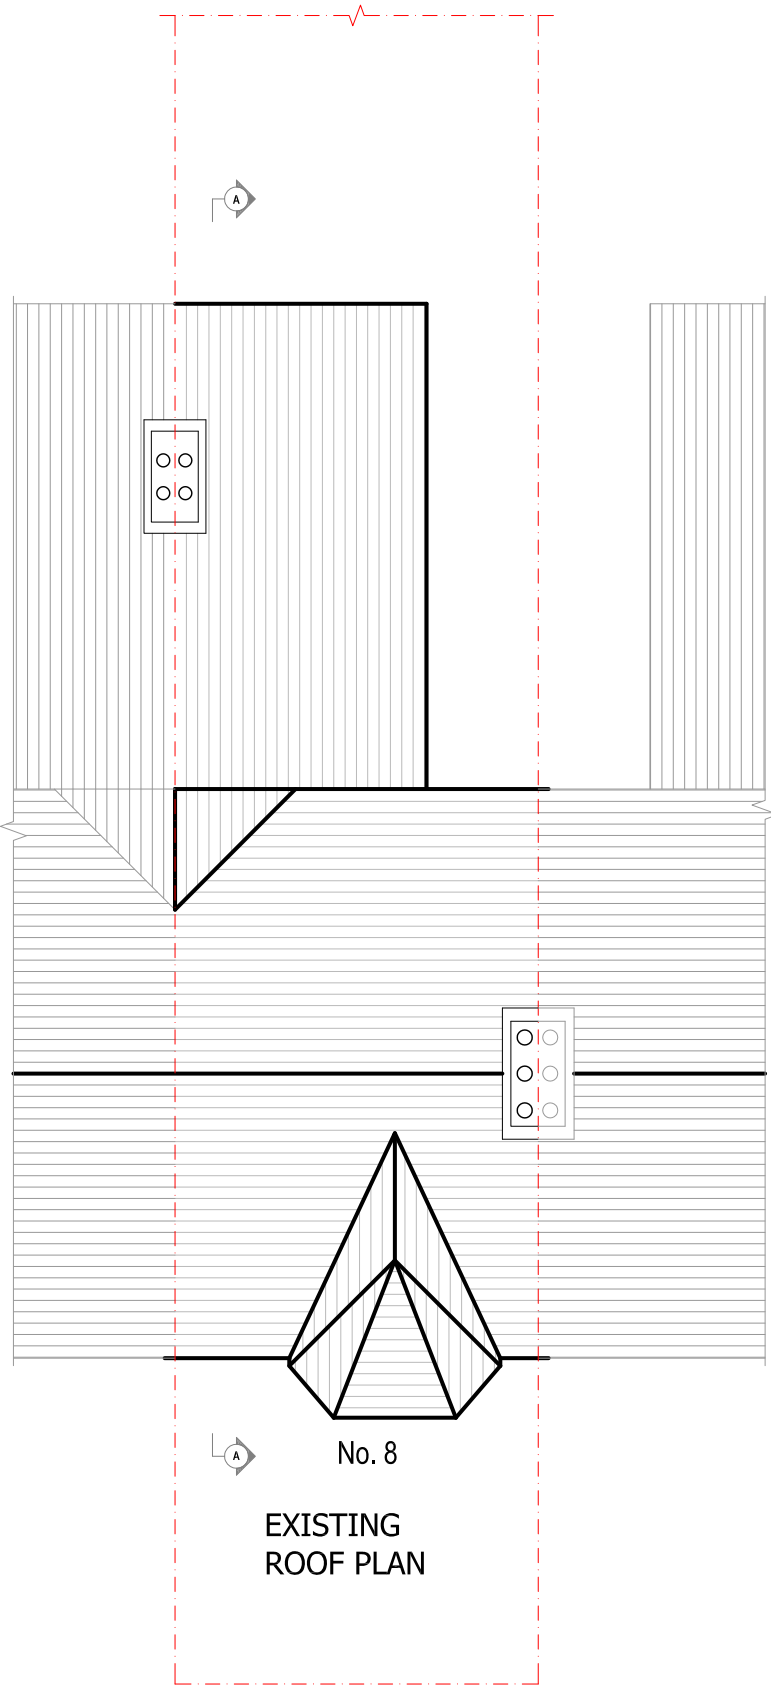

PLEASE NOTE:

ANY CONSTRUCTION MUST ONLY BE CARRIED OUT IN ACCORDANCE WITH ANY PLANNING PERMISSION/ CERTIFICATE OF LAWFULNESS/ PRIOR APPROVAL ACQUIRED OR OTHER STATUTORY APPROVALS. PLEASE ENSURE PARTY WALL NOTICES/ AGREEMENTS ARE IN PLACE BEFORE WORKS COMMENCE. IF NECESSARY, ENSURE ANY WATER AUTHORITY'S BUILD OVER & DIVERSIONS AGREEMENTS ARE IN PLACE BEFORE WORKS COMMENCE. ENSURE ANY GUTTERING DOES NOT OVERHANG ANY NEIGHBOURING LAND/ PROPERTY.

ANY DEVELOPMENT WITHOUT PLANNING PERMISSION/ CERTIFICATE OF LAWFULNESS/ PRIOR APPROVAL IS SOLELY AT OWNERS/ APPLICANTS RISK. PLEASE BE ADVISED, IT IS THE RESPONSIBILITY OF THE OWNER/ APPLICANT TO CHECK ANY LAND REGISTRY TITLE RESTRICTIONS/ COVENANTS PRIOR TO COMMENCING ANY WORKS. PLANNING PERMISSION/ CERTIFICATE OF LAWFULNESS/ PRIOR APPROVAL DOES NOT OVERRIDE ANY LEGAL OBLIGATIONS ON THE LAND, THE PLANNING USE CLASS INFORMATION OF THE PROPERTY IS PROVIDED BY THE OWNER/ APPLICANT.

THIS DRAWING IS ISSUED FOR PLANNING PERMISSION/ CERTIFICATE OF LAWFULNESS/ PRIOR APPROVAL PURPOSES ONLY AND NOT TO BE USED FOR ANY OTHER PURPOSES. THIS IS NOT A BUILDING REGULATIONS/ WORKING CONSTRUCTION/ STRUCTURAL ENGINEERS DRAWINGS. WHILST EVERY EFFORT HAS BEEN MADE TO ACCURATELY MEASURE THE PROPERTY AND PRODUCE THESE CAD DRAWINGS, SOME MEASUREMENTS HAVE BEEN DERIVED/ ESTIMATED FROM PHOTOGRAPHS. ALL DIMENSIONS TO BE CHECKED ON SITE AND VERIFIED BEFORE FABRICATION/ CONSTRUCTION. THE AGENT HOLDS NO RESPONSIBILITY OF ANY MISUSE OF THIS DRAWING.

THIS DRAWING IS THE COPYRIGHT OF THE AGENT AND IT MUST NOT BE COPIED, AMENDED, EXTRACTED OR REPRODUCED WITHOUT WRITTEN CONSENT (UNLESS IF REPRODUCED FOR PRINTING, ELECTRONIC COPIES OR CONSULTATION PURPOSES BY THE RELEVANT AUTHORITIES).

PROPOSED MATERIALS KEY:

- 1 WINDOWS: TO BE DOUBLE GLAZED TIMBER FRAME - COLOUR: WHITE (TO MATCH EXISTING)
- 2 FLAT ROOF: TO BE BUILT-UP FELT OR GRP FIBRE RESIN - COLOUR: GREY
- 3 DORMER WALL: TO BE FIBRE CEMENT SLATES - COLOUR: GREY (TO MATCH EXISTING)
- 4 ROOFLIGHT: TO BE VELUX CONSERVATION ROOFLIGHT IN TIMBER FRAMED WITH ALUMINIUM EXTERIOR PPC FINISH - COLOUR: BLACK / GREY



EXISTING
FRONT ELEVATION



PROPOSED
FRONT ELEVATION

SCALE BAR (METRES)



Agent: MINIMASPACE Architecture Abu Bakr Akhoun 92 Stelman Close London, E5 8QZ			Tel: 020 0888 0858 Mob: 0791 248 5017 Email: info@minimaspace.co.uk Web: www.minimaspace.co.uk
Client: Mr Linwu Dai 8 Gladstone Avenue London N22 6LS			
Project: Rear Dormer Extension			
Drawing Title: Planning - Existing & Proposed Front Elevations			
Job: 1141	Scale: 1:100 @ A3	Rev:	
Date: 01.06.26	Drawn by: TN / AA	Dwg No: LD / PP - 103	

PLEASE NOTE:

ANY CONSTRUCTION MUST ONLY BE CARRIED OUT IN ACCORDANCE WITH ANY PLANNING PERMISSION/ CERTIFICATE OF LAWFULNESS/ PRIOR APPROVAL ACQUIRED OR OTHER STATUTORY APPROVALS. PLEASE ENSURE PARTY WALL NOTICES/ AGREEMENTS ARE IN PLACE BEFORE WORKS COMMENCE. IF NECESSARY, ENSURE ANY WATER AUTHORITY'S BUILD OVER & DIVERSIONS AGREEMENTS ARE IN PLACE BEFORE WORKS COMMENCE. ENSURE ANY GUTTERING DOES NOT OVERHANG ANY NEIGHBOURING LAND/ PROPERTY.

ANY DEVELOPMENT WITHOUT PLANNING PERMISSION/ CERTIFICATE OF LAWFULNESS/ PRIOR APPROVAL IS SOLELY AT OWNERS/ APPLICANTS RISK. PLEASE BE ADVISED, IT IS THE RESPONSIBILITY OF THE OWNER/ APPLICANT TO CHECK ANY LAND REGISTRY TITLE RESTRICTIONS/ COVENANTS PRIOR TO COMMENCING ANY WORKS. PLANNING PERMISSION/ CERTIFICATE OF LAWFULNESS/ PRIOR APPROVAL DOES NOT OVERRIDE ANY LEGAL OBLIGATIONS ON THE LAND, THE PLANNING USE CLASS INFORMATION OF THE PROPERTY IS PROVIDED BY THE OWNER/ APPLICANT.

THIS DRAWING IS ISSUED FOR PLANNING PERMISSION/ CERTIFICATE OF LAWFULNESS/ PRIOR APPROVAL PURPOSES ONLY AND NOT TO BE USED FOR ANY OTHER PURPOSES. THIS IS NOT A BUILDING REGULATIONS/ WORKING CONSTRUCTION/ STRUCTURAL ENGINEERS DRAWINGS. WHILST EVERY EFFORT HAS BEEN MADE TO ACCURATELY MEASURE THE PROPERTY AND PRODUCE THESE CAD DRAWINGS, SOME MEASUREMENTS HAVE BEEN DERIVED/ ESTIMATED FROM PHOTOGRAPHS. ALL DIMENSIONS TO BE CHECKED ON SITE AND VERIFIED BEFORE FABRICATION/ CONSTRUCTION. THE AGENT HOLDS NO RESPONSIBILITY OF ANY MISUSE OF THIS DRAWING.

THIS DRAWING IS THE COPYRIGHT OF THE AGENT AND IT MUST NOT BE COPIED, AMENDED, EXTRACTED OR REPRODUCED WITHOUT WRITTEN CONSENT (UNLESS IF REPRODUCED FOR PRINTING, ELECTRONIC COPIES OR CONSULTATION PURPOSES BY THE RELEVANT AUTHORITIES).

PROPOSED MATERIALS KEY:

- ① WINDOWS: TO BE DOUBLE GLAZED TIMBER FRAME - COLOUR: WHITE (TO MATCH EXISTING)
- ② FLAT ROOF: TO BE BUILT-UP FELT OR GRP FIBRE RESIN - COLOUR: GREY
- ③ DORMER WALL: TO BE FIBRE CEMENT SLATES - COLOUR: GREY (TO MATCH EXISTING)
- ④ ROOFLIGHT: TO BE VELUX CONSERVATION ROOFLIGHT IN TIMBER FRAMED WITH ALUMINIUM EXTERIOR PPC FINISH - COLOUR: BLACK / GREY




EXISTING
REAR ELEVATION




PROPOSED
REAR ELEVATION



Agent: MINIMASPACE Architecture Abu Bakr Akhoun 92 Stelman Close London, E5 8QZ			Tel: 020 0888 0858 Mob: 0791 248 5017 Email: info@minimaspace.co.uk Web: www.minimaspace.co.uk
Client: Mr Limwu Dai 8 Gladstone Avenue London N22 6LS			
Project: Rear Dormer Extension			
Drawing Title: Planning - Existing & Proposed Rear Elevations			
Job: 1141	Scale: 1:100 @ A3	Rev:	
Date: 01.06.26	Drawn by: TN / AA	Dwg No: LD / PP - 104	

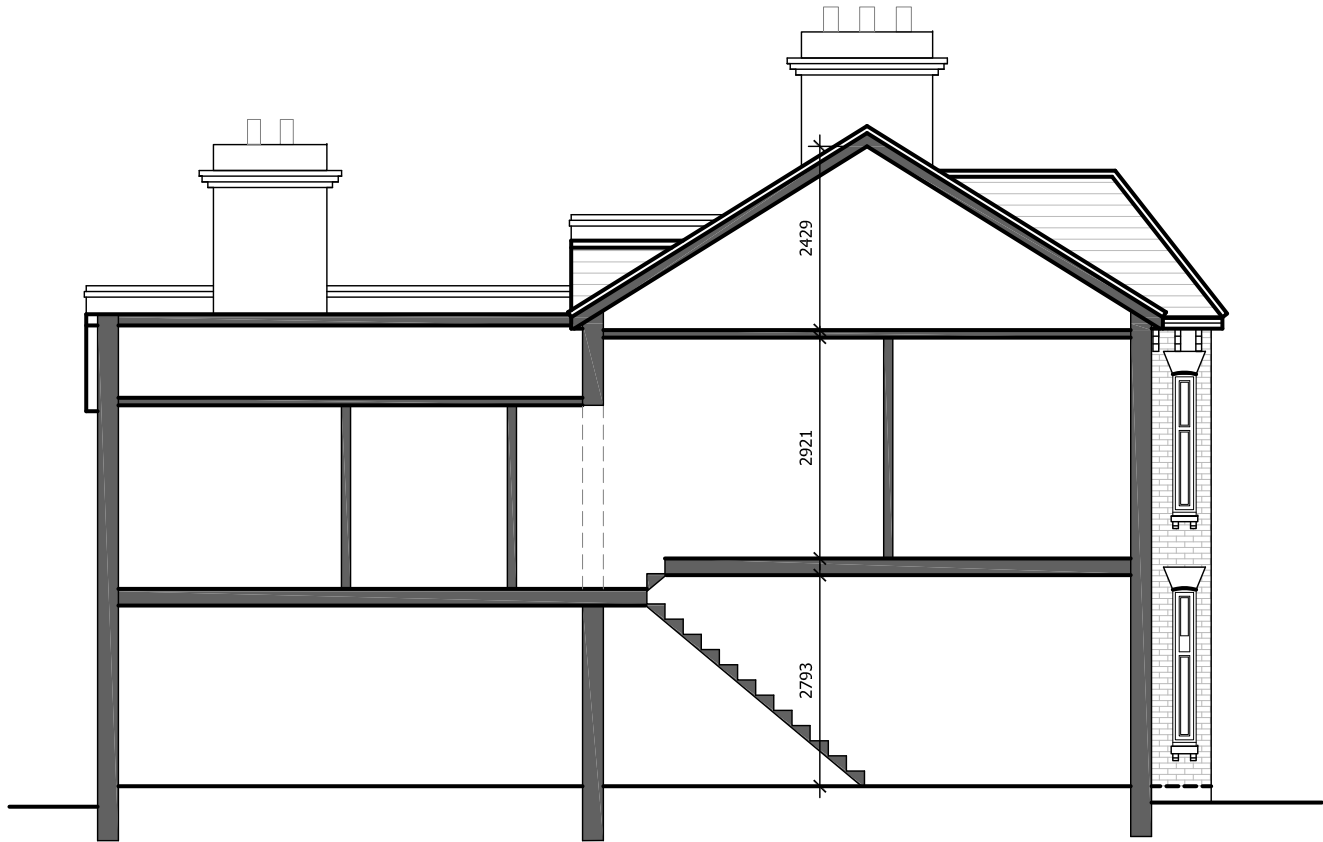

EXISTING
SECTION A-A

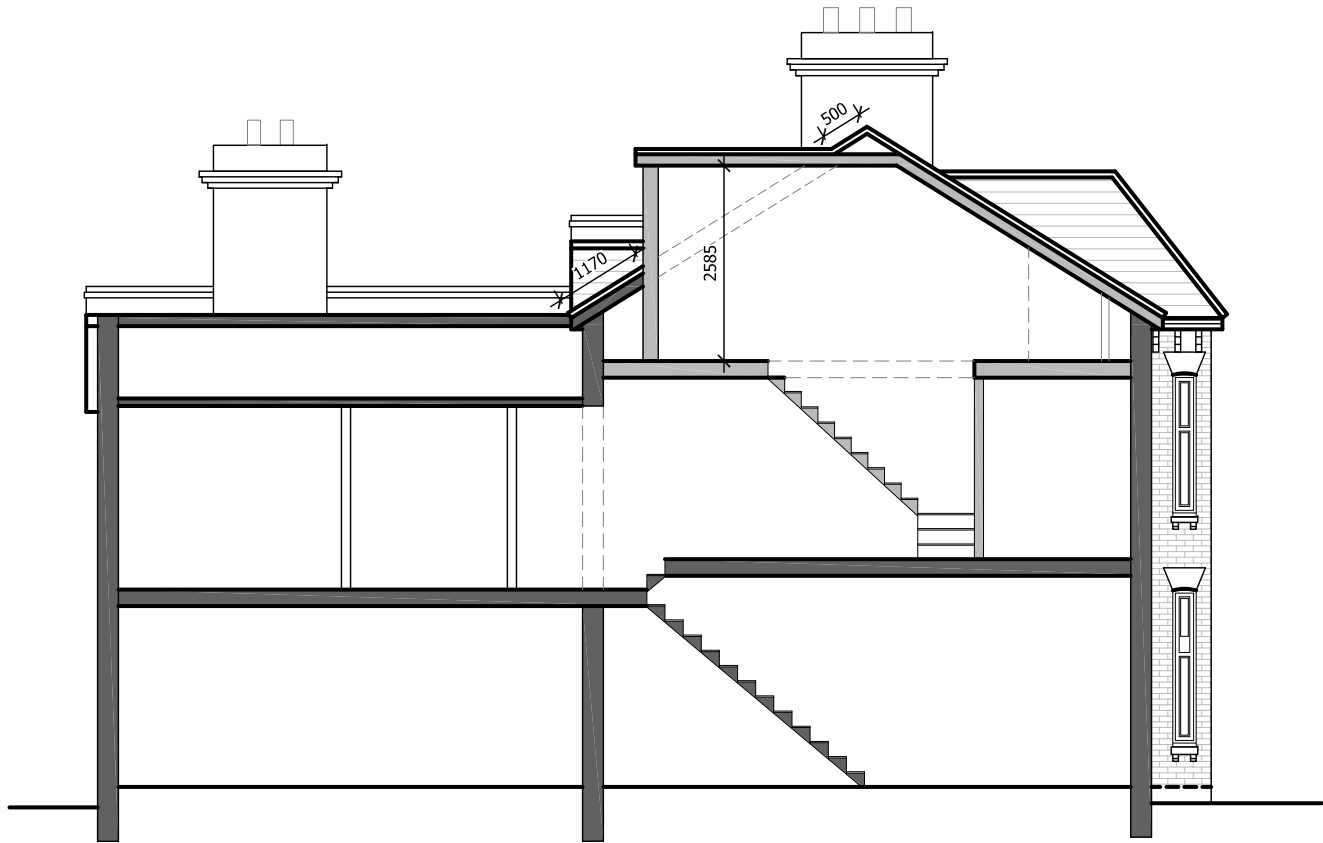

PROPOSED
SECTION A-A



PLEASE NOTE:

ANY CONSTRUCTION MUST ONLY BE CARRIED OUT IN ACCORDANCE WITH ANY PLANNING PERMISSION/ CERTIFICATE OF LAWFULNESS/ PRIOR APPROVAL ACQUIRED OR OTHER STATUTORY APPROVALS. PLEASE ENSURE PARTY WALL NOTICES/ AGREEMENTS ARE IN PLACE BEFORE WORKS COMMENCE. IF NECESSARY, ENSURE ANY WATER AUTHORITY'S BUILD OVER & DIVERSIONS AGREEMENTS ARE IN PLACE BEFORE WORKS COMMENCE. ENSURE ANY GUTTERING DOES NOT OVERHANG ANY NEIGHBOURING LAND/ PROPERTY.

ANY DEVELOPMENT WITHOUT PLANNING PERMISSION/ CERTIFICATE OF LAWFULNESS/ PRIOR APPROVAL IS SOLELY AT OWNERS/ APPLICANTS RISK. PLEASE BE ADVISED, IT IS THE RESPONSIBILITY OF THE OWNER/ APPLICANT TO CHECK ANY LAND REGISTRY TITLE RESTRICTIONS/ COVENANTS PRIOR TO COMMENCING ANY WORKS. PLANNING PERMISSION/ CERTIFICATE OF LAWFULNESS/ PRIOR APPROVAL DOES NOT OVERRIDE ANY LEGAL OBLIGATIONS ON THE LAND, THE PLANNING USE CLASS INFORMATION OF THE PROPERTY IS PROVIDED BY THE OWNER/ APPLICANT.

THIS DRAWING IS ISSUED FOR PLANNING PERMISSION/ CERTIFICATE OF LAWFULNESS/ PRIOR APPROVAL PURPOSES ONLY AND NOT TO BE USED FOR ANY OTHER PURPOSES. THIS IS NOT A BUILDING REGULATIONS/ WORKING CONSTRUCTION/ STRUCTURAL ENGINEERS DRAWINGS. WHILST EVERY EFFORT HAS BEEN MADE TO ACCURATELY MEASURE THE PROPERTY AND PRODUCE THESE CAD DRAWINGS, SOME MEASUREMENTS HAVE BEEN DERIVED/ ESTIMATED FROM PHOTOGRAPHS. ALL DIMENSIONS TO BE CHECKED ON SITE AND VERIFIED BEFORE FABRICATION/ CONSTRUCTION. THE AGENT HOLDS NO RESPONSIBILITY OF ANY MISUSE OF THIS DRAWING.

THIS DRAWING IS THE COPYRIGHT OF THE AGENT AND IT MUST NOT BE COPIED, AMENDED, EXTRACTED OR REPRODUCED WITHOUT WRITTEN CONSENT (UNLESS IF REPRODUCED FOR PRINTING, ELECTRONIC COPIES OR CONSULTATION PURPOSES BY THE RELEVANT AUTHORITIES).

PROPOSED MATERIALS KEY:

- 1 WINDOWS: TO BE DOUBLE GLAZED TIMBER FRAME - COLOUR: WHITE (TO MATCH EXISTING)
- 2 FLAT ROOF: TO BE BUILT-UP FELT OR GRP FIBRE RESIN - COLOUR: GREY
- 3 DORMER WALL: TO BE FIBRE CEMENT SLATES - COLOUR: GREY (TO MATCH EXISTING)
- 4 ROOFLIGHT: TO BE VELUX CONSERVATION ROOFLIGHT IN TIMBER FRAMED WITH ALUMINIUM EXTERIOR PPC FINISH - COLOUR: BLACK / GREY

Agent: MINIMASPACE Architecture Abu Bakr Akhoon 92 Stellman Close London, E5 8QZ			Tel: 020 0888 0858 Mob: 0791 248 5017 Email: info@minimaspacespace.co.uk Web: www.minimaspacespace.co.uk
Client: Mr Linwu Dai 8 Gladstone Avenue London N22 6LS			
Project: Rear Dormer Extension			
Drawing Title: Planning - Existing & Proposed Section A-A			
Job: 1141	Scale: 1:100 @ A3	Rev:	
Date: 01.06.26	Drawn by: TN / AA	Dwg No: LD / PP - 105	



EXISTING
SIDE ELEVATION



PROPOSED
SIDE ELEVATION



PLEASE NOTE:

ANY CONSTRUCTION MUST ONLY BE CARRIED OUT IN ACCORDANCE WITH ANY PLANNING PERMISSION/ CERTIFICATE OF LAWFULNESS/ PRIOR APPROVAL ACQUIRED OR OTHER STATUTORY APPROVALS. PLEASE ENSURE PARTY WALL NOTICES/ AGREEMENTS ARE IN PLACE BEFORE WORKS COMMENCE. IF NECESSARY, ENSURE ANY WATER AUTHORITY'S BUILD OVER & DIVERSIONS AGREEMENTS ARE IN PLACE BEFORE WORKS COMMENCE. ENSURE ANY GUTTERING DOES NOT OVERHANG ANY NEIGHBOURING LAND/ PROPERTY.

ANY DEVELOPMENT WITHOUT PLANNING PERMISSION/ CERTIFICATE OF LAWFULNESS/ PRIOR APPROVAL IS SOLELY AT OWNERS/ APPLICANTS RISK. PLEASE BE ADVISED, IT IS THE RESPONSIBILITY OF THE OWNER/ APPLICANT TO CHECK ANY LAND REGISTRY TITLE RESTRICTIONS/ COVENANTS PRIOR TO COMMENCING ANY WORKS. PLANNING PERMISSION/ CERTIFICATE OF LAWFULNESS/ PRIOR APPROVAL DOES NOT OVERRIDE ANY LEGAL OBLIGATIONS ON THE LAND, THE PLANNING USE CLASS INFORMATION OF THE PROPERTY IS PROVIDED BY THE OWNER/ APPLICANT.

THIS DRAWING IS ISSUED FOR PLANNING PERMISSION/ CERTIFICATE OF LAWFULNESS/ PRIOR APPROVAL PURPOSES ONLY AND NOT TO BE USED FOR ANY OTHER PURPOSES. THIS IS NOT A BUILDING REGULATIONS/ WORKING CONSTRUCTION/ STRUCTURAL ENGINEERS DRAWINGS. WHILST EVERY EFFORT HAS BEEN MADE TO ACCURATELY MEASURE THE PROPERTY AND PRODUCE THESE CAD DRAWINGS, SOME MEASUREMENTS HAVE BEEN DERIVED/ ESTIMATED FROM PHOTOGRAPHS. ALL DIMENSIONS TO BE CHECKED ON SITE AND VERIFIED BEFORE FABRICATION/ CONSTRUCTION. THE AGENT HOLDS NO RESPONSIBILITY OF ANY MISUSE OF THIS DRAWING.

THIS DRAWING IS THE COPYRIGHT OF THE AGENT AND IT MUST NOT BE COPIED, AMENDED, EXTRACTED OR REPRODUCED WITHOUT WRITTEN CONSENT (UNLESS IF REPRODUCED FOR PRINTING, ELECTRONIC COPIES OR CONSULTATION PURPOSES BY THE RELEVANT AUTHORITIES).

- PROPOSED MATERIALS KEY:
- 1 WINDOWS: TO BE DOUBLE GLAZED TIMBER FRAME - COLOUR: WHITE (TO MATCH EXISTING)
 - 2 FLAT ROOF: TO BE BUILT-UP FELT OR GRP FIBRE RESIN - COLOUR: GREY
 - 3 DORMER WALL: TO BE FIBRE CEMENT SLATES - COLOUR: GREY (TO MATCH EXISTING)
 - 4 ROOFLIGHT: TO BE VELUX CONSERVATION ROOFLIGHT IN TIMBER FRAMED WITH ALUMINIUM EXTERIOR PPC FINISH - COLOUR: BLACK / GREY

Agent:		
MINIMASPACE Architecture		
Abu Bakr Akhoun		
92 Stellman Close		
London, E5 8QZ		
Tel: 020 0888 0858		
Mob: 0791 248 5017		
Email: info@minimaspacespace.co.uk		
Web: www.minimaspacespace.co.uk		
Client:		
Mr Linwu Dai		
8 Gladstone Avenue		
London		
N22 6LS		
Project:		
Rear Dormer Extension		
Drawing Title:		
Planning - Existing & Proposed Side Elevations		
Job:	Scale:	Rev:
1141	1:100 @ A3	
Date:	Drawn by:	Dwg No:
01.06.26	TN / AA	LD / PP - 106