




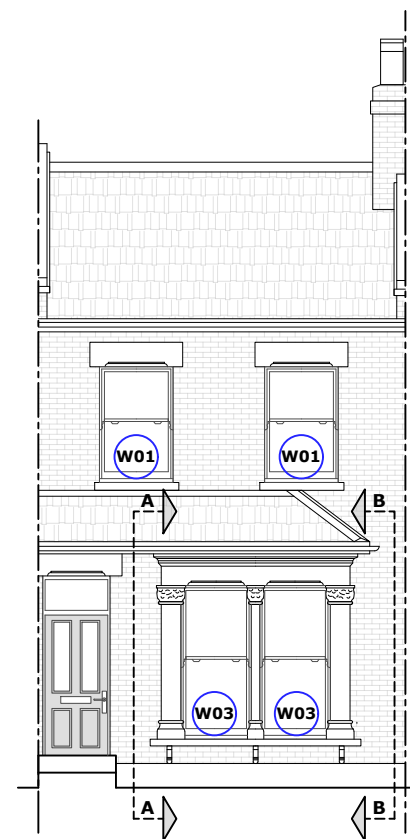


1 Existing East Elevation

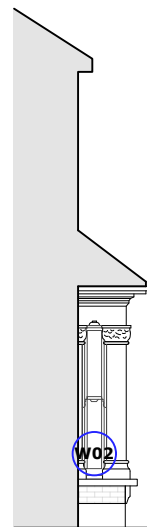


2 A - A
Scale:1:100 @ A3

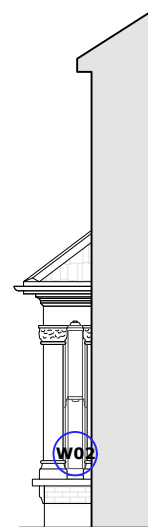


3 B - B
Scale:1:100 @ A3

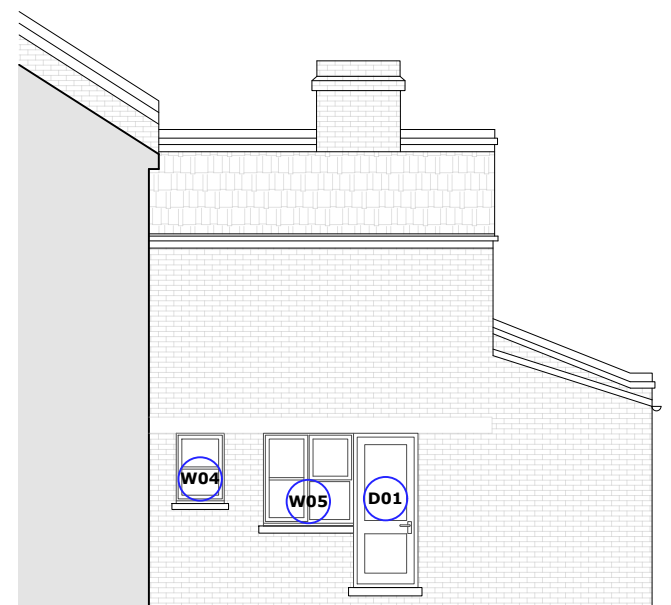


4 Existing North Elevation

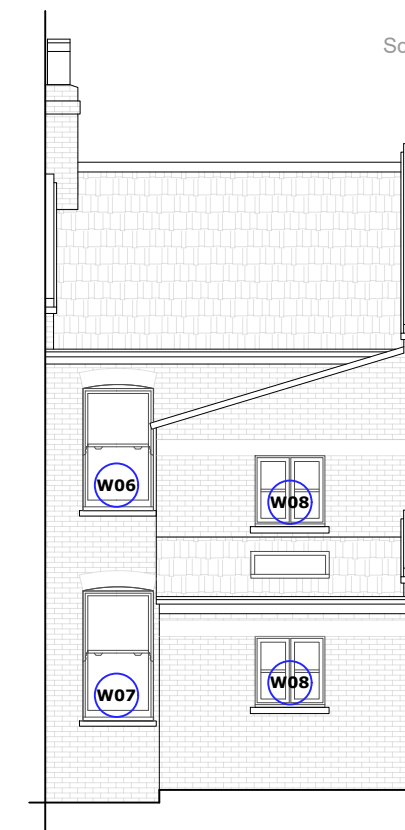


5 Existing West Elevation

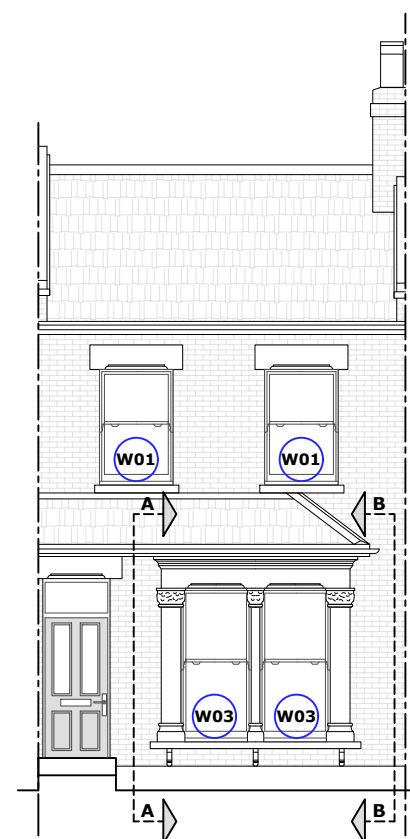

6 Proposed East Elevation

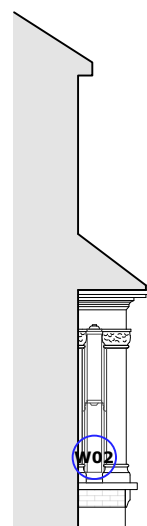


7 A - A
Scale:1:100 @ A3

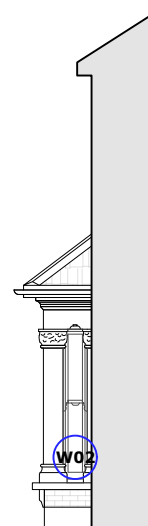

8 B - B
Scale:1:100 @ A3



9 Proposed North Elevation

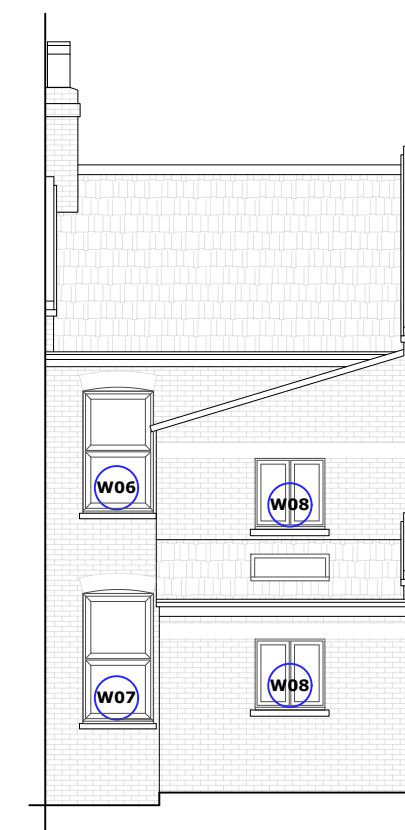

10 Proposed West Elevation



P1	Planning	TVS	DM	31.05.26
Rev	Description	By	QA	DD.MM.YY

© This drawing and any design hereon is the copyright of Potter Raper and must not be reproduced without their written consent. All drawings remain the property of Potter Raper. Figured dimension only to be taken from this drawing. All dimensions to be checked on site. Please inform Potter Raper immediately of any discrepancies before work proceeds.

Client

Wates / Clarion

Project Name

Capital Works 2026 / 27

Project Location

53 Grove Park Road, Haringey,
London, N15 4SL

Sheet Name

Existing and Proposed Elevations

Project Status

Planning

Drawing Nr.

12235-PR-GPR_53-ZZ-DR-A-PL201

Scale

1:100 @ A3



Duncan House
1A Burnhill Road
Beckenham
Kent
BR3 3LA
Tel: 020 8658 3538