




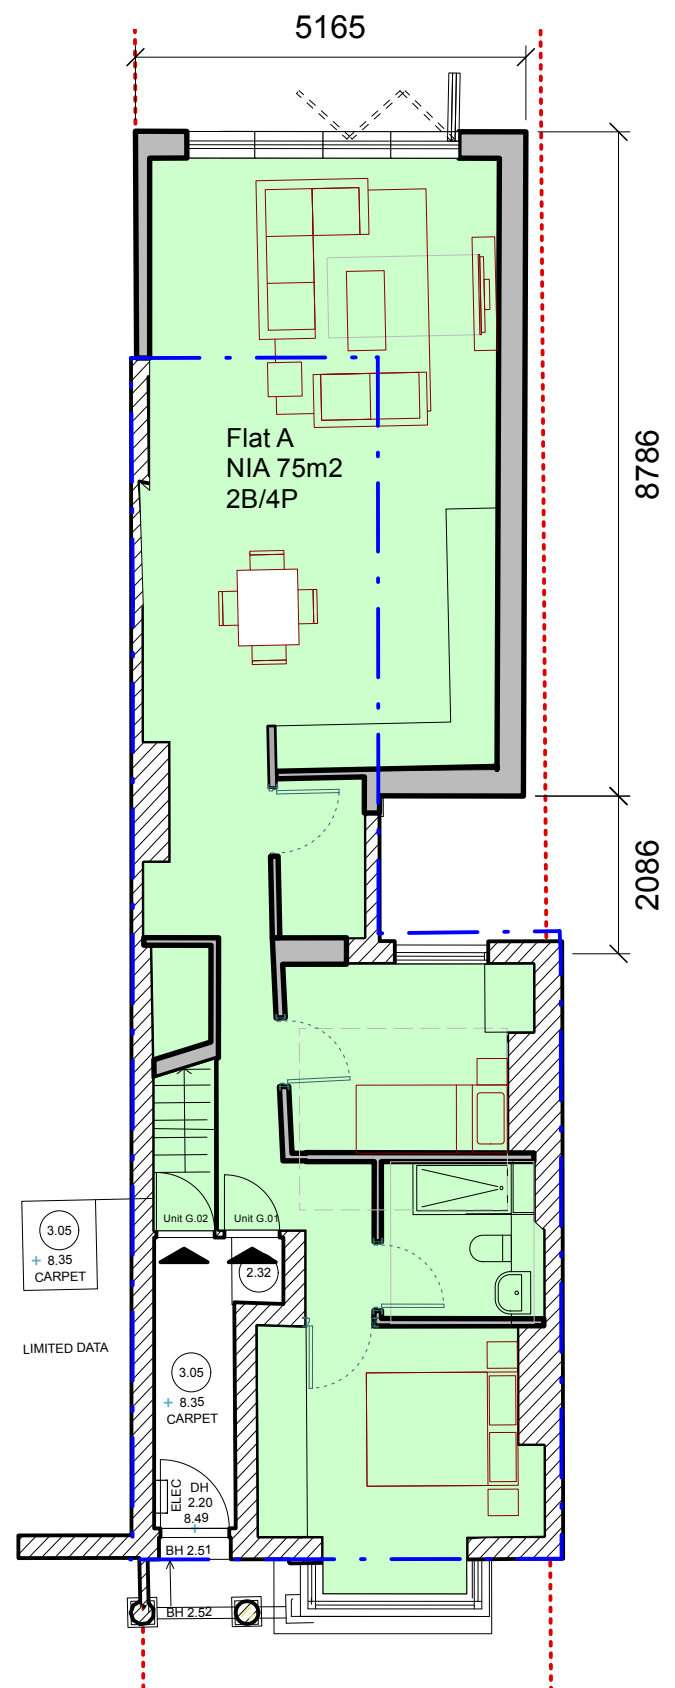


A Proposed Ground Floor
GA.01 A1 1:100; A3 1:200

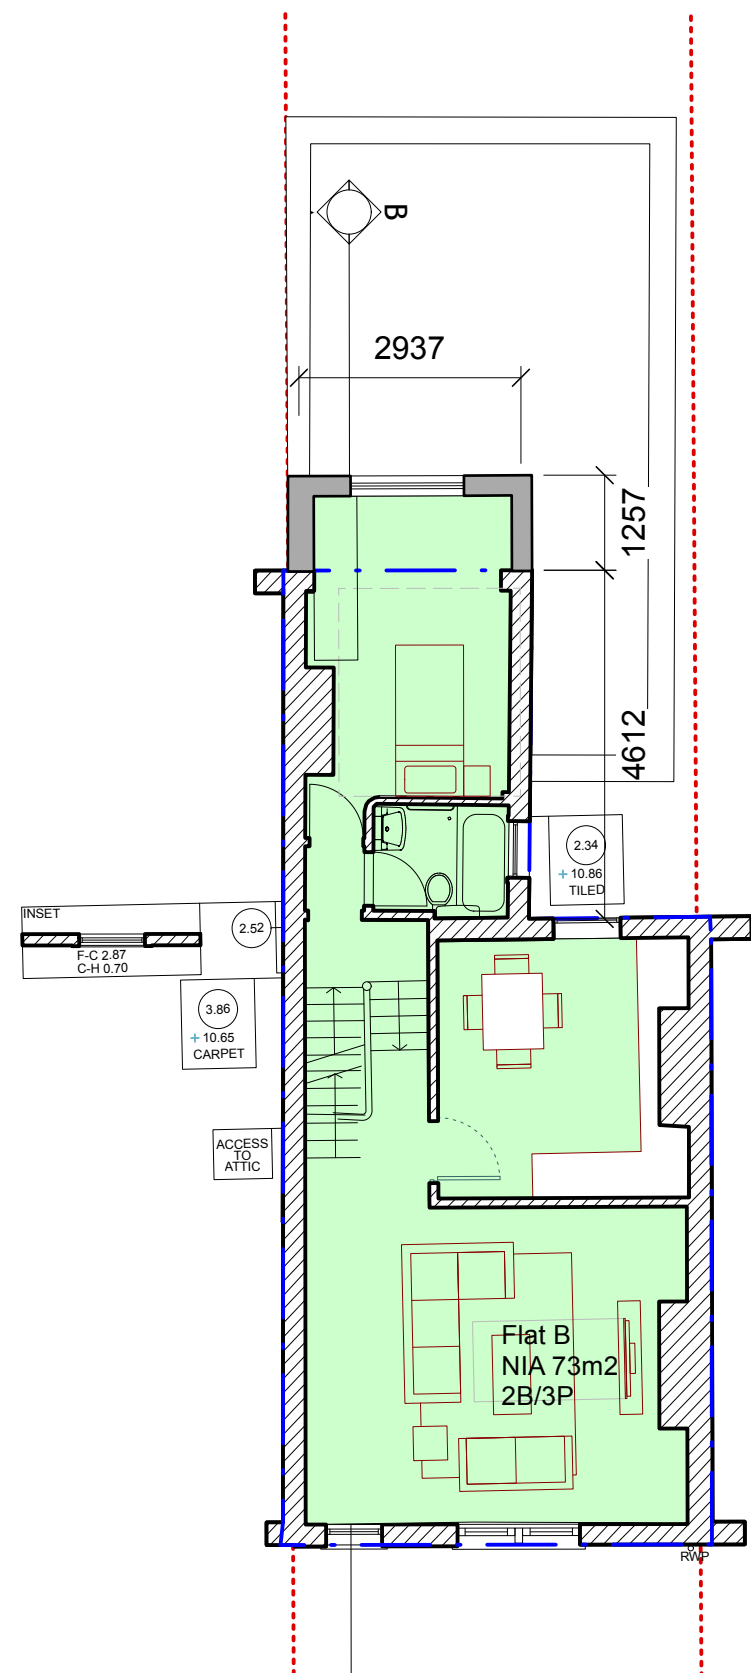

B Proposed First Floor Plan
GA.01 A1 1:100; A3 1:200

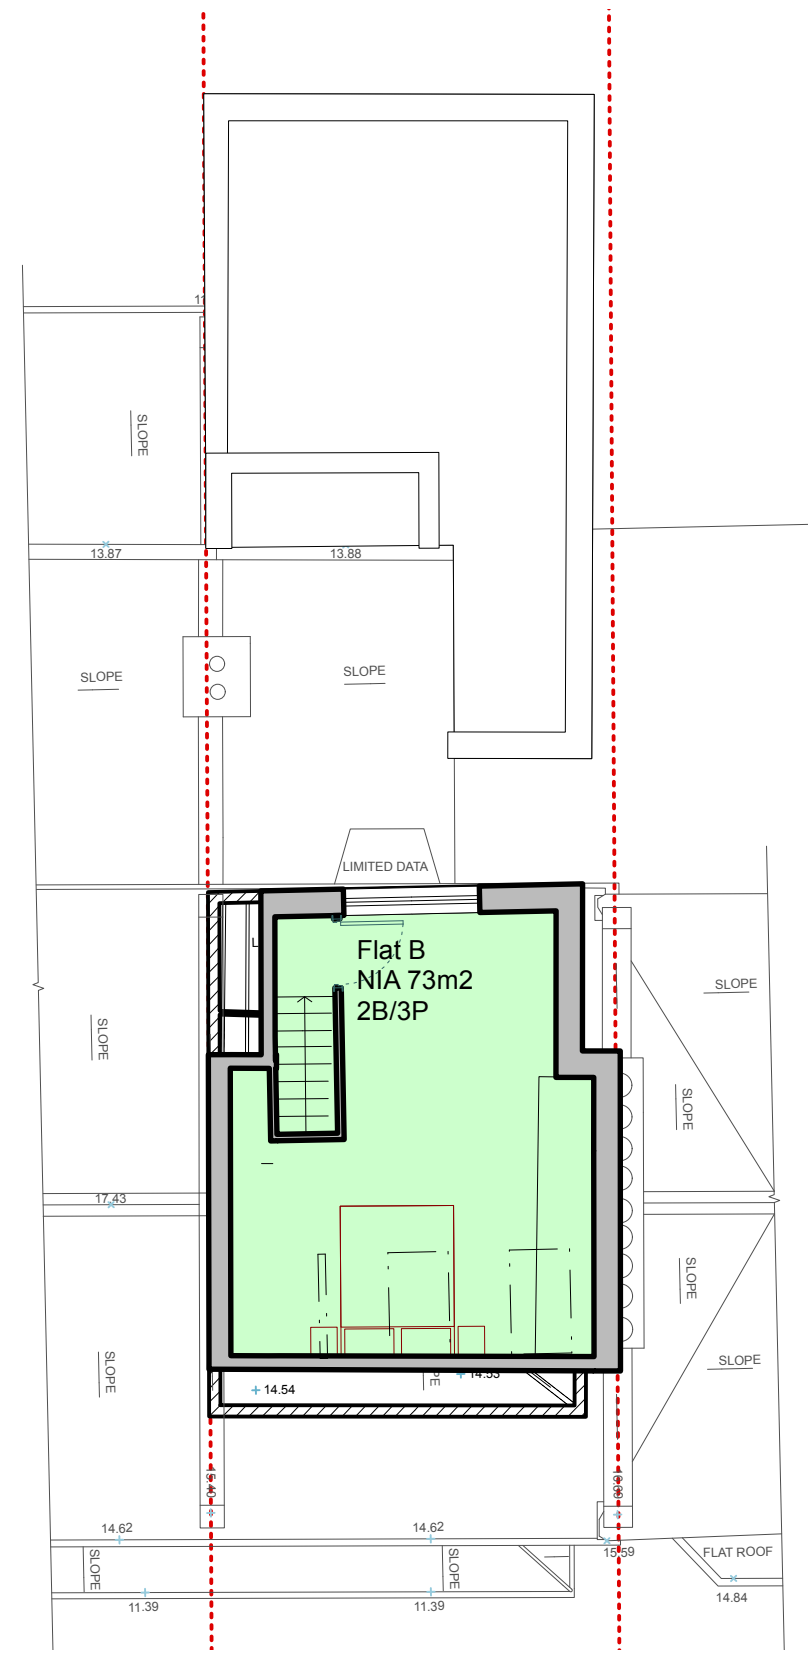

A Proposed Second Floor
GA.01 A1 1:100; A3 1:200

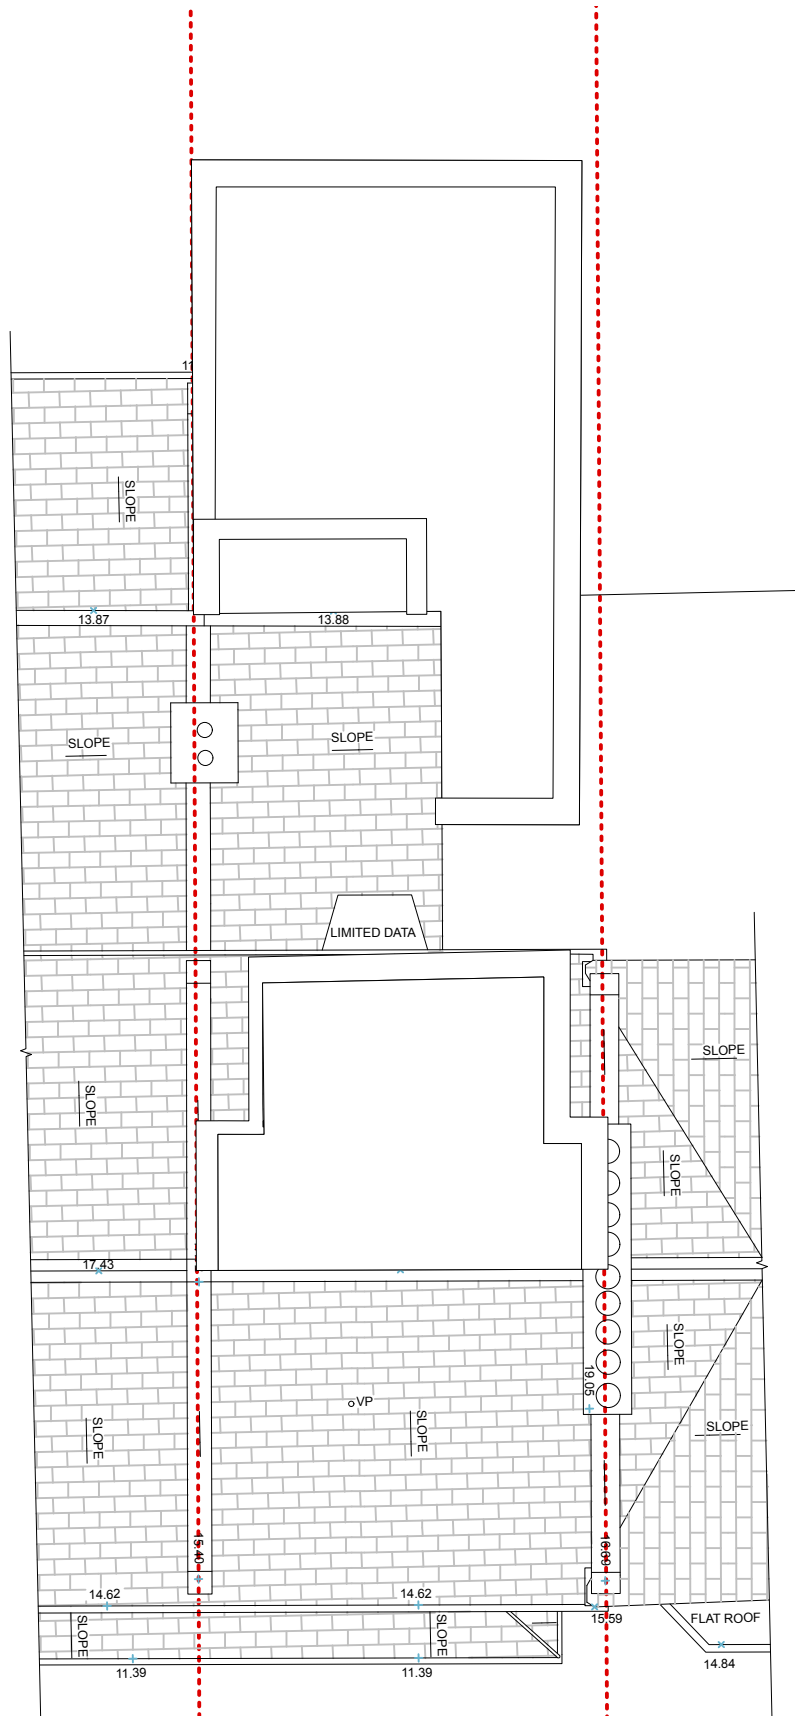

D Proposed Roof Plan
GA.01 A1 1:100; A3 1:200



E Proposed Front Elevation
GA.01 A1 1:100; A3 1:200



F Proposed Rear Elevation
GA.01 A1 1:100; A3 1:200

Information contained within this drawing is the sole copyright of T2S Architecture Ltd, and is not to be reproduced without express permission. No implied licence exists. This drawing is not to be used for land transfer or valuation purposes. Do not scale from this drawing. All dimensions & levels are to be checked on site by the contractor. Issued for purposes indicated only. Drawing errors and omissions to be reported to the architect.

Notes

- E 03/06/26 Issued for Planning.
D 29/05/26 Issued for Planning.
C 28/05/26 Issued for Planning.
B 21/05/26 Issued for Planning.
A 02/02/26 Issued for planning submission.

Revisions

**T2S
ARCHITECTURE
LTD**

A: UMLF.302, The Leather Market
Weston St.,
London, SE1 3ER
M: +44 208 066 7078
E: admin@t2sarchitecture.com
W: www.t2sarchitecture.com

Client
Kratos 7 Ltd
Project
Lascott's Road

Drawing Title
Proposed Plans and Elevations

Status Planning	Drawn DG	Checked TJS
Scale 1:100 @ A1; 1:200 @ A3	Date	
Drwg. No. 170_PL1_GA_01	Revision E	