
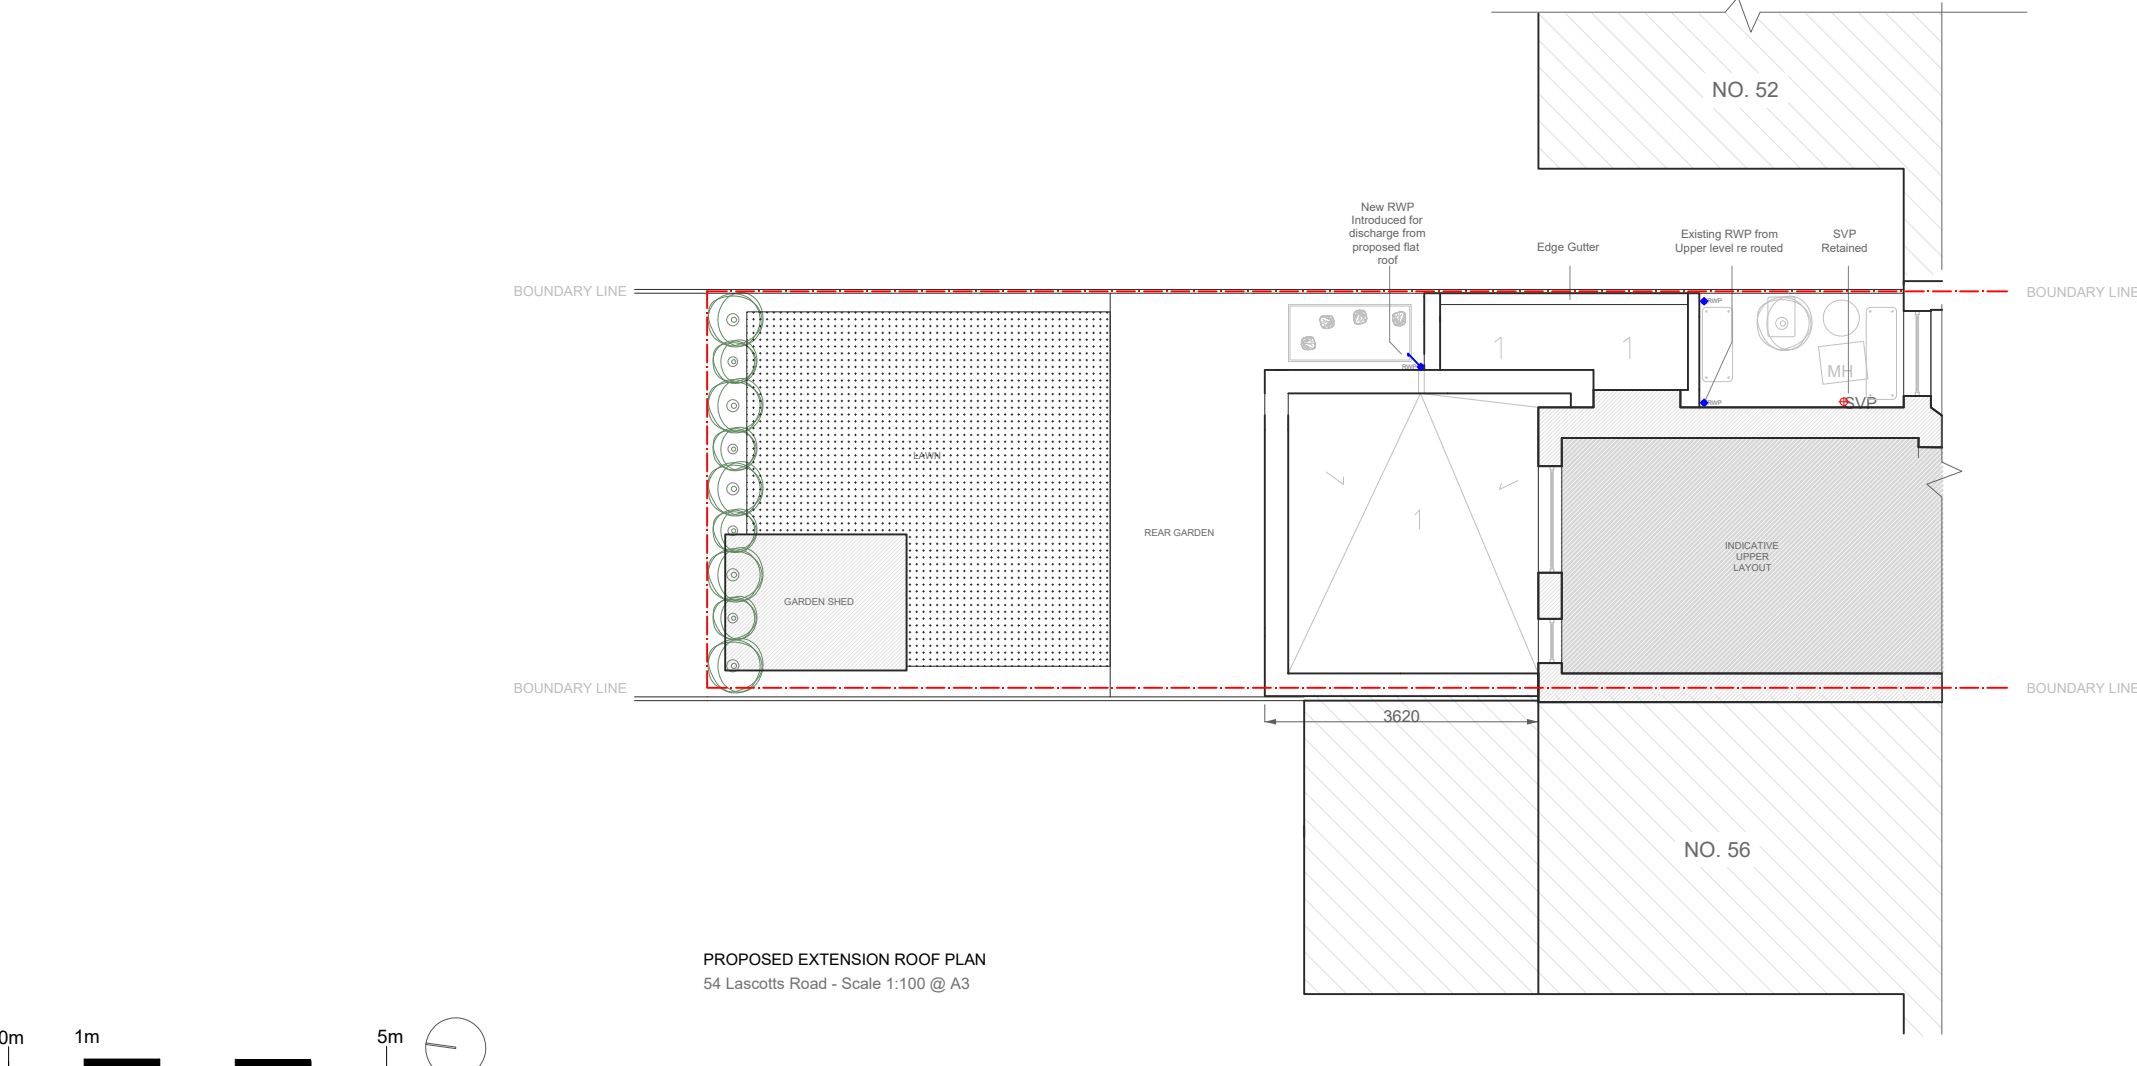


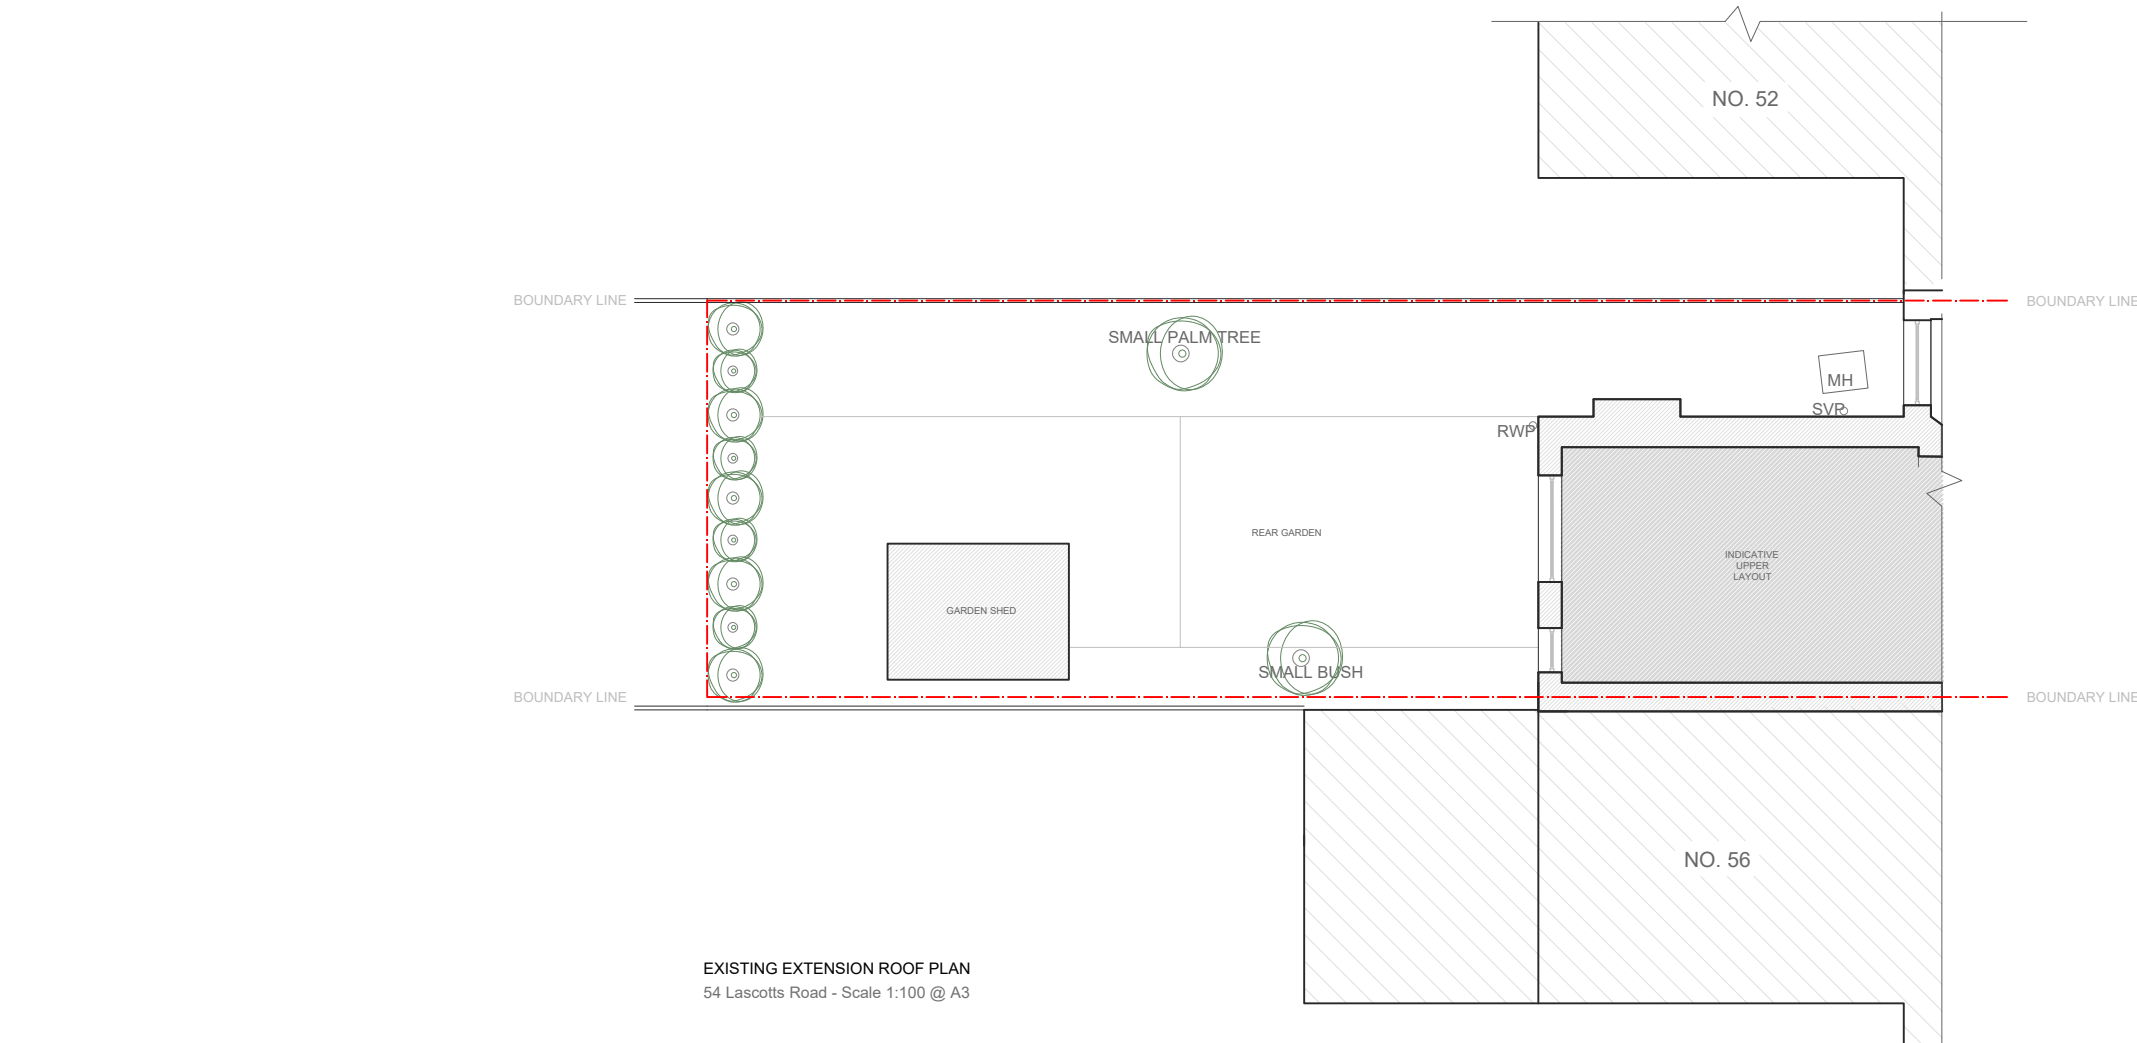

DO NOT SCALE FROM THESE DRAWINGS - DRAWINGS FOR DESIGN INTENT PURPOSES ONLY - REFER TO STRUCTURAL ENGINEERS DRAWINGS FOR ALL STRUCTURAL INFORMATION

GENERAL NOTES

- CHECK ALL DIMENSIONS ON SITE.
- ALL DIMENSIONS ARE IN MILLIMETRES UNLESS OTHERWISE STATED.
- ALL VERTICAL MEASUREMENTS ASSUME GROUND TO BE LEVEL UNLESS OTHERWISE STATED.
- THIS DRAWING SHOULD BE READ IN CONJUNCTION WITH THE GENERAL NOTES.
- WORKS TO BE CARRIED OUT WITH MATERIALS AND WORKMANSHIP IN COMPLIANCE WITH APPROVED DOCUMENT FOR REGULATION 7 (THE AMENDED BUILDING REGULATIONS 2021).
- WORKS TO BE CARRIED OUT IN A SAFE MANNER IN ACCORDANCE WITH CDM REGULATIONS 2015.
- OPEN UP EXISTING STRUCTURE AS REQUIRED BY THE BUILDING INSPECTOR.
- THIRD PARTY SUPPLIER TO MEASURE ON SITE BEFORE MANUFACTURING.
- GENERAL CONTRACTOR TO VERIFY FIELD CONDITIONS PRIOR TO COMMENCEMENT OF EACH PORTION OF THE WORK.
- ANY DISCREPANCIES IN DRAWINGS SHOULD BE NOTIFIED PRIOR PROCEEDING ANY WORKS.
- UNLESS OTHERWISE INDICATED, PLAN DIMENSIONS ARE TO, NOMINAL SURFACE OF MASONRY, FACE OF STUDS FACE OF WALLS AND BEAM CENTRE TO CENTRES.
- REPETITIVE FEATURES ARE NOT ALWAYS DRAWN IN THEIR ENTIRETY AND SHALL BE COMPLETELY PROVIDED AS IF DRAWN IN FULL.
- WHERE A DOOR IS LOCATED NEAR CORNER OF ROOM AND IS NOT LOCATED BY DIMENSION ON PLAN / DETAILS, DIMENSION SHALL BE 100MM FROM FACE OF STUD (WALL).
- FLOOR LEVELS AND BOUNDARIES ASSUMED WHERE NOTED, DEPICTED BY LINE DASH LINES.
- REFER TO ARCHITECTURAL, STRUCTURAL, MECHANICAL, ELECTRICAL, GENERAL SPECIFICATION AND OTHER CATEGORIES OR DRAWINGS FOR ADDITIONAL NOTES.
- CONTRACTOR TO CARRY OUT MOST LOGICAL SOLUTION BUT TO CHECK WITH ARCHITECT OR ENGINEER IF UNSURE.

REVISION INFORMATION

- P1 - 23/03/26 - Issued for Planning
P2 - 08/06/26 - Issued for Planning

PENNA Architects
Architecture | Design | Research
158 Kentish Town Road
Kentish Town, London
NW5 2AG
hello@penna.london
www.penna.london

Project:
54a Lascotts Road
Client:
David Scheiner

Title: GA Roof Plan
Existing & Proposed
Date: 08/06/2026

Scale: 1:100 @ A3
Drawn By: PSS

Drawing Title: 0271-EX&PP-GA-02
Revision: P2



EXTERNAL PRIVATE AMENITY SPACE

Total External Space = 40m²
Total Permeable Paving = 14m²
Total Grass = 18m²
Total Soft Planting / Borders = 8m²
Total Water Feature = 4m²
Rear Garden / Rear Courtyard
Amenity Space = 44m²

URBAN GREEN FACTOR CALCULATION

Surface Cover Type / Calculation / Weighted m²
Soft Planting = 8.0 x 1.0 = 8
Permeable Paving = 14.0 x 0.5 = 7
Grass = 18.0 x 0.4 = 7.2
Water Feature = 4.00 x 0.2 = 0.8
Impermeable Surface 14.0 x 0.0 = 0

Total Weighted Area = 12.20

UGF = $\frac{\text{Total Weighted Area}}{\text{Total External Space Area}}$

UGF = $\frac{12.20 \text{ Weighted Area Sum m}^2}{44.0 \text{ m}^2} = 0.277$

UGF (Urban Greening Factor) = 0.277