




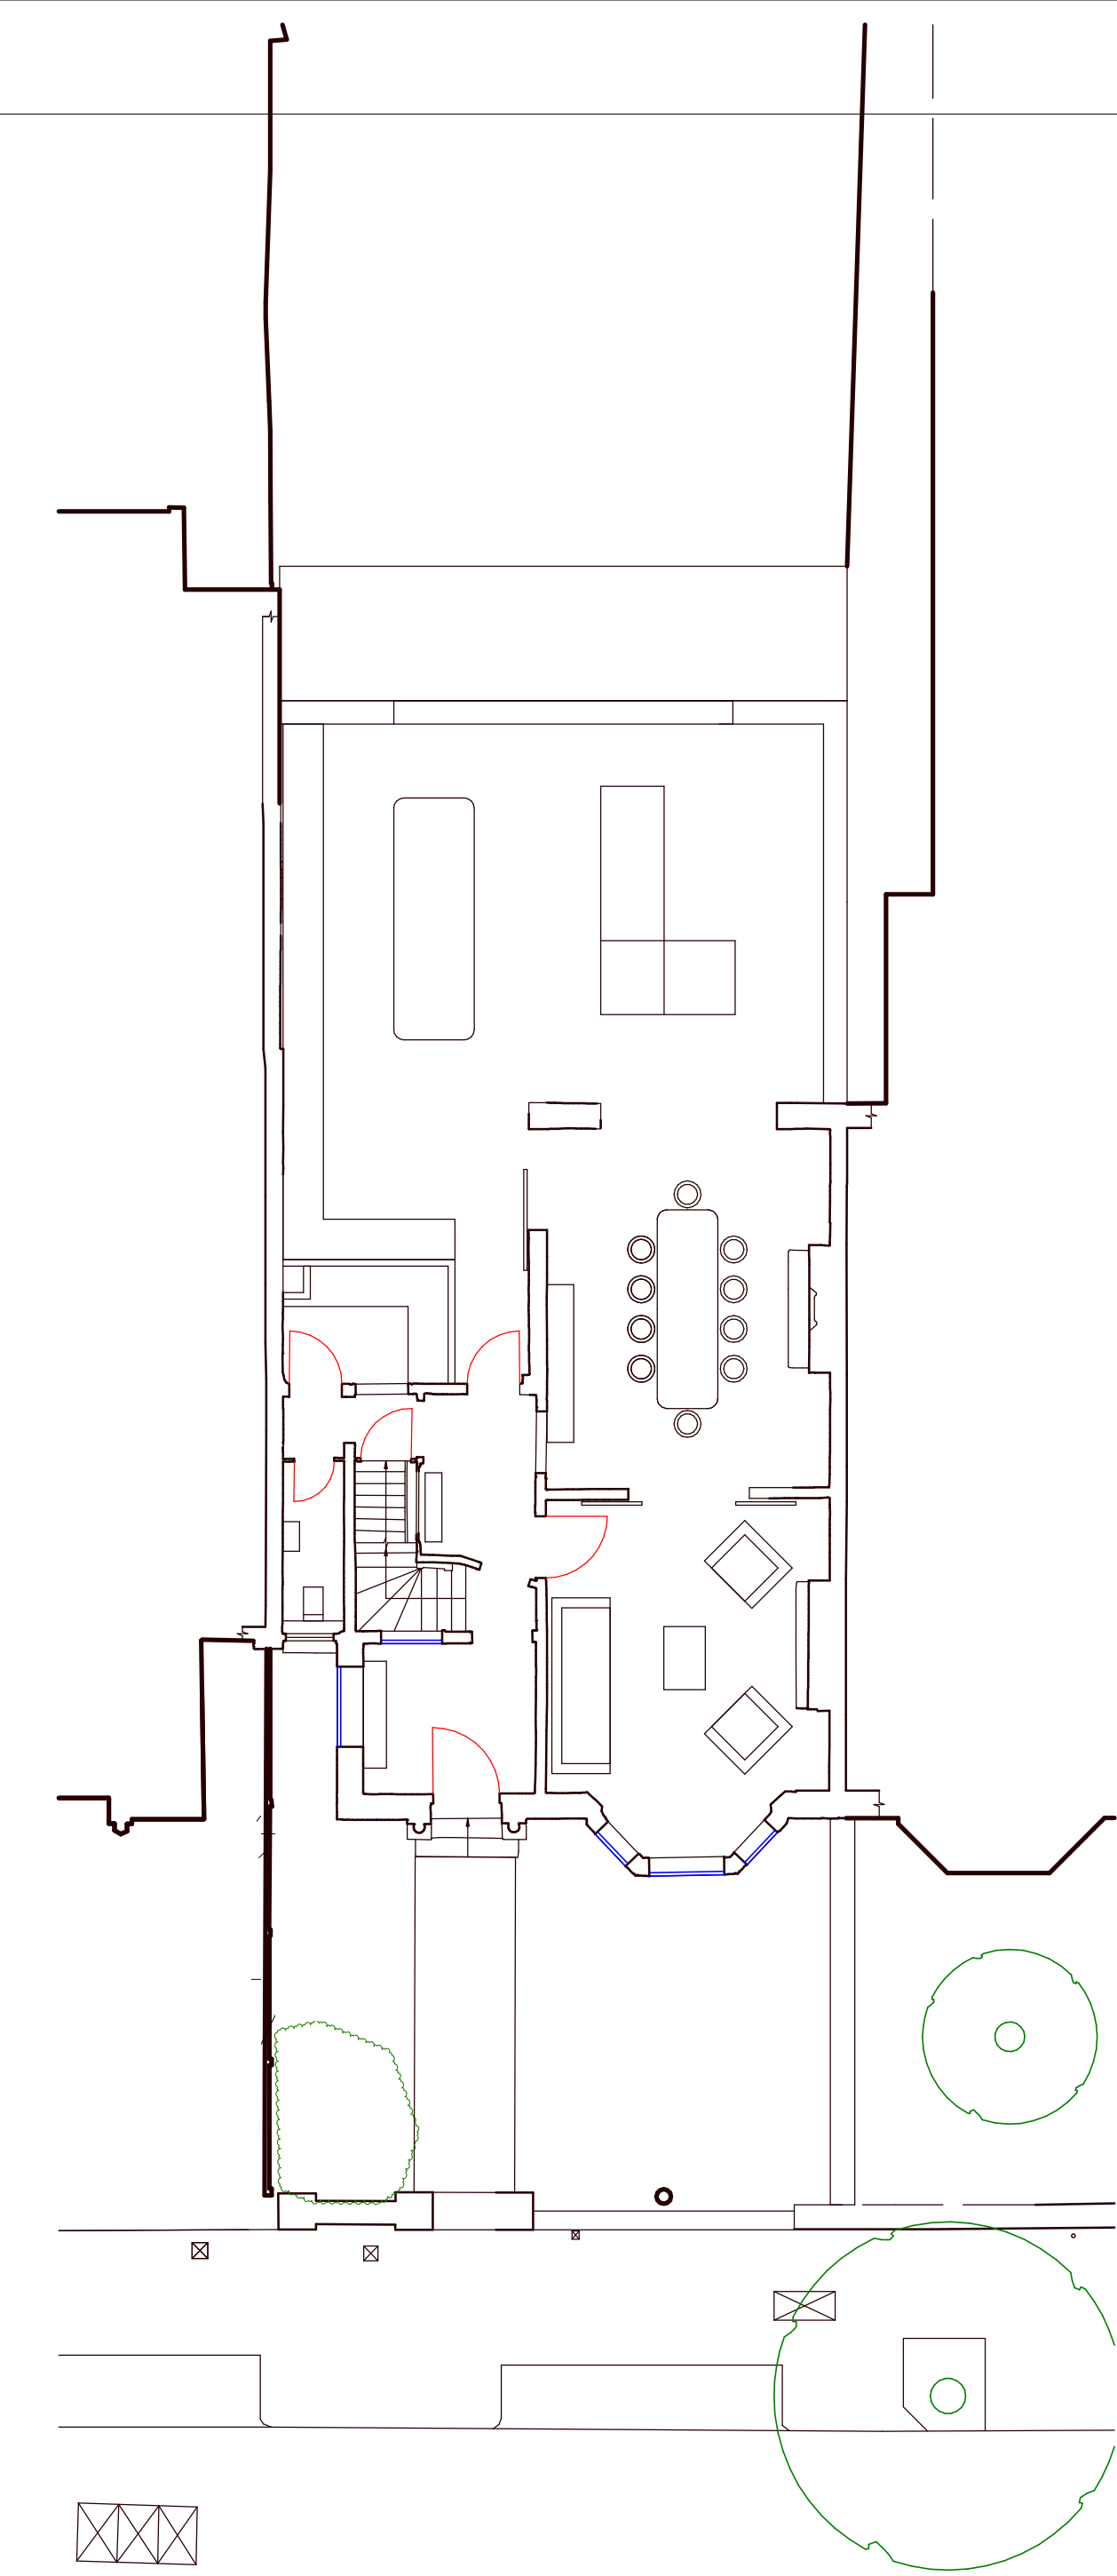


1 PL001 - Proposed GF Plan
1 : 100

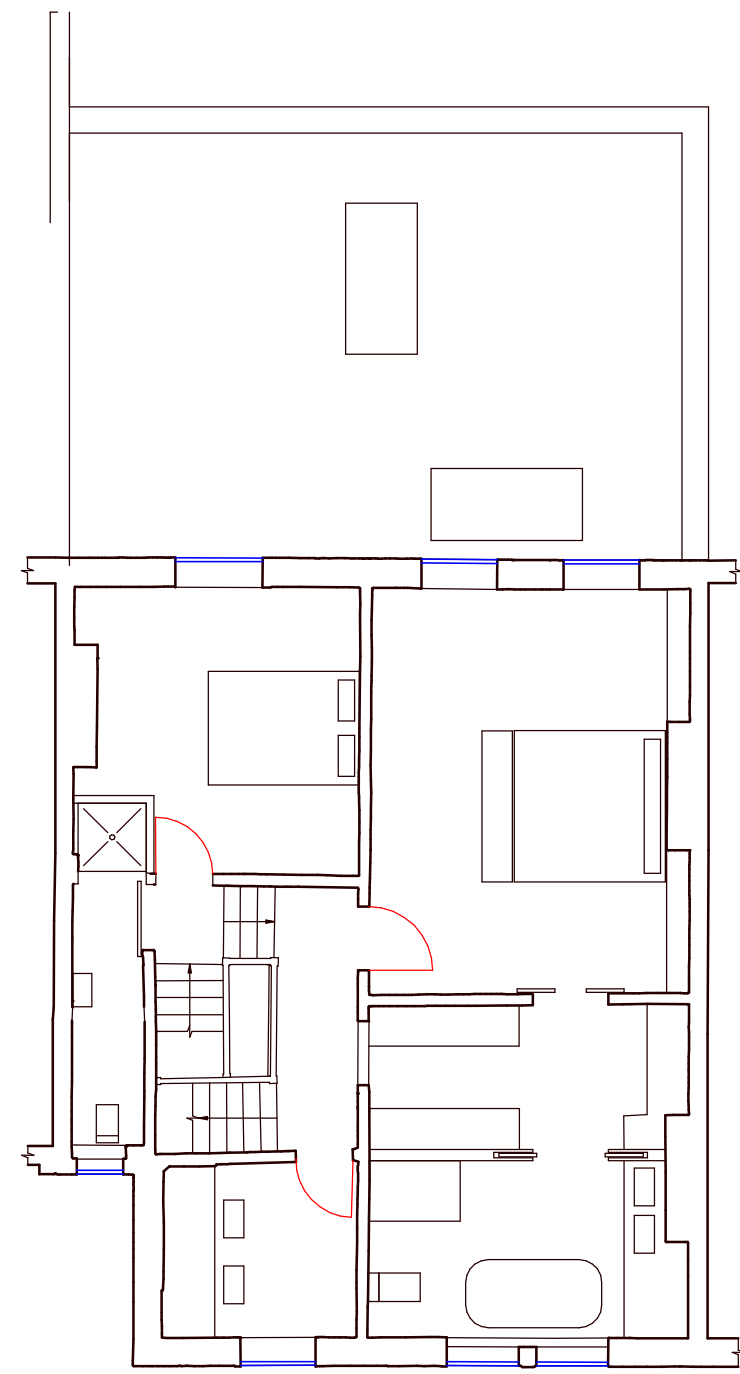


2 PL001 - Proposed 1F Plan
1 : 100

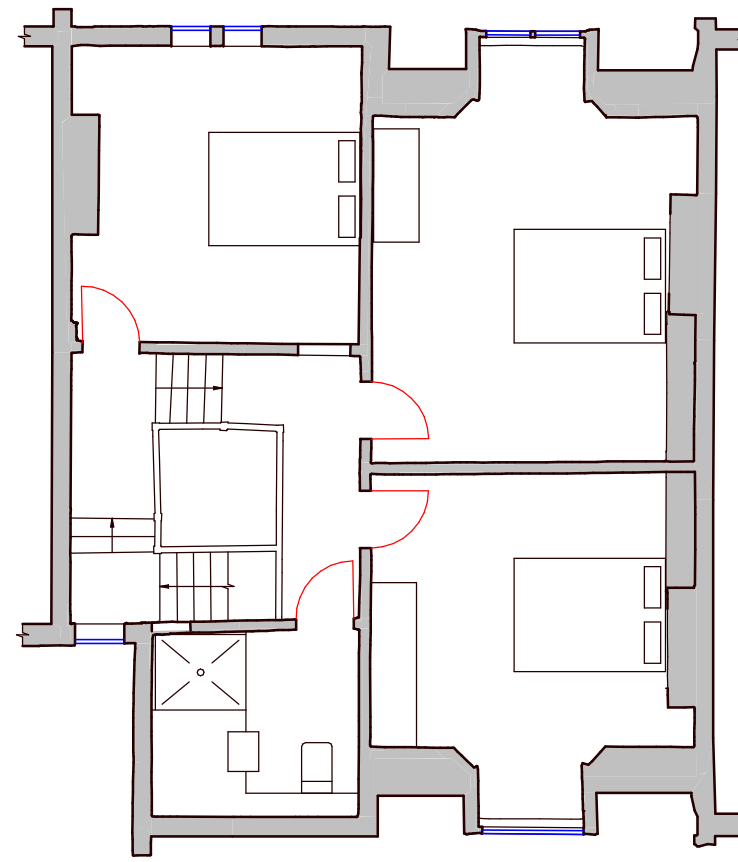

3 PL001 - Proposed 2F Plan
1 : 100

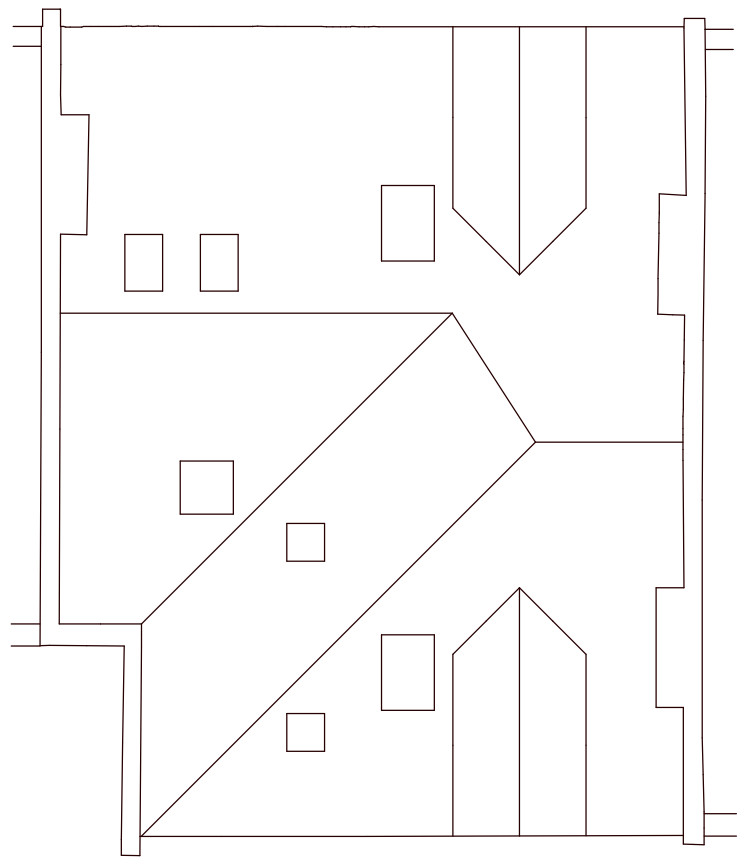


9 PL001 - Proposed Roof Plan
1 : 100

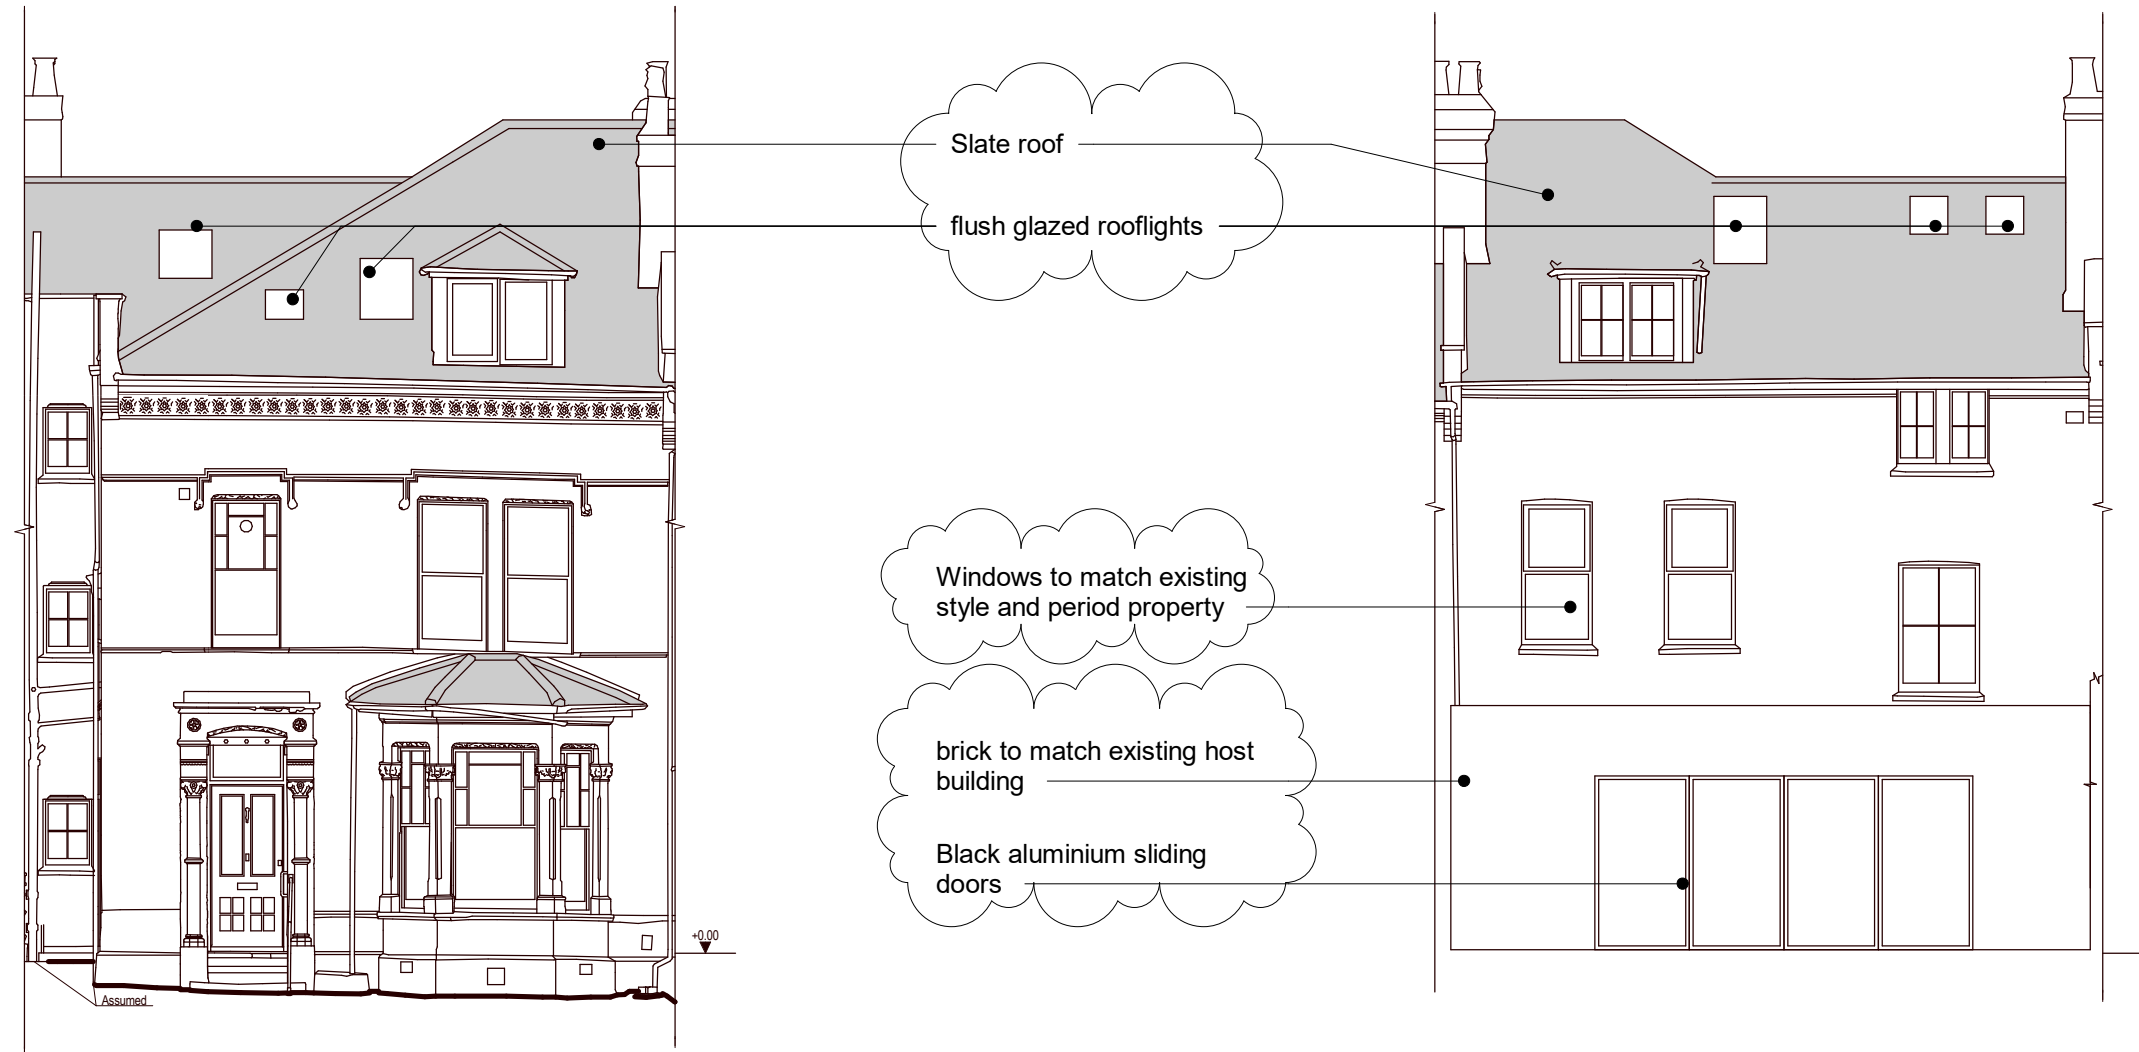

4 PL001 - Proposed Front Elevation
1 : 100

5 PL001 - Proposed Rear Elevation
1 : 100

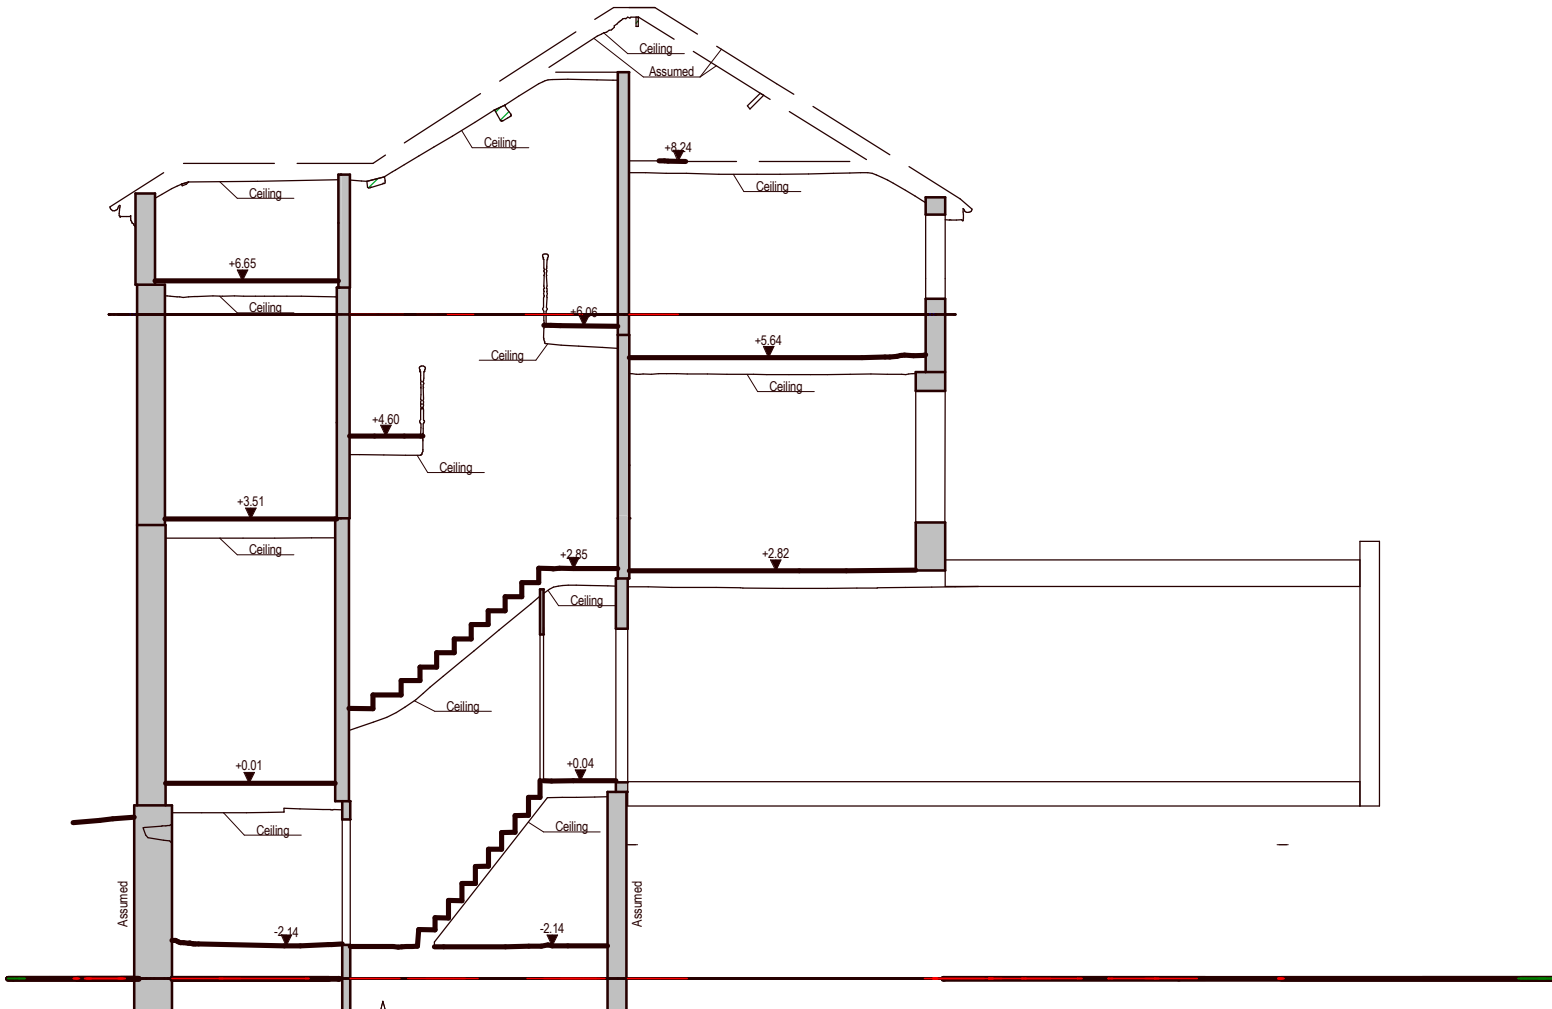

8 PL001 - Proposed Section 1
1 : 100

All windows to be timber double glazed sash windows to match the original style and character of the street

Omit bin and bike store & window annotation	10.05.26	P4
Planning Annotation amends	18.05.26	P3
WIP issue	31.03.26	P2
Issued for Planning	24/03/2026	P1

Revision description	Date	Check	Rev
----------------------	------	-------	-----

BoW

hello@bow-studio.com
www.bow-studio.com

Project
46 Crouch Hall Road, London N8 8HJ

Drawing
Proposed Drawings

Drawn	Date	Scale
ASu	15.03.26	1 : 100 @ A1 @ A3
Job Number	Drawing number	Revision
25007	PL001	P3