


1 Existing Window & Door Schedule

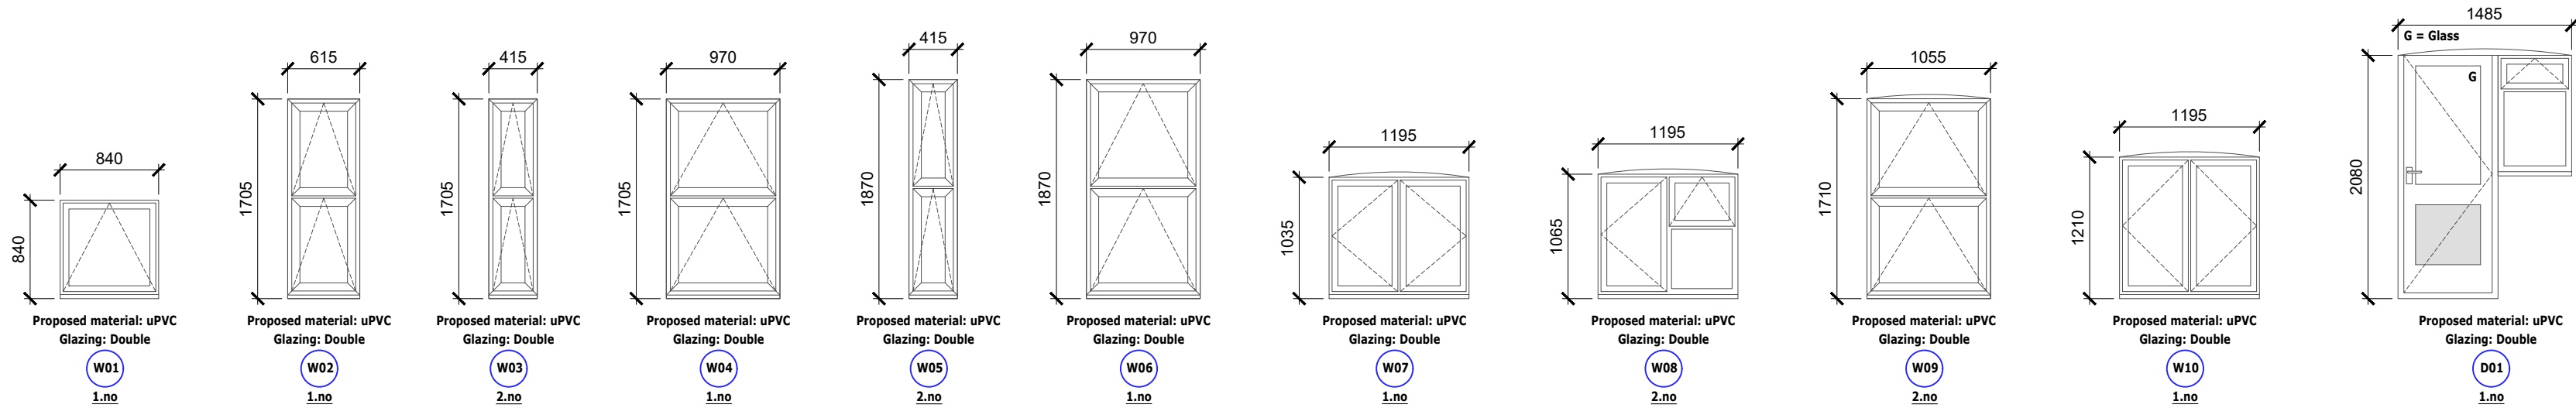

2 Proposed Window & Door Schedule

Table with 4 columns: Rev, Description, By, Date. Includes project details: Client (Wates / Clarion), Project Name (Capital Works 2026 / 27), Project Location (24 Pembroke Road, Haringey, London, N15 4NW), Sheet Name (Existing and Proposed Window & Door Schedules), Project Status (Planning), Drawing Nr (12235-PR-PR_24-ZZ-DR-A-PL401), Scale (1:50 @ A1), and Potter Raper contact information.