



Note: Proposed PV Panels are not to protrude more than 200mm above the roof slope.

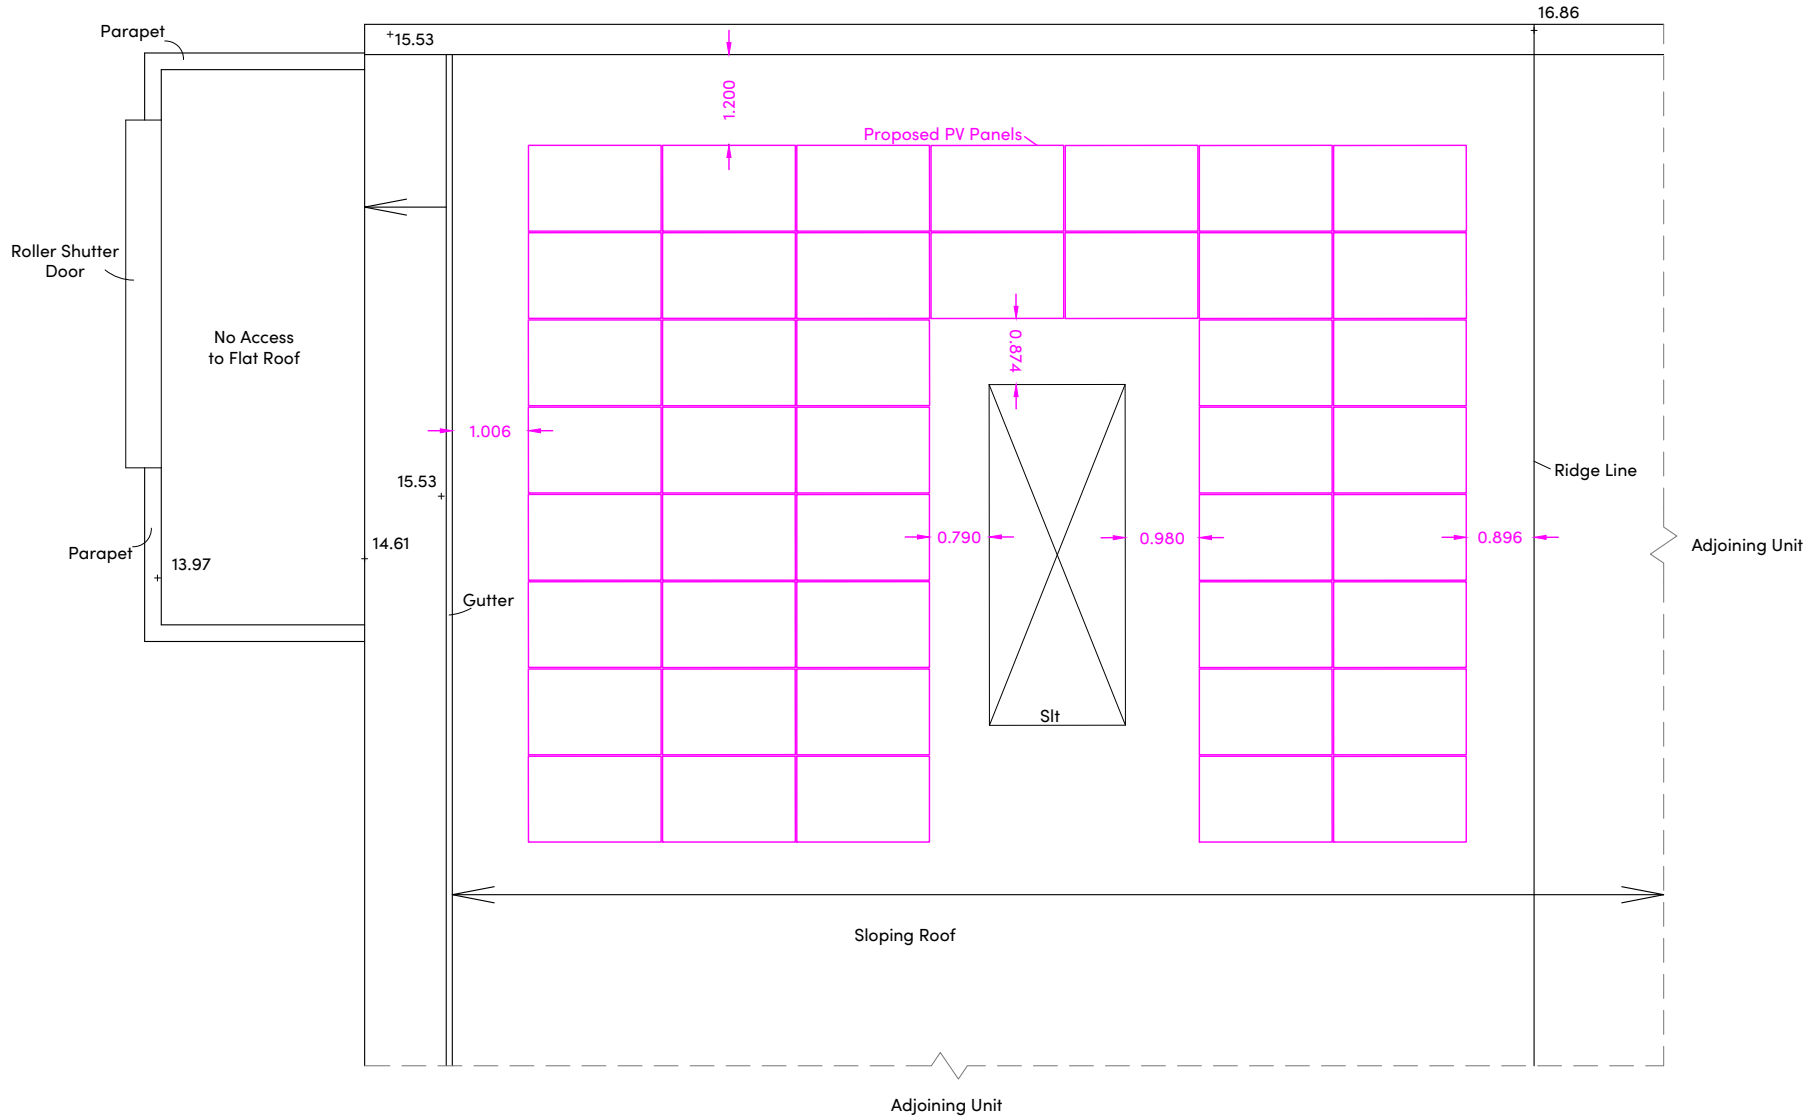

ROOF

 

NOTES

- 1) ALL DIMENSIONS TO BE CHECKED ON SITE AND NOT SCALED FROM THIS DRAWING.
- 2) HOLLIS SHALL BE INFORMED IN WRITING OF ANY DISCREPANCIES.
- 3) ALL DIMENSIONS ARE IN METRES ONLY.
- 4) THE ORIGIN AND ORIENTATION OF THE SURVEY GRID RELATE TO A GPS TIE TO ORDNANCE SURVEY GRID.
- 5) ALL LEVELS ARE BASED ON A GPS TIE TO THE OSGM15(G8) GEOD MODEL.

KEY

Proposed

FLOOR PLAN SYMBOLS

- 25.50 Spot Level
- 5.20 Floor To Soffit Height
- 2.50 Floor To False Ceiling Height
- 28.000 Soffit Level
- 223.000 False Ceiling Level
- Stair Arrow (points up)
- Structural Overhead Slope (points up)
- Non-Structural Overhead Slope (points up)
- Roof Slope (points down)
- Structural Ceiling Vault/Half Vault
- Non-Structural Ceiling Vault/Half Vault

REVISIONS

REV.	DATE	AMENDMENTS	INITIAL

THIS DRAWING IS FOR THE FOLLOWING PURPOSE ONLY:
PRELIMINARY ☐ TENDER ☐ CONSTRUCTION ☐
SKETCH ☐ MEASURED SURVEY ☒ CONTRACT ☐

TITLE

PROPOSED
ROOF PLAN

CLIENT

Legal & General
Investment Management
One Coleman Street
London, EC2R 5AA

PROJECT NAME

Unit 11 Compass West Estate
West Road
London
N17 0XL

HOLLIS
120 Aldersgate Street
London
EC1A 4JQ



T +44 20 7622 9555
W hollisglobal.com

DATE	01.05.2026	DRAWN BY	CQ
SCALE	1:100	CHECKED	AB
PROJECT	132332	LINE	104
ORIGINATOR	HLS	VOLUME/ ZONE/BLDG	00
LEVEL	RF	FILE	M2
DISCIPLINE/ ROLE	B	NUMBER	10290
STATUS	A1	REVISION	C01