


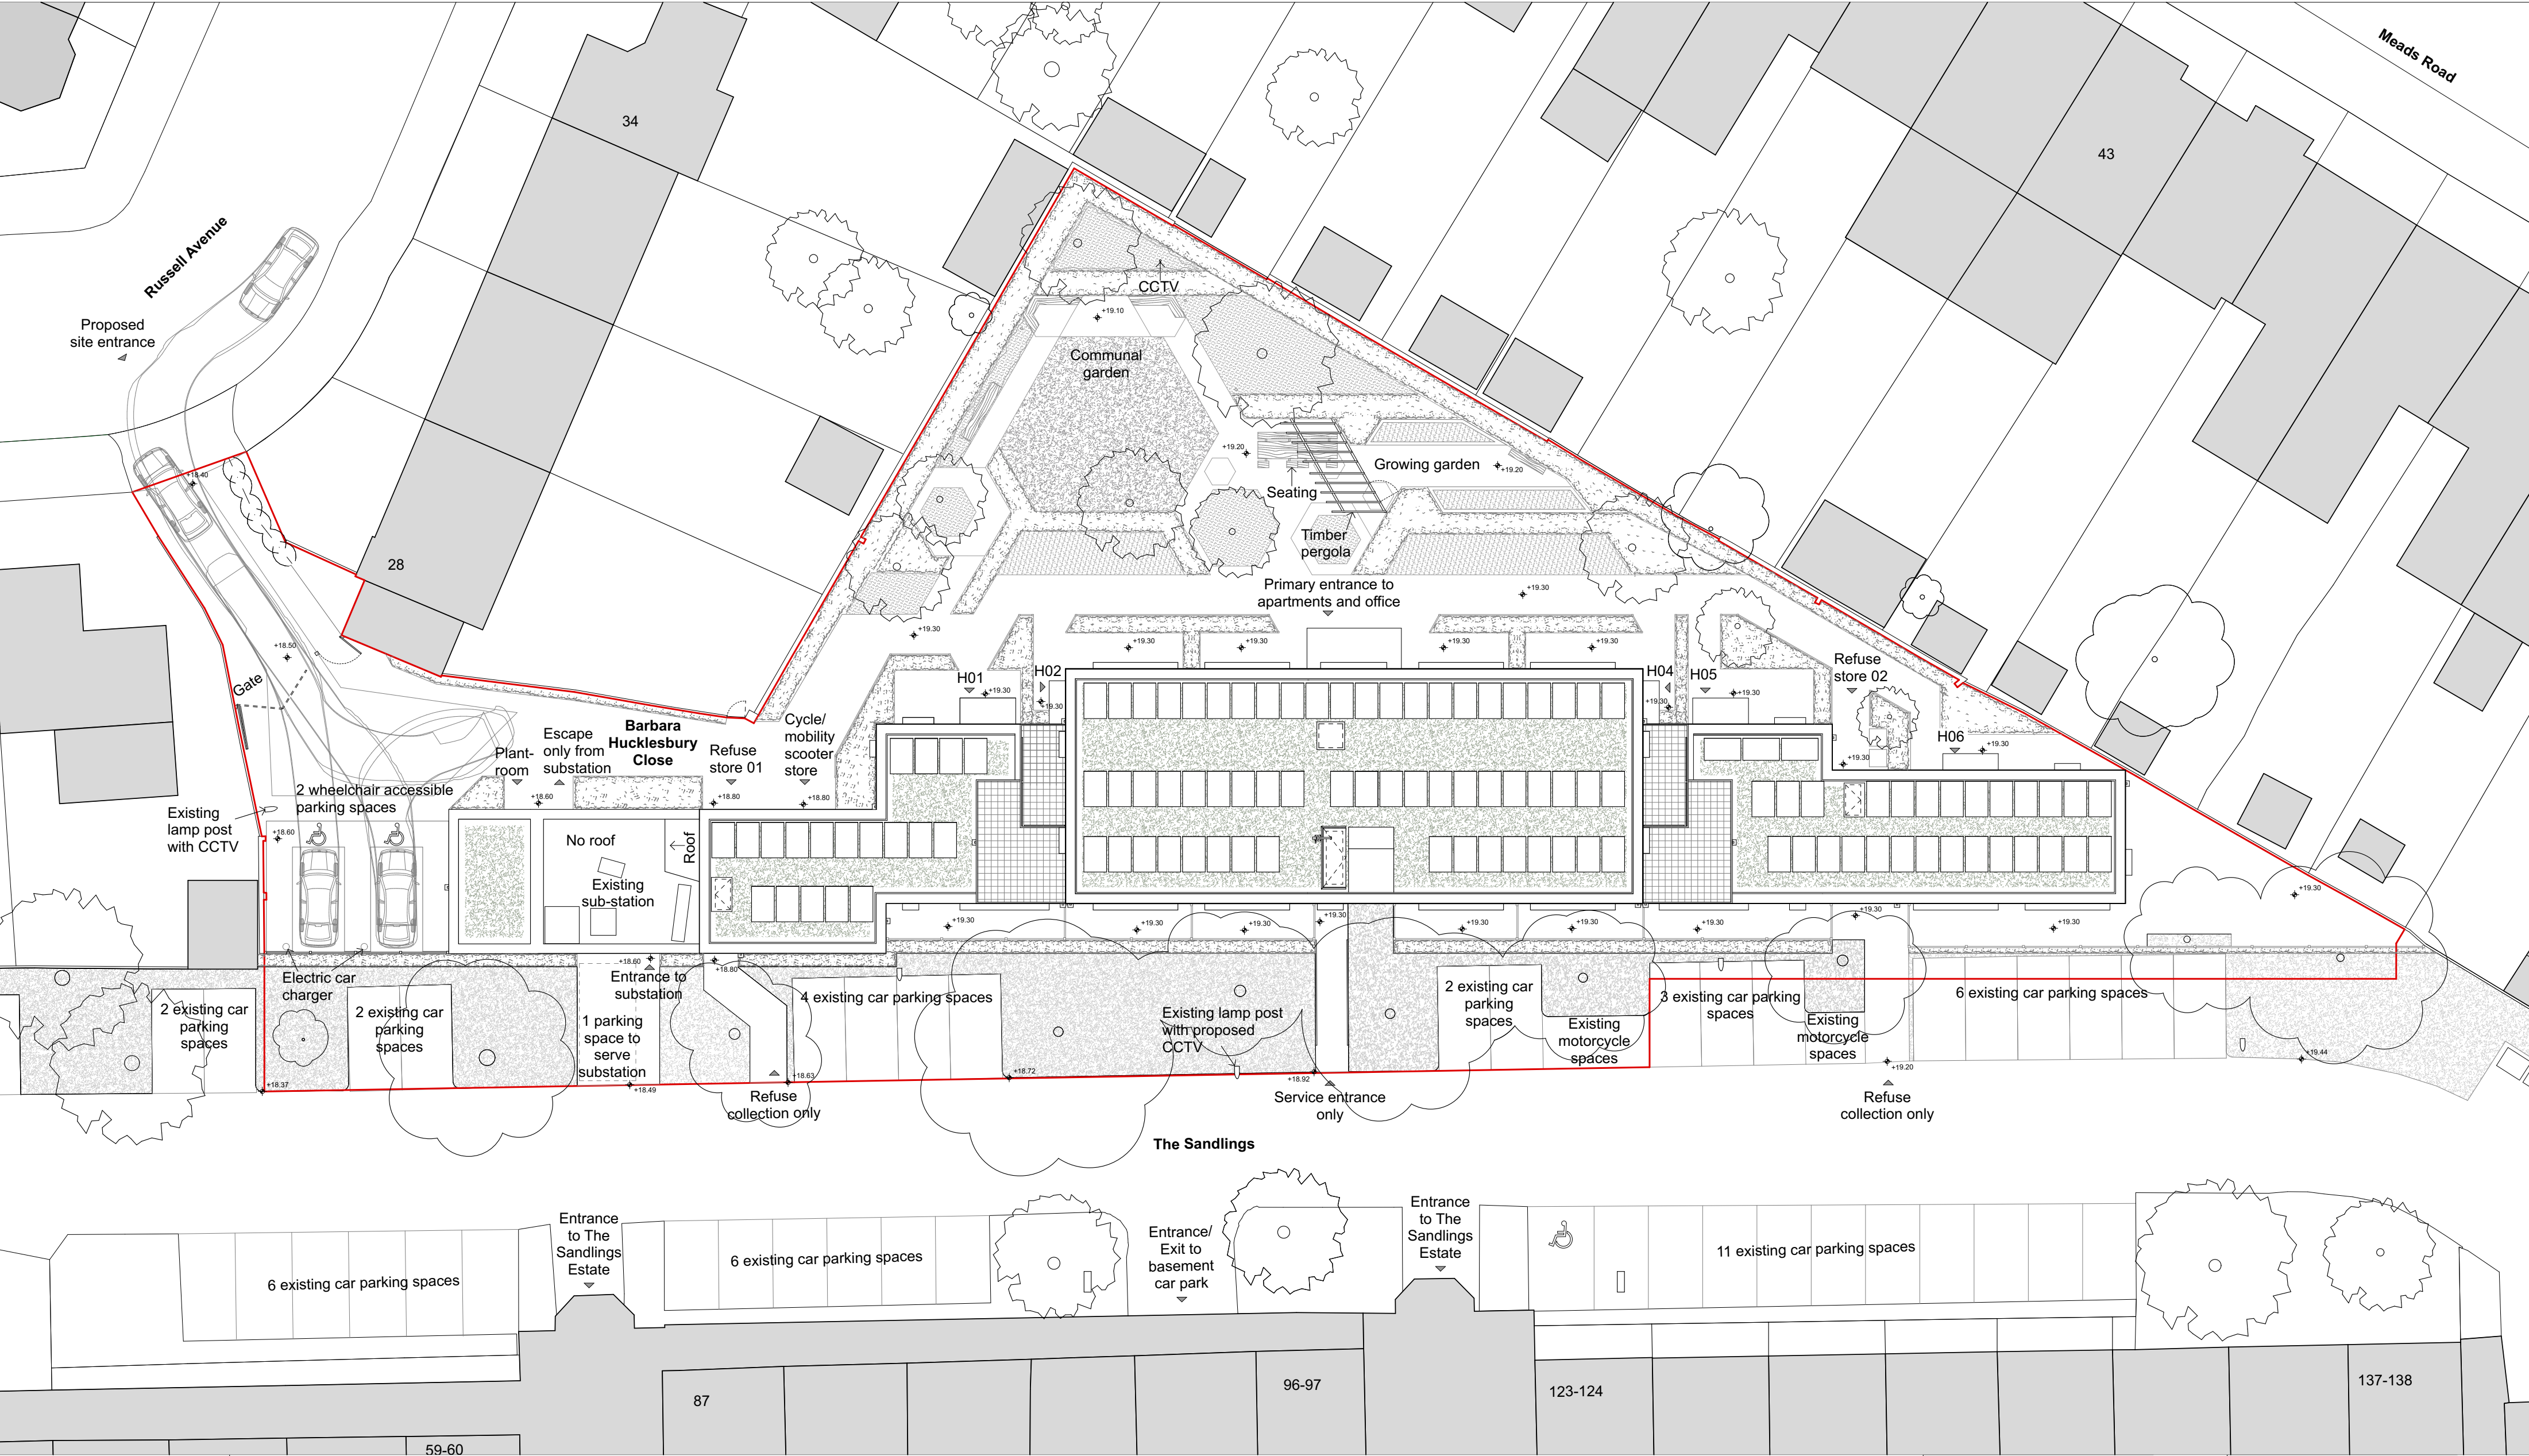

General notes

All illustrated material is subject to copyright. Unless otherwise agreed in writing, all rights to use this document are subject to payment of Architect's charges.

H0X ▶ Ground floor entrances

0 1 2 3 4 5 6 7 8 9 10m

Site boundary

Rev	Changes
P2	Compost bins added to landscape AC units removed

Satish Jassal Architects

19 Wharfedale Road
London
N1 9SB
contact@satishjassal.co.uk
Tel: 0207 837 4511

Job Title
Barbara Hucklesbury Close

Haringey
London
N22 6PQ

Drawing Name
Proposed site plan

Drawing Status
Planning

Drawn by RR	Date 21/06/2022
Checked by SJ	Date 21/06/2022

Drawing Scale
1:200 @A2

Layout ID 181-009-GA-SIT	Status	Revision P2
------------------------------------	--------	-----------------------