




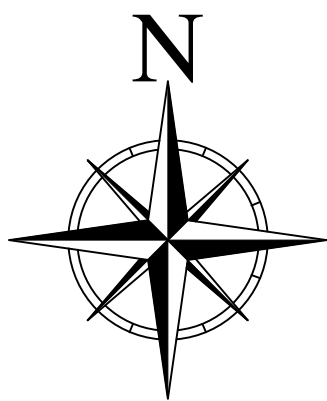

Proposed location of Portakabin Building.

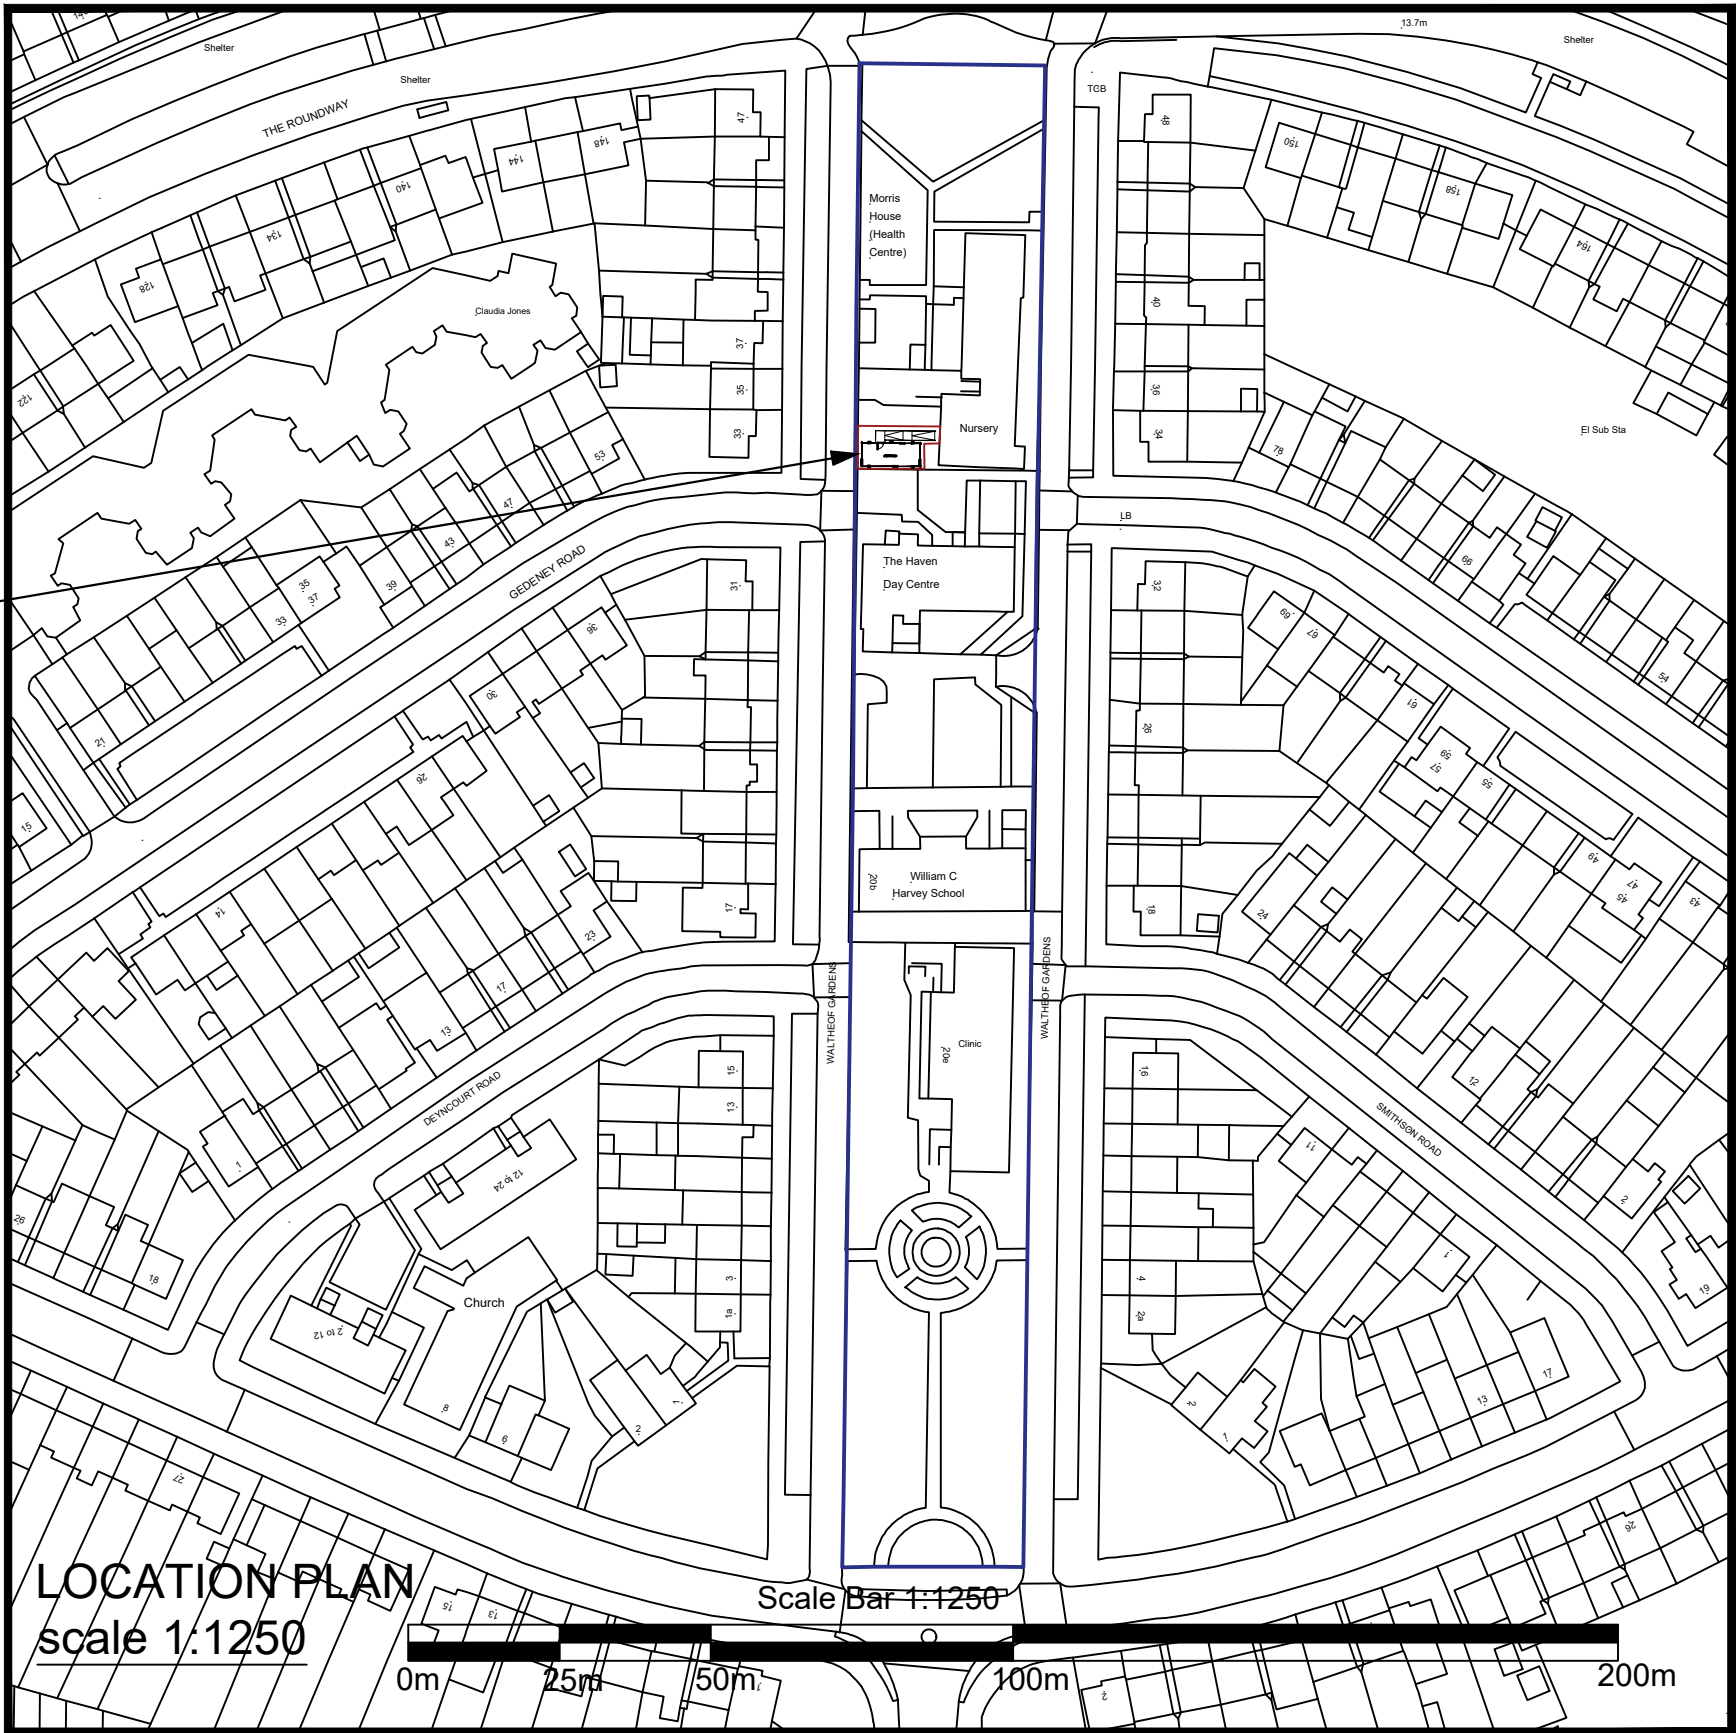

© Crown Copyright 2020 OS Licence no.100041041
Reproduction in whole or in part is prohibited
without the prior permission of Ordnance Survey.

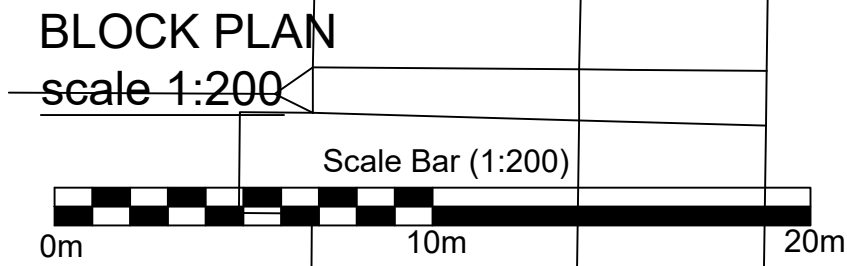

- NOTES:**
- Site plan is based on existing Ordnance Survey information
 - Responsibility is not accepted for errors made by others in scaling from this drawing. Contractors must check all dimensions on site. Discrepancies must be reported to the drawing owner before proceeding.
- KEY:**
- Application Boundary
 - Area owned by client but not in application

Portakabin Limited 2000
This drawing is the property of Portakabin Limited,
it must not be copied or reproduced or divulged
to anyone without written permission.

Portakabin®				
Title Proposed Site Location and Block Plan				
PBright Stars Nursery				
Morris House, Waltheof Gardens, Tottenham, London, N17 7EB				
Date: 05.06.2026				
Scale : 1:200 & 1:1250 @ A1				
Drawing Number 02KT				
Rev.	Date	Notes		