




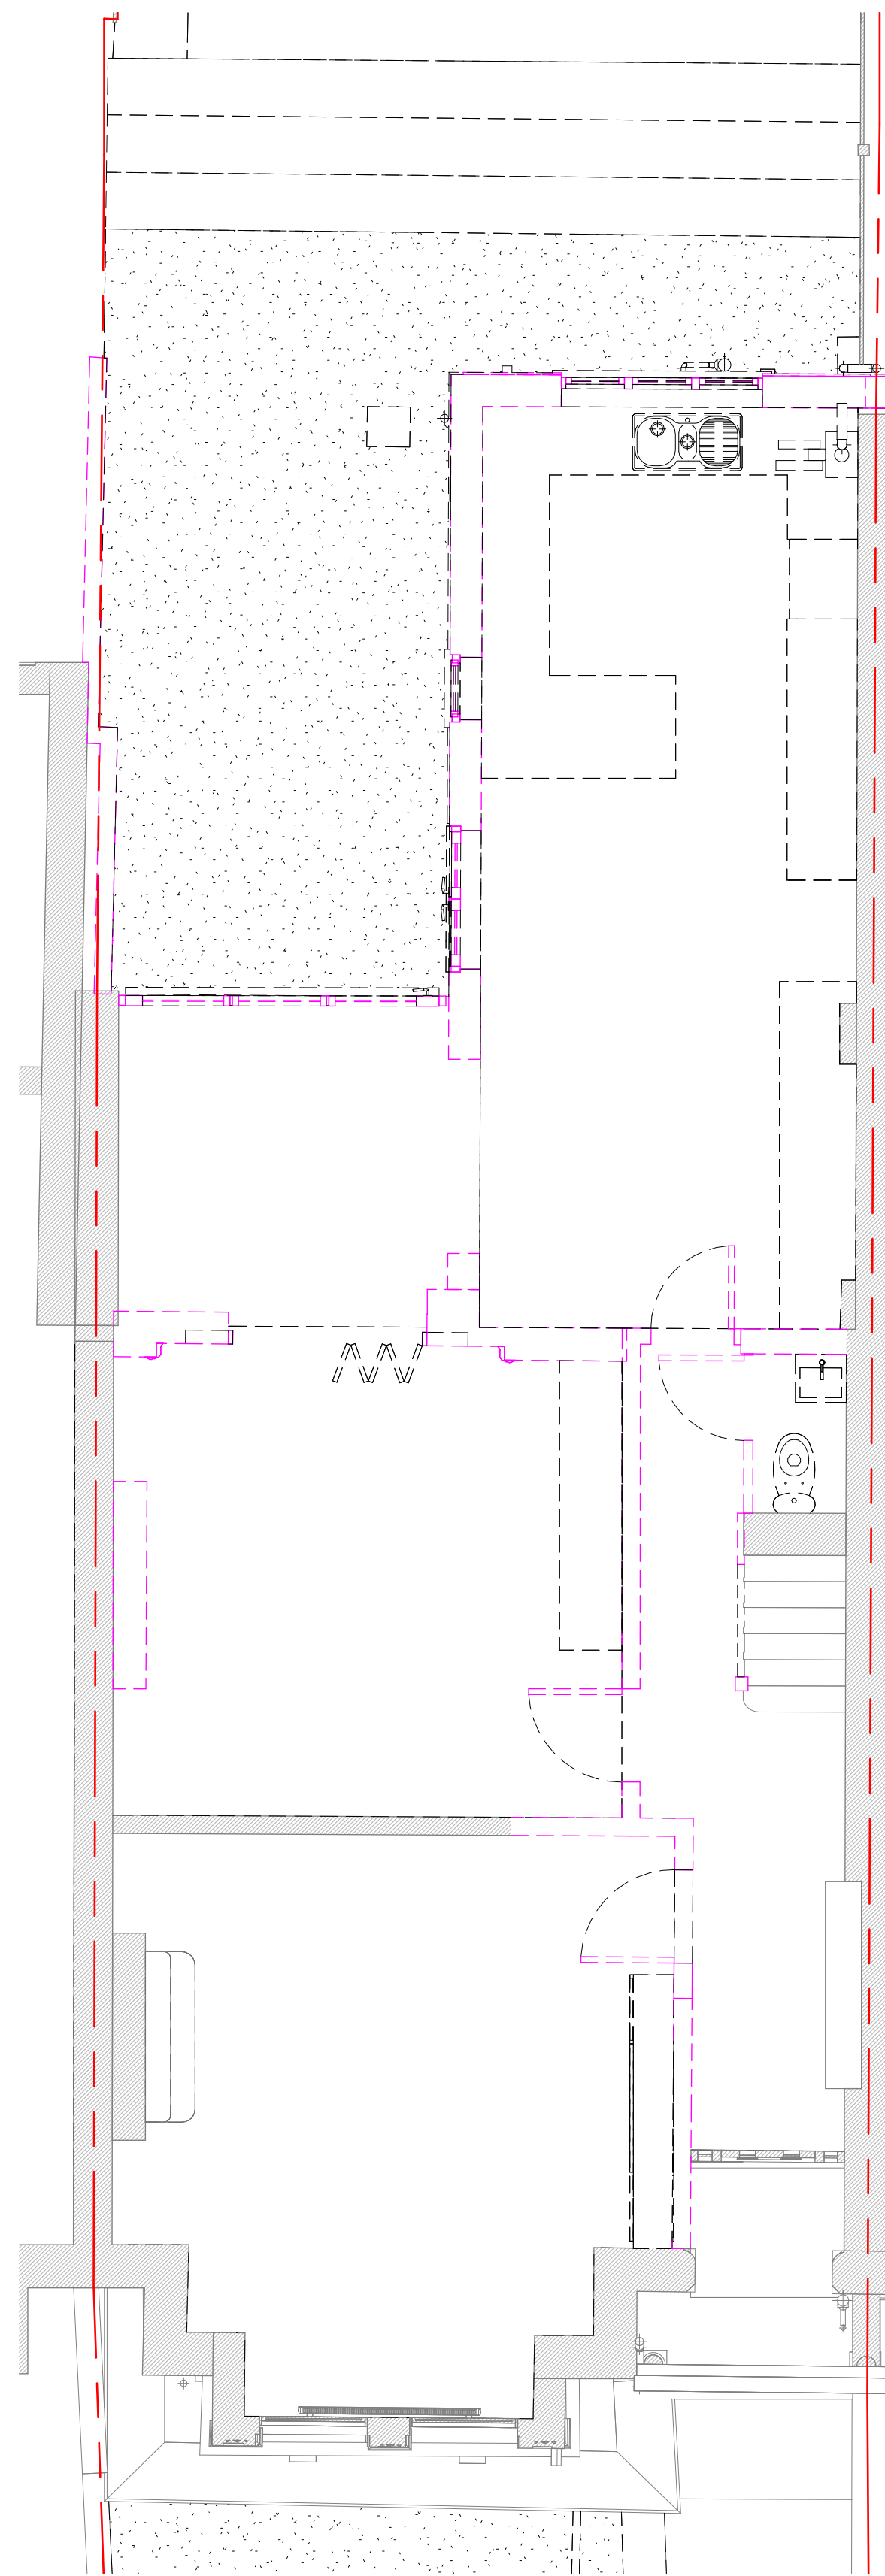


01 +00 - Demolition Ground Floor Plan
1:50

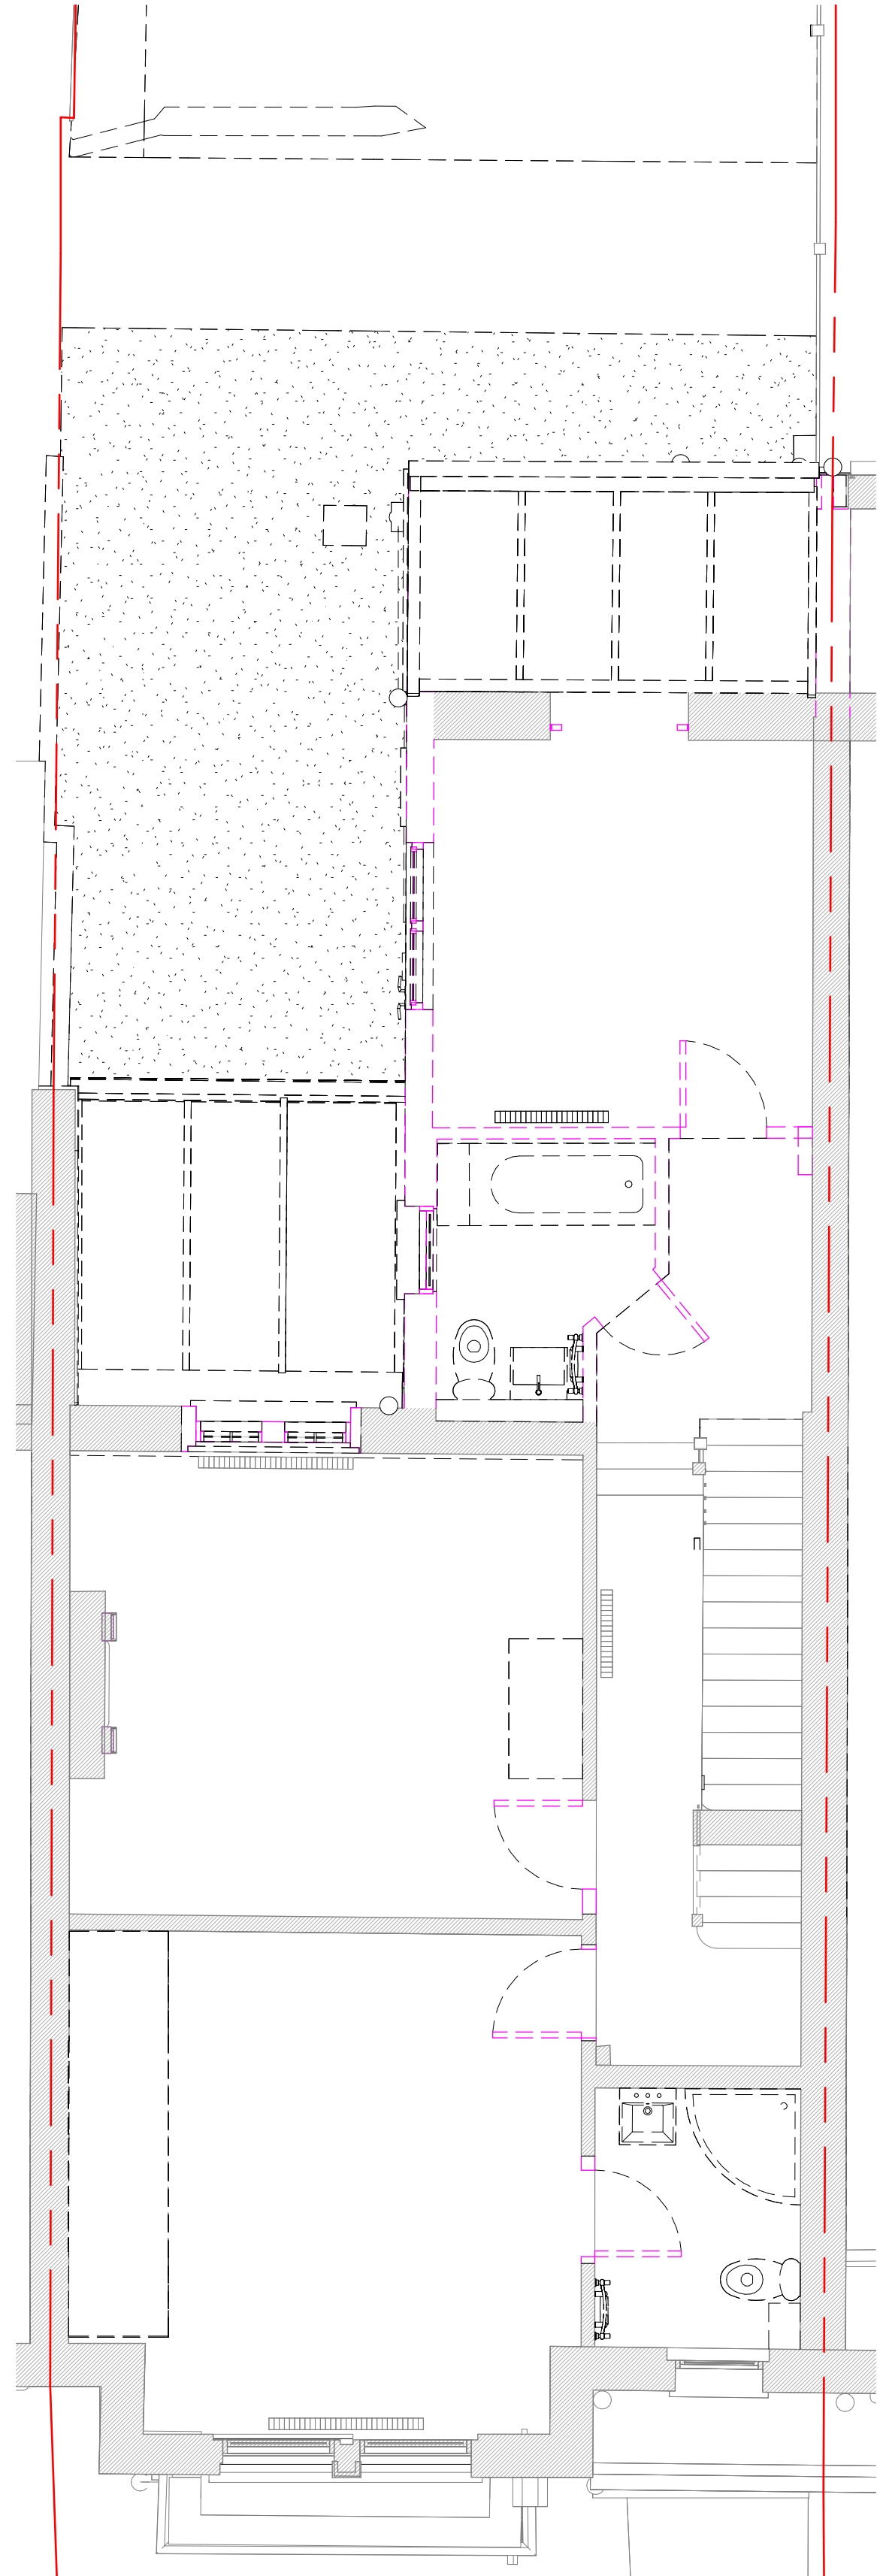


02 +01 - Demolition First Floor Plan
1:50

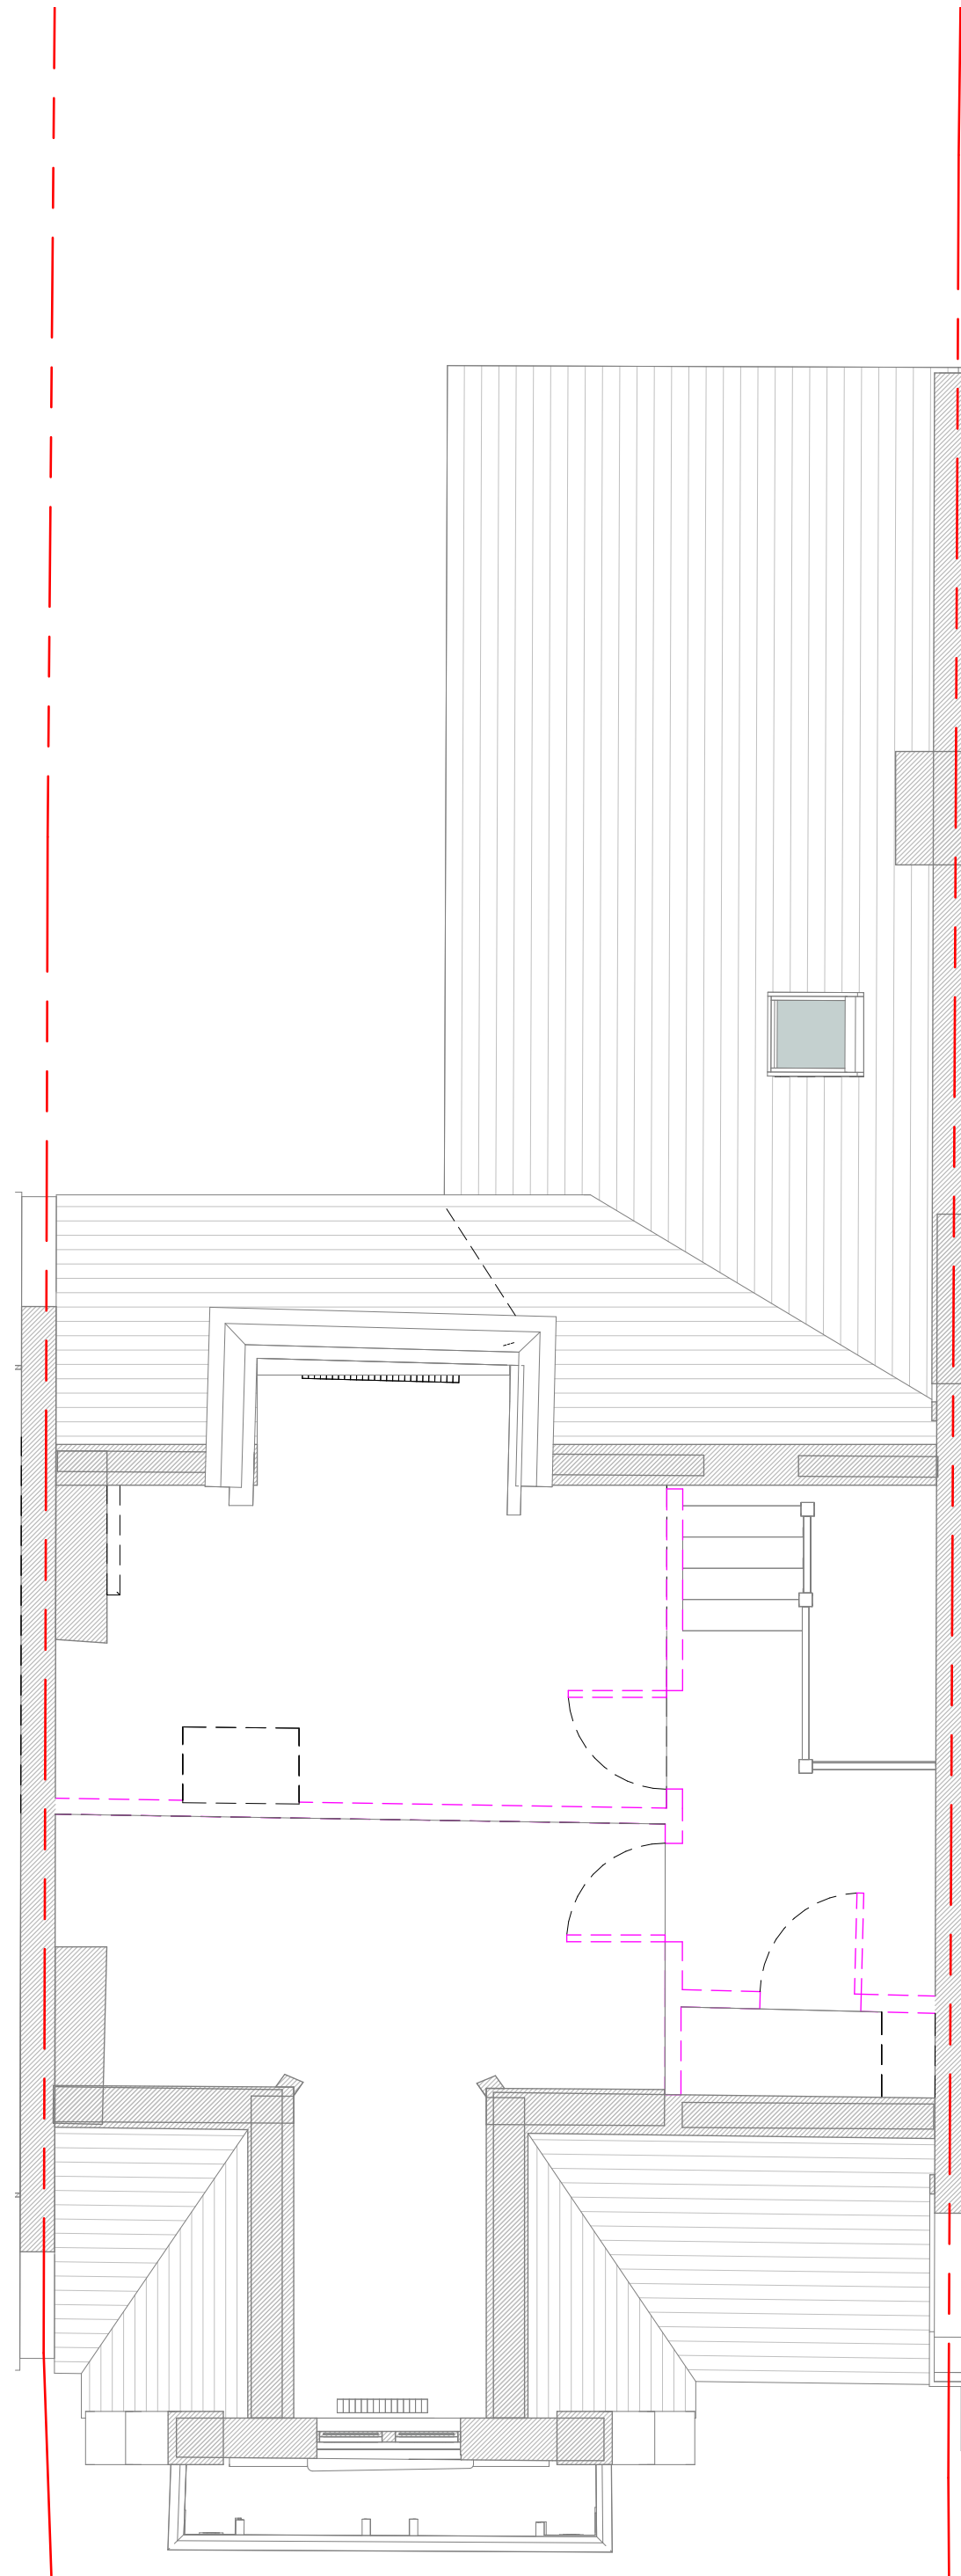

03 +02 - Demolition Loft Floor Plan
1:50

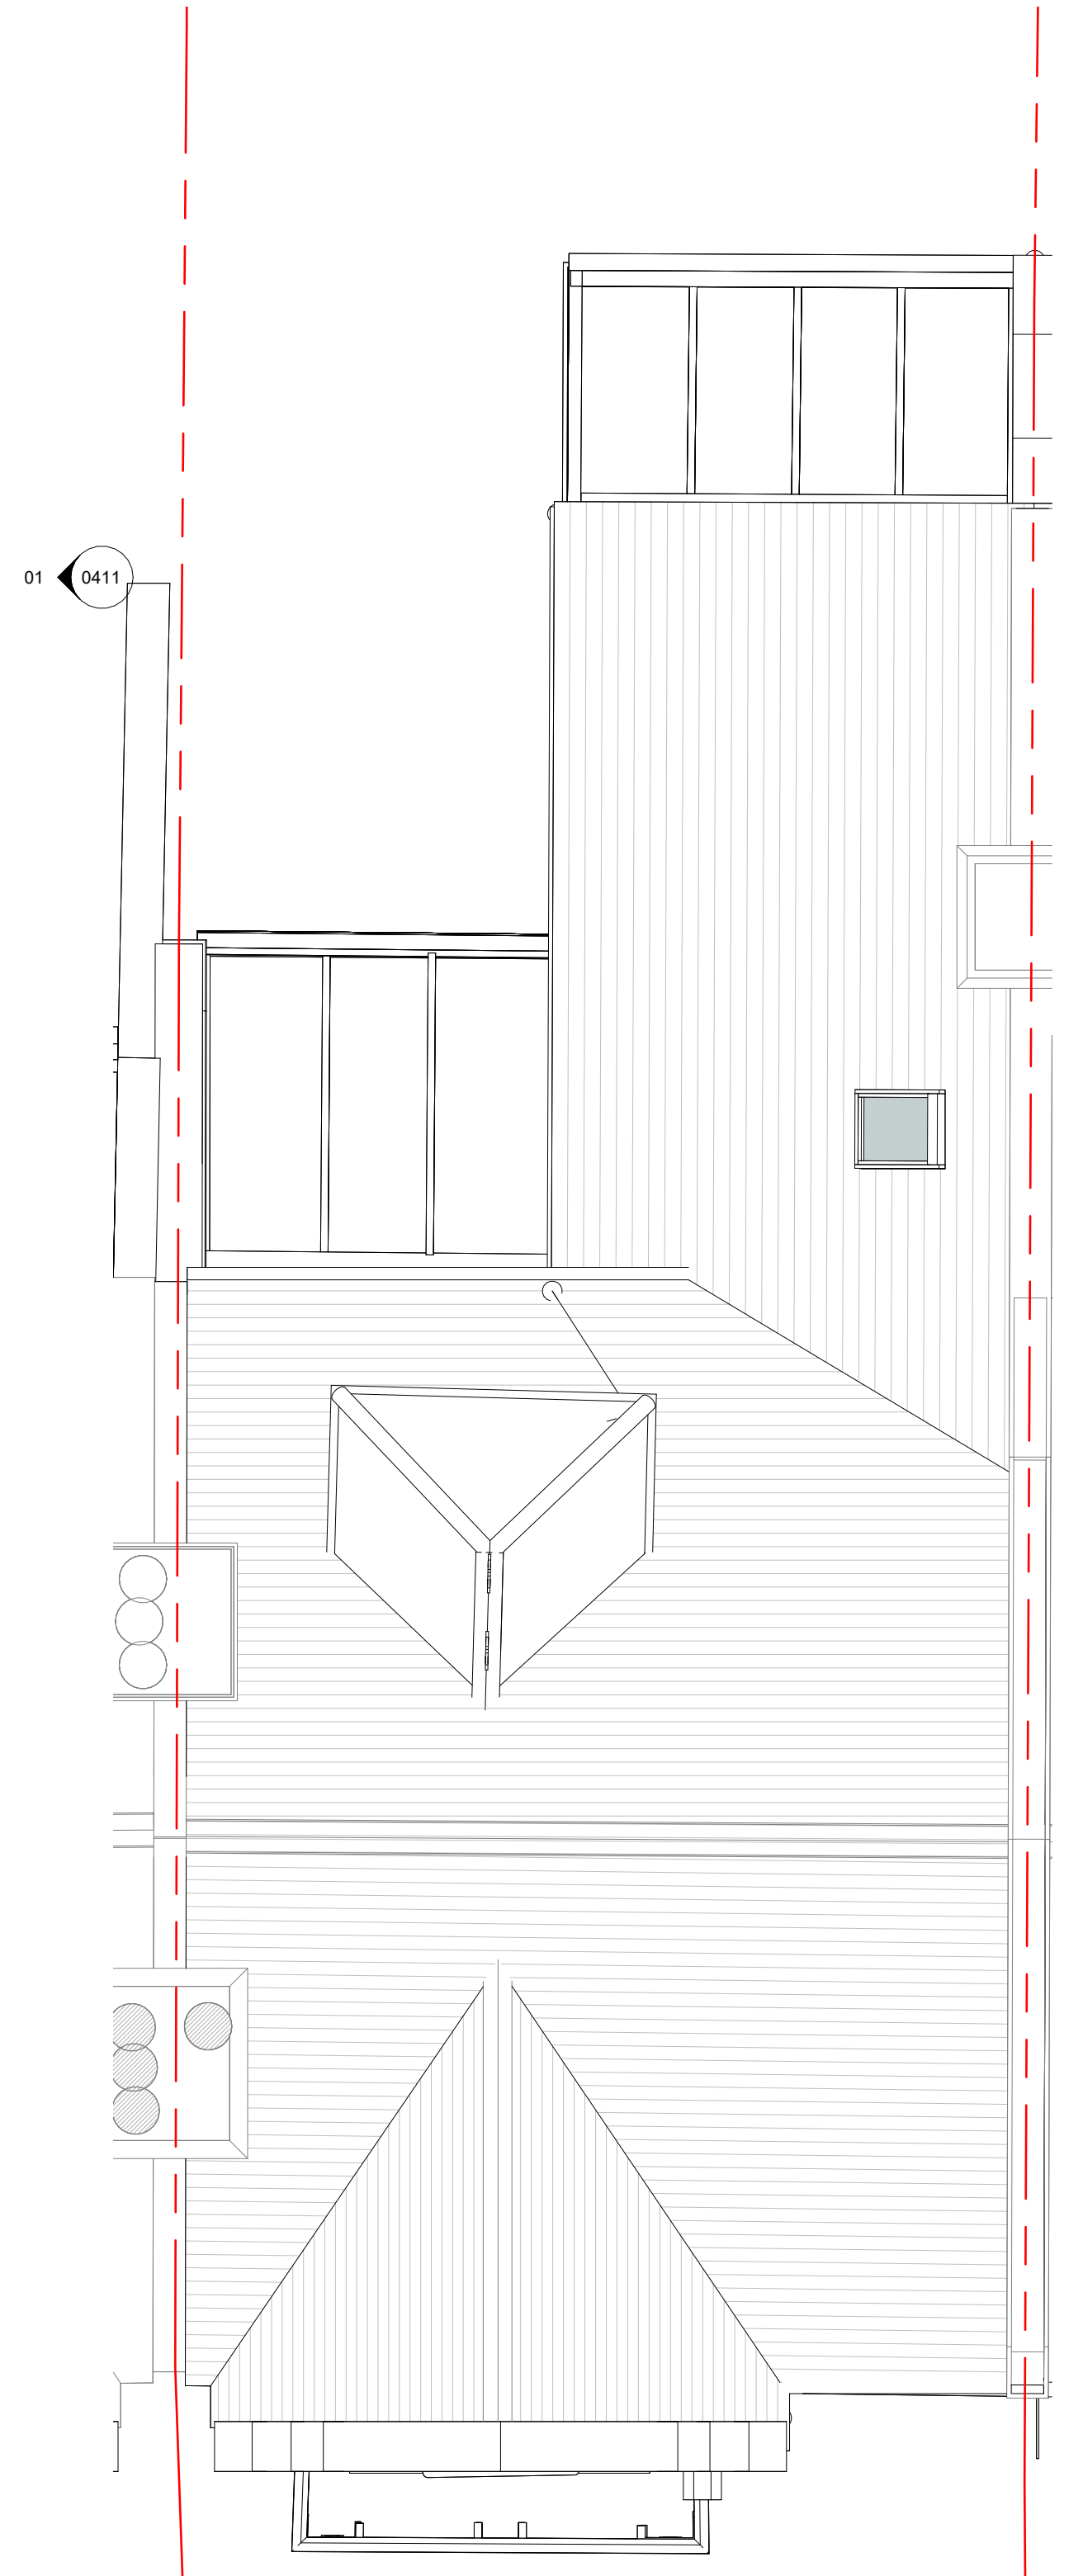

04 +RP - Demolition Roof Plan
1:50

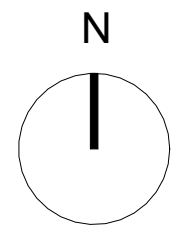

PLEASE NOTE:

1. ALL DIMENSIONS TO BE VERIFIED ON SITE BEFORE FABRICATION.
2. CONTRACTOR TO REFER TO ENGINEERS DRAWINGS BEFORE PROCEEDING WITH WORKS.
3. ALL DRAWINGS AND DESIGNS ARE THE INTELLECTUAL PROPERTY OF THE ARCHITECT AND MAY NOT BE DISTRIBUTED, COPIED OR ISSUED WITHOUT WRITTEN PERMISSION OF THE ARCHITECT.
4. THE ARCHITECT OWNS THE COPYRIGHT IN ALL ORIGINAL WORKS PRODUCED IN THE PERFORMANCE OF THIS PROJECT

ADDITIONAL NOTES:

1:50 @ A1 / 1:100 @ A3

0 1 2 3 4 5 meters

REVISIONS			
No	Date	Issued For	Issued By

Client:		
Private Client		
Project:		
26 Onslow Gardens, London		
Title:		
Demolition Floor Plans		
Drawn:	Chk:	Project Number:
JZ	YP	
Scale:	Drawing No	Rev
1:50	0102	



IGUANA
ARCHITECTS

Office Architecture: 07554 695 226
info@iguana-architects.com
WWW.IGUANA-ARCHITECTS.COM