




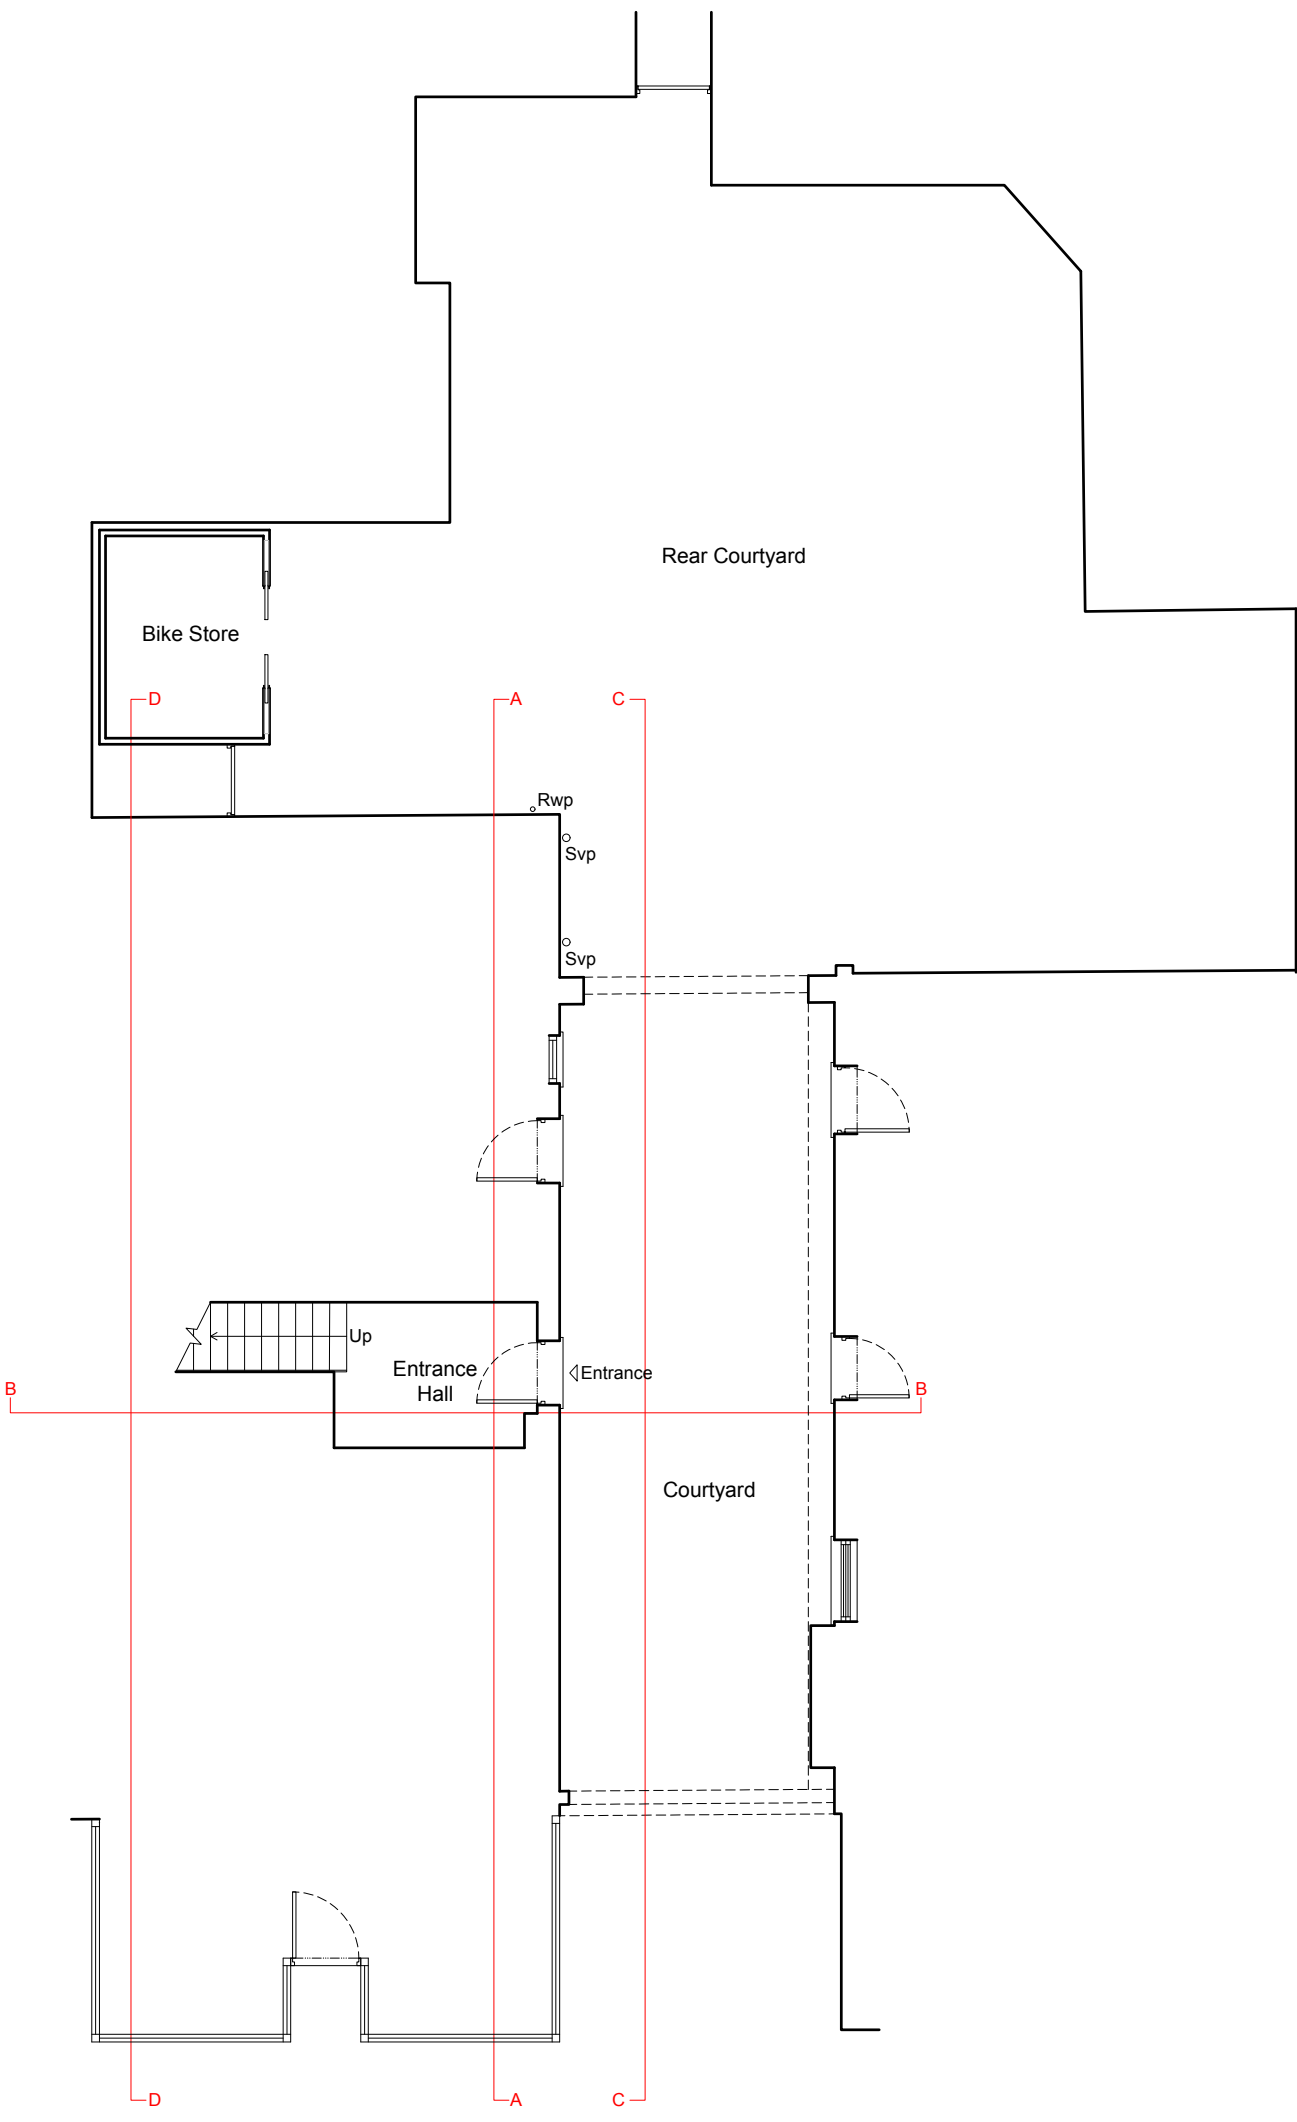


Ground Floor Plan
As Existing 1:100

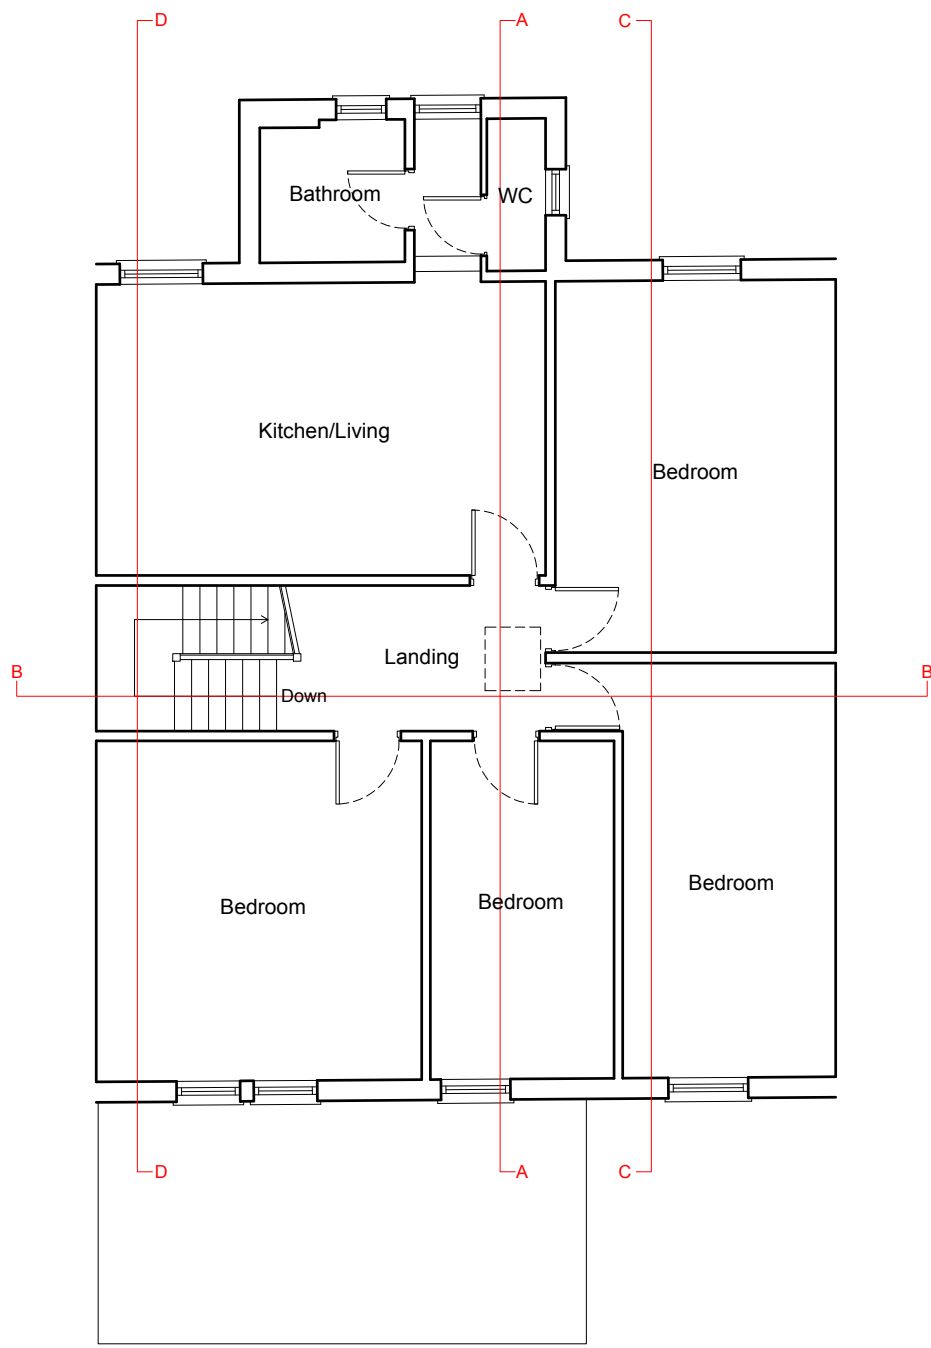

First Floor Plan
As Existing 1:100

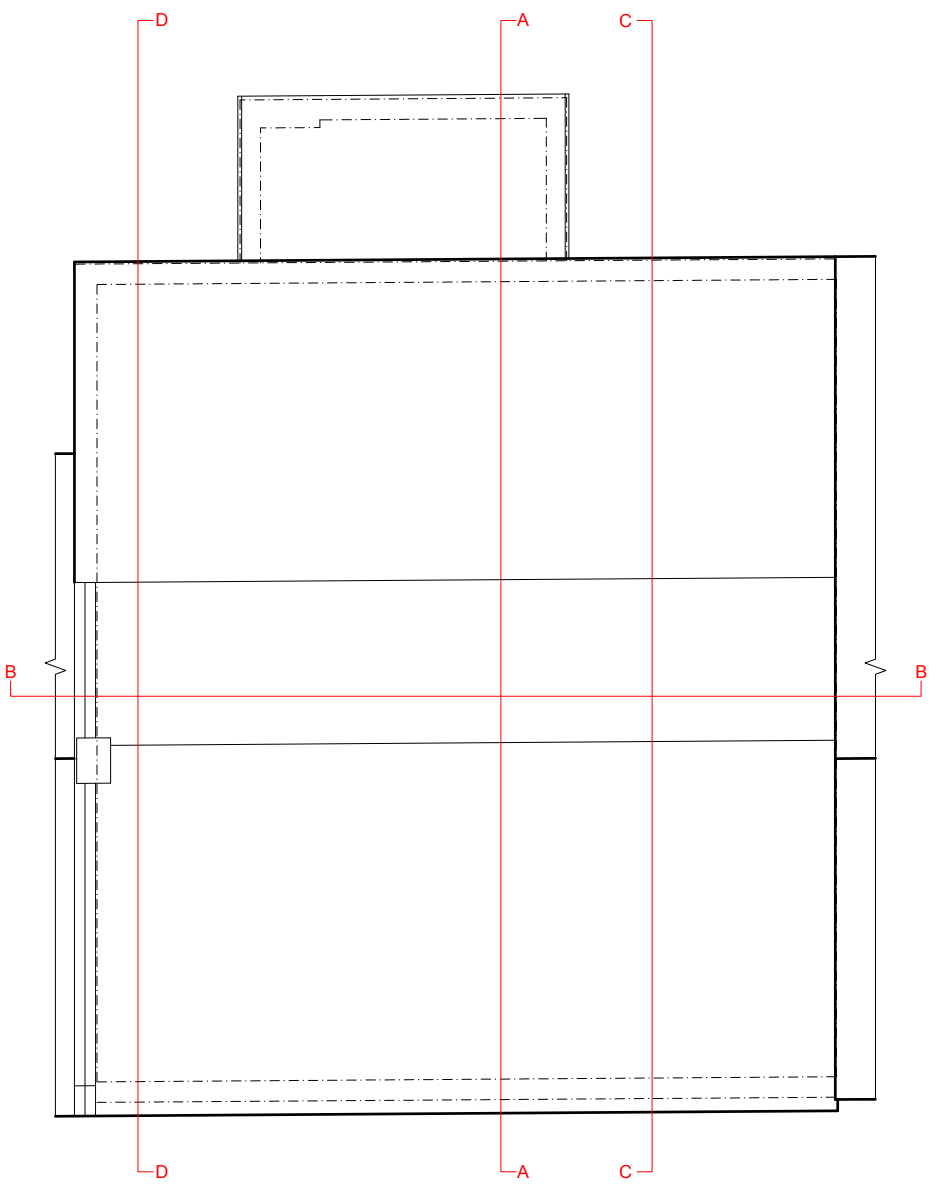


Roof Plan
As Existing 1:100

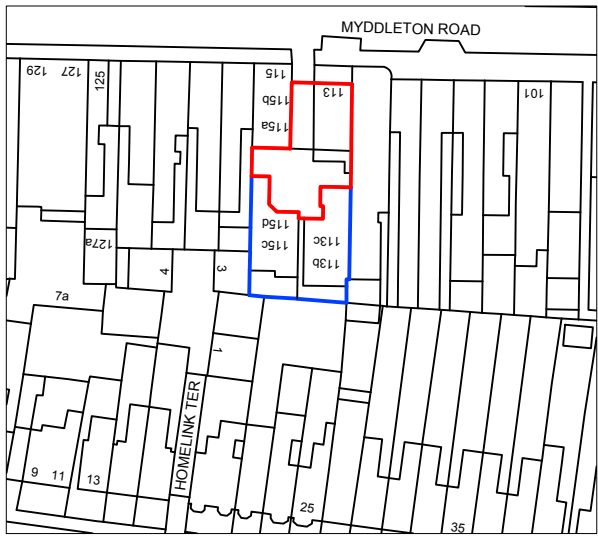

Location Plan

Scale 1:1250
0 10 20 30 40 50 60 70 80 90 100m

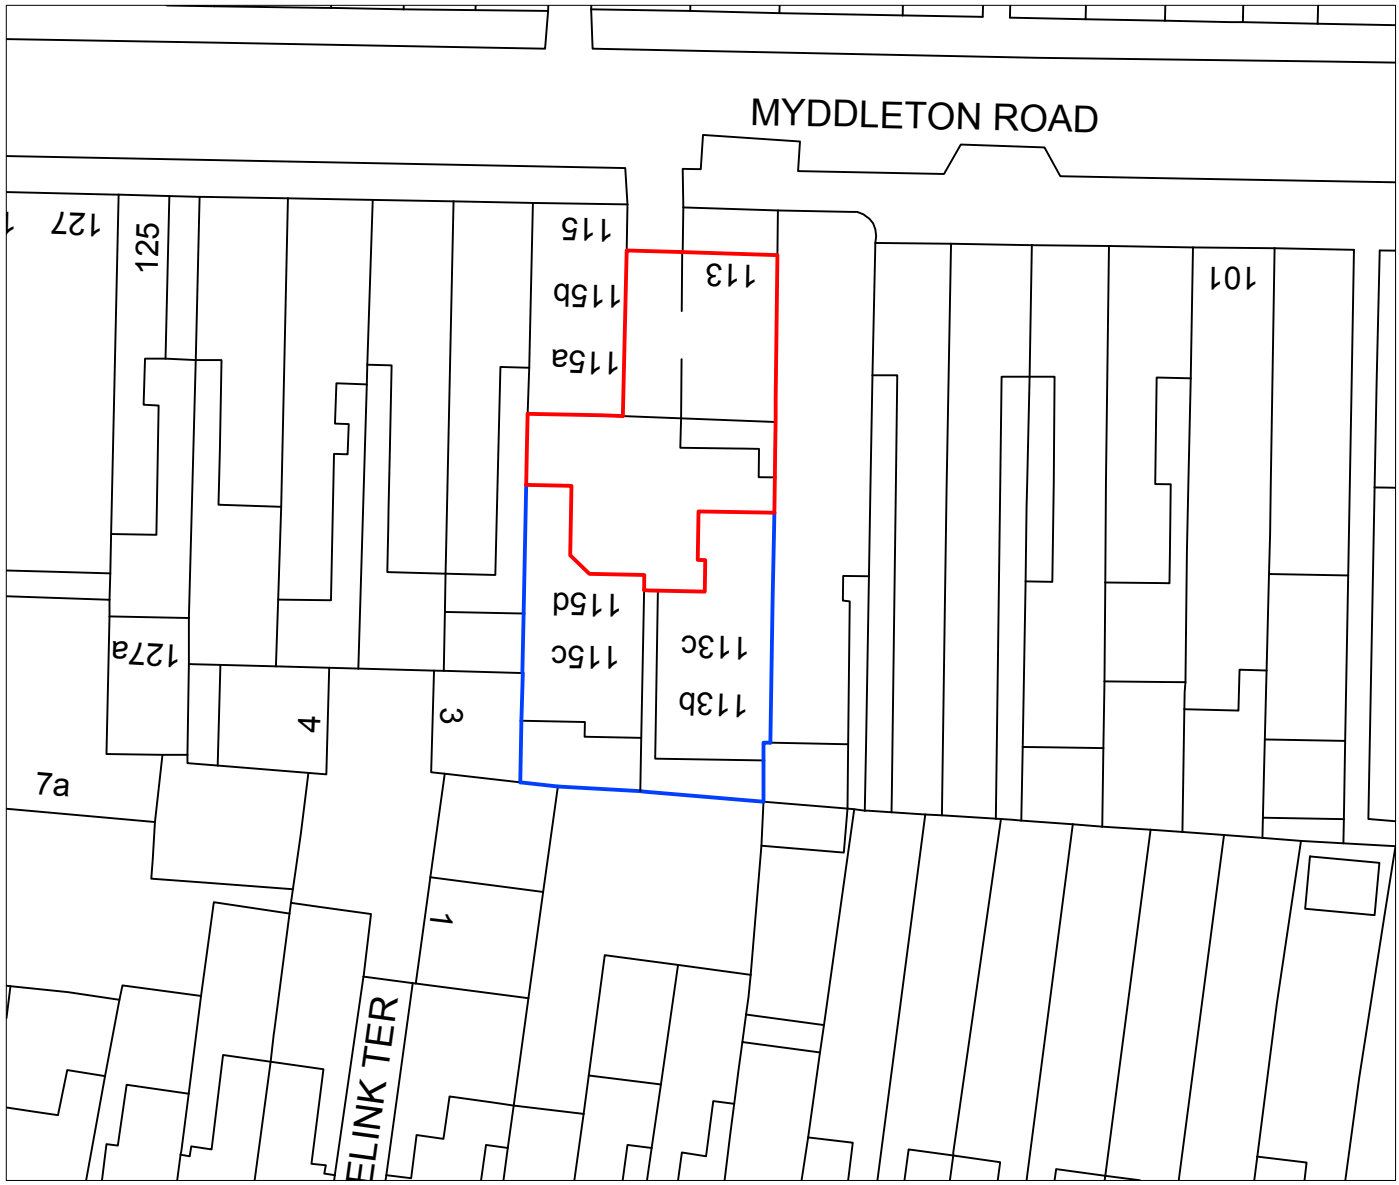


Existing/Proposed Block Plan


Scale 1:500
0 10 20 30 40m




Front Elevation
As Existing 1:100

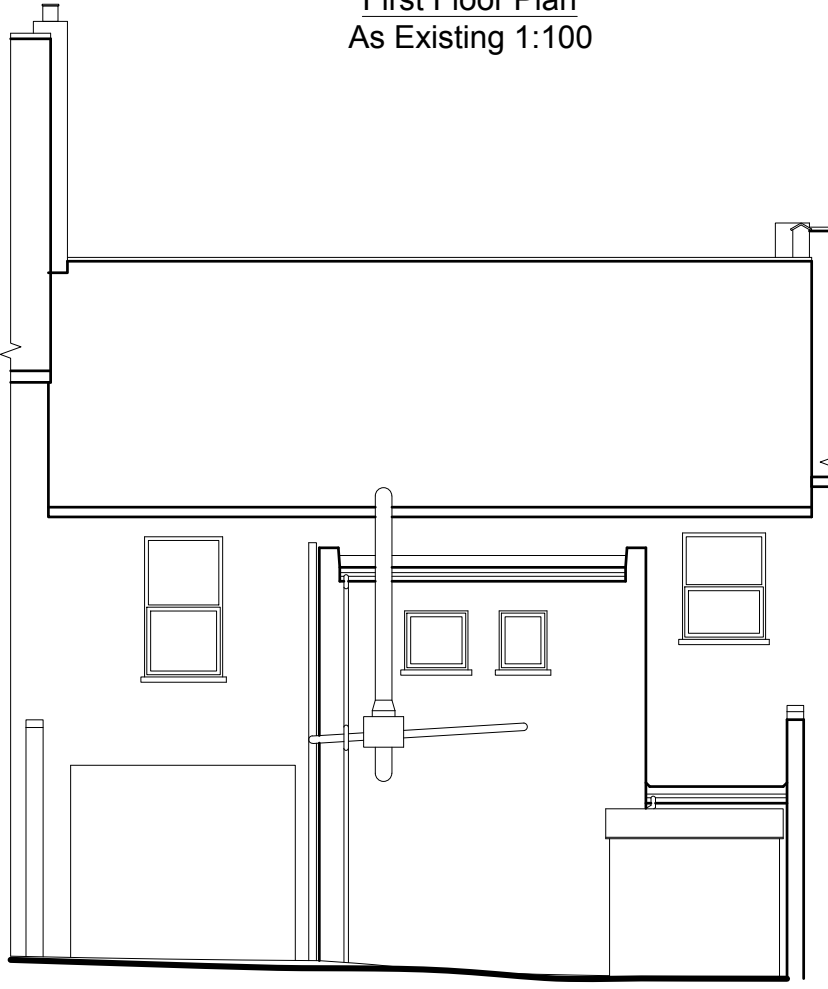


Rear Elevation
As Existing 1:100

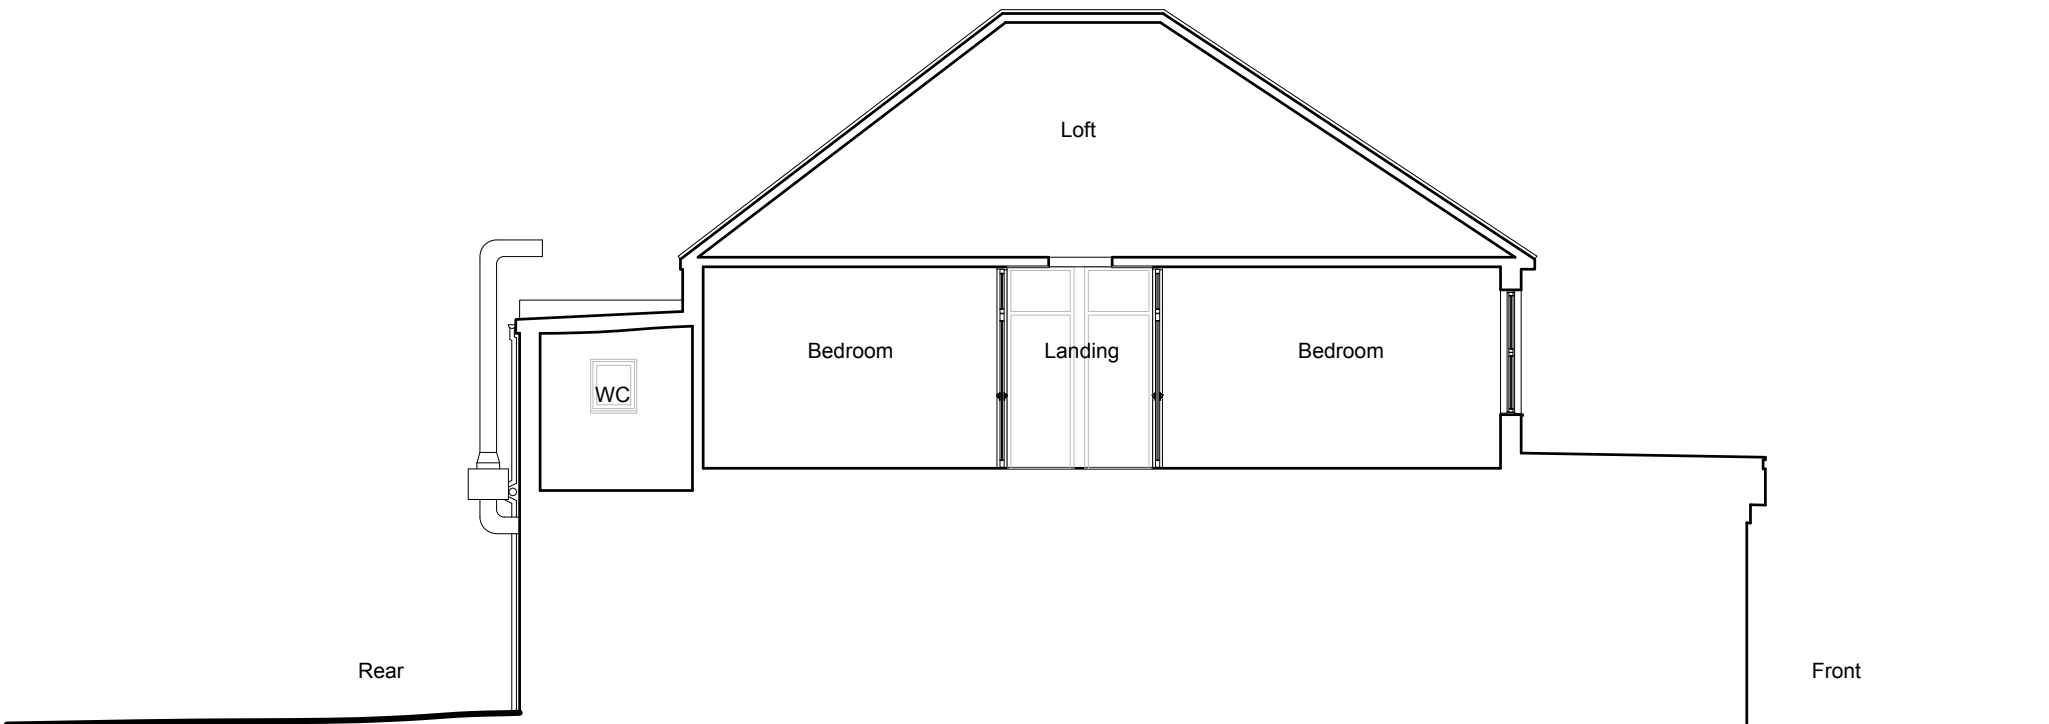


Section A-A
As Existing 1:100

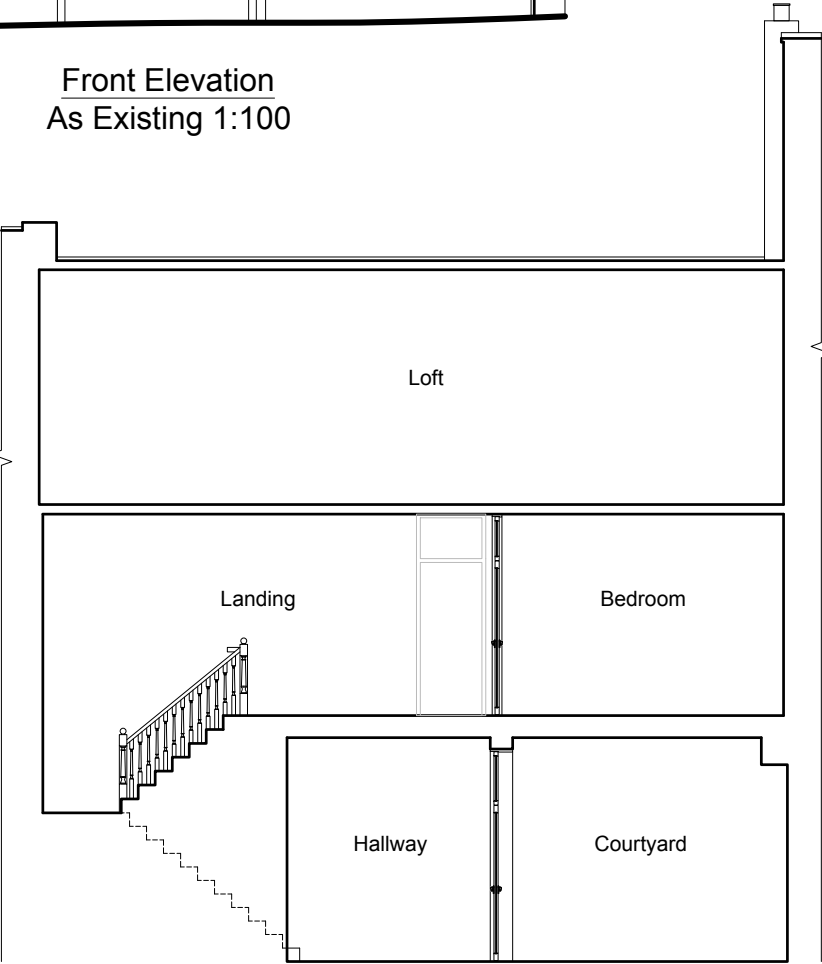

Section B-B
As Existing 1:100

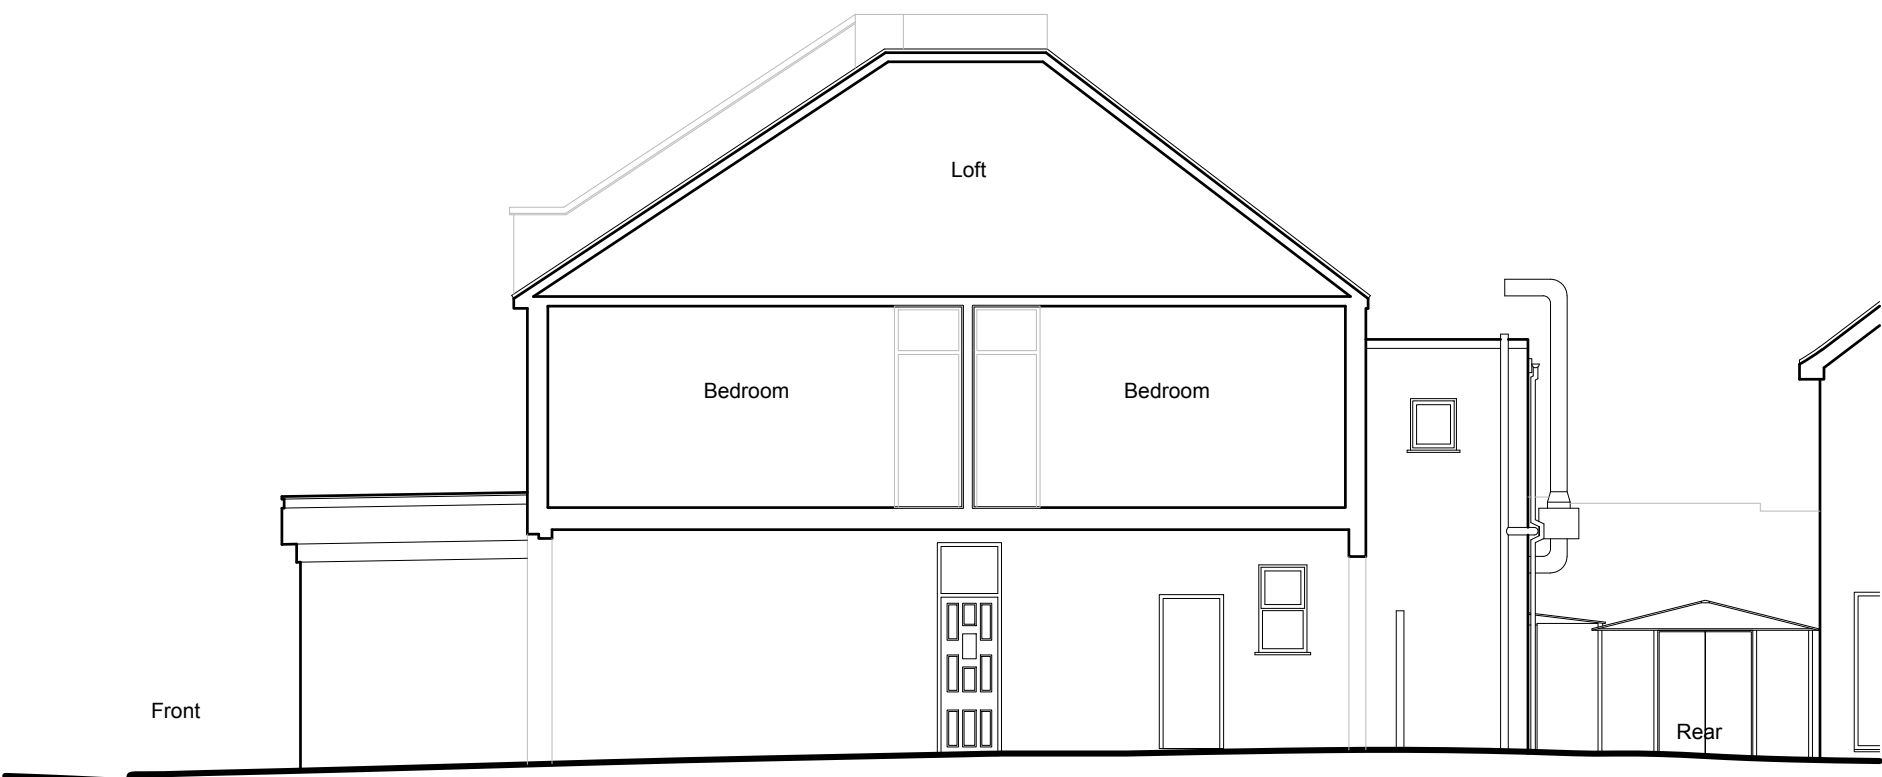

Side Elevation C-C
As Existing 1:100

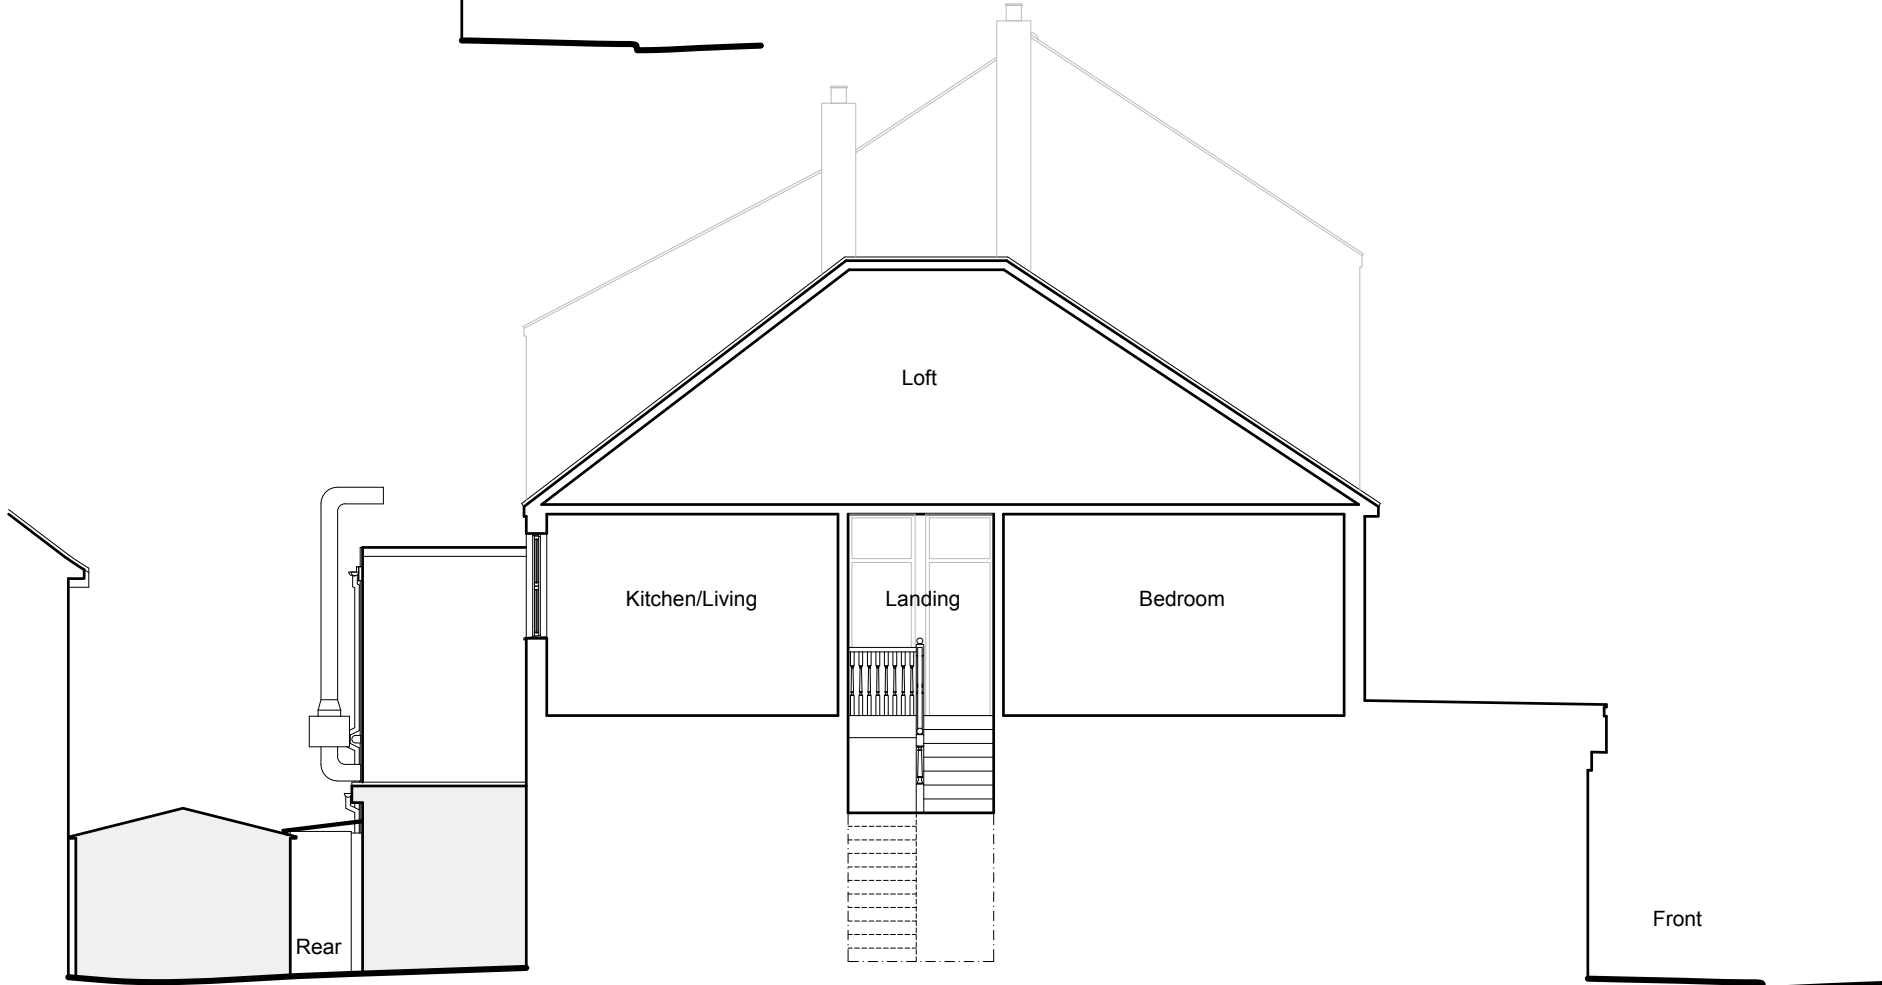

Side Elevation D-D
As Existing 1:100

NOTES:

© COPYRIGHT - DETAILED PLANNING LTD

All dimension should be checked on site prior to works commencing. Variations in squareness, depth of plaster etc. must be checked for. Where new walls are shown as aligned with existing walls, physical removal of brickwork and / or plaster to establish the actual position of the wall being attached to must be checked.


Any discrepancies should be reported in writing immediately.

When printing off PDF's, check that the drawings are printed to correct paper size and scale.

Documents should be used as to the drawing status described

Property owner to ensure that all aspects of the "party wall etc., act 1996" are complied with prior to any works commencing on site.

Client to be aware of CDM duties and appoint/act as appropriate.

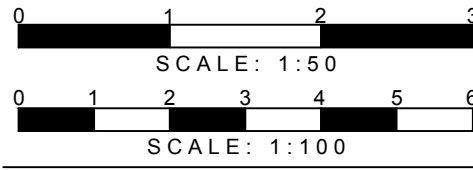

DETAILED PLANNING

GREENSIDE HOUSE
50 STATION ROAD
LONDON, N22 7DD

T 0208 1500 494
E INFO@DETAILED-PLANNING.CO.UK
WWW.DETAILED-PLANNING.CO.UK

SITE
113 Myddleton Road, London N22 8NE

DRAWING TITLE
Location Plan, Block Plan and Existing Drawings


DRAWINGS STATUS
Planning

SCALE	DATE	DRAWN	CHECKED
As Noted @ A1	June 2025	L.M.B.C.	P.C.


DRAWING NO.: 2575MP_FUL

SH1


REVISION
0

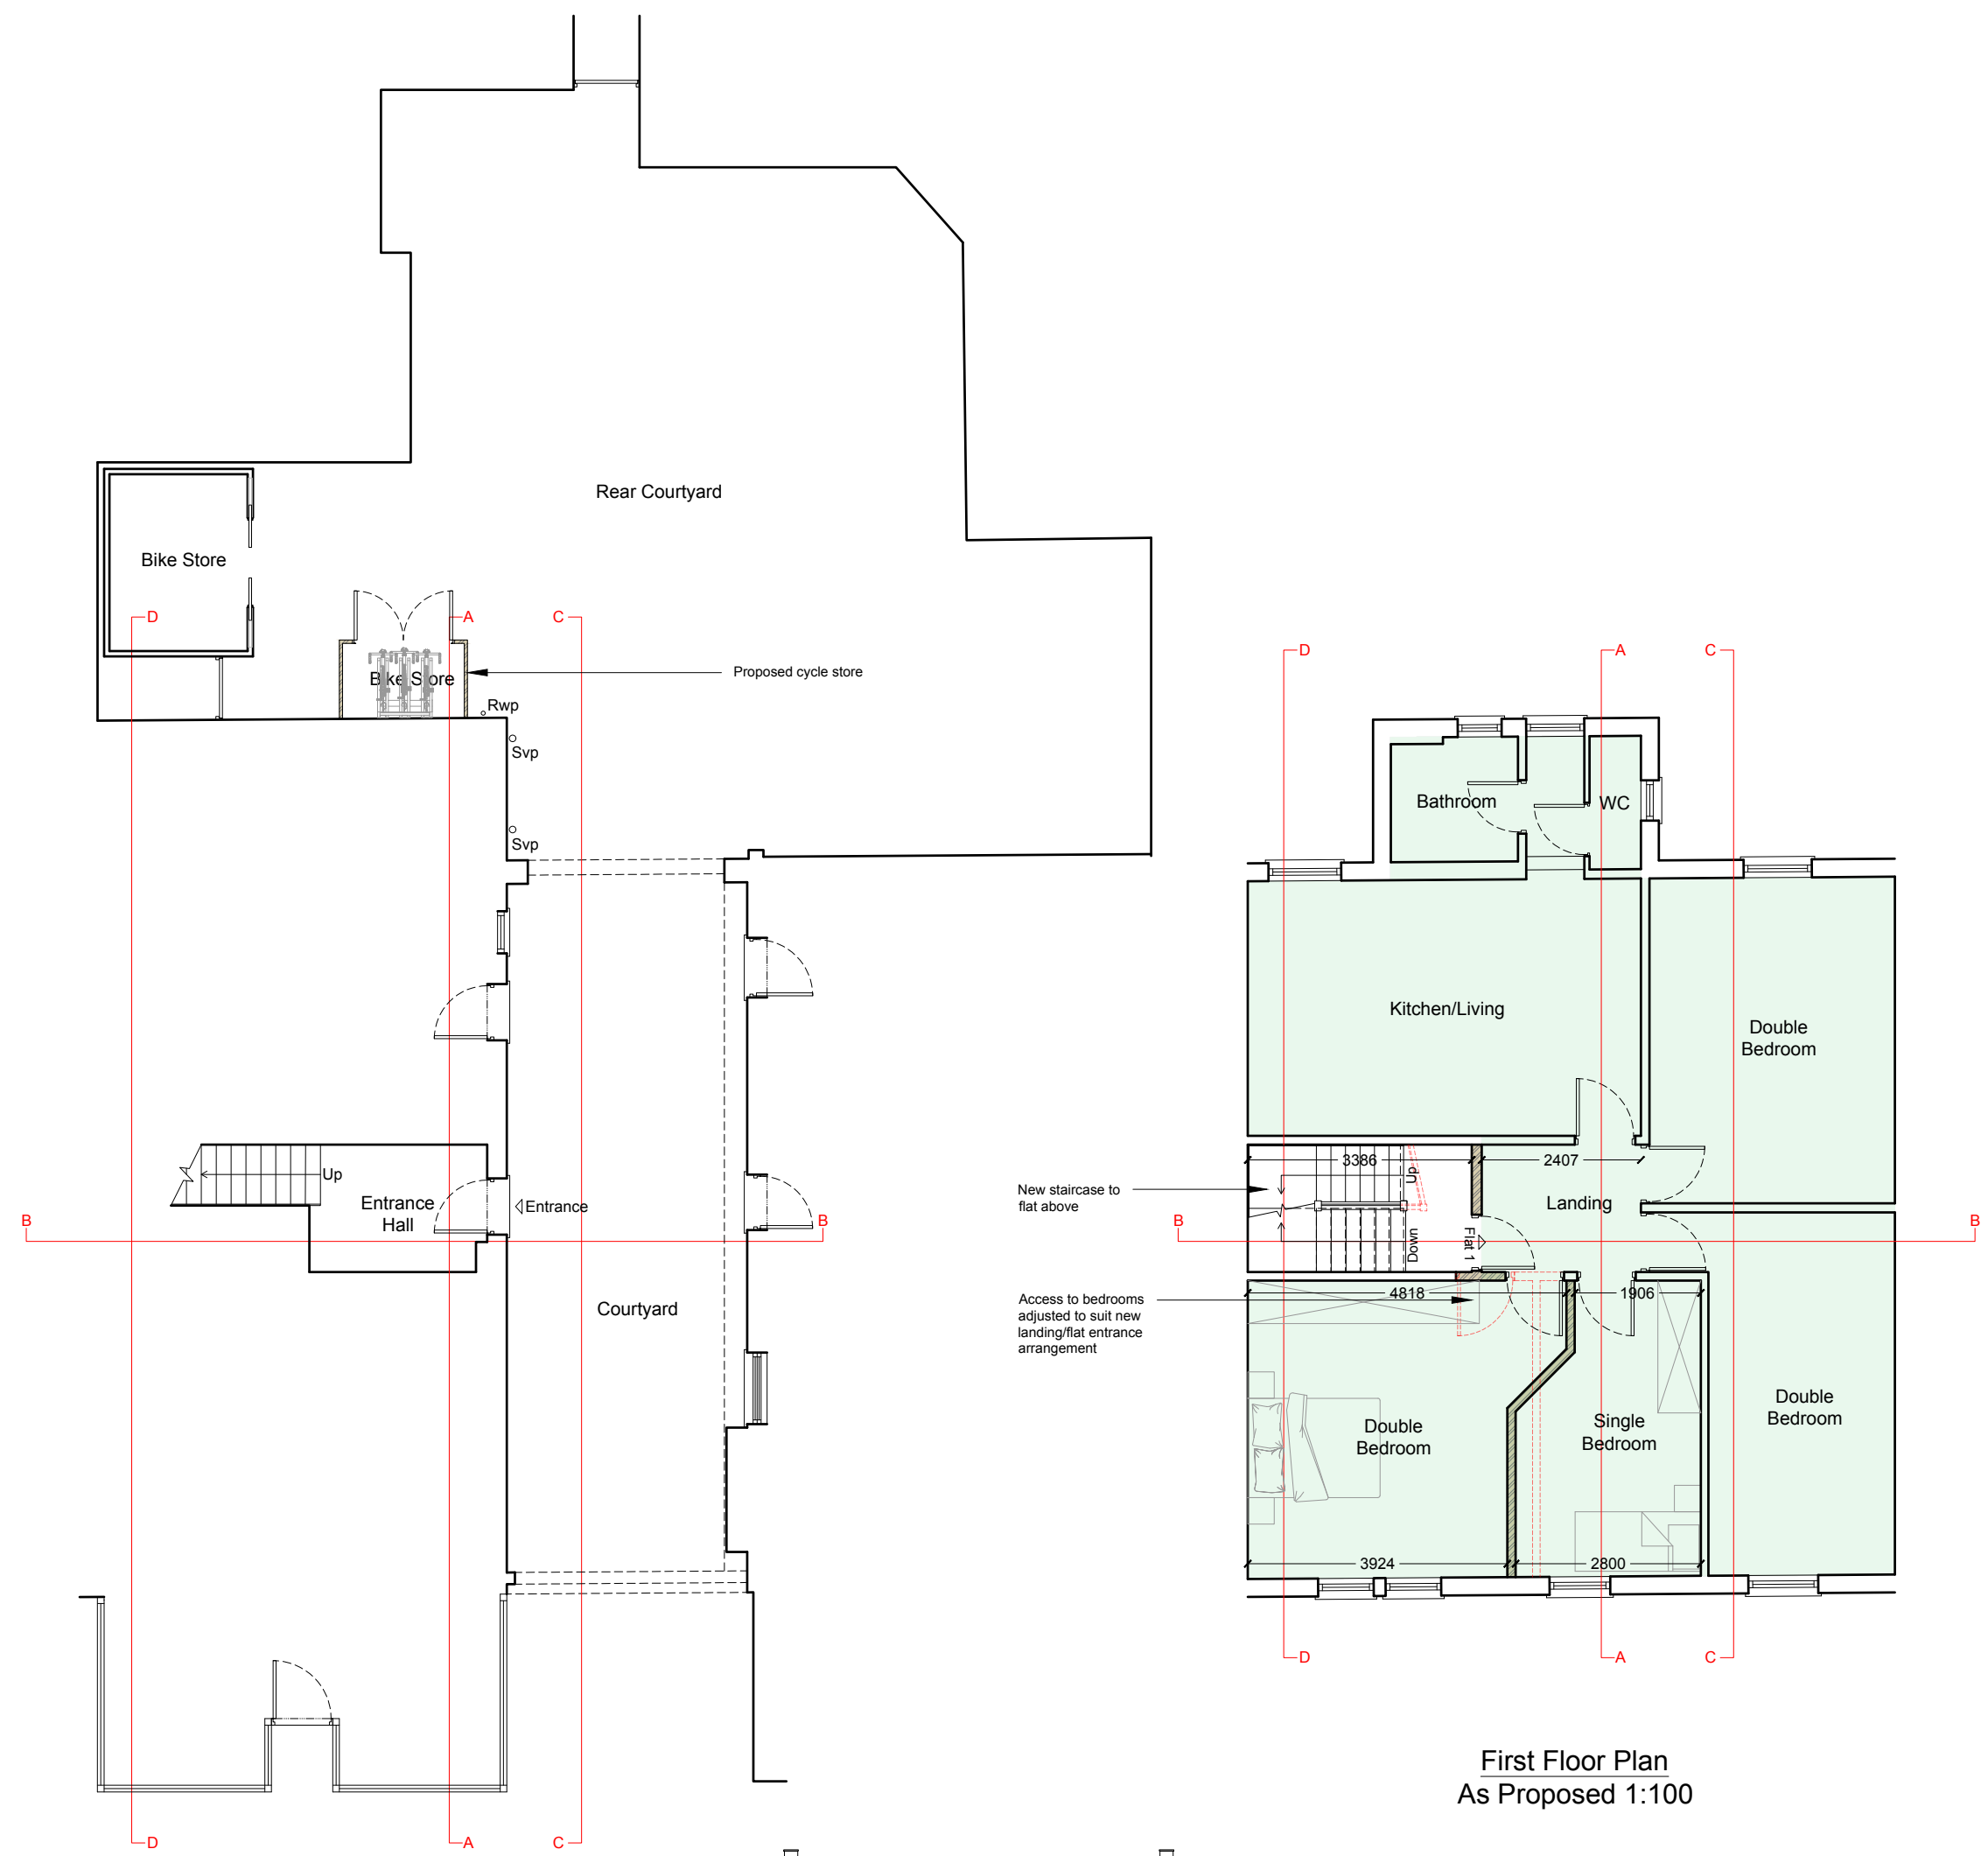

First Floor Plan
As Proposed 1:100

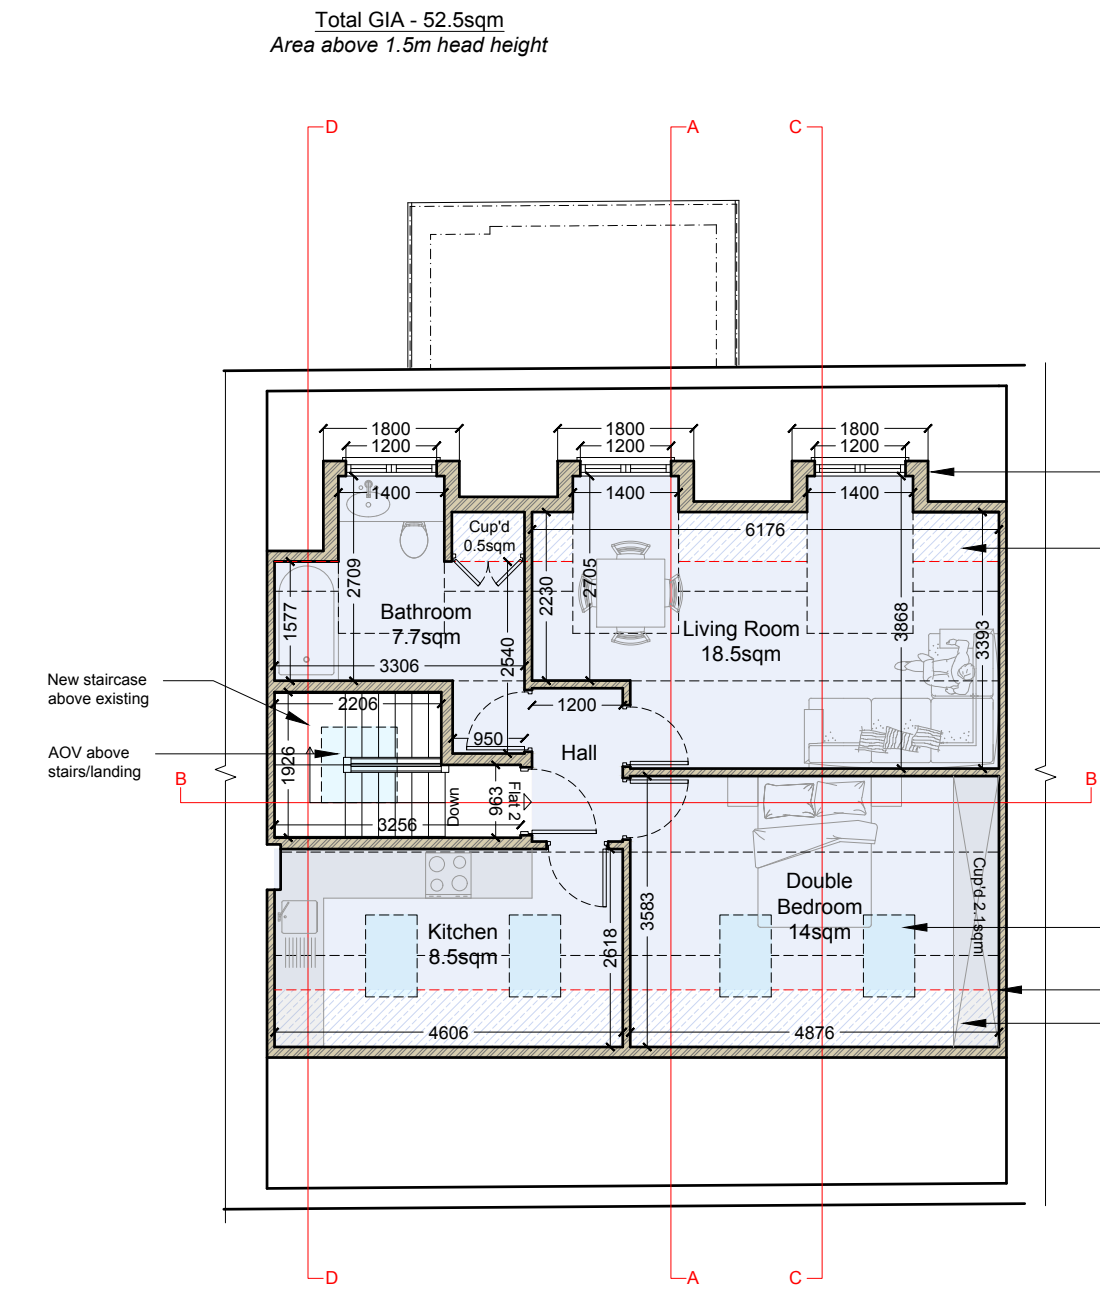

Loft Floor Plan
As Proposed 1:100

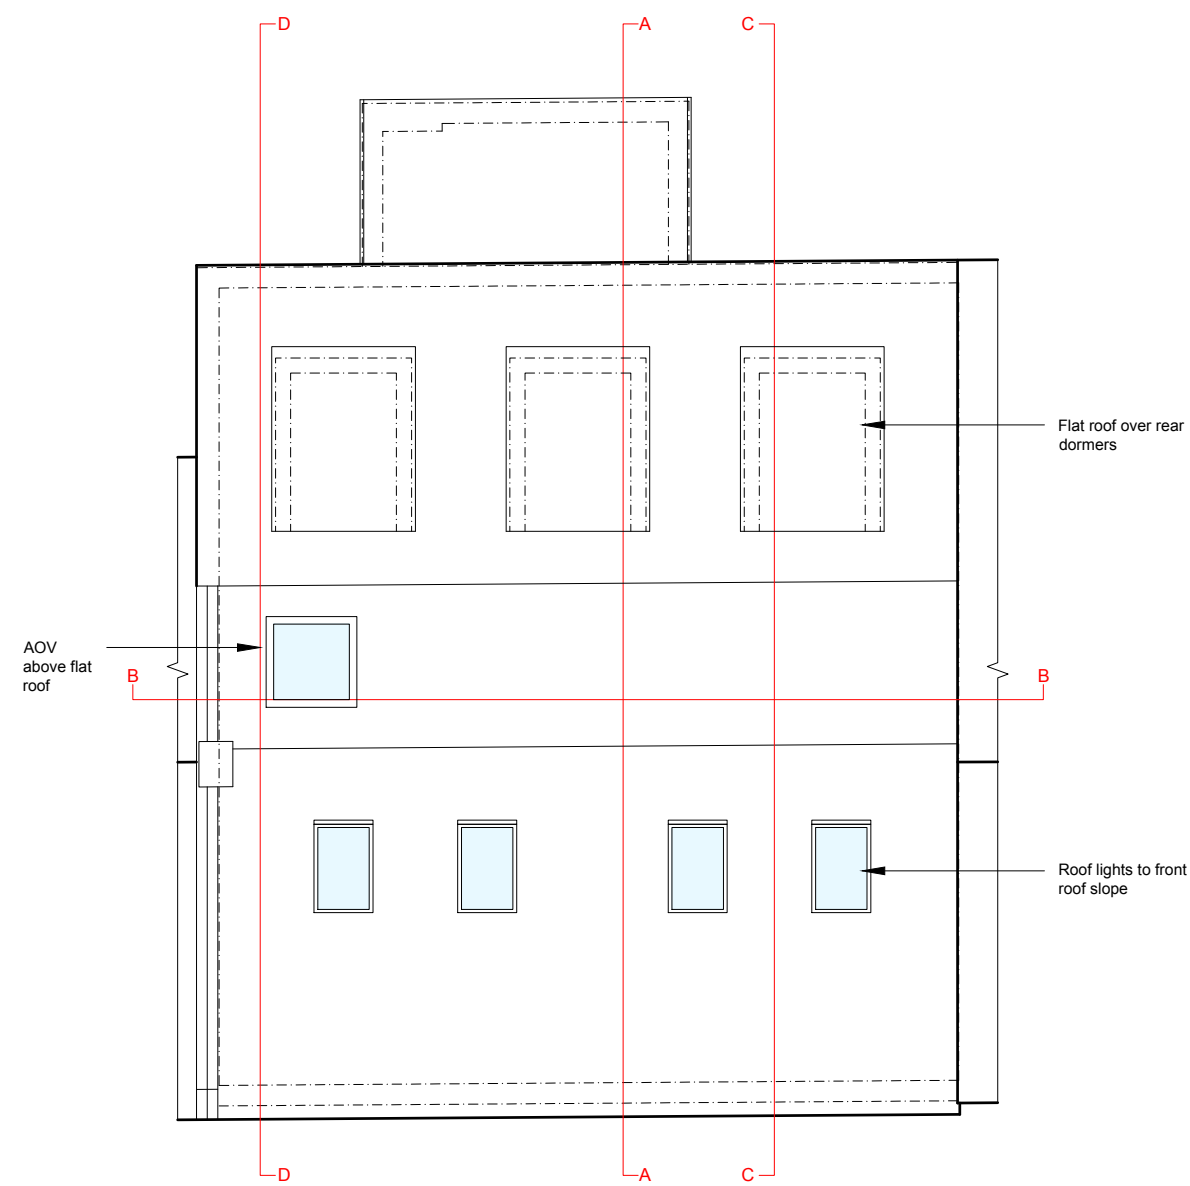


Roof Plan
As Proposed 1:100




Front Elevation
As Proposed 1:100




Rear Elevation
As Proposed 1:100

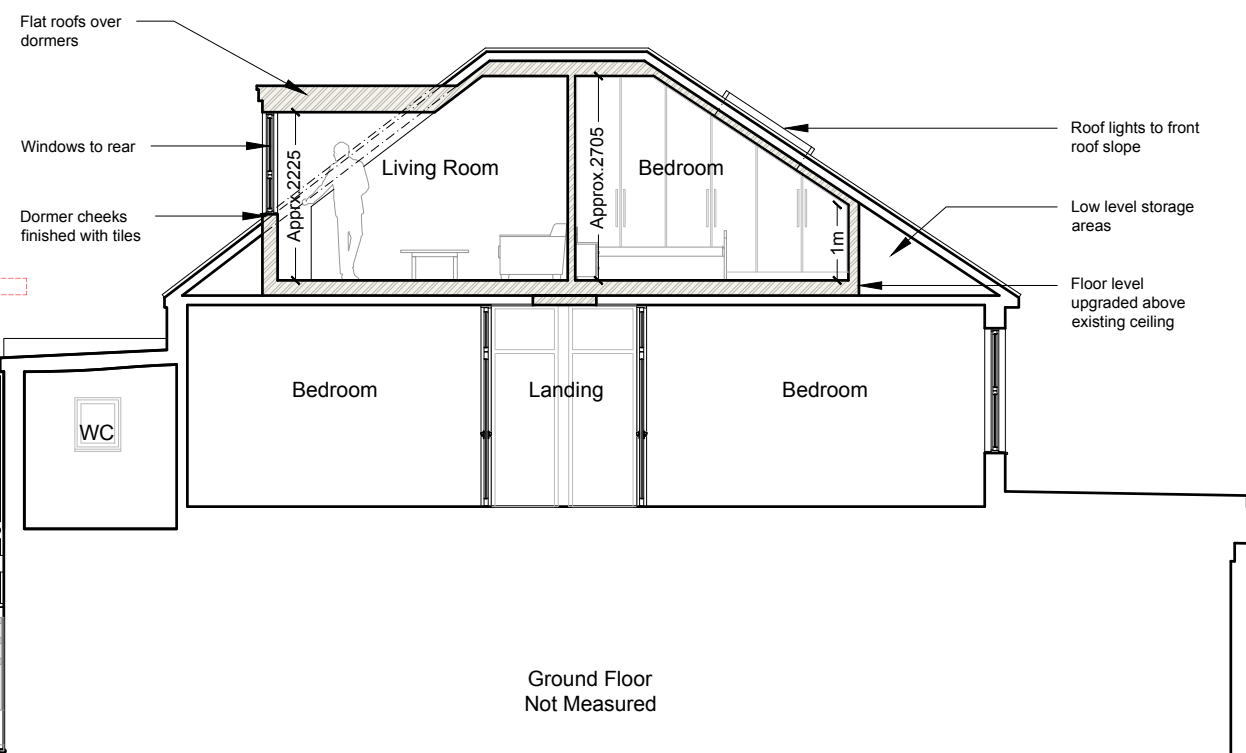


Section A-A
As Proposed 1:100

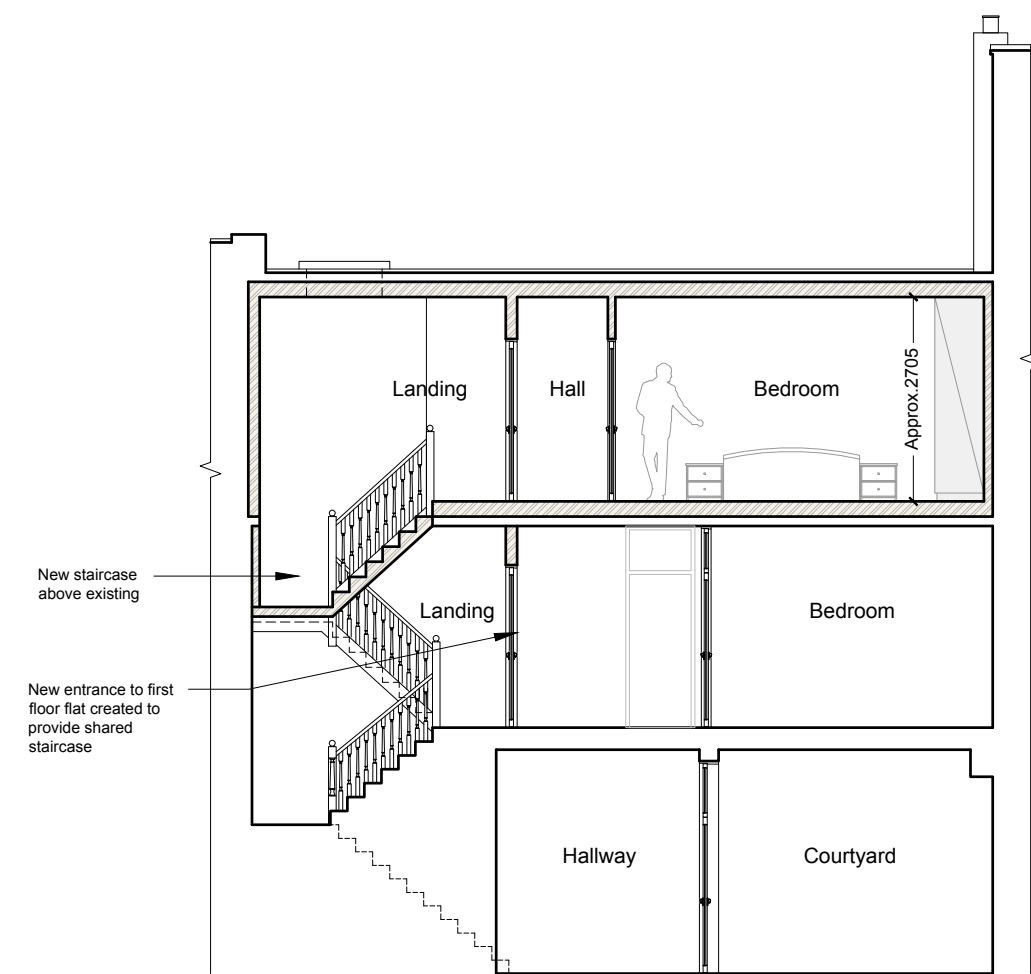

Section B-B
As Proposed 1:100

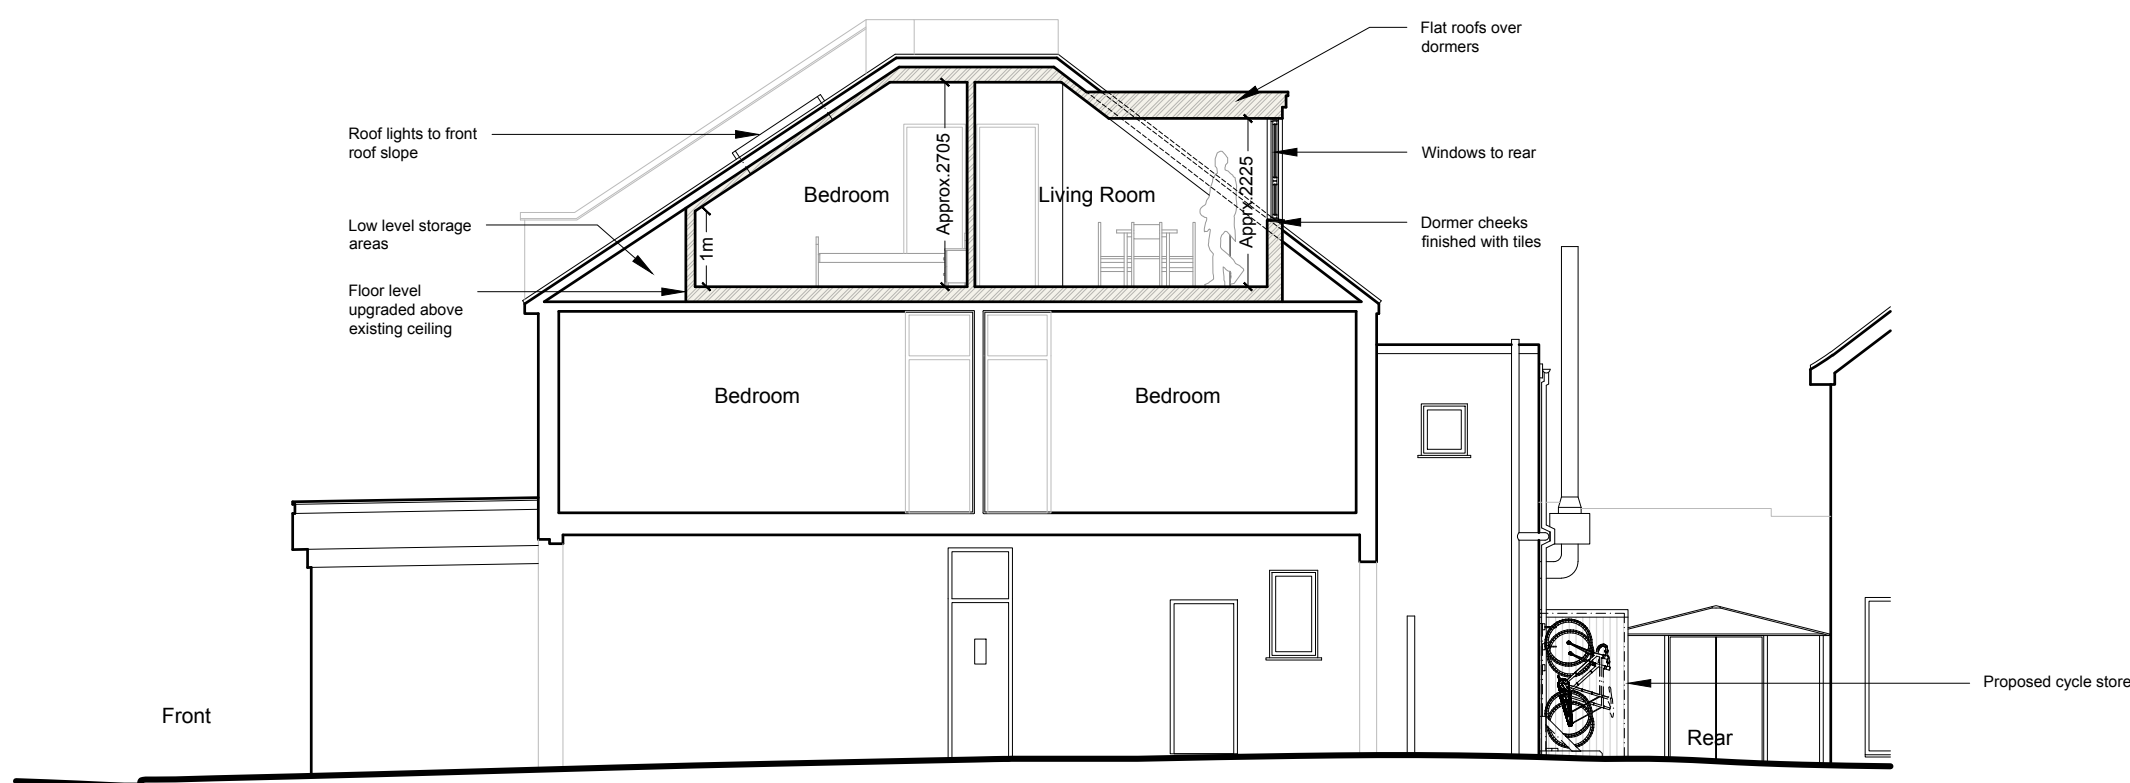

Side Elevation C-C
As Proposed 1:100

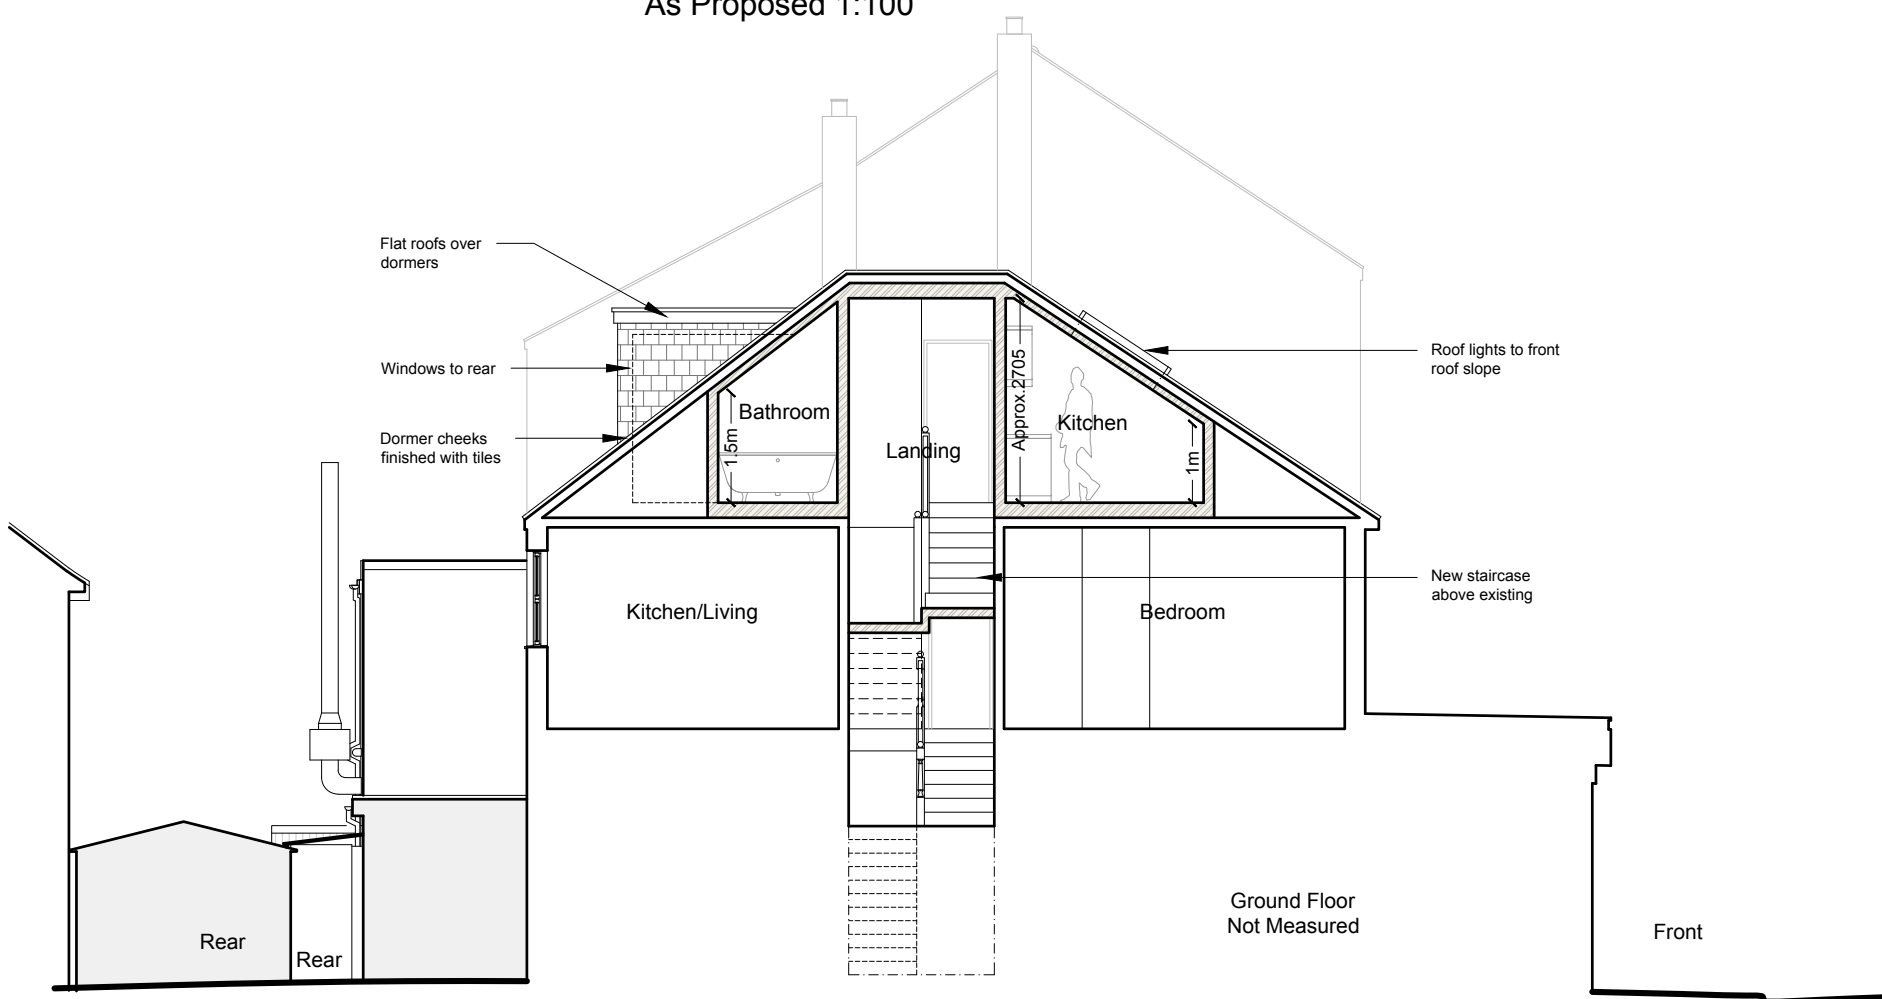

Side Elevation D-D
As Proposed 1:100



DETAILED PLANNING

GREENSIDE HOUSE
50 STATION ROAD
LONDON, N22 7DD

T 0208 1500 494
E INFO@DETAILED-PLANNING.CO.UK
WWW.DETAILED-PLANNING.CO.UK

SITE
113 Myddleton Road, London N22 8NE

DRAWING TITLE
Proposed Drawings

DRAWINGS STATUS
Planning

SCALE DATE DRAWN CHECKED
As Noted @ A1 June 2025 L.M.B.C. P.C.

DRAWING NO. 2575MP_FUL SHQ REVISION 0