



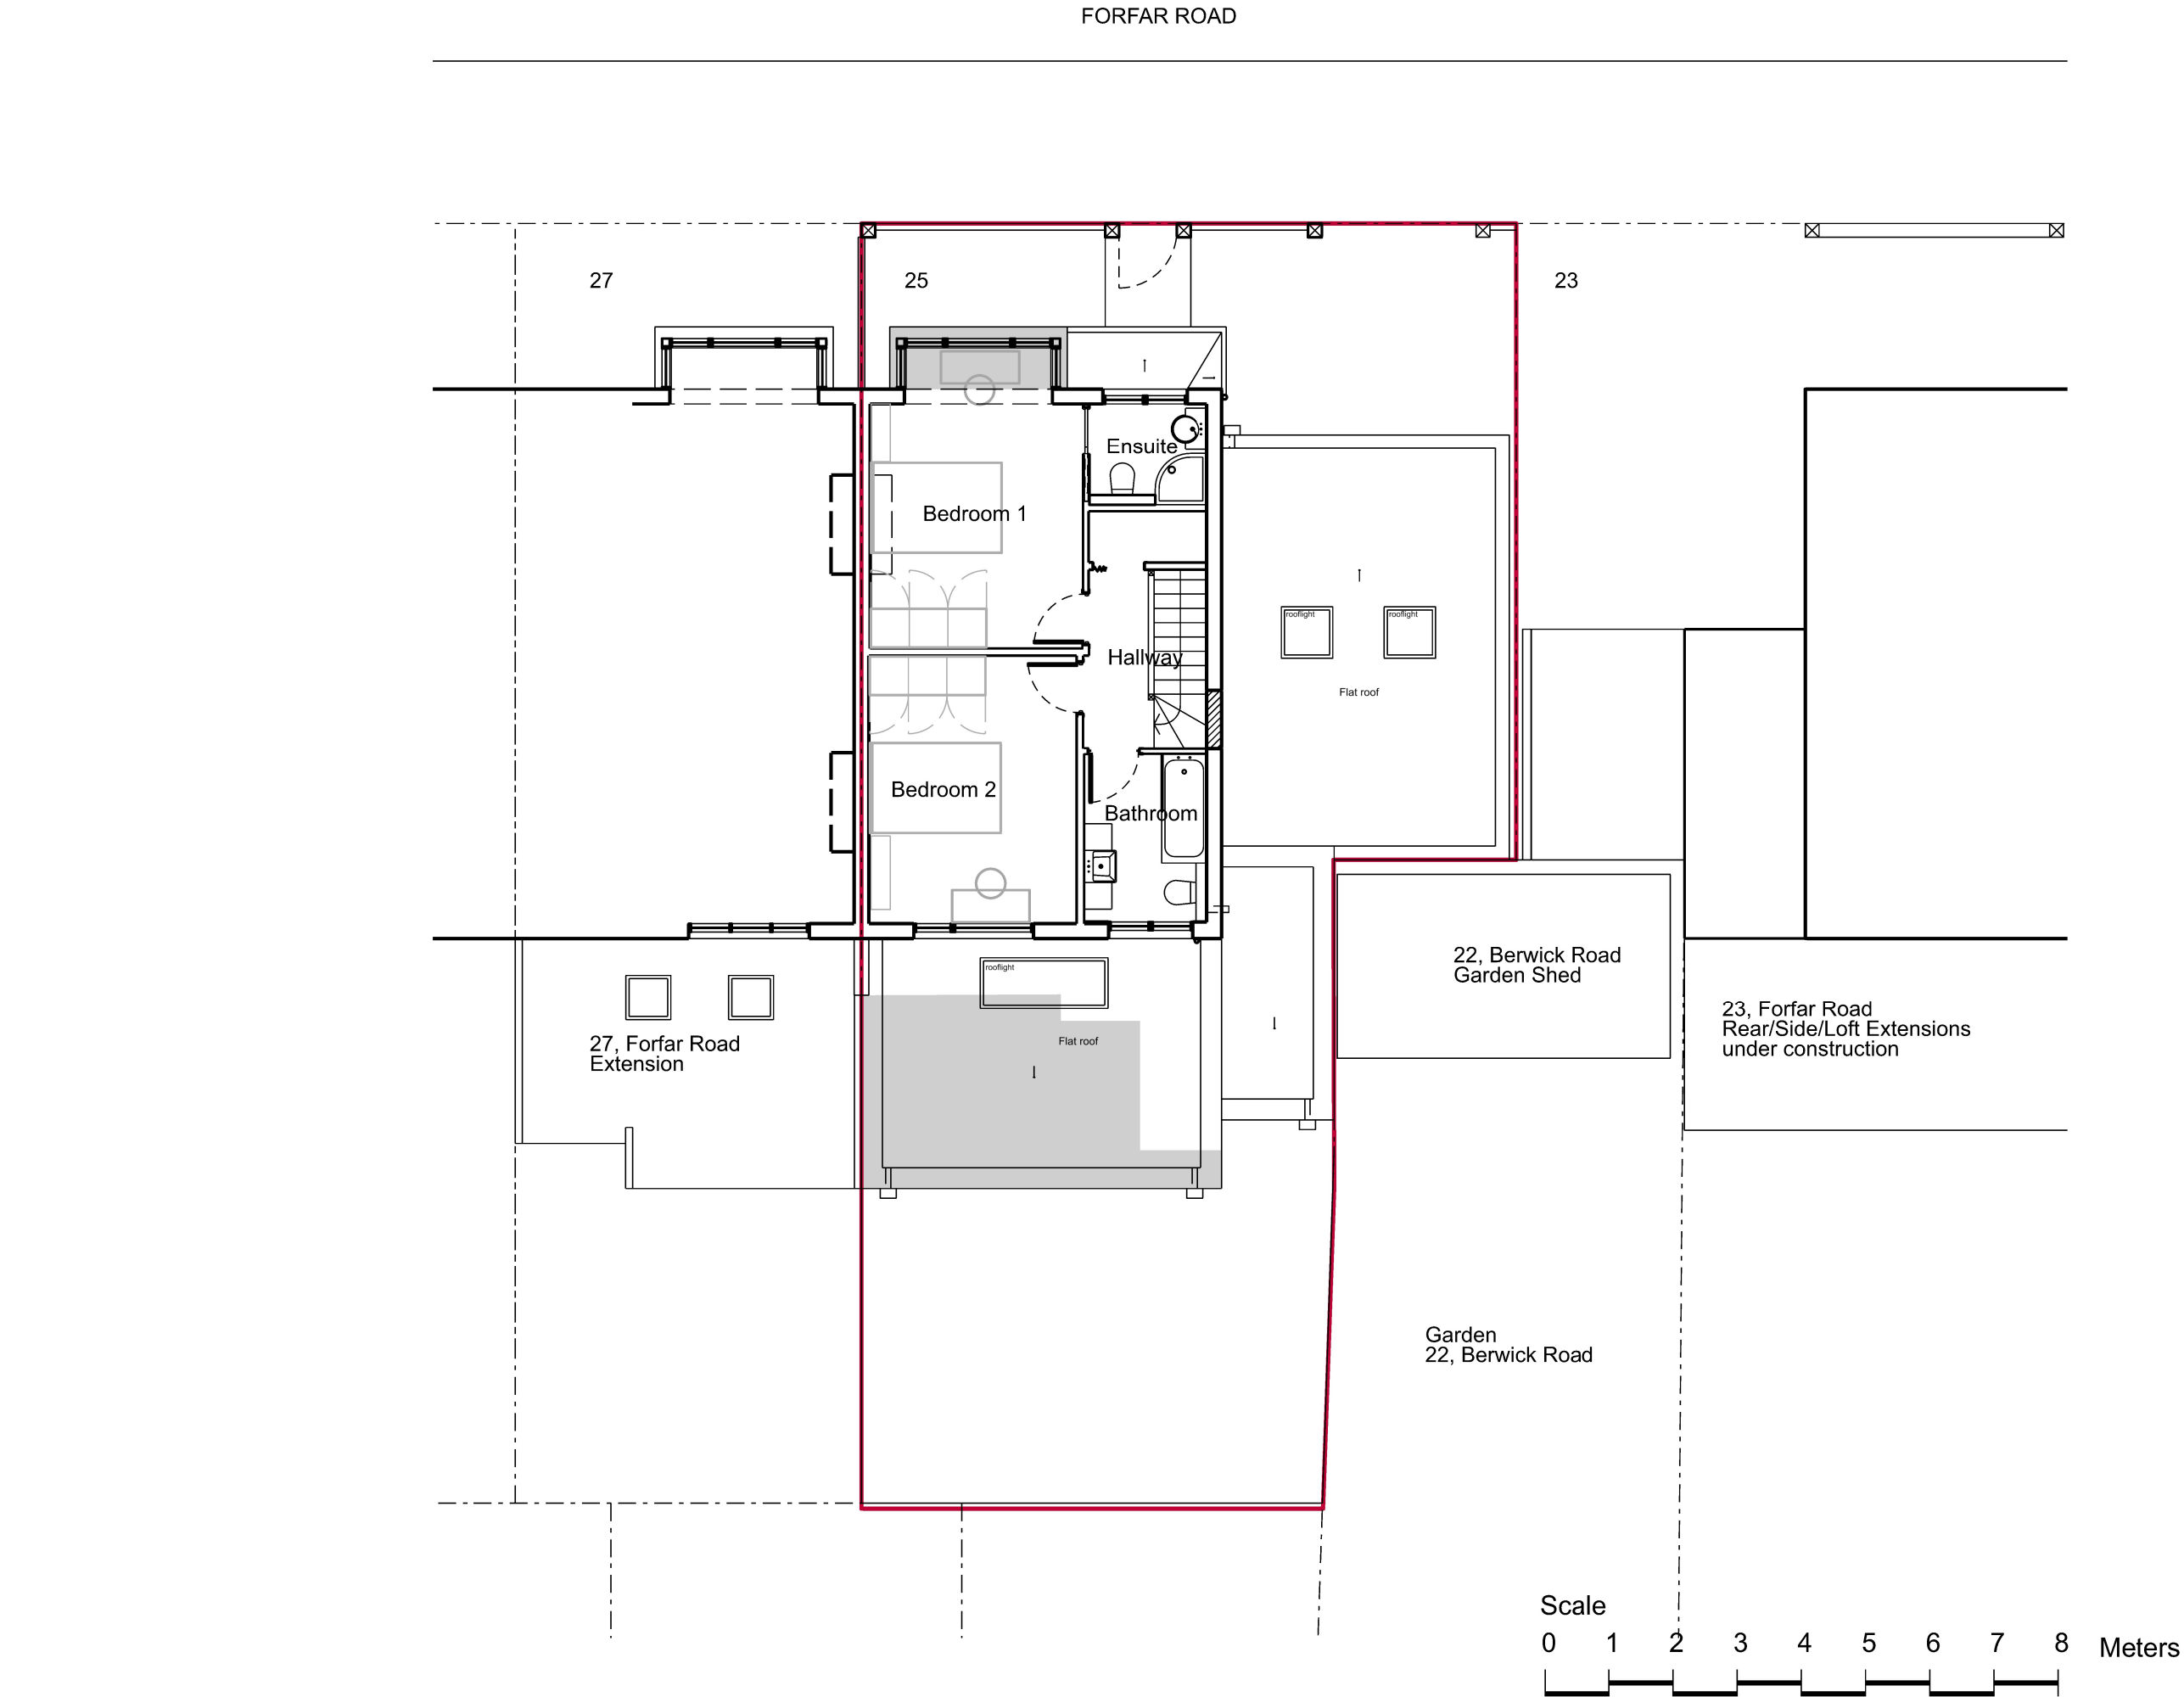

Proposed First Floor Plan

 

boundary line

proposed additional extension demise

Rev	Amendment	Date	Drawn
A	Minor amendment to 27 Front Bay	11.6.26	CM
/	Re-issued for Planning	31.5.26	CM
/	First client issue	23.5.26	CM

Status

PLANNING

SyndicateWest Ltd
Field View Cottage
688 Boxworth Road
Elsworth CB23 4JQ
Cambridgeshire
e.info@syndicatewest.co.uk
w.www.syndicatewest.co.uk

Adrian Botiz

25 Forfar Road
London N22 5QE

Proposed First Floor Plan

Scale	Date	Drawn
1:100@A3	23.5.26	CM
Project No.	Drawing No.	Rev
SW147	A_05_02_PL	A