
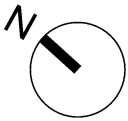


Existing First Floor Plan

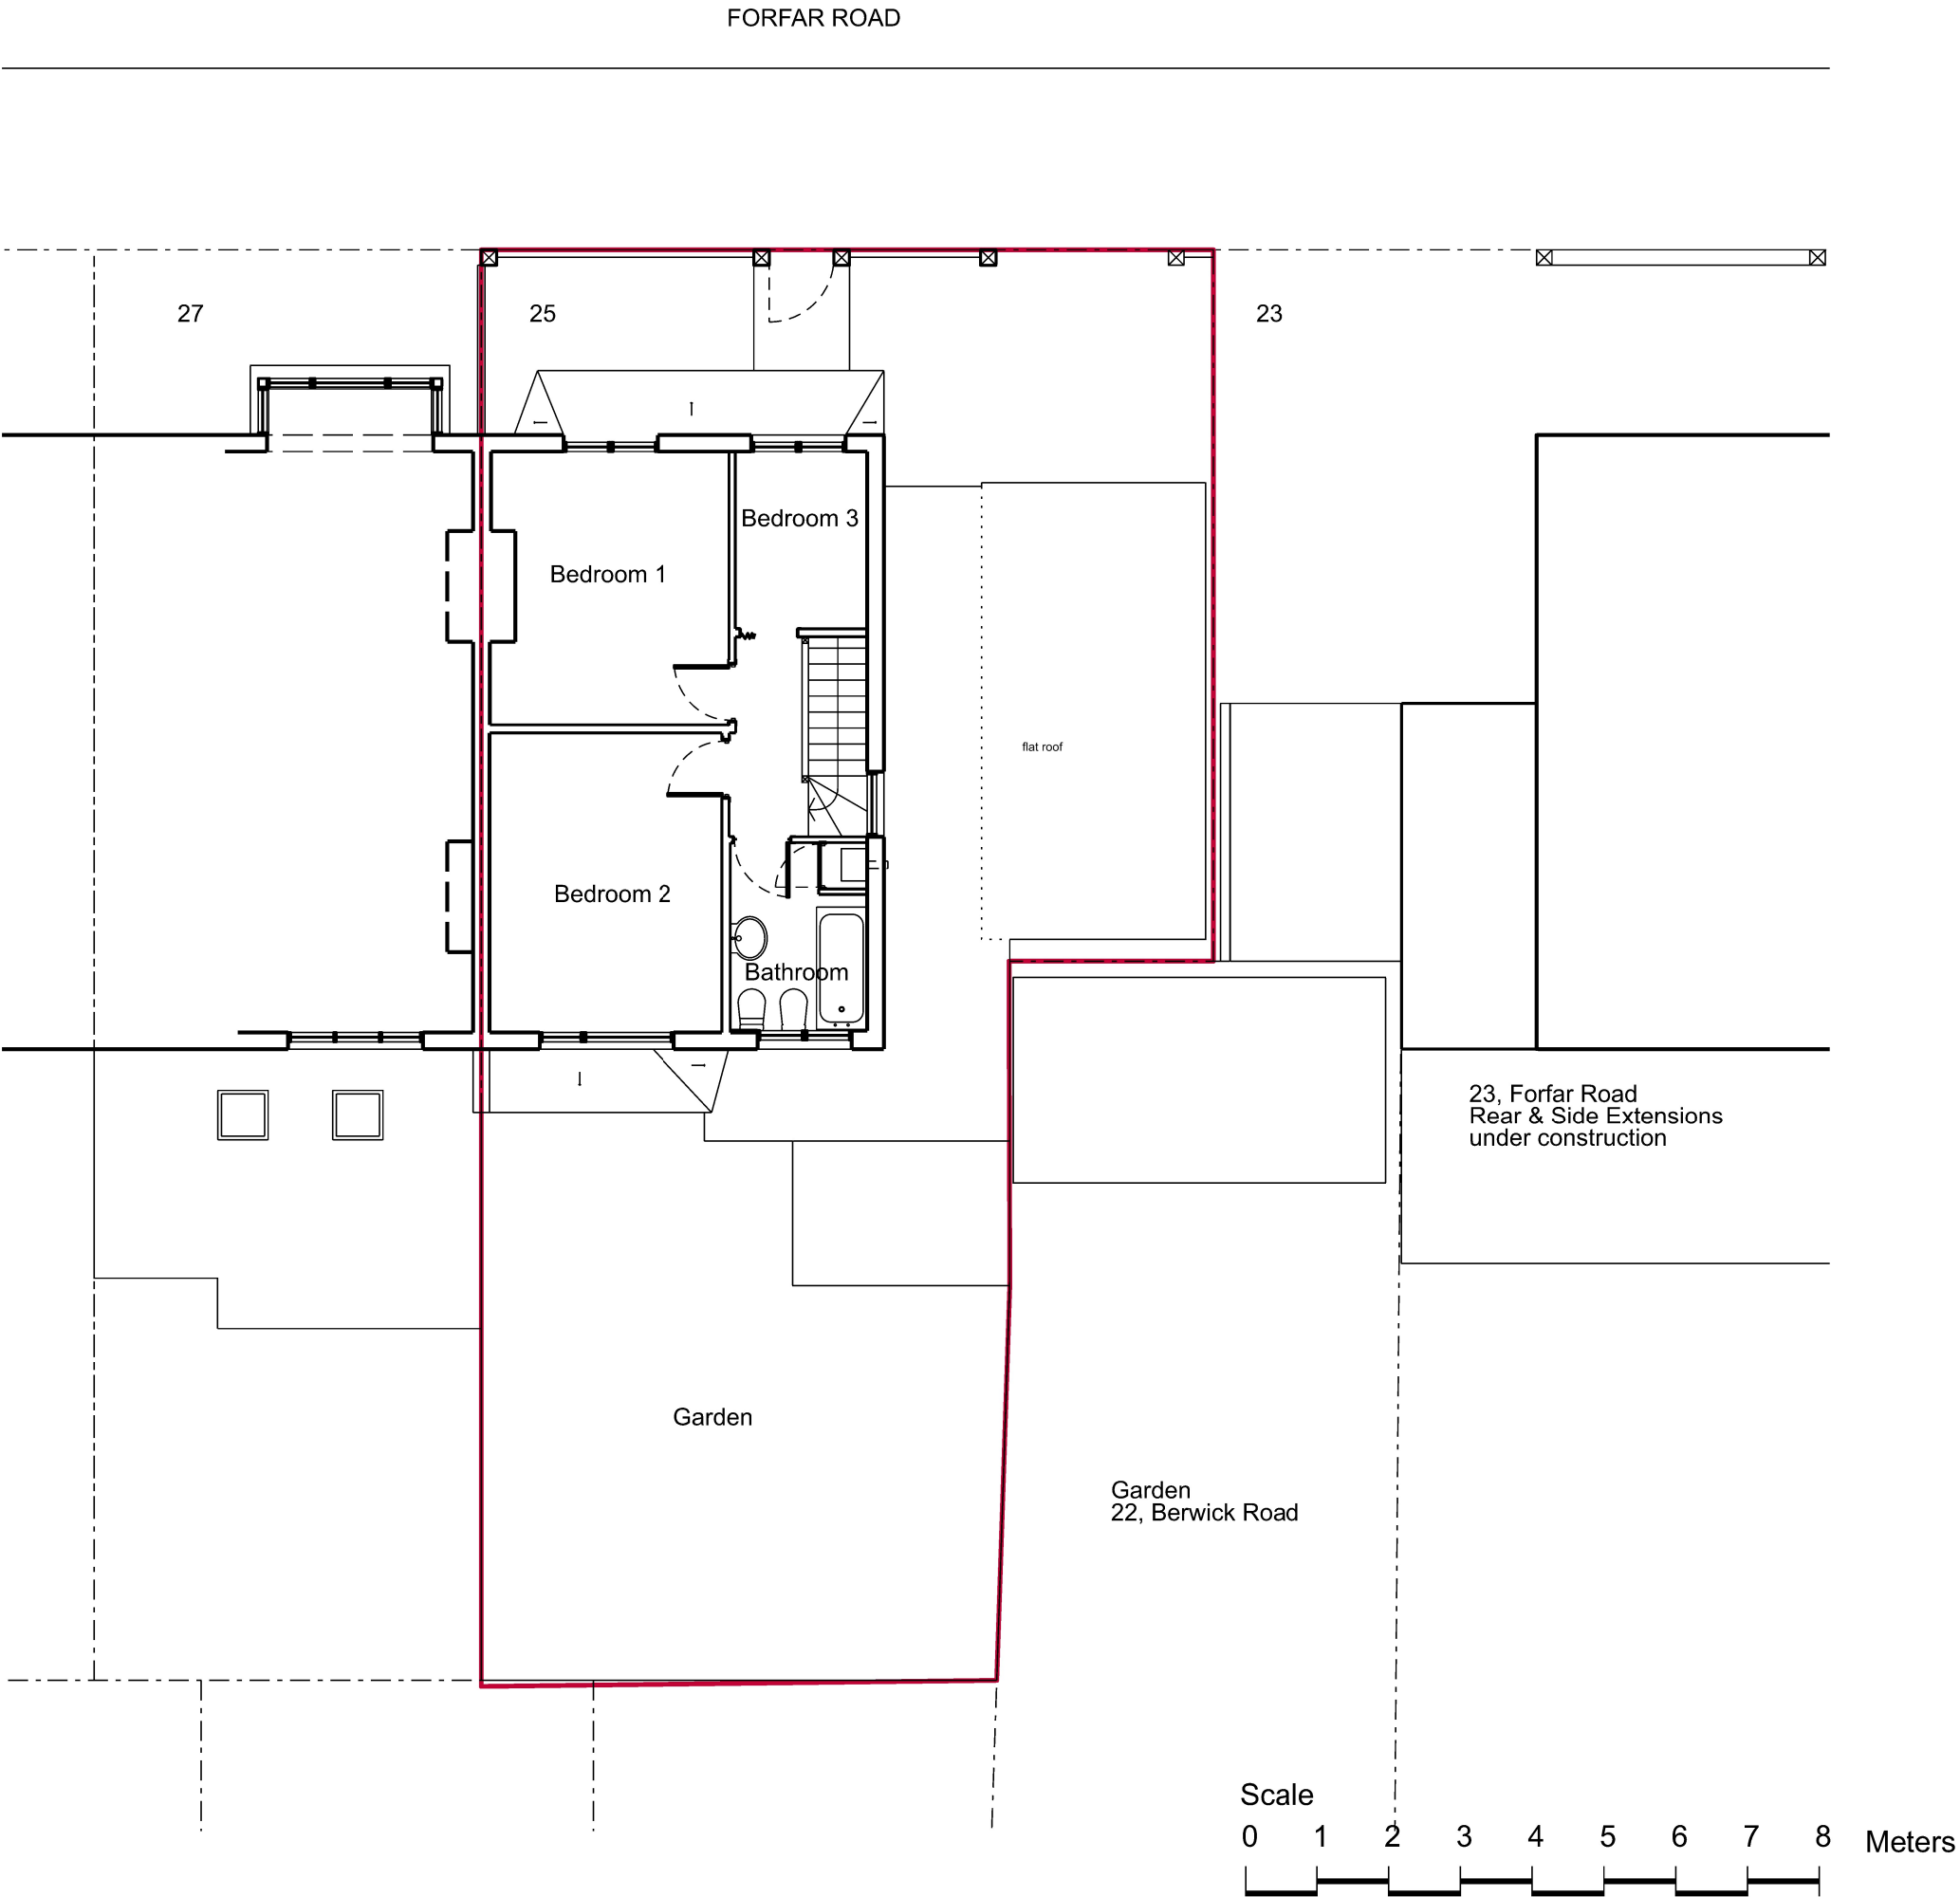

boundary line

A	Minor updates to 27 Front Bay	11.6.26	CM
/	Re-issued for Planning	31.5.26	CM
/	First client issue	17.5.26	CM

Rev	Amendment	Date	Drawn
Key Plan			

Status

PLANNING

SyndicateWest Ltd
Field View Cottage
688 Boxworth Road
Elsworth CB23 4JQ
Cambridgeshire

e.info@syndicatewest.co.uk
w.www.syndicatewest.co.uk

Client

Adrian Botiz

Project

25 Forfar Road
London N22 5QE

Title

Existing First Floor Plan

Scale

1:100@A3

Date

16.5.26

Drawn

CM

Project No.

SW147

Drawing No.

A_00_02

Rev

A