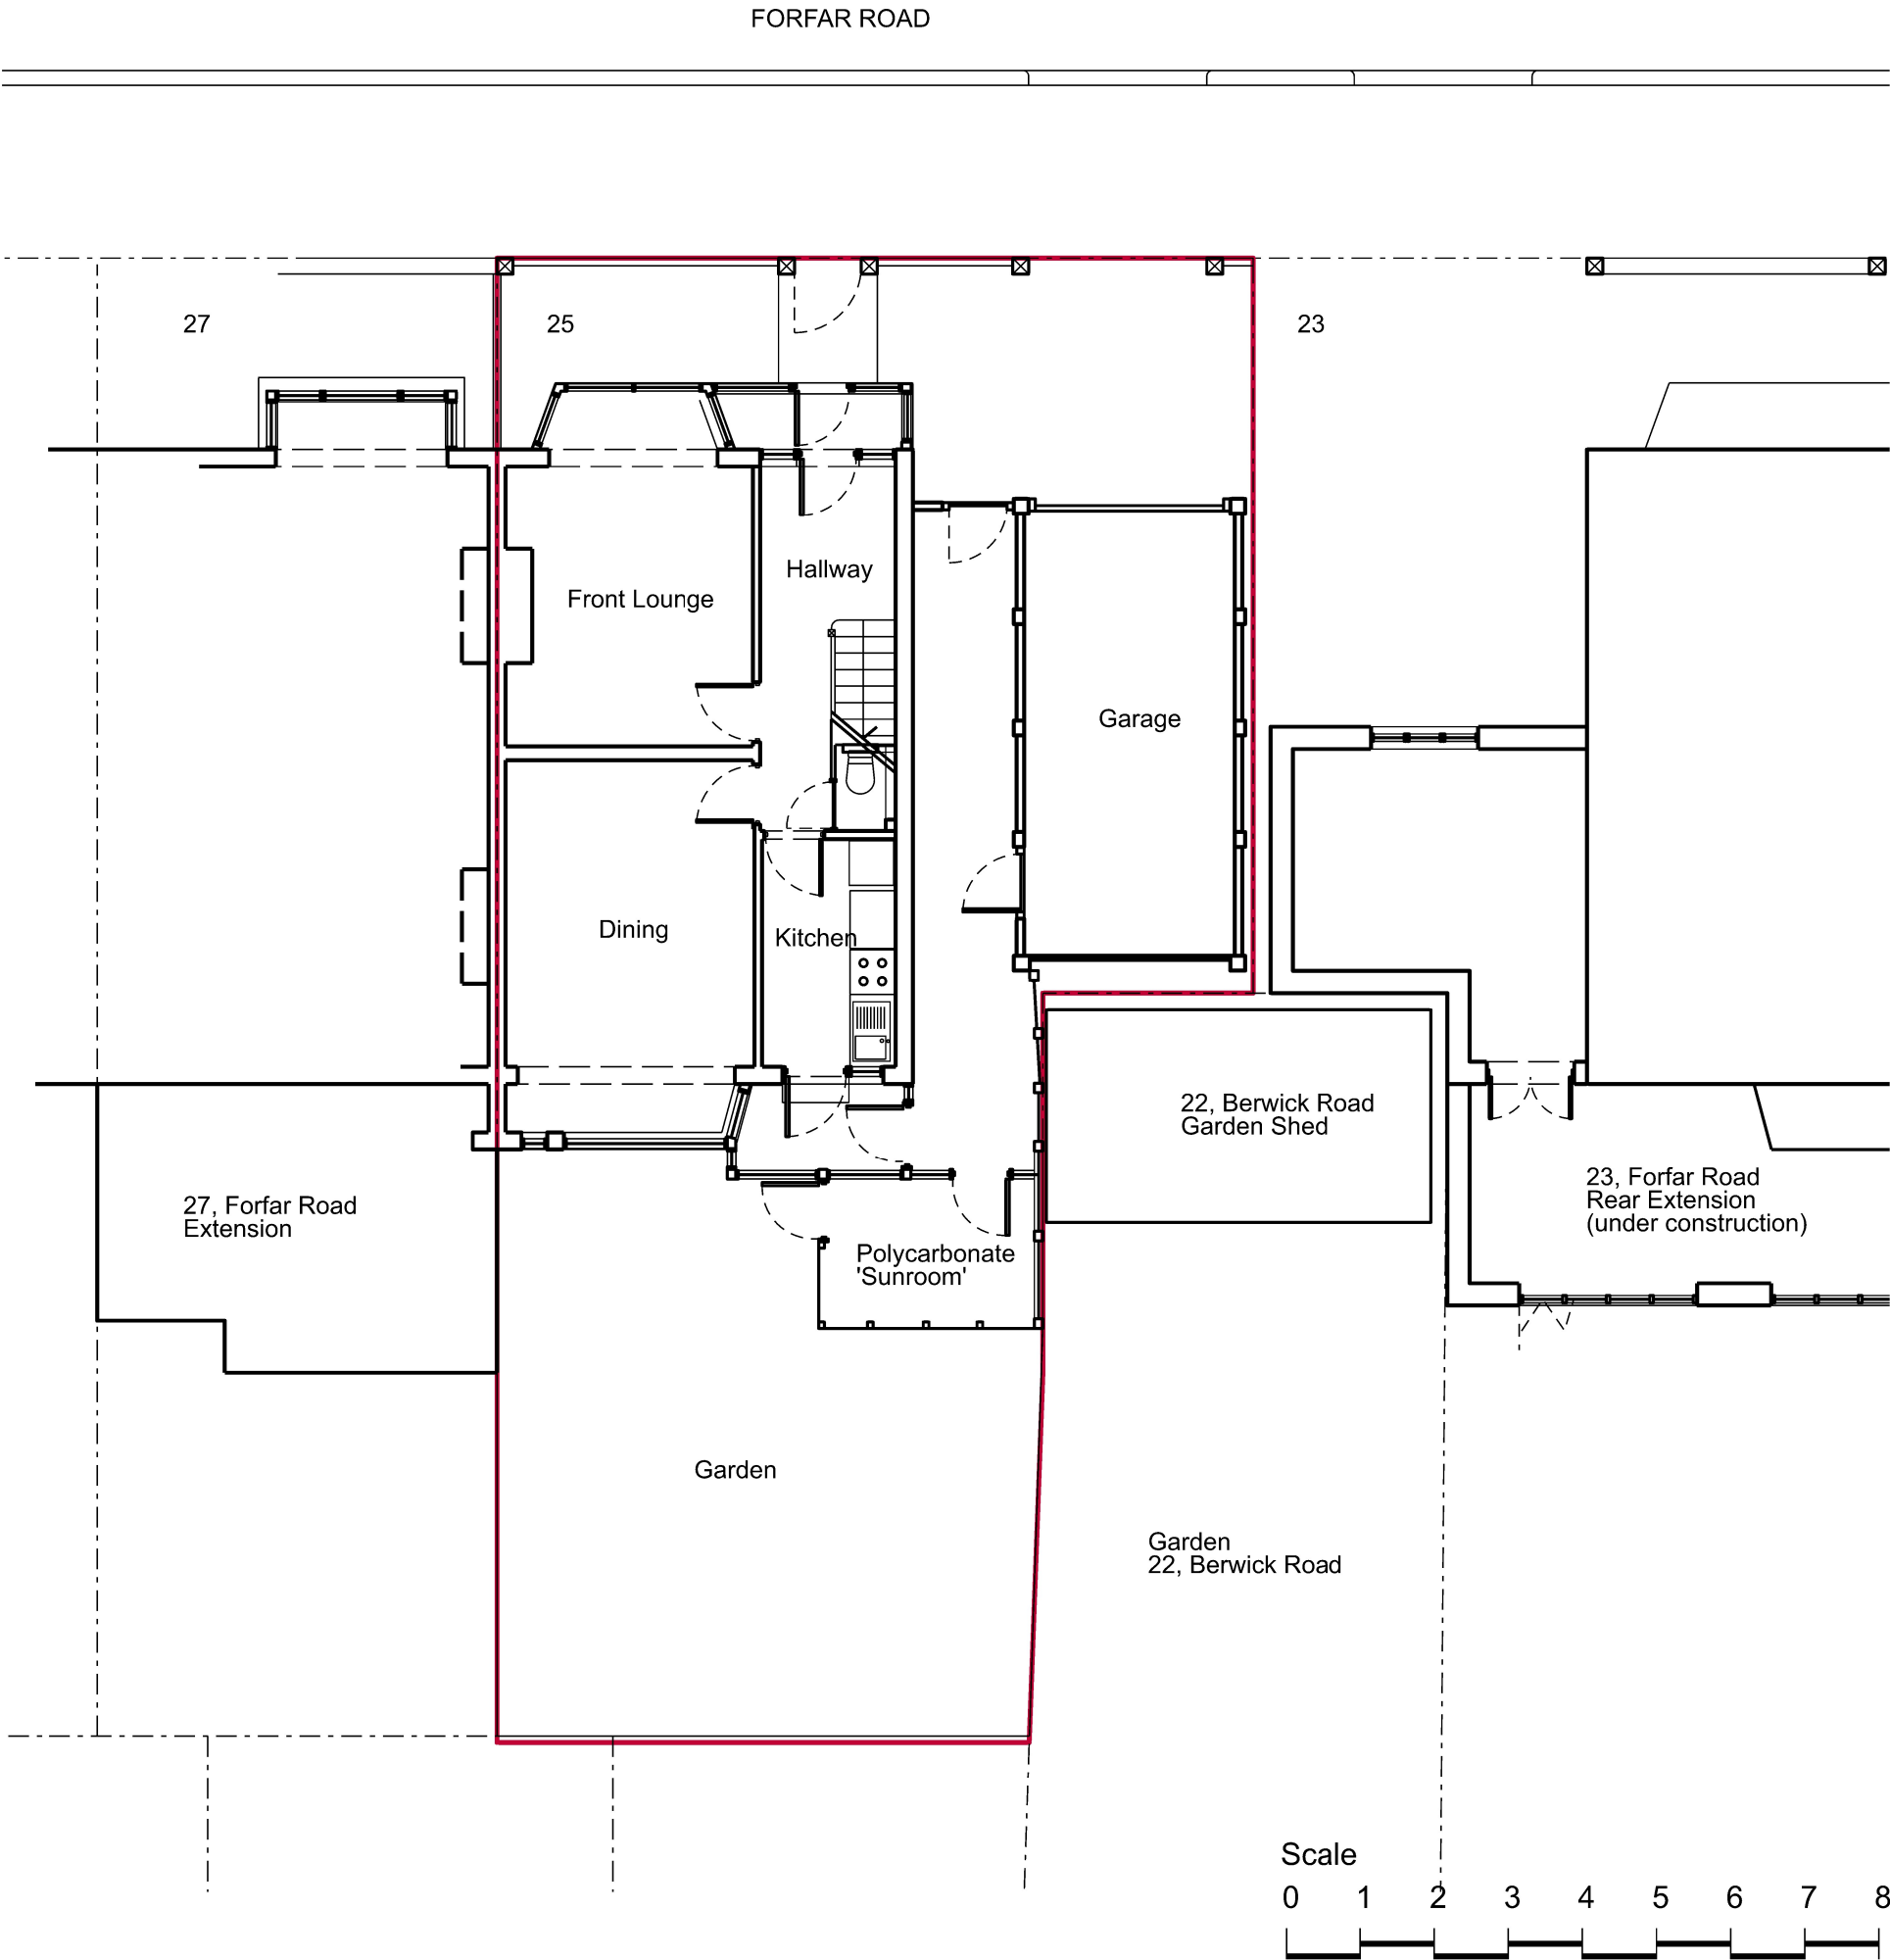


boundary line

A	Minor amendment to 27 Front Bay	11.6.26	CM
/	Re-issued for Planning	31.5.26	CM
/	Issued for Planning	23.5.26	CM
/	First client issue		

Rev	Amendment	Date	Drawn
	Key Plan		

Status

PLANNING

SyndicateWest Ltd
Field View Cottage
688 Boxworth Road
Elsworth CB23 4JQ
Cambridgeshire
e: info@syndicatewest.co.uk
w: www.syndicatewest.co.uk
Client

Adrian Botiz

Project

25 Forfar Road
London N22 5QE

Title

Proposed Ground Floor Plan

Scale	Date	Drawn
1:100@A3	27.5.26	CM
Project No.	Drawing No.	Rev
SW147	A_05_01_PD	A

Proposed Ground Floor Plan