



FORFAR ROAD

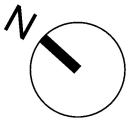


boundary line

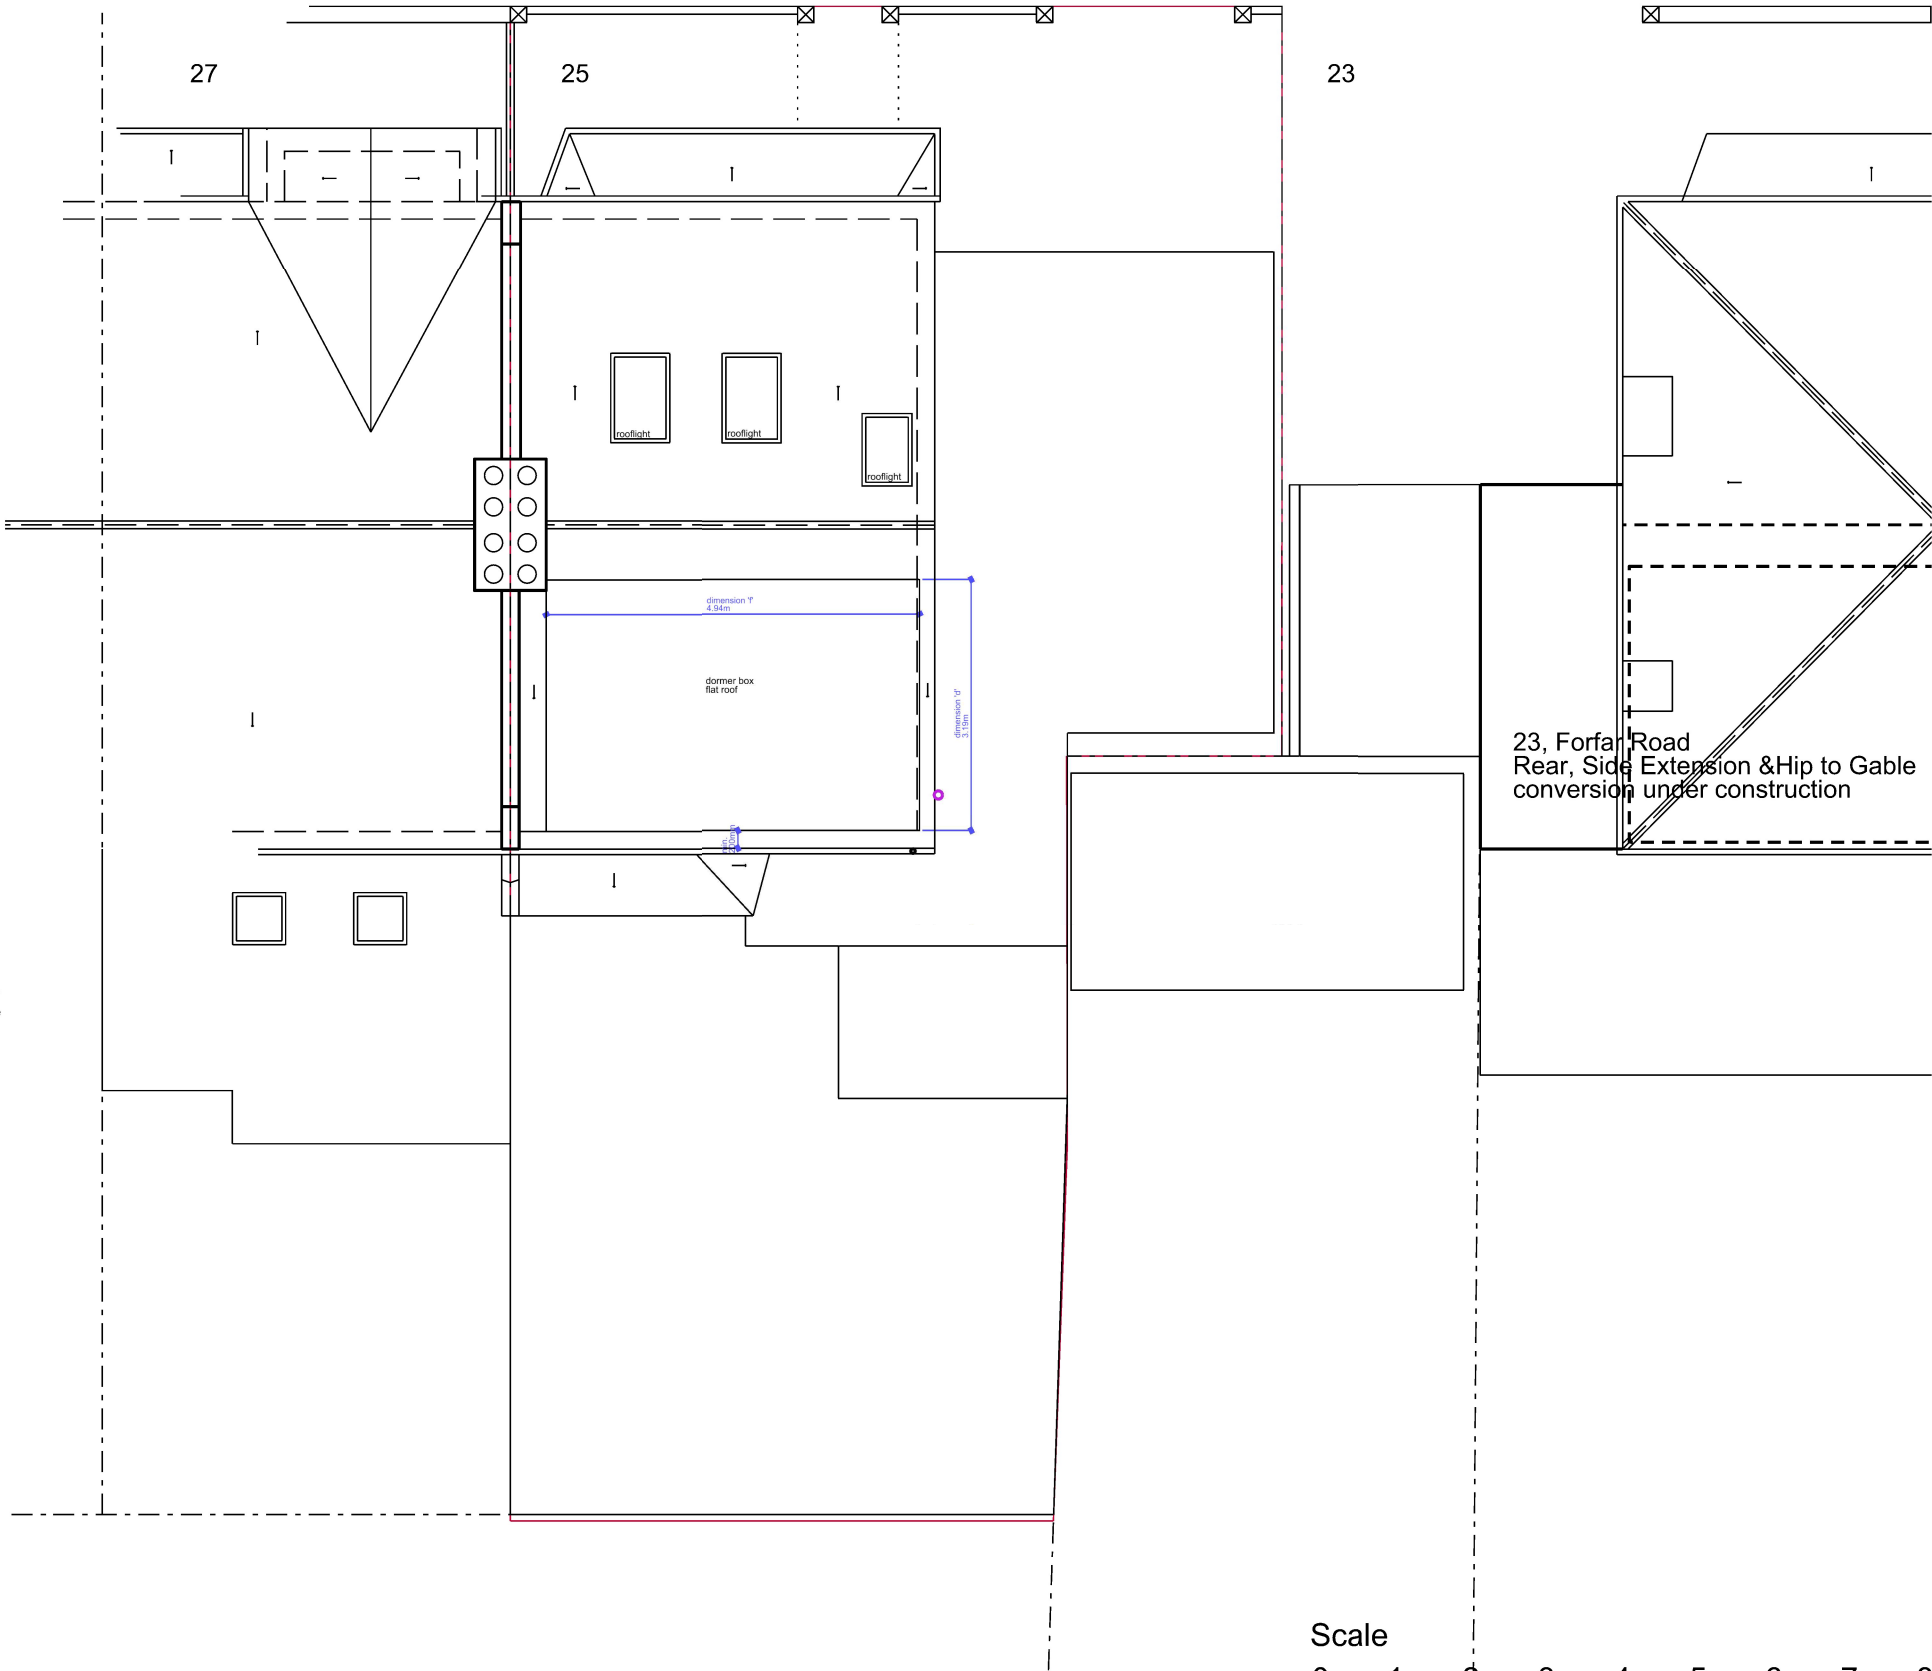

Notes:
No part of the roof alteration works is to exceed the height of the existing ridge line.
Rooflights are not to protrude more than 0.15 metres beyond the plane of the slope of the Original roof.
The materials used in any exterior work shall be of a similar appearance to those used in the construction of the exterior of the existing dwellinghouse.

23, Forfar Road
Rear, Side Extension & Hip to Gable
conversion under construction

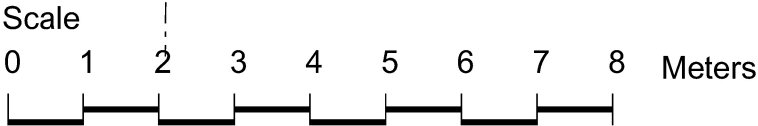

Proposed Roof Plan

Rev	Amendment	Date	Drawn
A	Minor amendment to 27 Front Bay	11.6.26	CM
/	Re-issued for Planning	31.5.26	CM
/	Issued for Planning	23.5.26	CM
/	First client issue		
Key Plan			
Status			
PLANNING			
SyndicateWest Ltd Field View Cottage 66B Boxworth Road Elsworth CB23 4JQ Cambridgeshire e: info@syndicatewest.co.uk w: www.syndicatewest.co.uk			
Client			
Adrian Botiz			
Project			
25 Forfar Road London N22 5QE			
Title			
Proposed Roof Plan			
Scale	Date	Drawn	
1:100@A3	23.5.26	CM	
Project No.	Drawing No.	Rev	
SW147	A_05_04_PD	A	