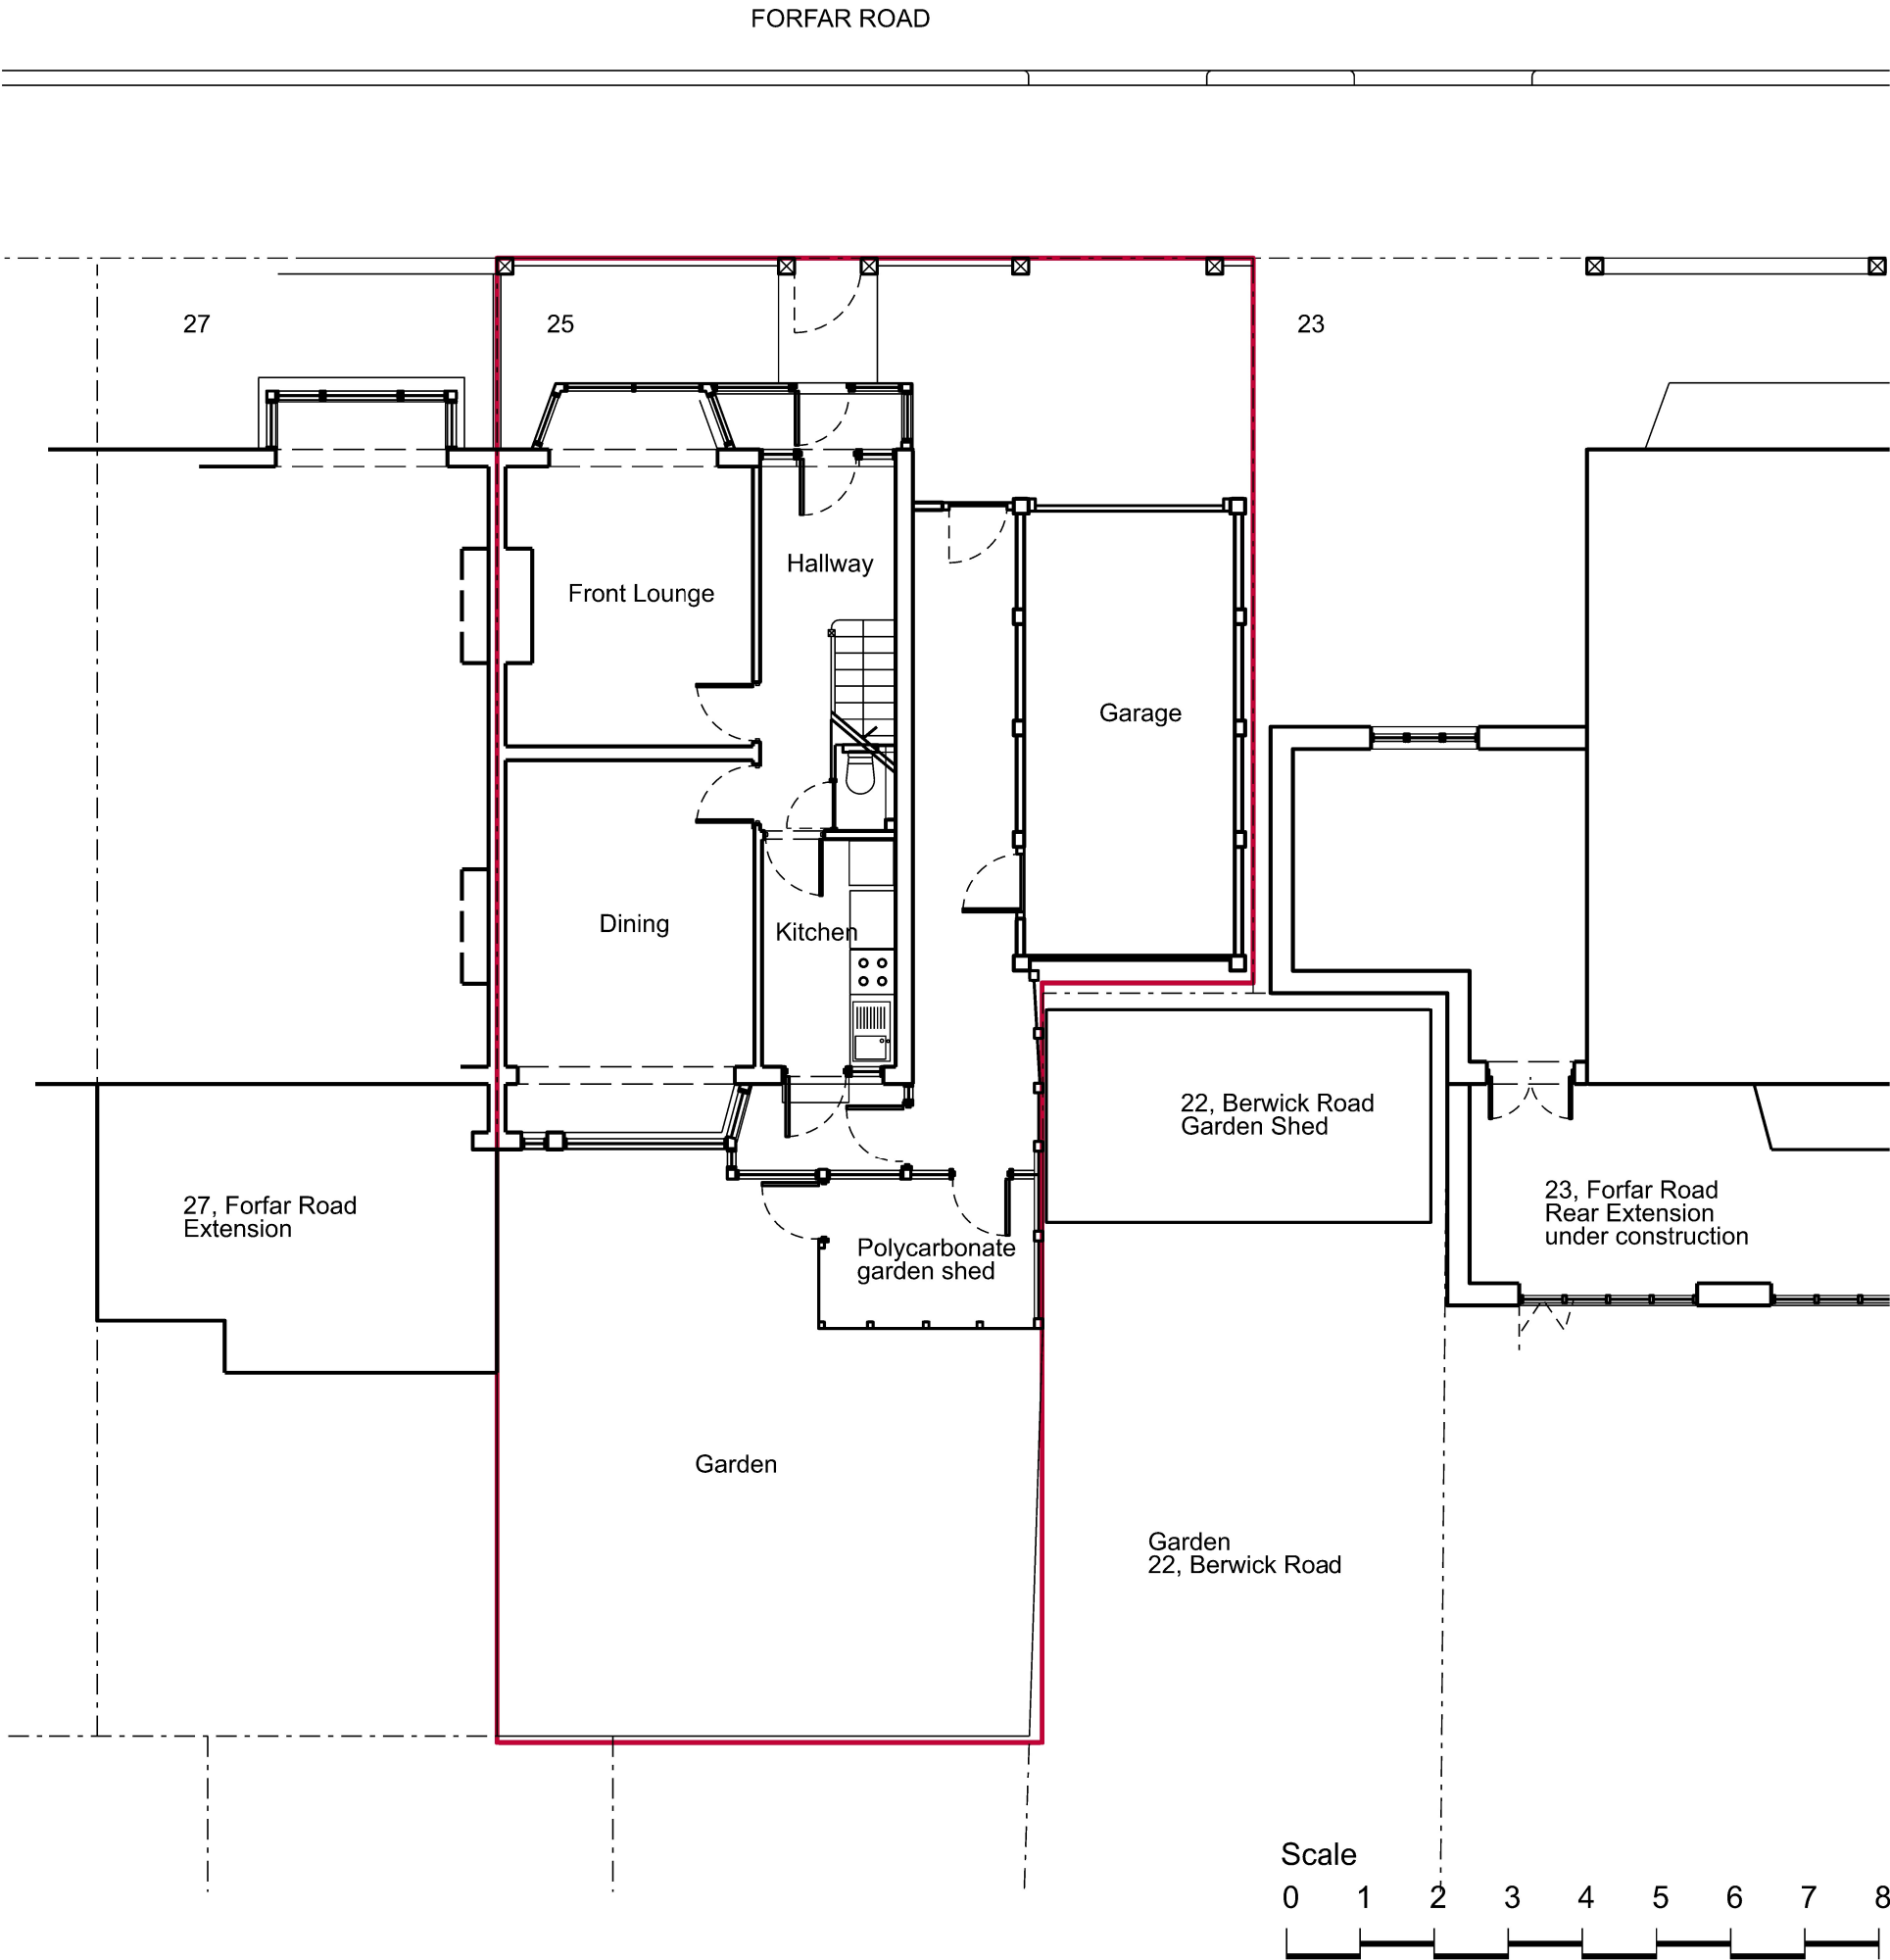


boundary line

Existing Ground Floor Plan

A	Minor updates to 27 Front Bay	11.6.26	CM
	Re-issued for Planning	31.5.26	CM
	First client issue	17.5.26	CM
Rev	Amendment	Date	Drawn
Key Plan			
Status			
PLANNING			
SyndicateWest Ltd Field View Cottage 68B Boxworth Road Elsworth CB23 4JQ Cambridgeshire e.info@syndicatewest.co.uk w.www.syndicatewest.co.uk			
Client			
Adrian Botiz			
Project			
25 Forfar Road London N22 5QE			
Title			
Existing Ground Floor Plan			
Scale	Date	Drawn	
1:100@A3	16.5.26	CM	
Project No.	Drawing No.	Rev	
SW147	A_00_01	A	