



FORFAR ROAD

 

boundary line

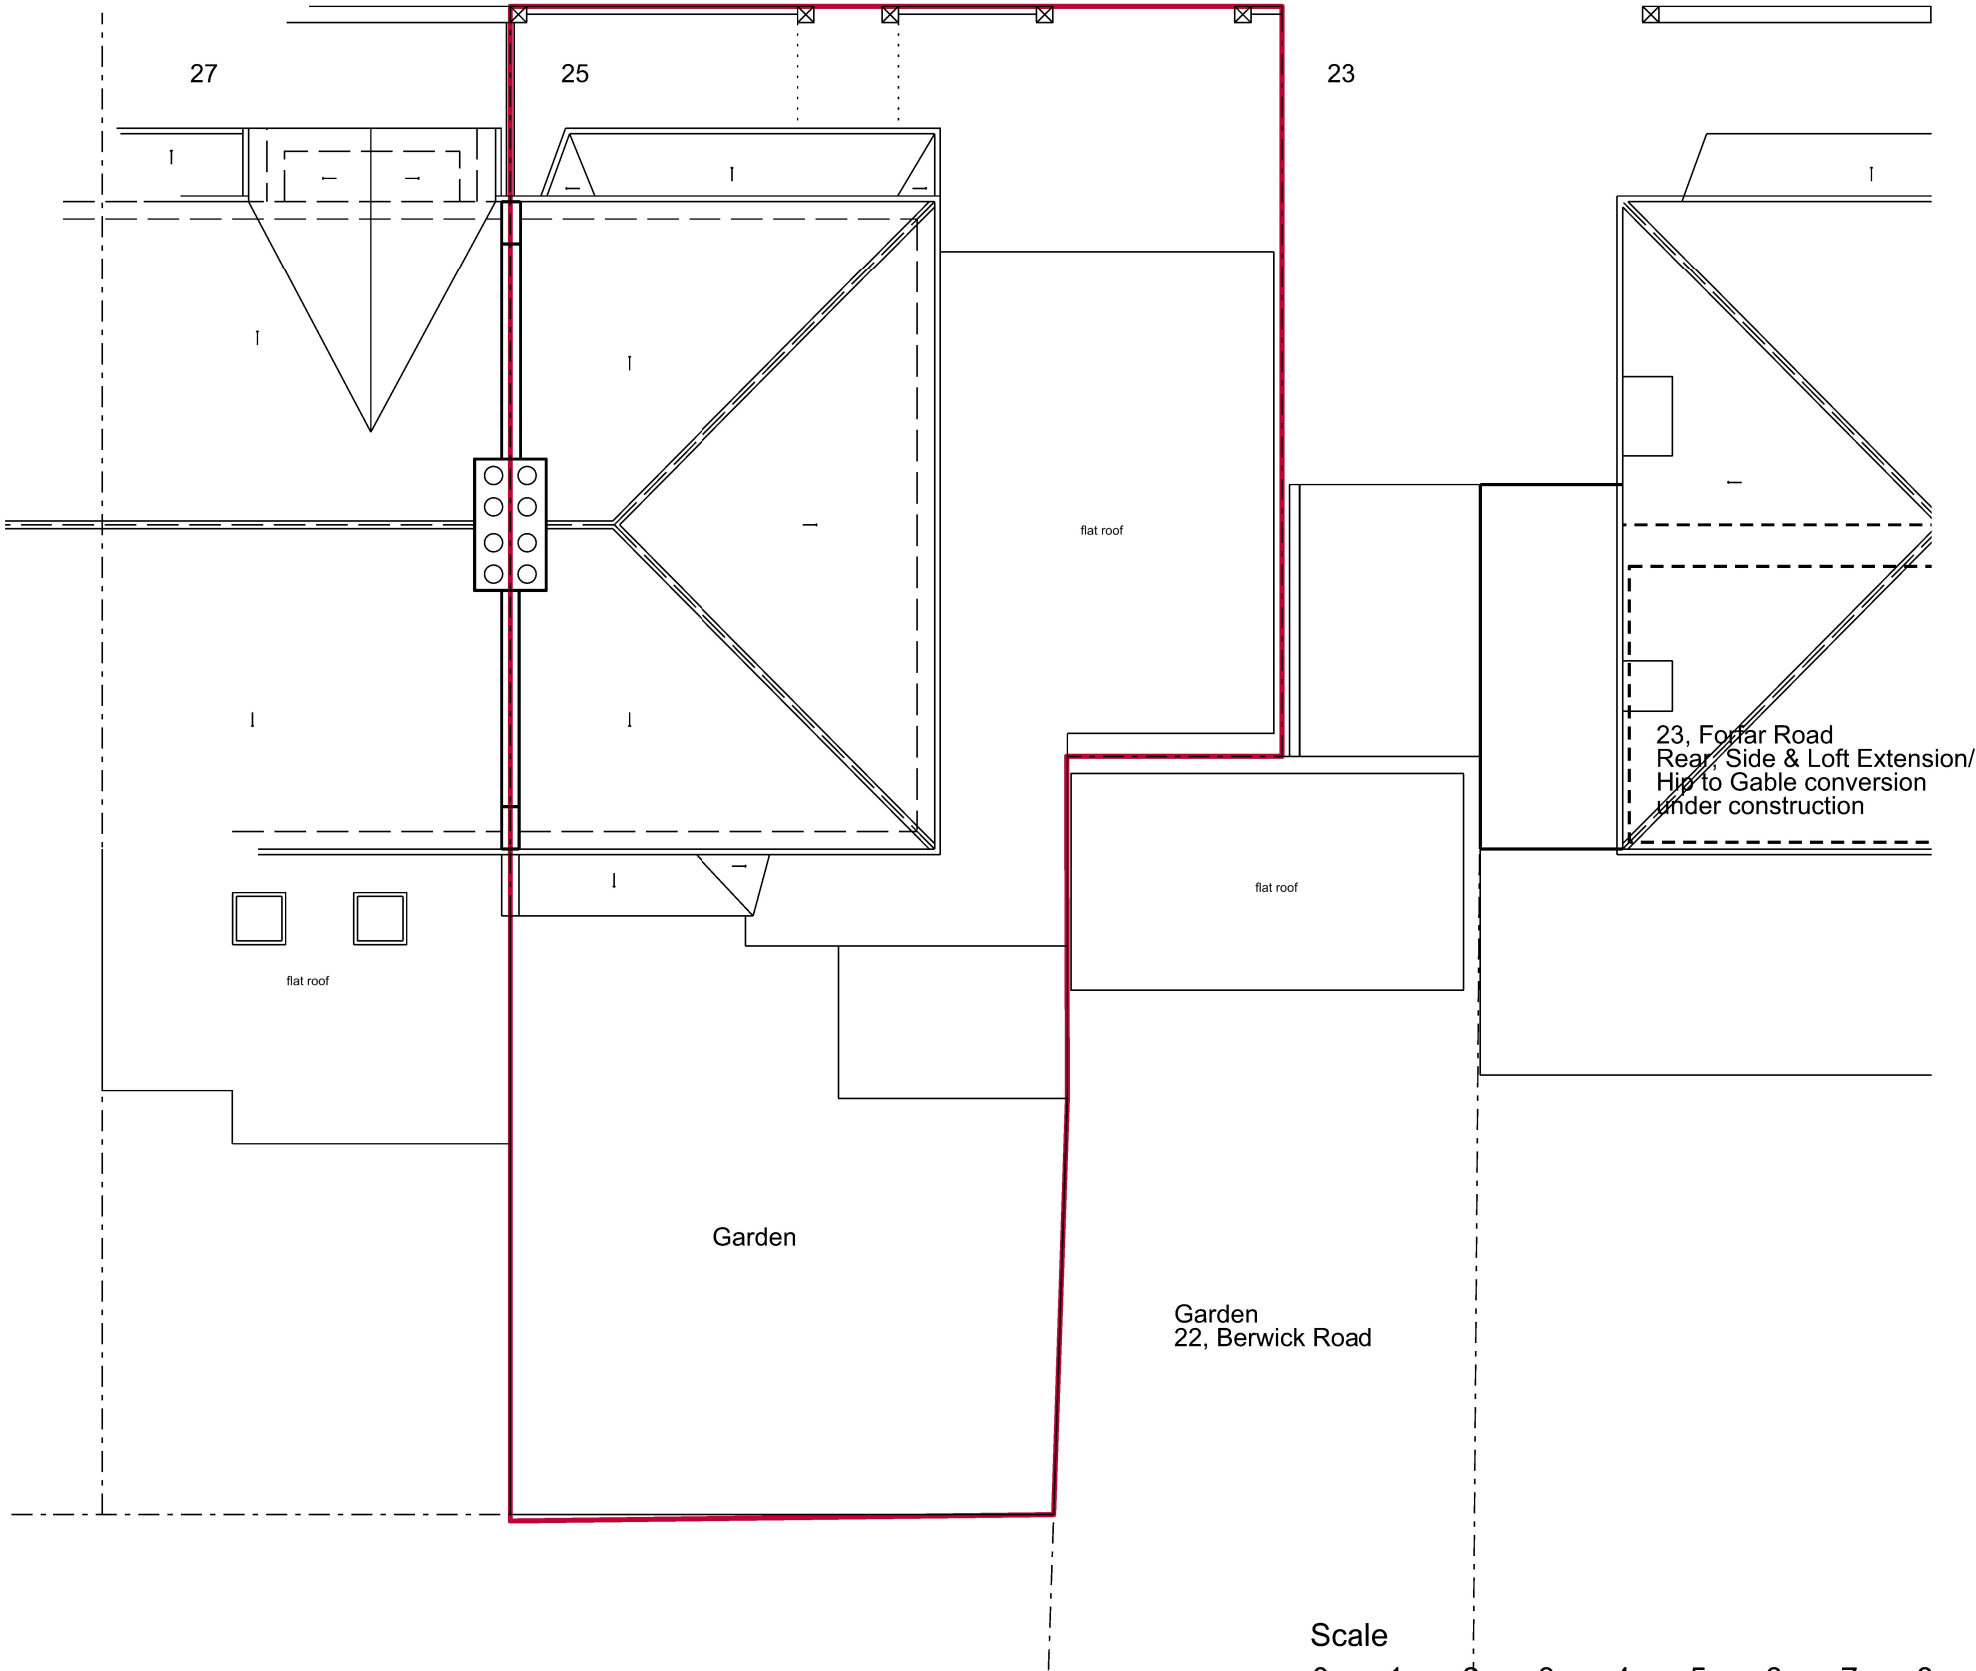

Existing Roof Plan

A	Minor revision to 27 Front Bay	11.6.26	CM
	Re-issued for Planning	31.5.26	CM
	Issued for Planning	17.5.26	CM
Rev Amendment		Date	Drawn
Key Plan			
Status			
PLANNING			
SyndicateWest Ltd Field View Cottage 688 Boxworth Road Elsworth CB23 4JQ Cambridgeshire e.info@syndicatewest.co.uk w.www.syndicatewest.co.uk			
Client			
Adrian Botiz			
Project			
25 Forfar Road London N22 5QE			
Title			
Existing Roof Plan			
Scale		Date	Drawn
1:100@A3		16.5.26	CM
Project No.		Drawing No.	Rev
SW147		A_00_04	A