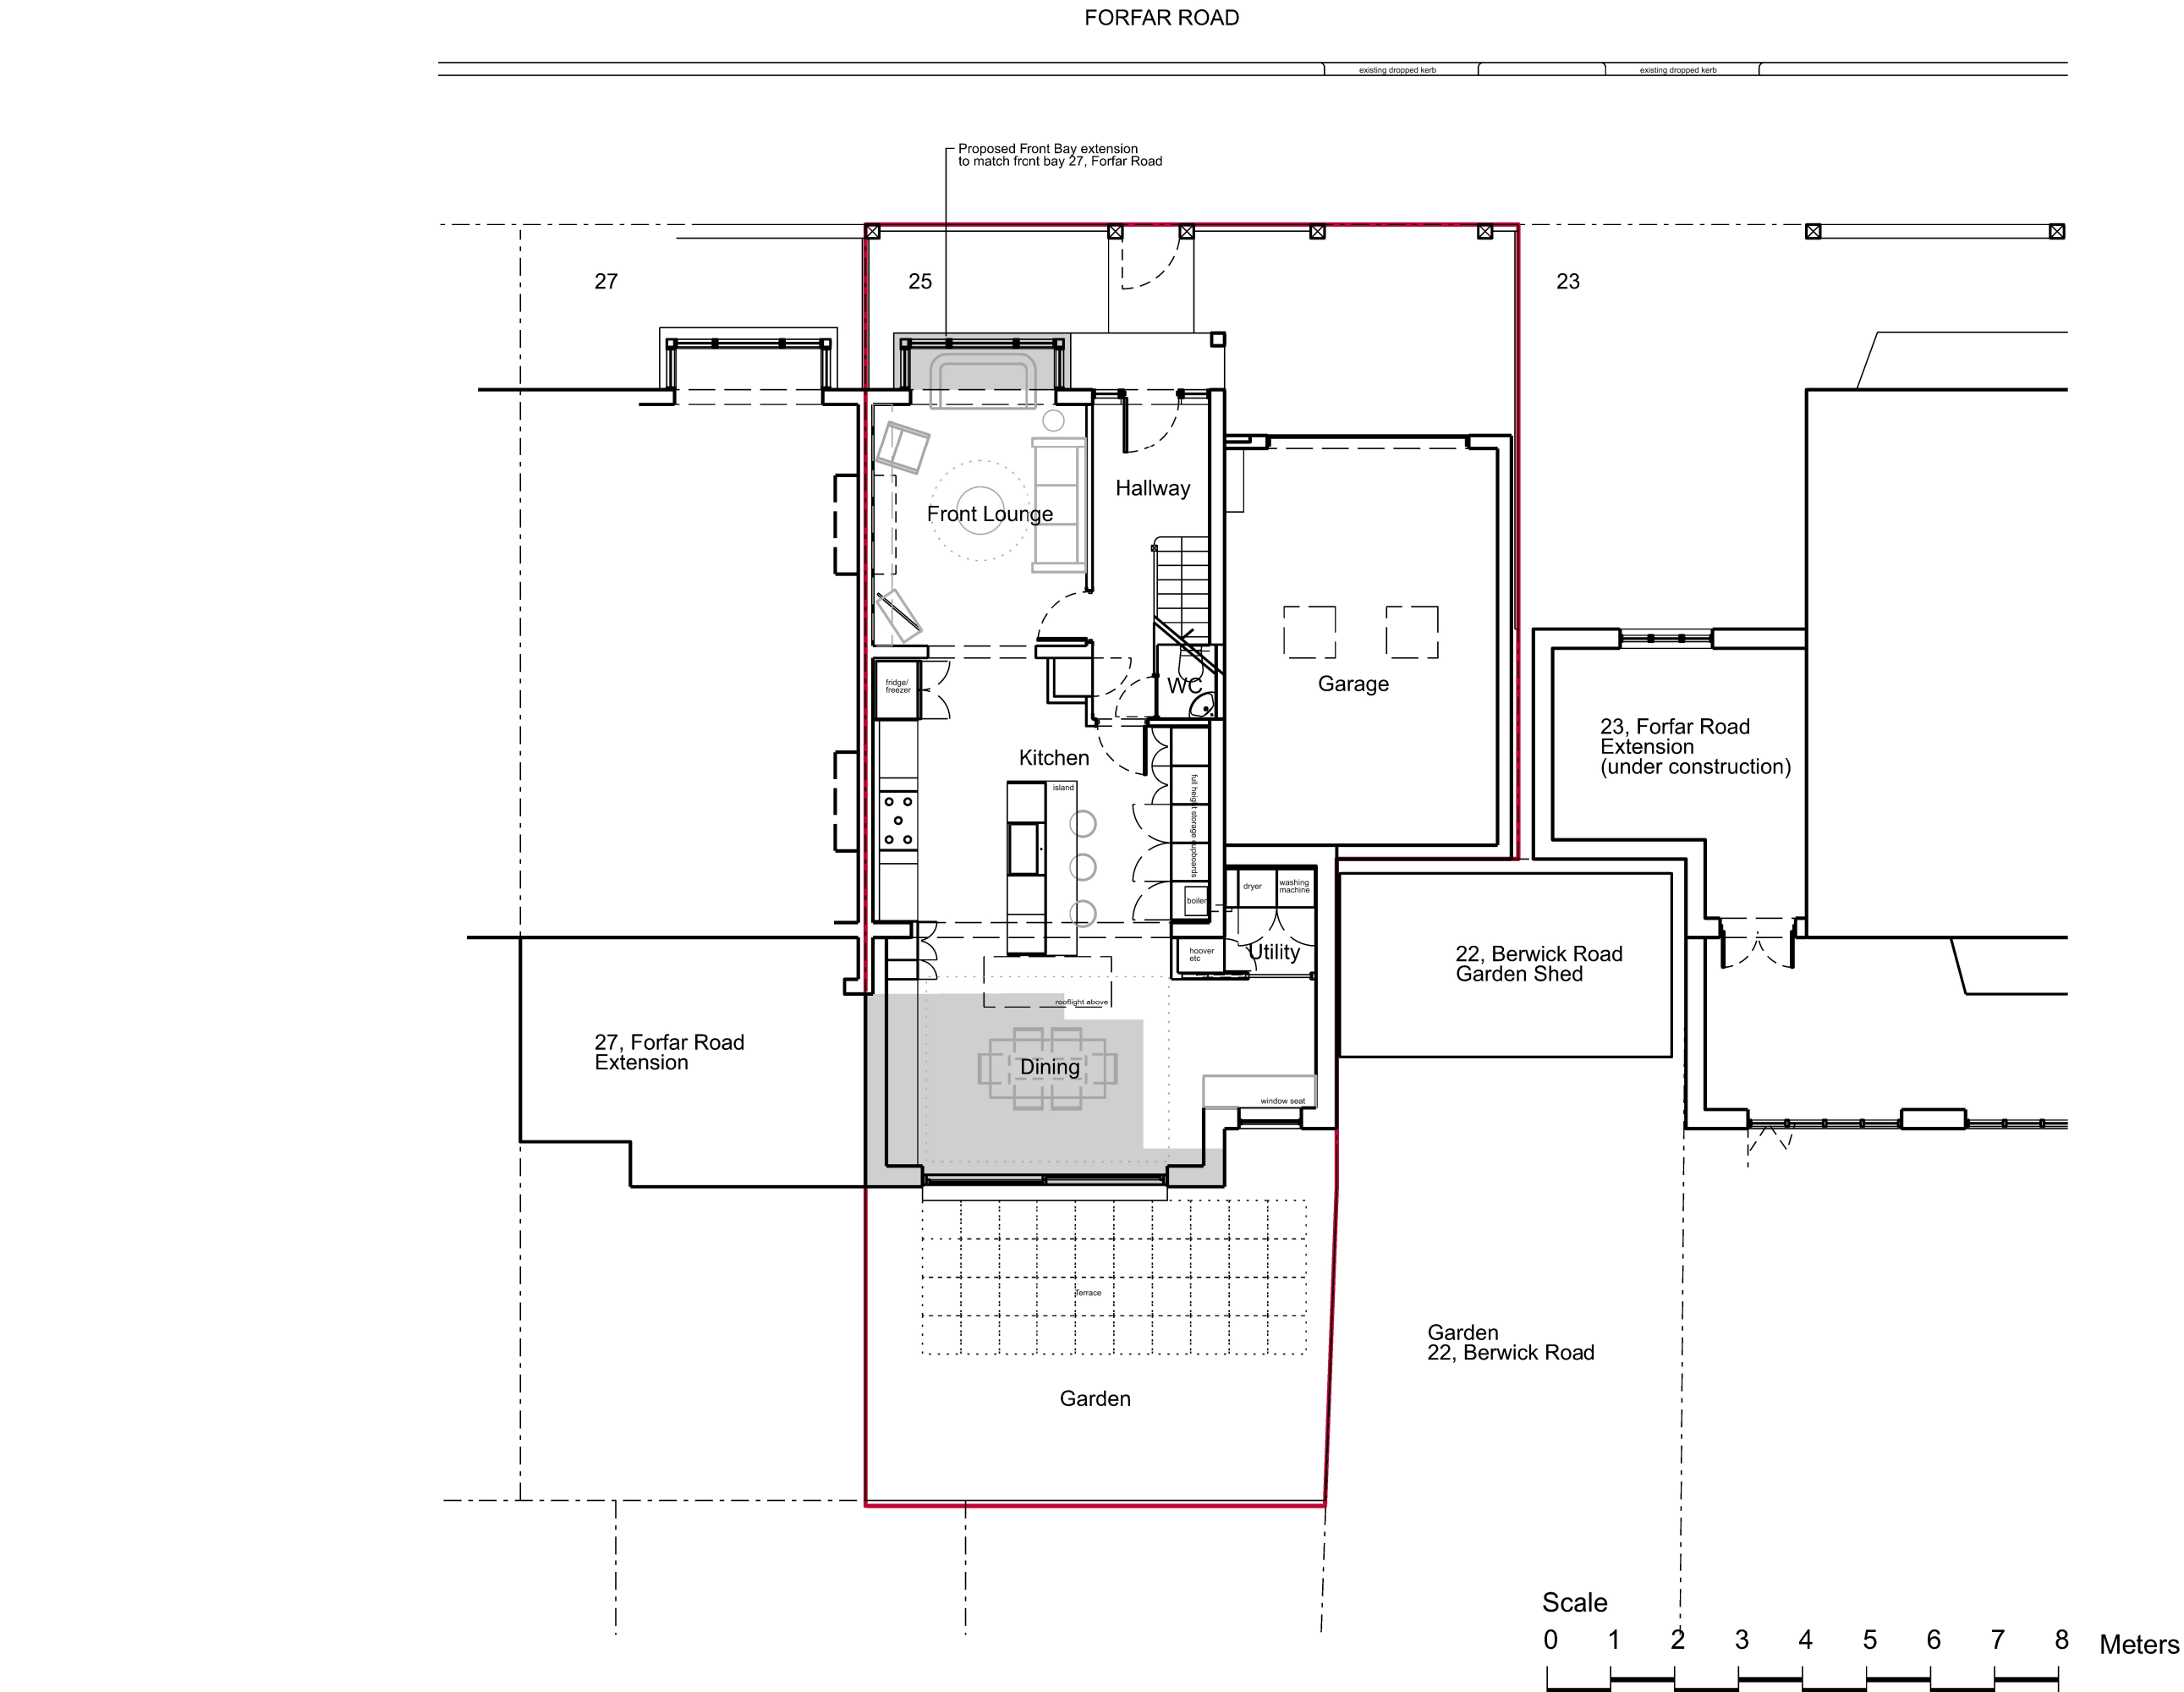


boundary line

additional extension
proposal demise

A	Minor amendment to 27 Front Bay Re-issued for Planning	11.6.26	CM
/	Issued for Planning	31.5.26	CM
/	First client issue	23.5.26	CM
Rev	Amendment	Date	Drawn

Key Plan

PLANNING

SyndicateWest Ltd
Field View Cottage
668 Boxworth Road
Elsworth CB23 4JQ
Cambridgeshire

e.info@syndicatewest.co.uk
w.www.syndicatewest.co.uk

Client

Adrian Botiz

Project

25 Forfar Road
London N22 5QE

Title

Proposed Ground Floor Plan

Scale	Date	Drawn
1:100@A3	23.5.26	CM
Project No.	Drawing No.	Rev
SW147	A_05_01_PL	A

Proposed Ground Floor Plan