



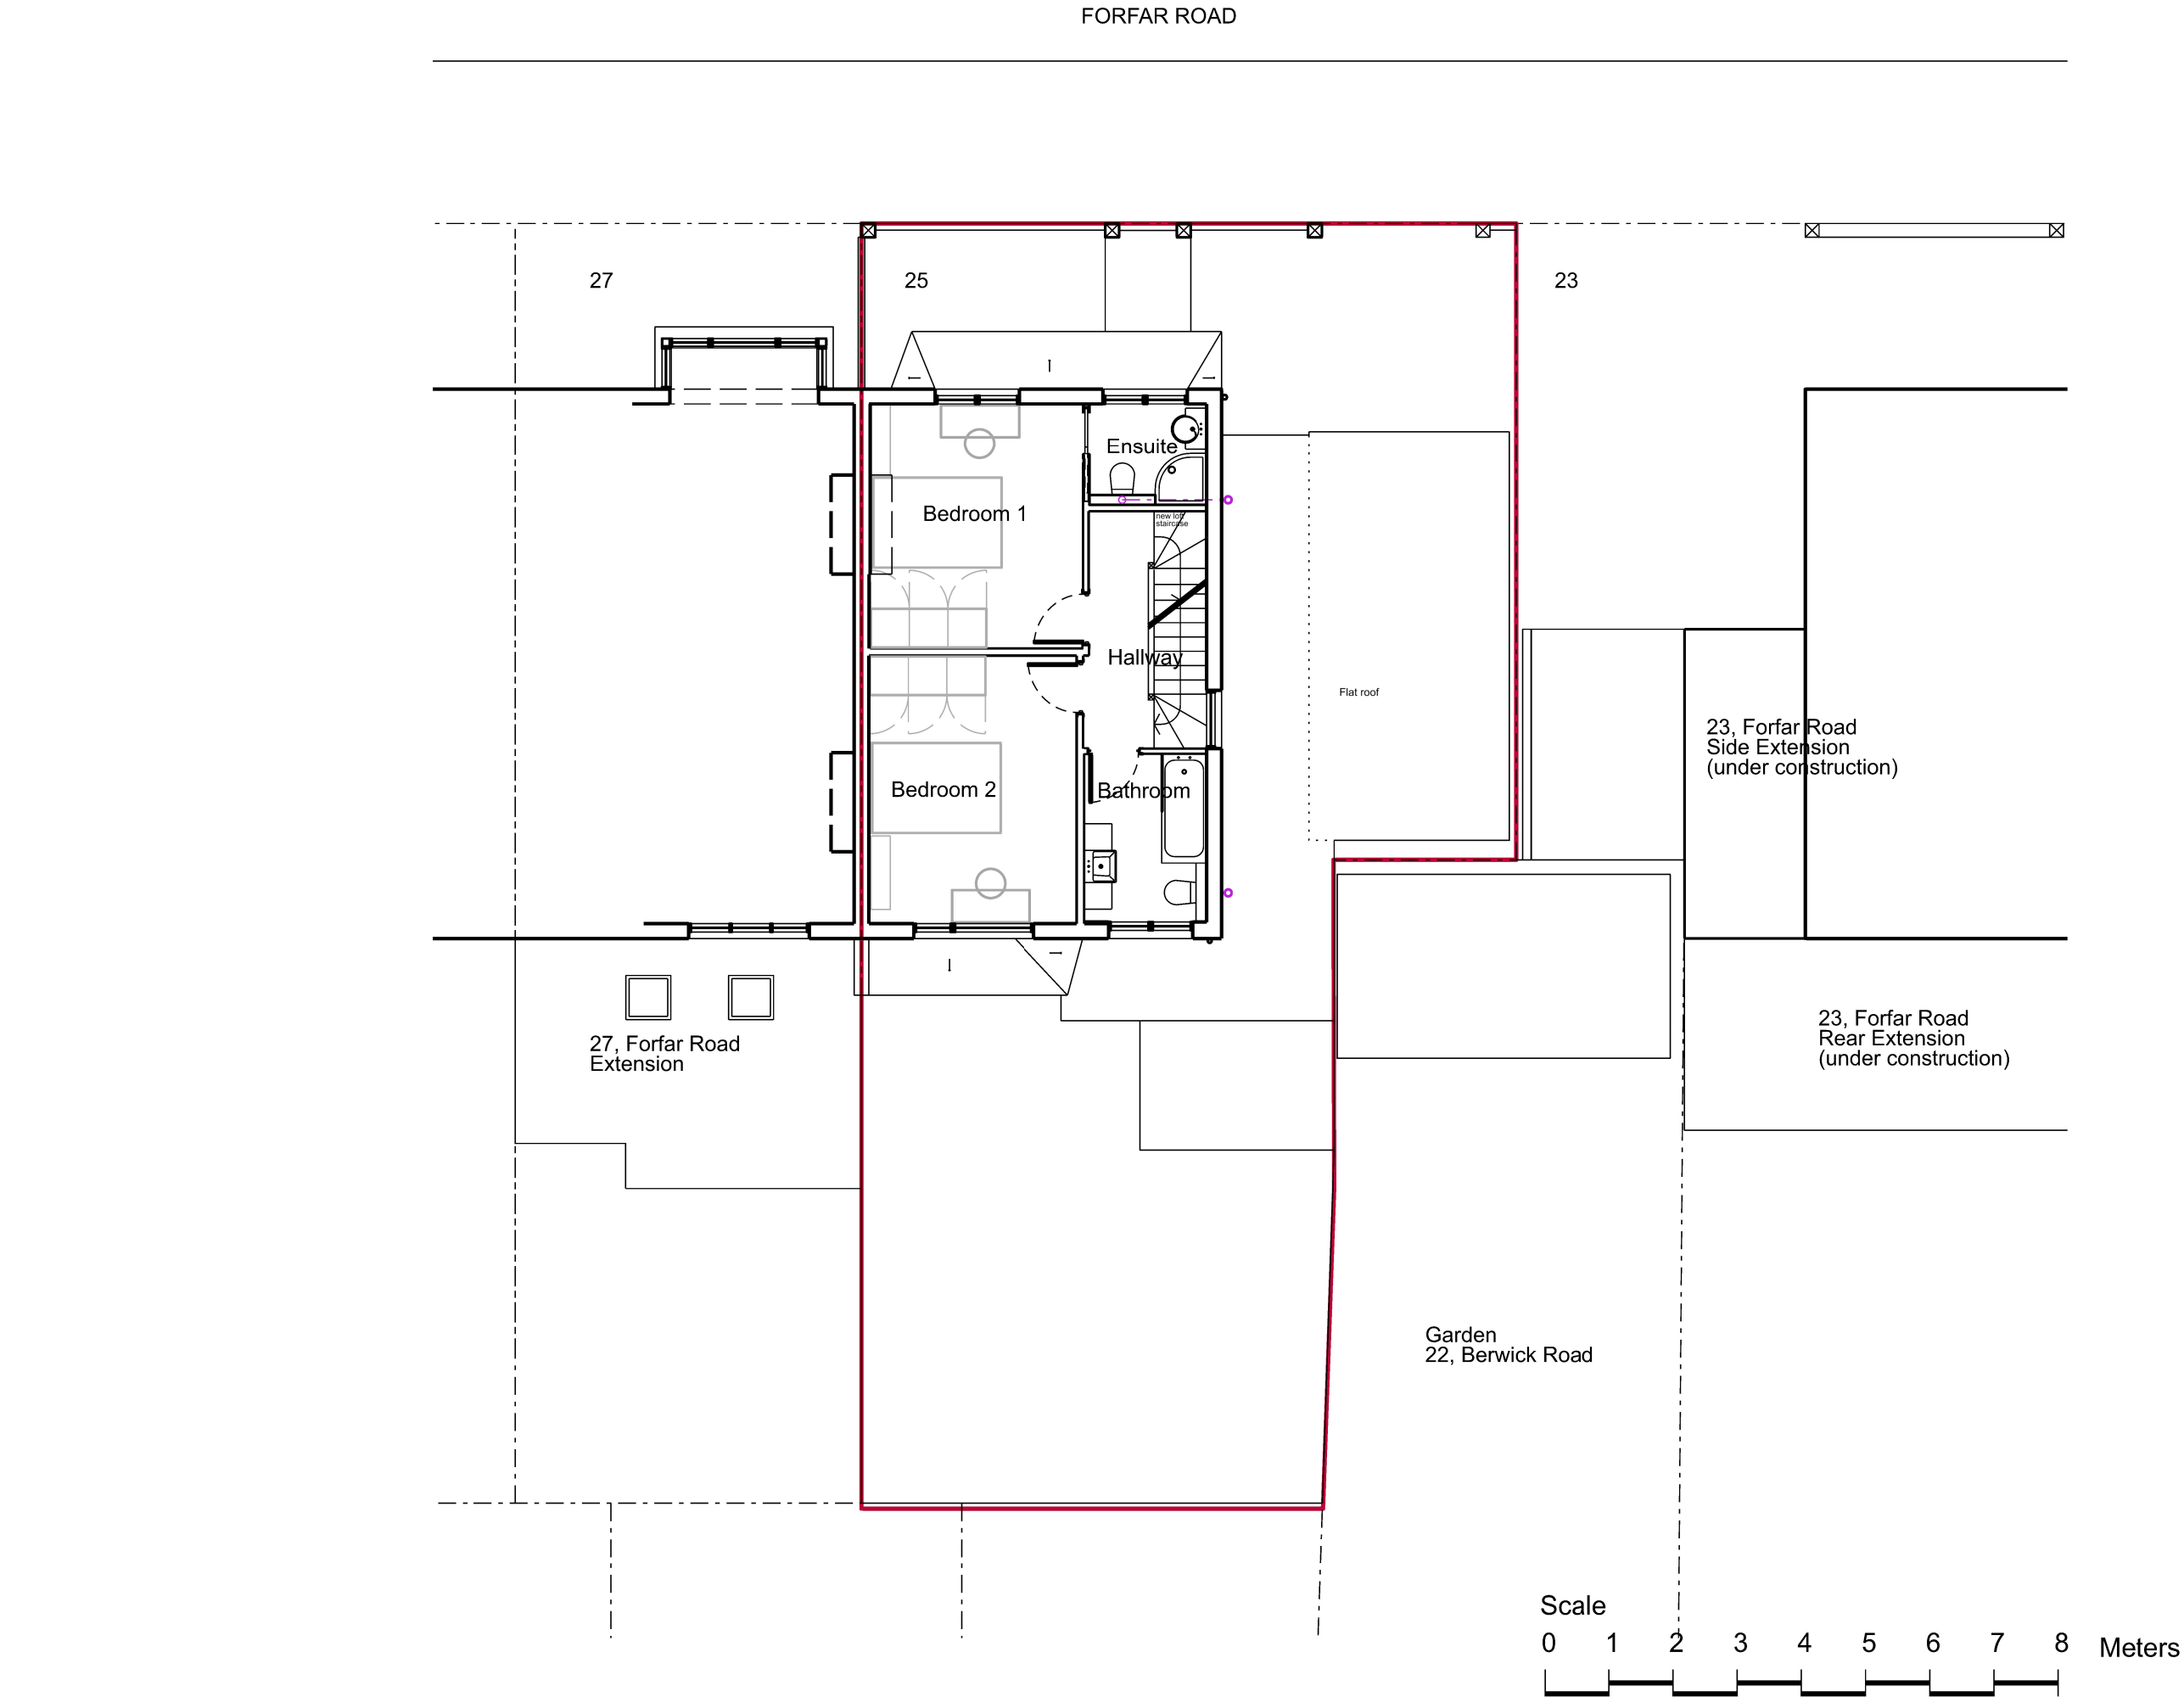

Proposed First Floor Plan

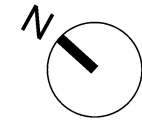

boundary line

A	Minor amendment to 27 Front Bay	11.6.26	CM
	Re-issued for Planning	31.5.26	CM
	Issued for Planning	23.5.26	CM
/	First client issue		
Rev	Amendment	Date	Drawn
Key Plan			
Status			
PLANNING			
SyndicateWest Ltd Field View Cottage 688 Boxworth Road Elsworth CB23 4JQ Cambridgeshire e.info@syndicatewest.co.uk w.www.syndicatewest.co.uk			
Client			
Adrian Botiz			
Project			
25 Forfar Road London N22 5QE			
Title			
Proposed First Floor Plan			
Scale	Date		Drawn
1:100@A3	23.5.26		CM
Project No.	Drawing No.	Rev	
SW147	A_05_02_PD	A	