




Existing Front Elevation

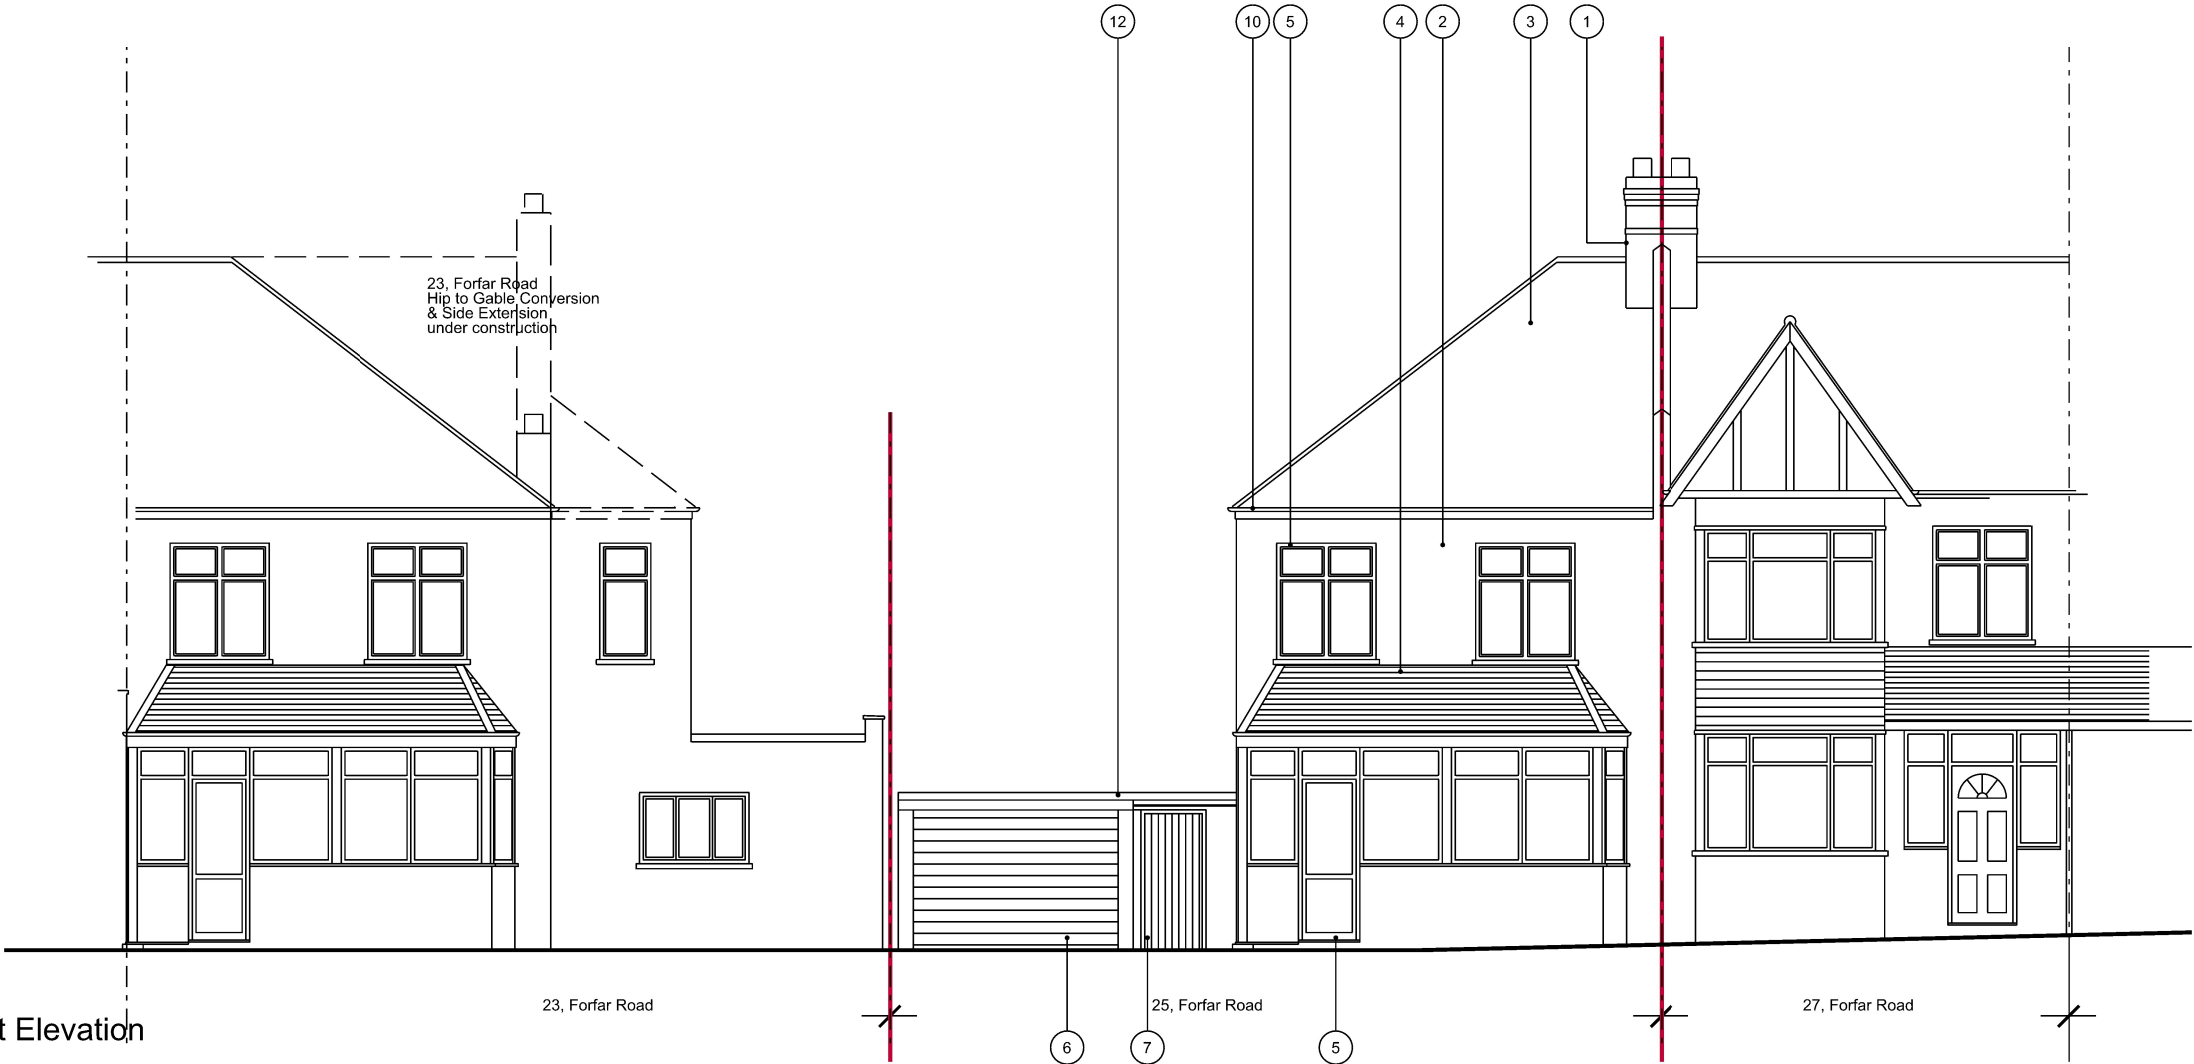

KEY

- | | |
|----|---|
| 1 | Brick |
| 2 | Render, painted white |
| 3 | Natural Slate roof tiles |
| 4 | Red clay roof tiles |
| 5 | White uPVC Windows & doors, double glazed |
| 6 | white steel canopy garage door |
| 7 | Timber slatted door, painted white |
| 8 | Metal garden gate, painted black |
| 9 | black cast iron downpipes |
| 10 | black uPVC gutters & downpipes |
| 11 | concrete garage posts & wall infills |
| 12 | bitumen felted flat roof |
| 13 | polycarbonate roof and wall sheeting |
| 14 | |
| 15 | |
| 16 | |

Existing Rear Elevation

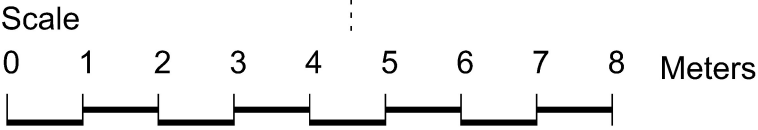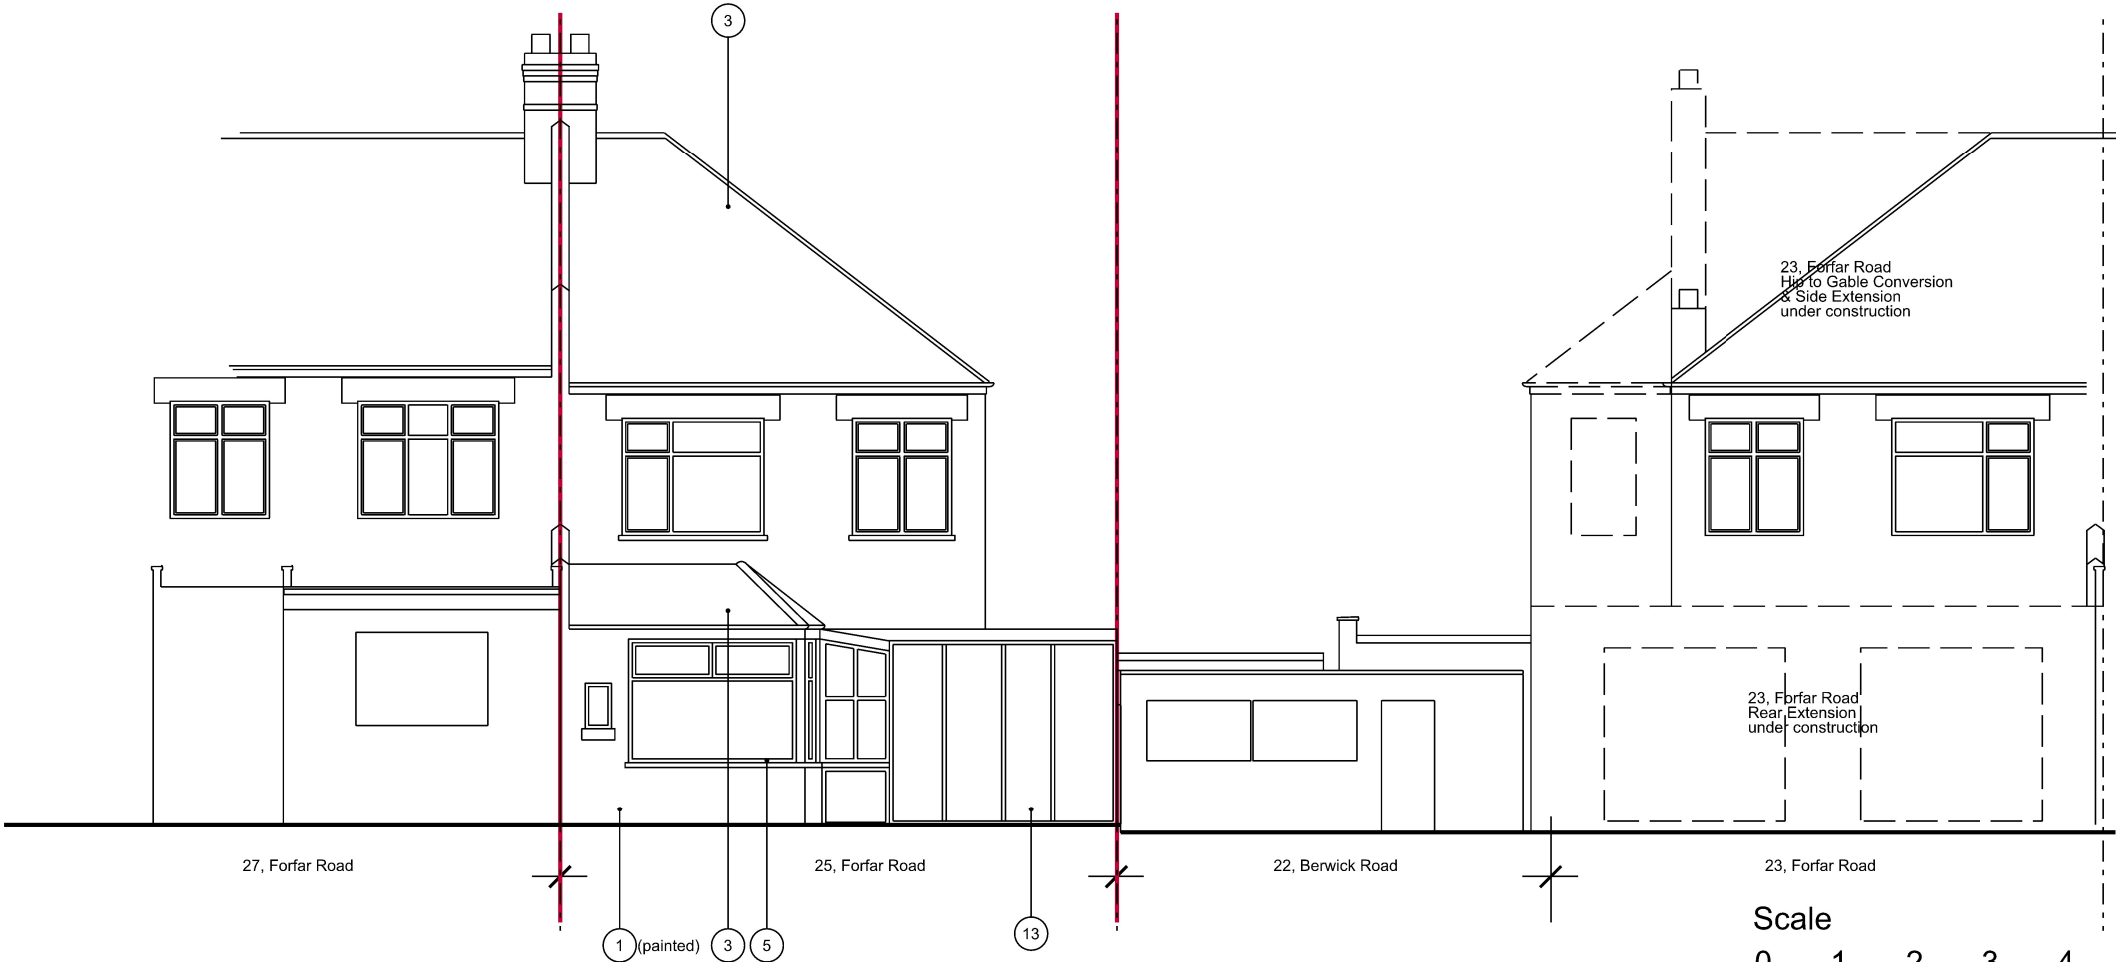

Rev	Amendment	Date	Drawn
A	Minor revision to 27 Front Bay Re-issued for Planning	11.6.26	CM
/	Issued for Planning	31.5.26	CM
/	First client issue	17.5.26	CM
Key Plan			
Status			
PLANNING			
SyndicateWest Ltd Field View Cottage 688 Boxworth Road Elsworth CB23 4JQ Cambridgeshire e: info@syndicatewest.co.uk w: www.syndicatewest.co.uk			
Client			
Adrian Botiz			
Project			
25 Forfar Road London N22 5QE			
Title			
Existing Front & Rear Elevations			
Scale	Date	Drawn	
1:100@A3	16.5.26	CM	
Project No.	Drawing No.	Rev	
SW147	A_00_06	A	