



- Roof Plan - Planning Notes
- Existing Rear Extension to neighbouring property.
 - No works proposed to front of house.
 - Existing rear garden.
 - Existing solid brick garden wall with stone capping.
 - Existing front garden and hedge retained.
 - Proposed brickwork to rear to complement existing dwelling house.
 - Brickwork walls and GRP flat roofing to neighbouring extension.
 - Existing pitched roof to main dwelling house
 - Existing low pitched roof to main dwelling house
 - Existing non-original rainwater goods formed in black uPVC.
 - High performance flat profile rooflights to proposed extension.
 - Proposed parapet capping to complement existing capping.
 - Proposed roof covering to complement existing, GRP coating in dark grey.

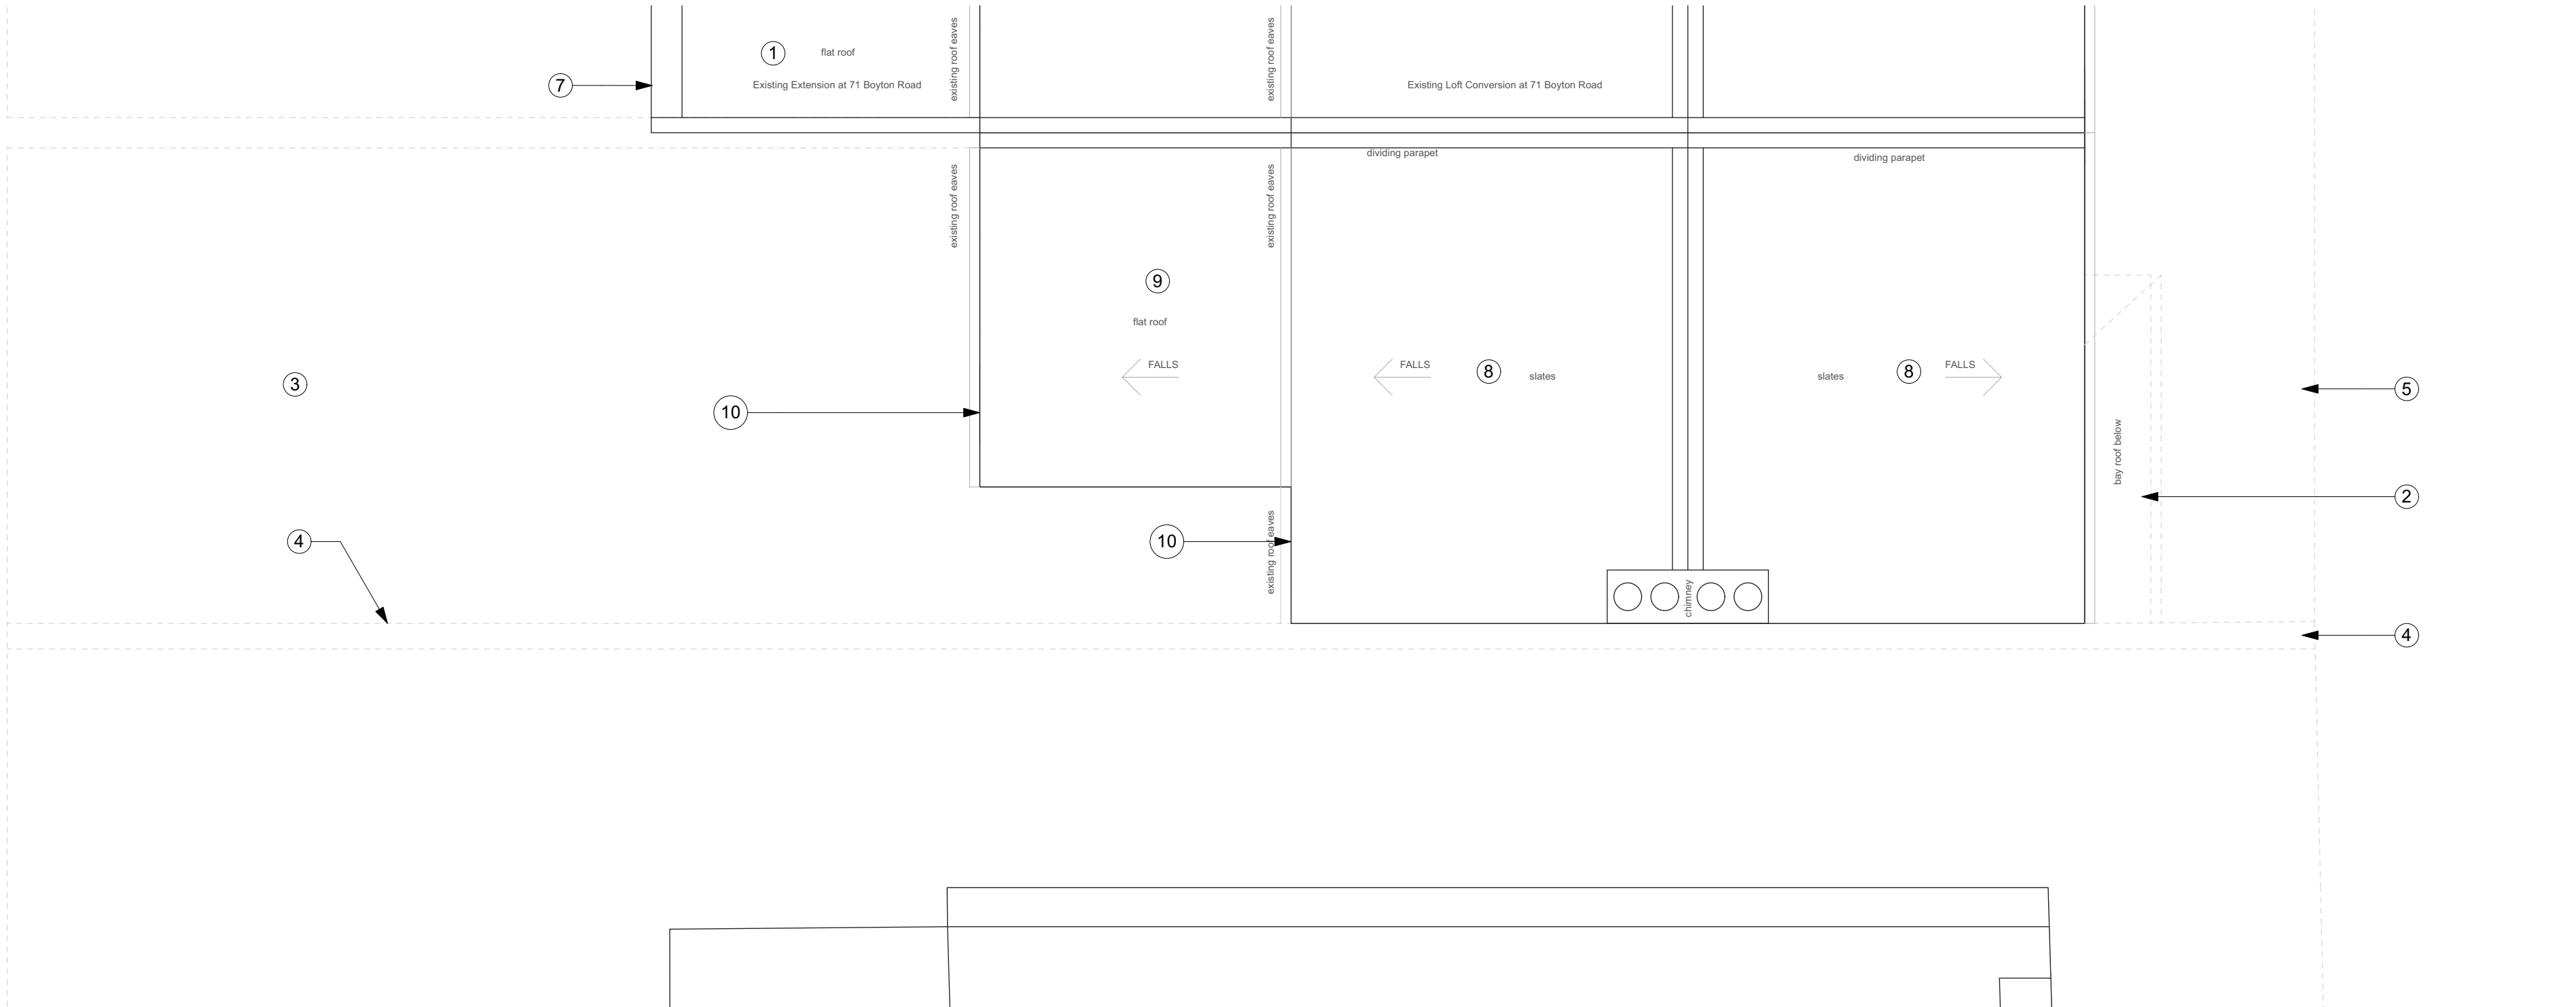

Existing Roof Plan
Scale 1:50

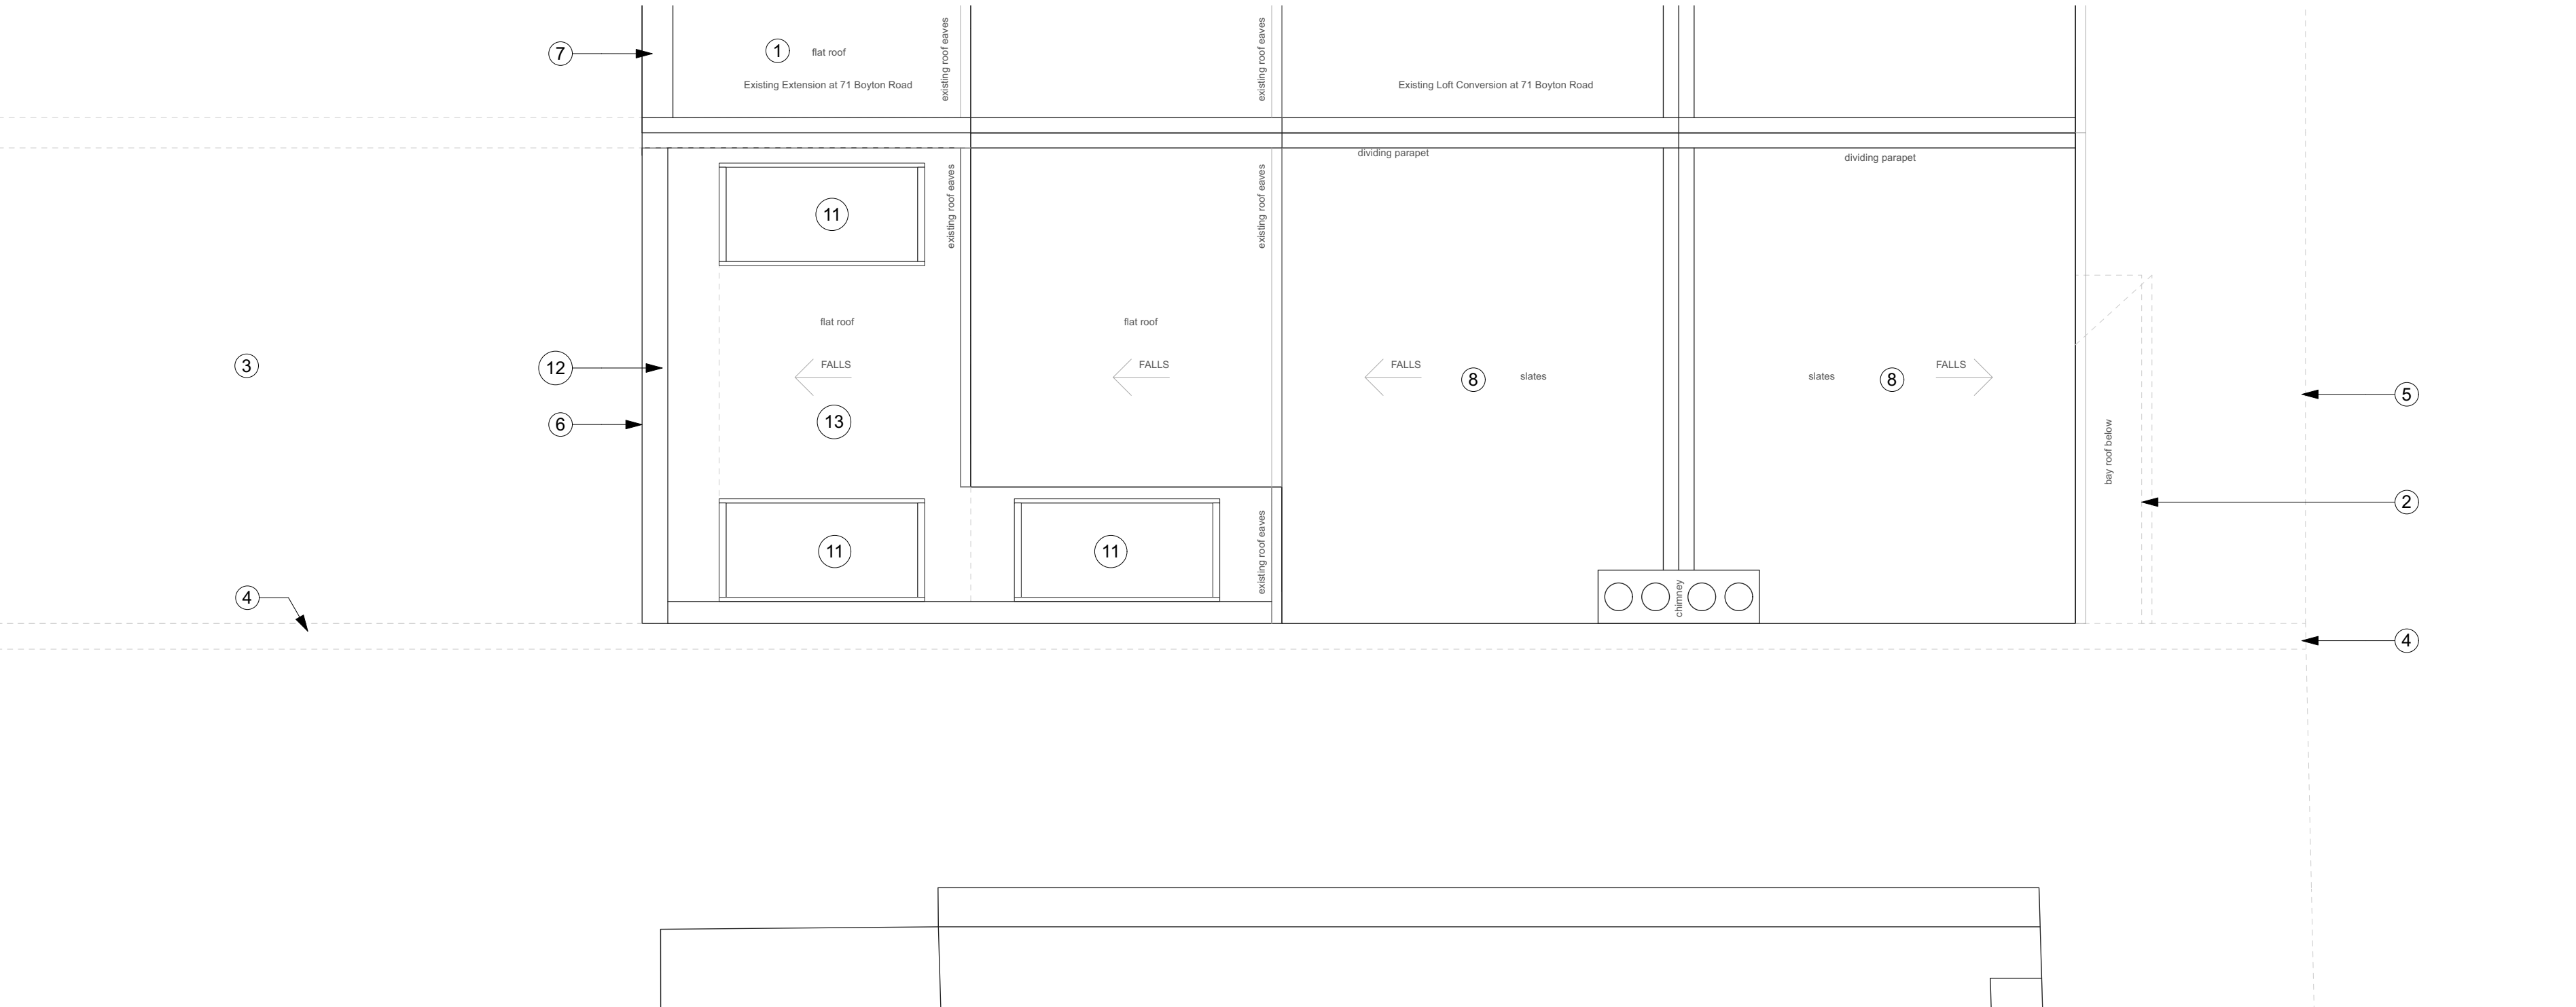

Proposed Roof Plan
Scale 1:50

Revision	Date	Amendment	Notes										Client	Jamie Agnew	AGNEW ARCHITECTS											
P01	04/05/2026	Issued for Planning Approval.	TENDER NOTES AND REQUIREMENTS: - Party Wall Agreements to be fully agreed and signed by all relevant owners before any works commence on site. This is the responsibility of The Client. - Sustainable technologies (greywater recycling, solar PV, battery storage, air source heat pumps, etc.) subject to specialist design and separate client approval. - Drawings issued for tender purposes only – not for construction or Building Control submission. Design to be further developed prior to construction and Building Control review. - Contractor responsible for temporary works, sequencing, protection of retained elements, and compliance with the Construction (Design and Management) Regulations 2015. - Contractor to act as Principal Contractor and Principal Designer under CDM 2015 and as defined in the Building Regulations, taking full responsibility for health, safety, and regulatory compliance. - Planning compliance: Any changes affecting external appearance to be agreed with the Architect and, where required, approved by the Local Planning Authority before implementation. - Products, finishes, and fittings shown are indicative only, final specification subject to client approval and availability at time of procurement. - Contractor to ensure all works, materials, and methods comply with current Approved Documents and relevant British Standards. - Contractor to coordinate and obtain all necessary statutory approvals, service disconnections/connections, and inspections before commencing related works. - All external walls and roofs to be made breathable, insulated and sealed to minimise thermal bridging and condensation risk in accordance with BS 5250:2021 and relevant retrofit guidance (e.g. PAS 2035).										GENERAL DRAWING NOTES: - The contractor/manufacturer is responsible for checking all dimensions on site and reporting any discrepancies before proceeding. - This drawing is the property of the Architect. Copyright is reserved. It is issued on the condition that it is not copied, reproduced, retained, or disclosed to any unauthorised person, in whole or in part, without written consent. - Drainage design shown is for co-ordination only. Thames Water to be consulted regarding built-over agreements. All drainage and rainwater goods to be to contractor's design, installed to a minimum fall of 1:40. Inspection by Building Control required. - All electrical work to be carried out in accordance with BS 7671:2018+A2:2022 (IET Wiring Regulations). Electrical Installation Certificate to be issued by a fully registered NICEIC or equivalent competent person scheme member on completion. - All gas and hot water services to be installed by a Gas Safe registered engineer. Gas Safety Certificate to be provided to the client on completion. - All plumbing work to be installed by a registered CIPHE plumber and in accordance with BS EN 12056-2:2000 and the Water Supply (Water Fittings) Regulations 1999. - All structural items to follow the Structural Engineer's drawings and specifications. If in doubt, contact the Structural Engineer for confirmation before commencing related works. - All openings to be fully sealed to perimeter (sills, jambs, heads) with proprietary closers. All junctions to have suitable sealant joints for air tightness and moisture control. - All drawings to be read in conjunction with the relevant specifications, Approved Documents (Building Regulations), and applicable British Standards. Contractor to ensure full compliance.										Project	69 Boyton Road, N8 7AE	info@AgnewArchitects.co.uk www.AgnewArchitects.co.uk	
													Drawing	Existing & Proposed Roof Plan		Company name: Agnew Architecture Ltd.										
													Scale	1:50 @ A1 (1:100 @ A3)												
													Date	May 2026												
													Project No	BR-2026		Drawing No	BR26-DR-004									
													Revision	P01												