



EXISTING PLANS


SCALE 1.100

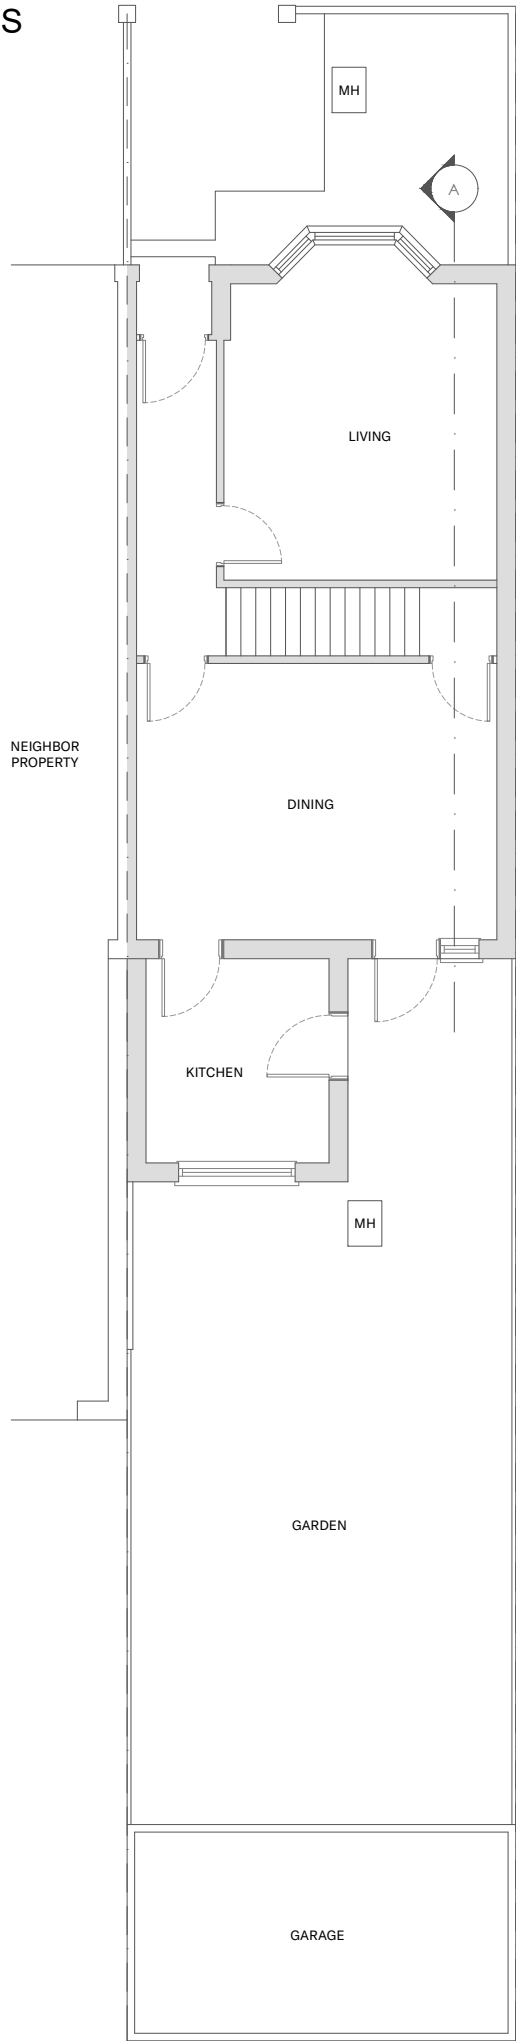


EXISTING GROUND FLOOR
SCALE 1.100

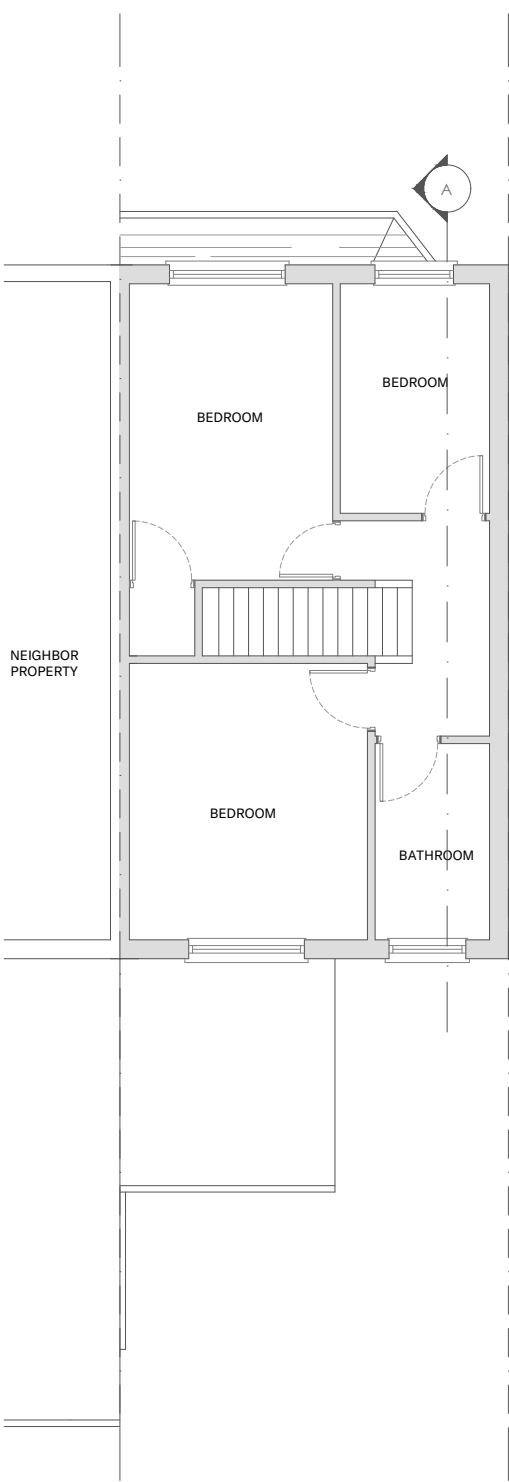

EXISTING FIRST FLOOR
SCALE 1.100

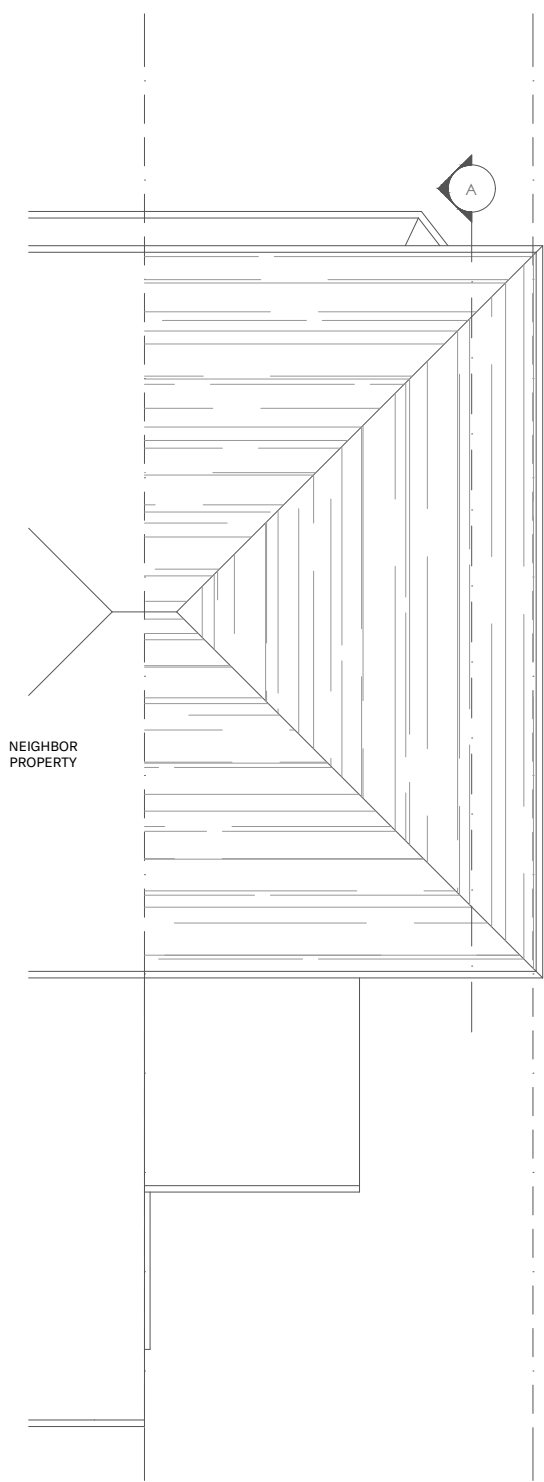

EXISTING FIRST FLOOR
SCALE 1.100

 

Written dimensions to be taken in preferences to scaled dimensions. The Contractor is responsible for checking all dimensions before work starts.

All work is to be carried out to the requirements, and to the satisfaction of the Local Authority. These drawings are for planning purposes only

Any discrepancies to be brought to the attention of 4D Planning Consultants immediately.

Rev	Date	Description	by	chk

4D PLANNING™
Chartered Town Planners & Architectural Technicians

www.4dplanning.com®


Client
GAU Estates Ltd

Project
**92 Church Road, London,
N17 8AJ**


Title
Existing Floor Plans 01

Date: June 2026	Rev:
Scale: 1:50 @ A1, 1:100 @ A3	/
Drawing No. PL-EP-01	


PROPOSED PLANS
SCALE 1.100

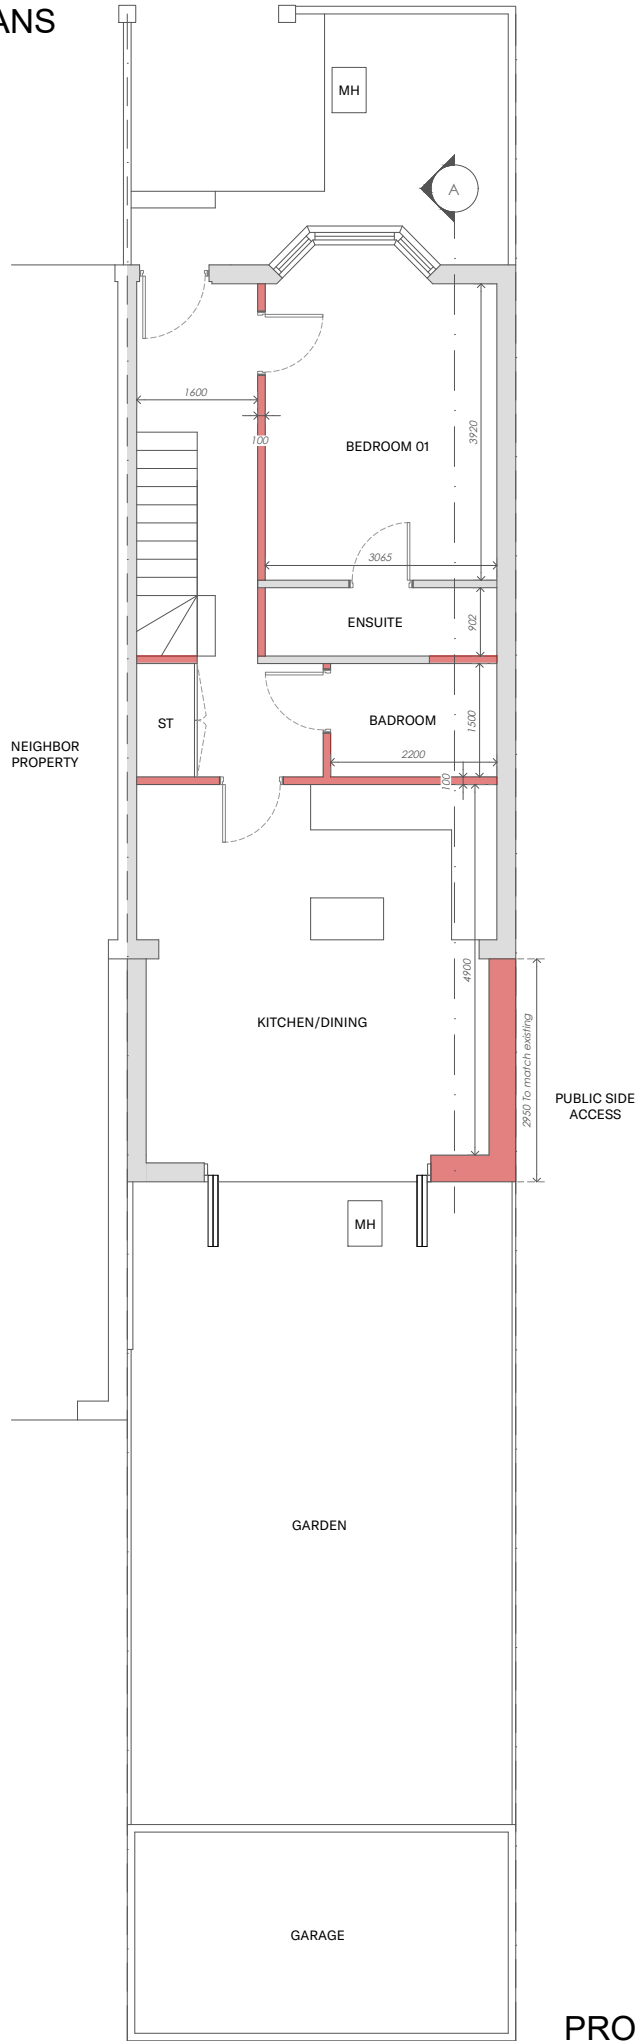


PROPOSED GROUND FLOOR
SCALE 1.100

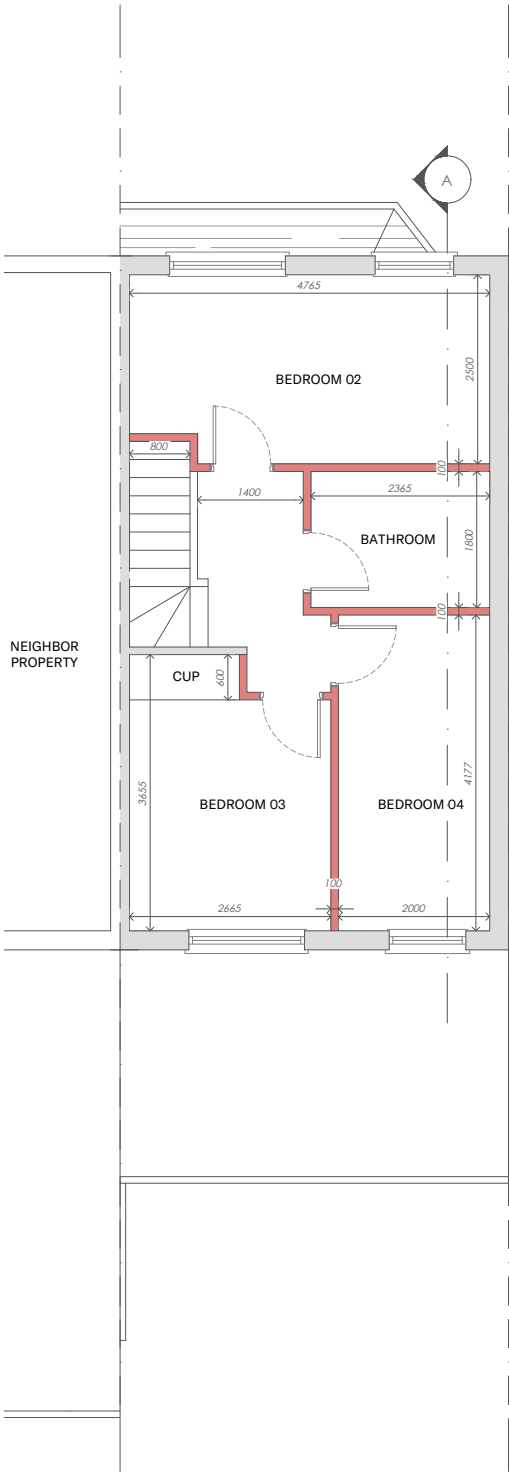

PROPOSED FIRST FLOOR
SCALE 1.100

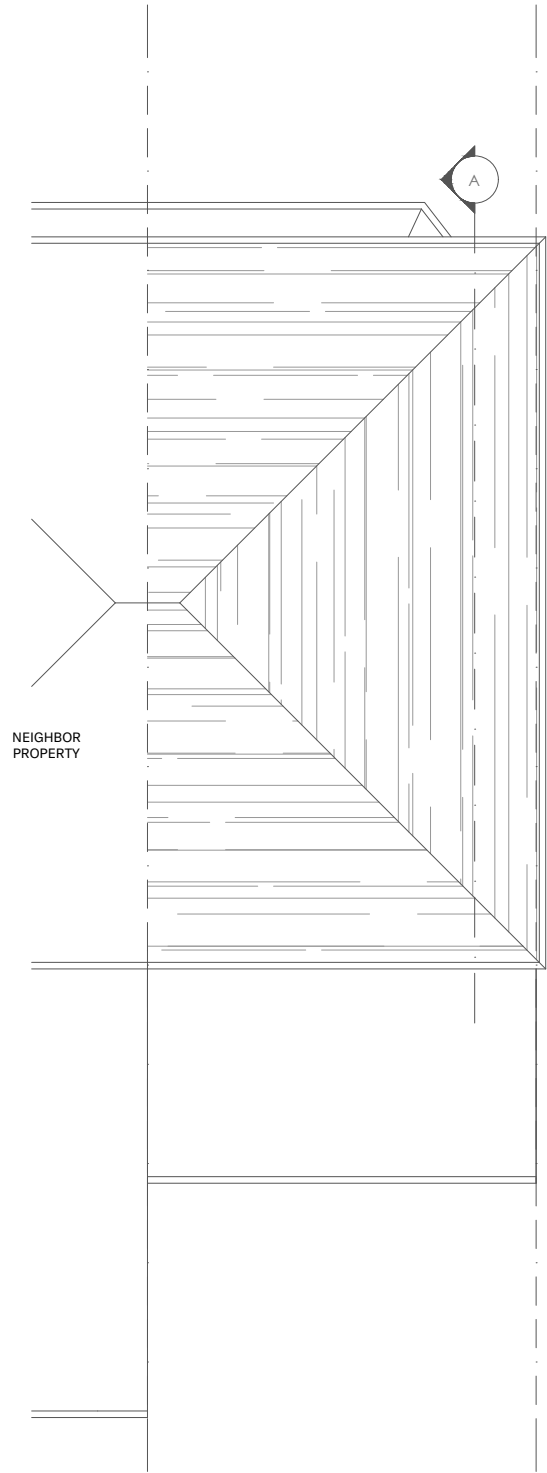

PROPOSED FIRST FLOOR
SCALE 1.100

 

Written dimensions to be taken in preferences to scaled dimensions. The Contractor is responsible for checking all dimensions before work starts.

All work is to be carried out to the requirements, and to the satisfaction of the Local Authority. These drawings are for planning purposes only

Any discrepancies to be brought to the attention of 4D Planning Consultants immediately.

Rev	Date	Description	by	chk

4D PLANNING™
Chartered Town Planners & Architectural Technicians

www.4dplanning.com ®

Client
GAU Estates Ltd

Project
**92 Church Road, London,
N17 8AJ**

Title
Proposed Floor Plans 01

Date: June 2026	Rev:
Scale: 1:50 @ A1, 1:100 @ A3	
Drawing No. PL-PP-01	

EXISTING ELEVATIONS

SCALE 1:100



EXISTING REAR ELEVATION

SCALE 1:100



EXISTING FRONT ELEVATION

SCALE 1:100



EXISTING SIDE ELEVATION

SCALE 1:100



Written dimensions to be taken in preferences to scaled dimensions. The Contractor is responsible for checking all dimensions before work starts.

All work is to be carried out to the requirements, and to the satisfaction of the Local Authority. These drawings are for planning purposes only

Any discrepancies to be brought to the attention of 4D Planning Consultants immediately.

Rev	Date	Description	by	chk


4D PLANNING™
Chartered Town Planners & Architectural Technicians

www.4dplanning.com®

Client	GAU Estates Ltd		
Project	92 Church Road, London, N17 8AJ		
Title	Existing Elevations 01		
Date: June 2026	Rev:		/
Scale: 1:50 @ A1, 1:100 @ A3			
Drawing No. PL-EE-01			

PROPOSED ELEVATIONS

SCALE 1:100

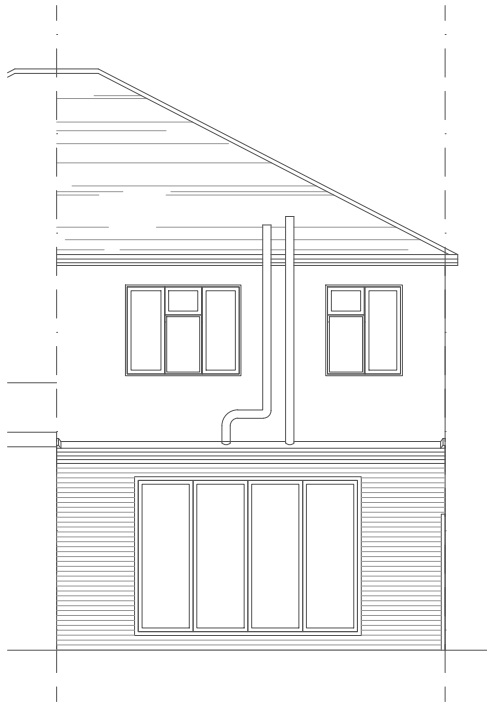


PROPOSED REAR ELEVATION

SCALE 1:100




PROPOSED FRONT ELEVATION

SCALE 1:100

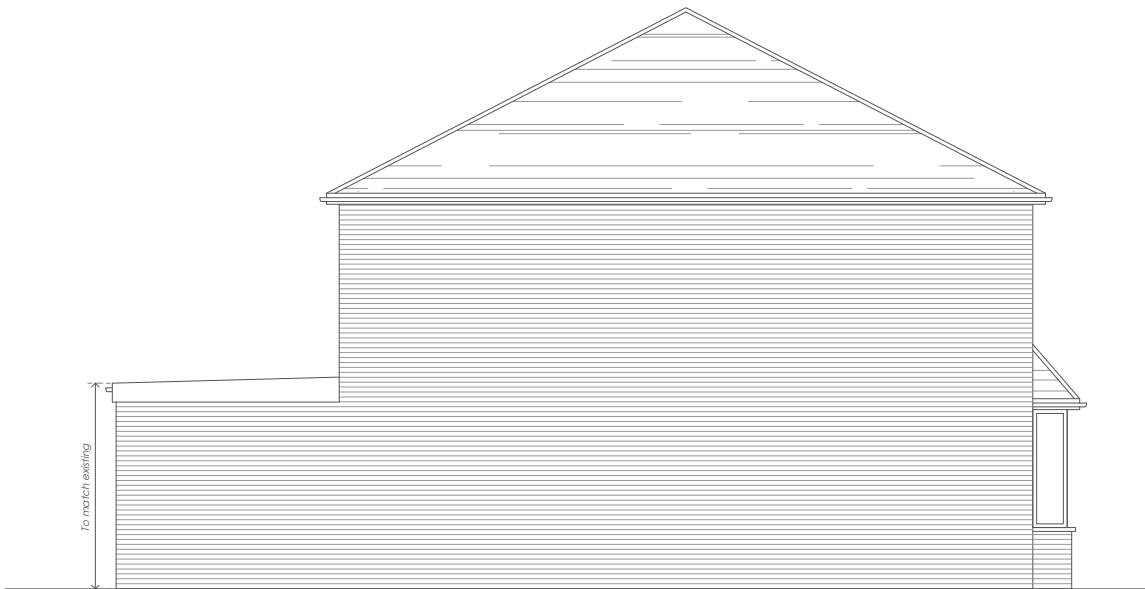

PROPOSED SIDE ELEVATION

SCALE 1:100

 

Written dimensions to be taken in preferences to scaled dimensions. The Contractor is responsible for checking all dimensions before work starts.

All work is to be carried out to the requirements, and to the satisfaction of the Local Authority. These drawings are for planning purposes only

Any discrepancies to be brought to the attention of 4D Planning Consultants immediately.

Rev	Date	Description	by	chk

4D PLANNING™
Chartered Town Planners & Architectural Technicians

www.4dplanning.com®

Client
GAU Estates Ltd


Project
92 Church Road, London,
N17 8AJ

Title
Proposed Elevations 01

Date: June 2026	Rev:
Scale: 1:50 @ A1, 1:100 @ A3	
Drawing No. PL-PE-01	


SECTIONS

SCALE 1.100

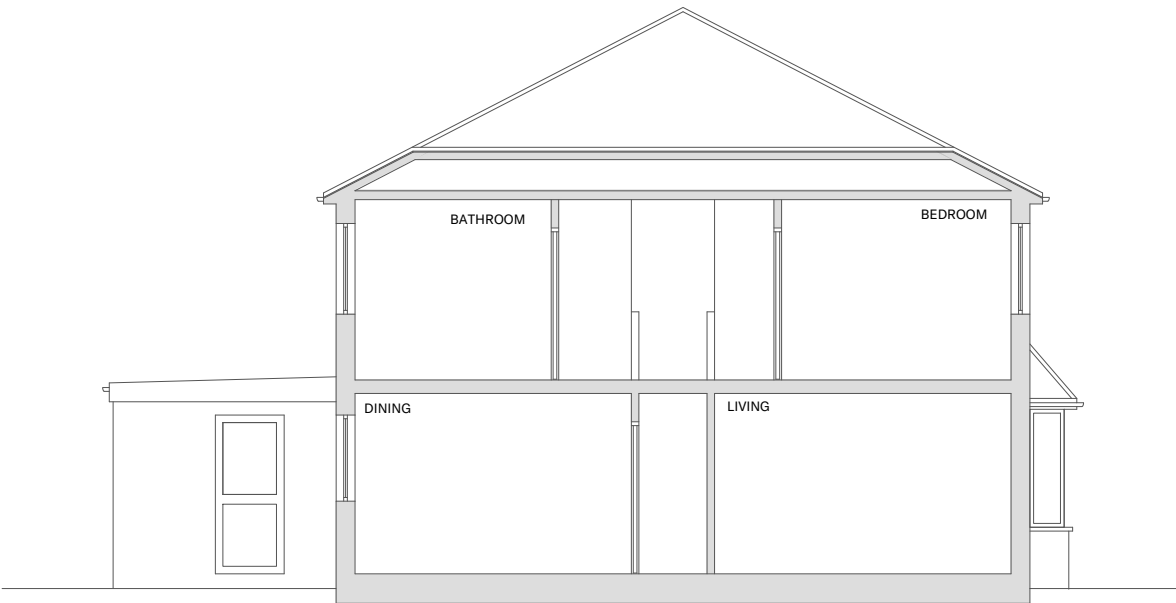

EXISTING SECTION

SCALE 1.100

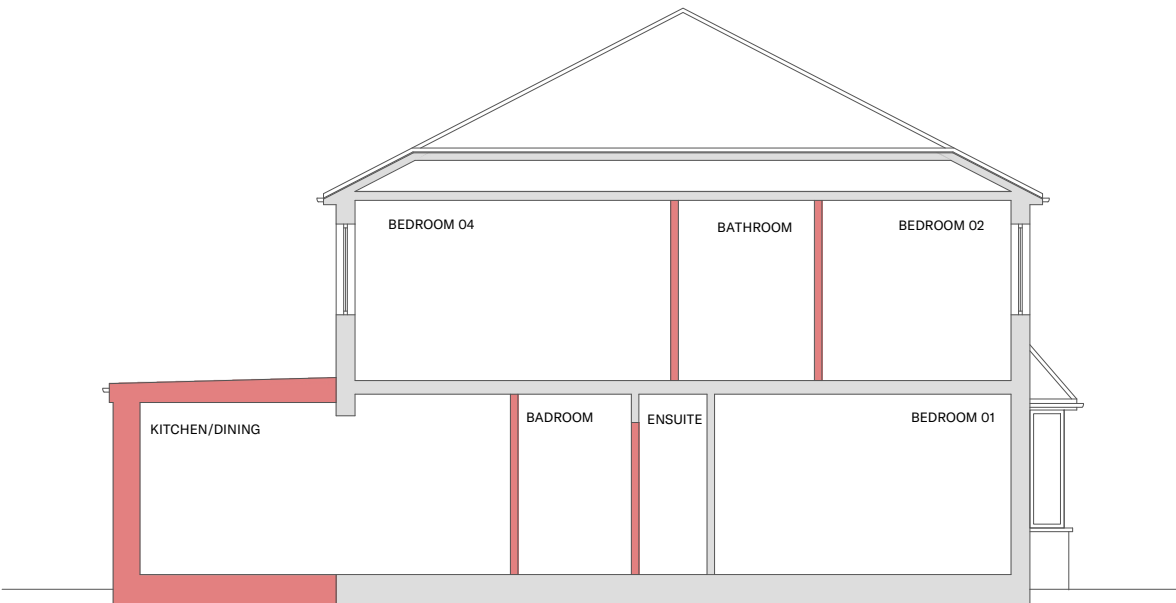

PROPOSED SECTION

SCALE 1.100



Written dimensions to be taken in preferences to scaled dimensions. The Contractor is responsible for checking all dimensions before work starts.

All work is to be carried out to the requirements, and to the satisfaction of the Local Authority. These drawings are for planning purposes only

Any discrepancies to be brought to the attention of 4D Planning Consultants immediately.

Rev	Date	Description	by	chk

4D PLANNING™
Chartered Town Planners & Architectural Technicians

www.4dplanning.com®

Client	GAU Estates Ltd		
Project	92 Church Road, London, N17 8AJ		
Title	Existing & Proposed Section		
Date: June 2026	Rev:		
Scale: 1:50 @ A1, 1:100 @ A3			
Drawing No. PL-ESE-01			