


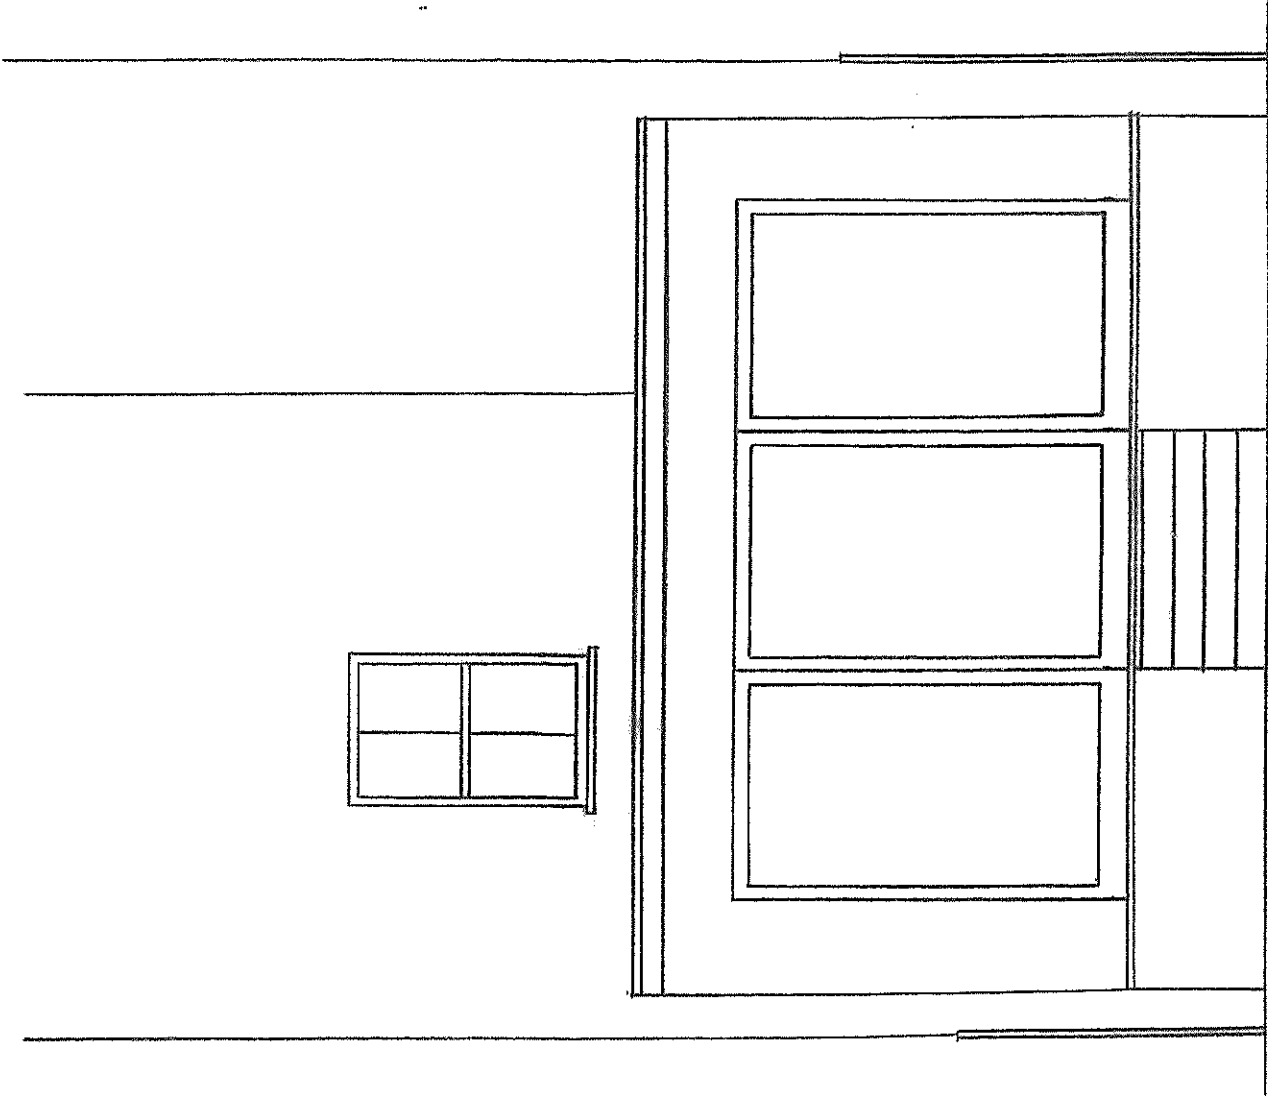

DATE MAY 2026

SCALE 1:50 @ A3

DRAWING NO. 19ECT-005-A

PROPOSED REAR ELEVATION

SITE 19 ELM GROVE
LONDON, N8 9AH

AGENT

STEVEN BARKON
344 ALEXANDRA PARK ROAD
LONDON
N22 7BD

SCALE

