



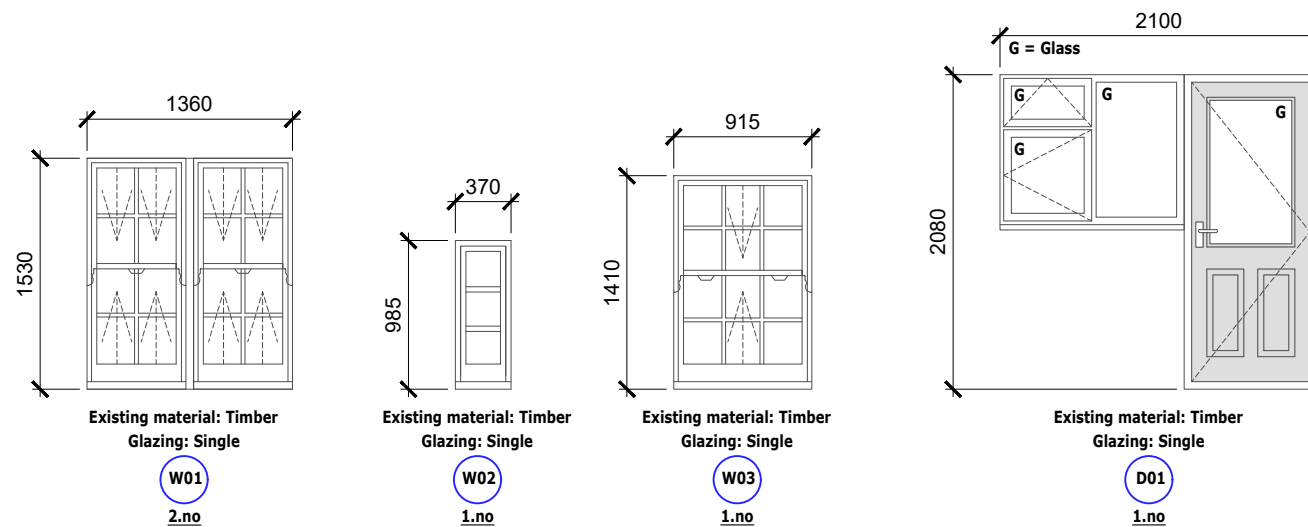

1 Existing Window & Door Schedule
Scale: 1:50 @ A3

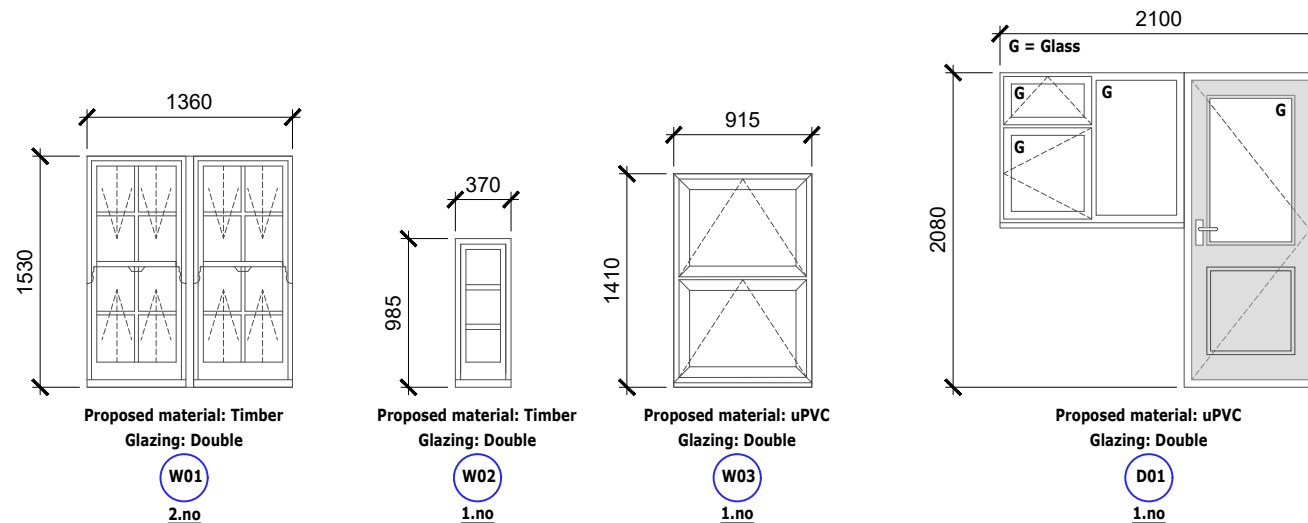

2 Proposed Window & Door Schedule
Scale: 1:50 @ A3



P2	D01 added to proposals	TVS	DM	08.06.26
P1	Planning	TVS	DM	03.06.26
Rev	Description	By	QA	DD.MM.YY

© This drawing and any design hereon is the copyright of Potter Raper and must not be reproduced without their written consent. All drawings remain the property of Potter Raper. Figured dimension only to be taken from this drawing. All dimensions to be checked on site. Please inform Potter Raper immediately of any discrepancies before work proceeds.

Client	Wates / Clarion
Project Name	Capital Works 2026 / 27
Project Location	197 Risley Avenue, Haringey, London, N17 7HR
Sheet Name	Existing and Proposed Window & Door Schedules
Project Status	Planning
Drawing Nr.	12235-PR-RA_197-ZZ-DR-A-PL401
Scale	1:50 @ A3
POTTER RAPER Duncan House 1A Burnhill Road Beckenham Kent BR3 3LA Tel: 020 8658 3538	