



METRES
SCALE 1:1250

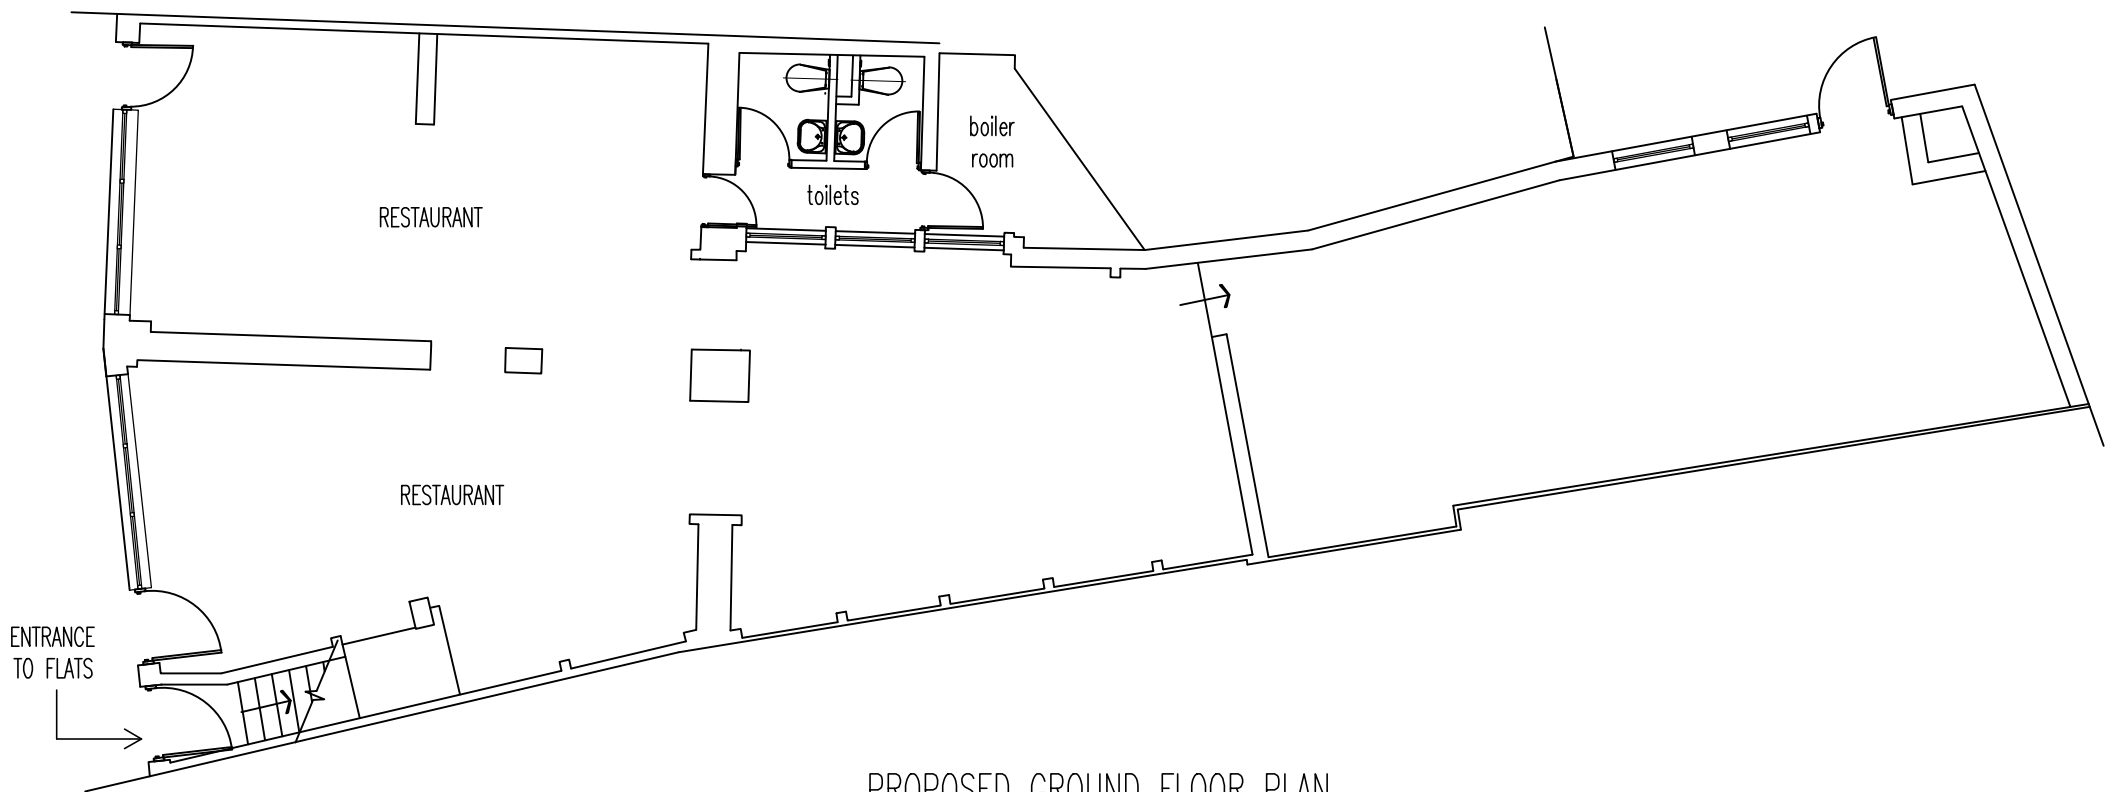

PROPOSED GROUND FLOOR PLAN

ISSUED FOR PLANNING PERMISSION ONLY

 

THE COPYRIGHT OF THIS DRAWING BELONGS TO THE ARCHITECT AND MAY NOT BE ALTERED WITHOUT THE ARCHITECT'S WRITTEN CONSENT

BUILDING REGULATION APPROVAL IS REQUIRED PRIOR TO CONSTRUCTION COMMENCING
THE CONTRACTOR IS TO CHECK ALL DIMENSIONS ON SITE PRIOR TO CONSTRUCTION COMMENCING AND REPORT ANY DISCREPANCIES TO THE ARCHITECT

REV	DATE	DESCRIPTION
	12.06.2026	FIRST ISSUE

WWW.IBIDESIGN.COM



CHARTERED ARCHITECTS AND DESIGNERS

59 CHELMSFORD ROAD, LONDON

N14 5PY

T: 020 8447 8434 F: 020 8447 8448

e-mail: ibides@aol.com

PROJECT 4-6 PARK ROAD, N8 8TD

DRAWING TITLE

SITE PLAN AND PROPOSED GROUND FLOOR PLAN

SCALE 1:1250 1:100 @ A3 DATE JUNE 2026

PROJECT No.

HH/4-6/R01