
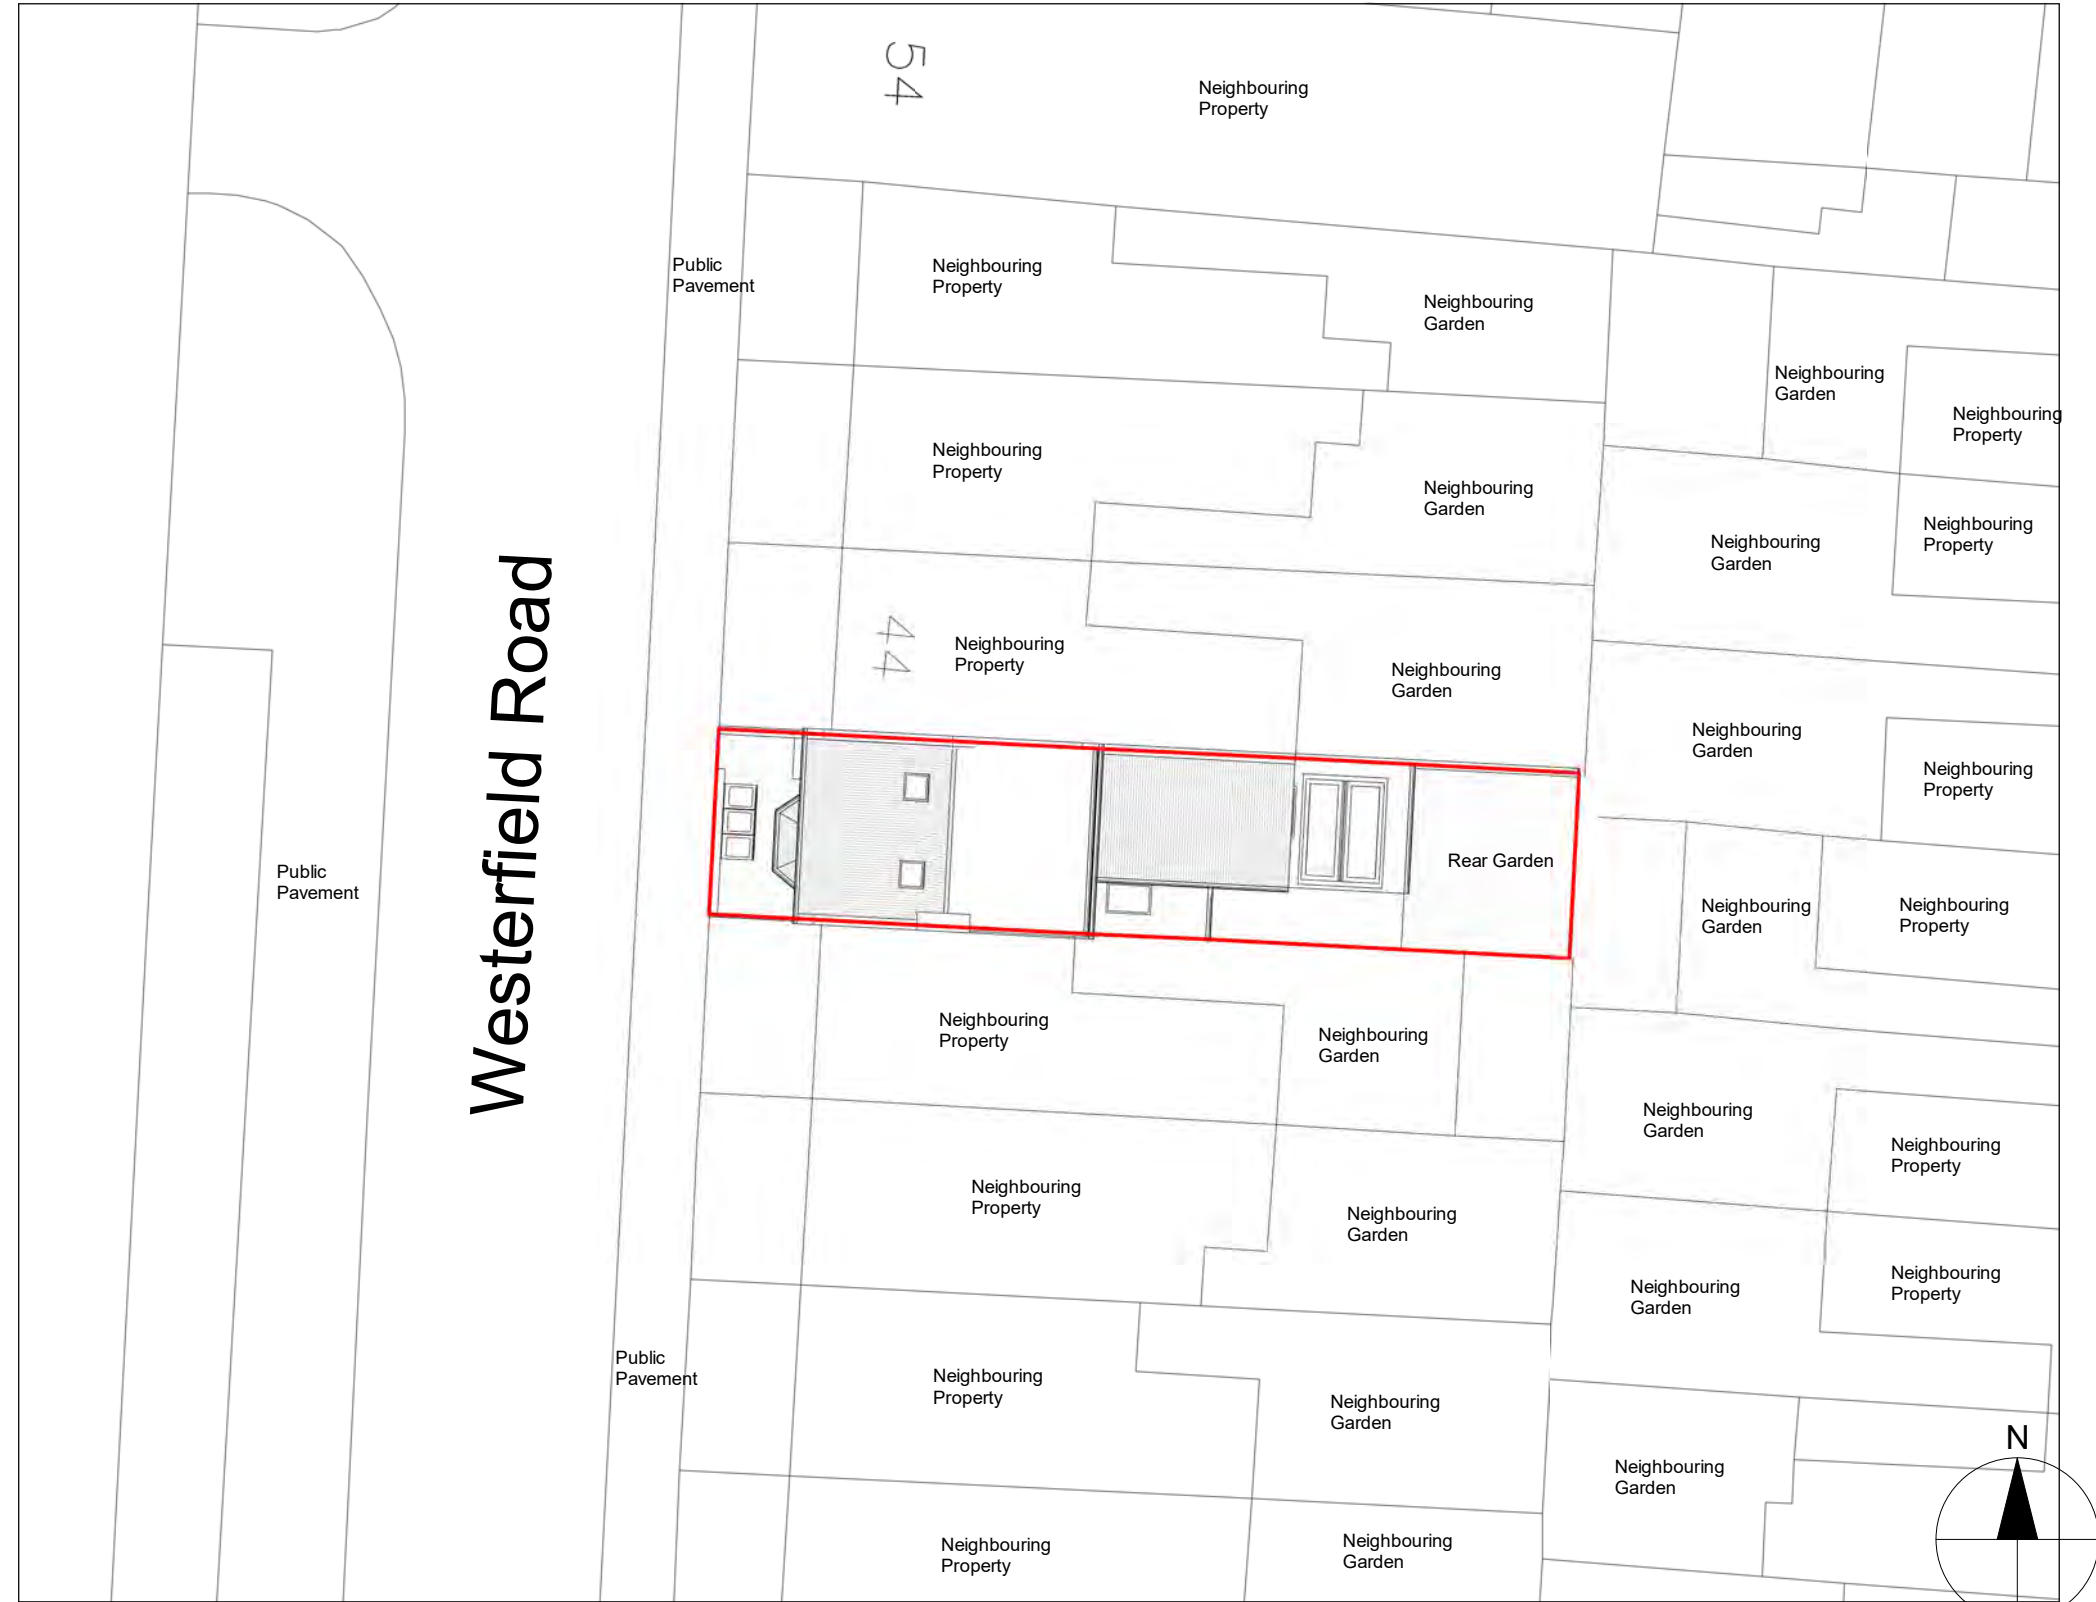
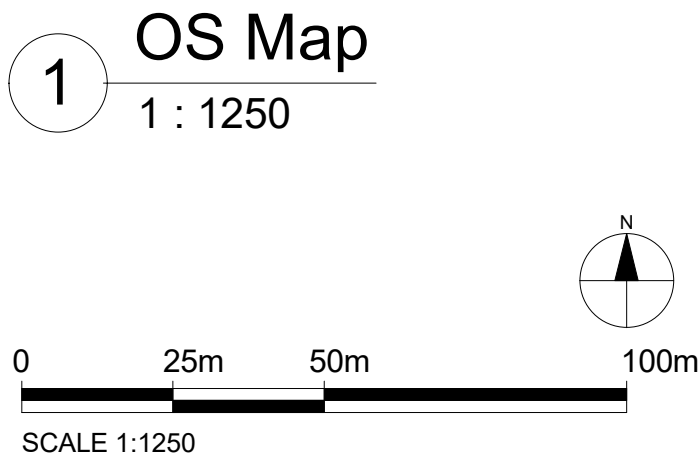


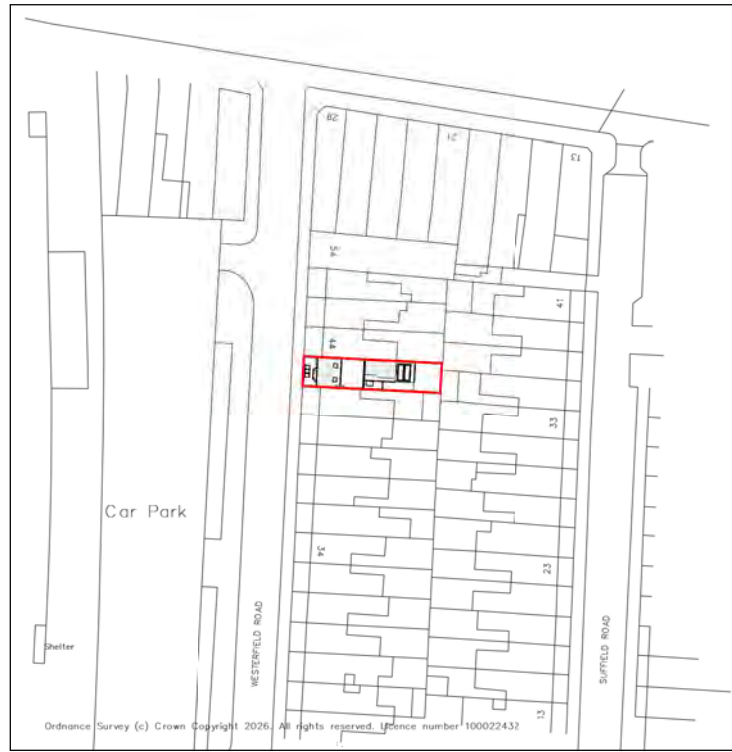


Notes.
Contractors must verify all dimensions at the site before commencing any work.
No construction work before Building Control approval and structural engineer confirmation.
Any discrepancies to be reported to Gridline.
All drawings are to be read in conjunction with all relevant drawings and specifications.

Project No.S				
REV	DATE	DESCRIPTION	BY	CH
A	June 26			
B	June 26			

PROJECT TITLE	
42 Westerfield Road, South Tottenham, N15 5LD	
DATE	Project No.
March 2026	11227

DRAWING TITLE		
Proposed OS Map and Location Plan		
DRAWING No.	SCALE @ A3	Drawn by:
PR - L001	As Indicated	Sara


PLANNING SERVICES
Unit 9b, The High Cross Centre,
Fountainy Rd,
N15 4BE
TEL: 020 8802 3480
www.samplanning.co.uk

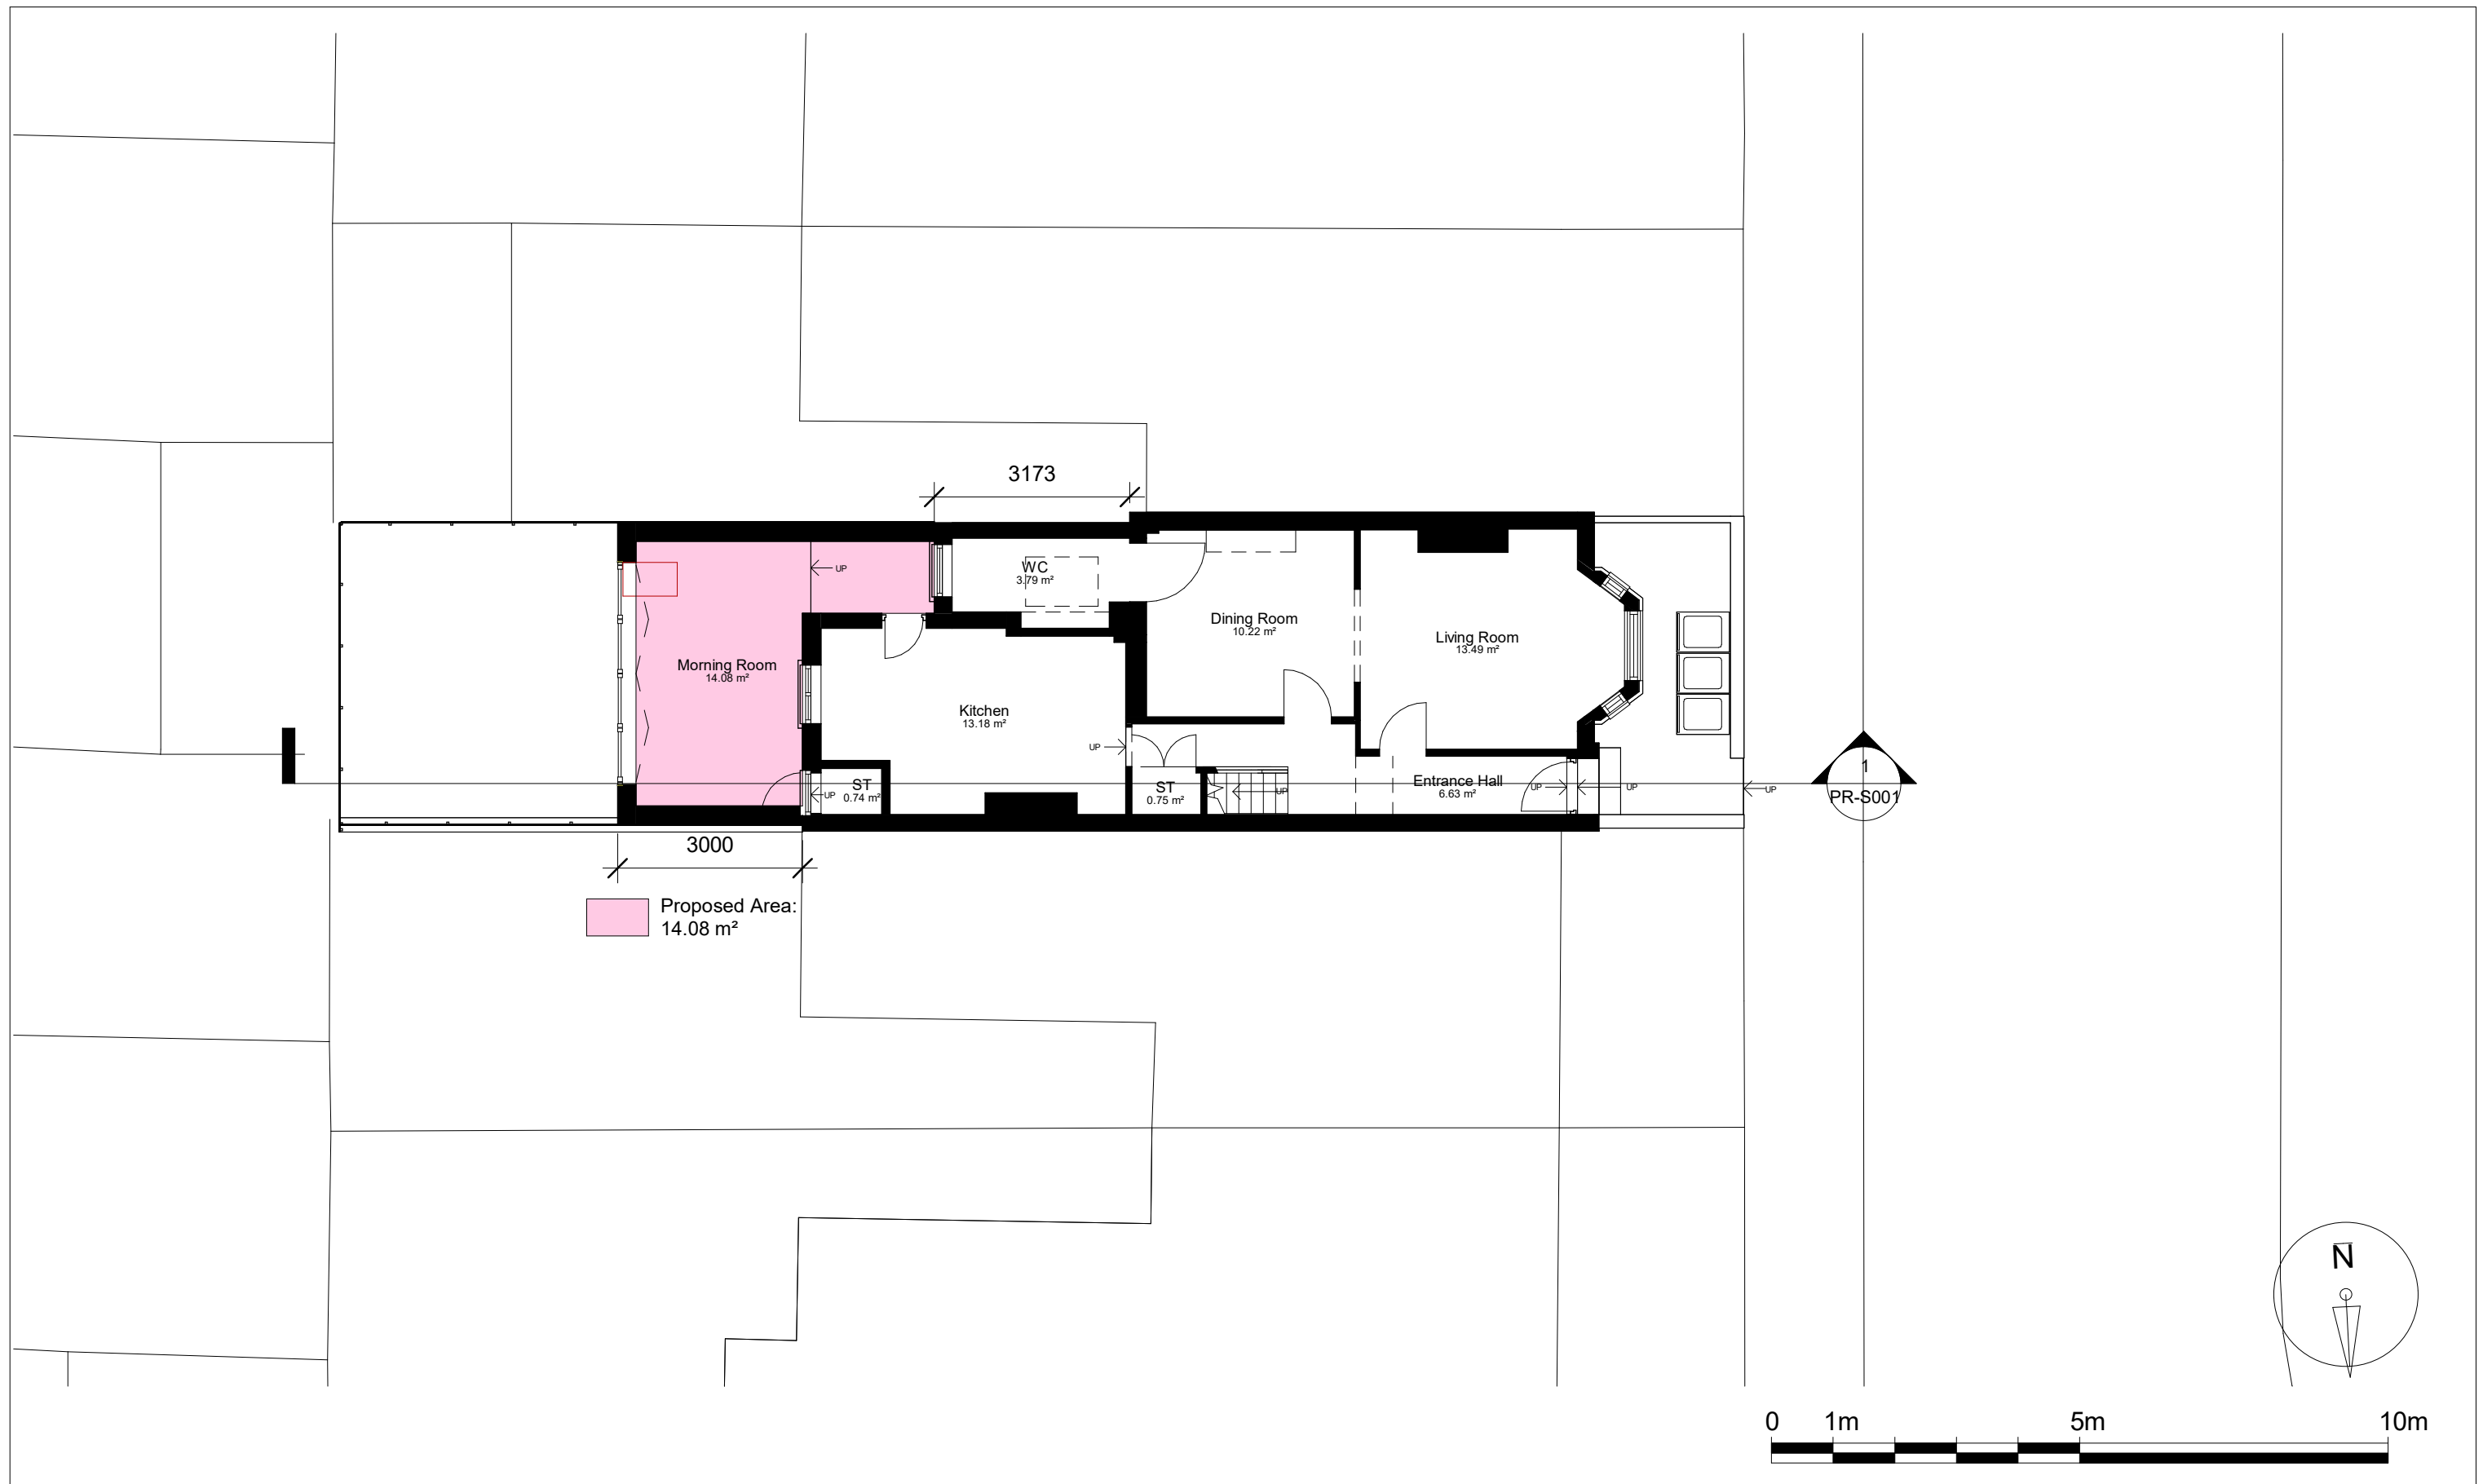

Notes.
Contractors must verify all dimensions at the site before comencing any work.
No construction work before Building Control approval and structural engineer confirmation.
Any discrepancies to be reported to Gridline.
All drawings are to be read in conjunction with all relevant drawings and specifications.



Project No.S				
REV	DATE	DESCRIPTION	BY	CH
A	June 26			
B	June 26			

PROJECT TITLE	
42 Westerfield Road, South Tottenham, N15 5LD	
DATE	Project No.
March 2026	11227

DRAWING TITLE		
Proposed Ground Floor Plan		
DRAWING No.	SCALE @ A3	Drawn by:
PR-P001	1 : 100	Sara



PLANNING SERVICES
Unit 9b, The High Cross Centre,
Fountainy Rd,
N15 4BE
TEL: 020 8802 3480
www.samplanning.co.uk

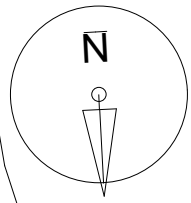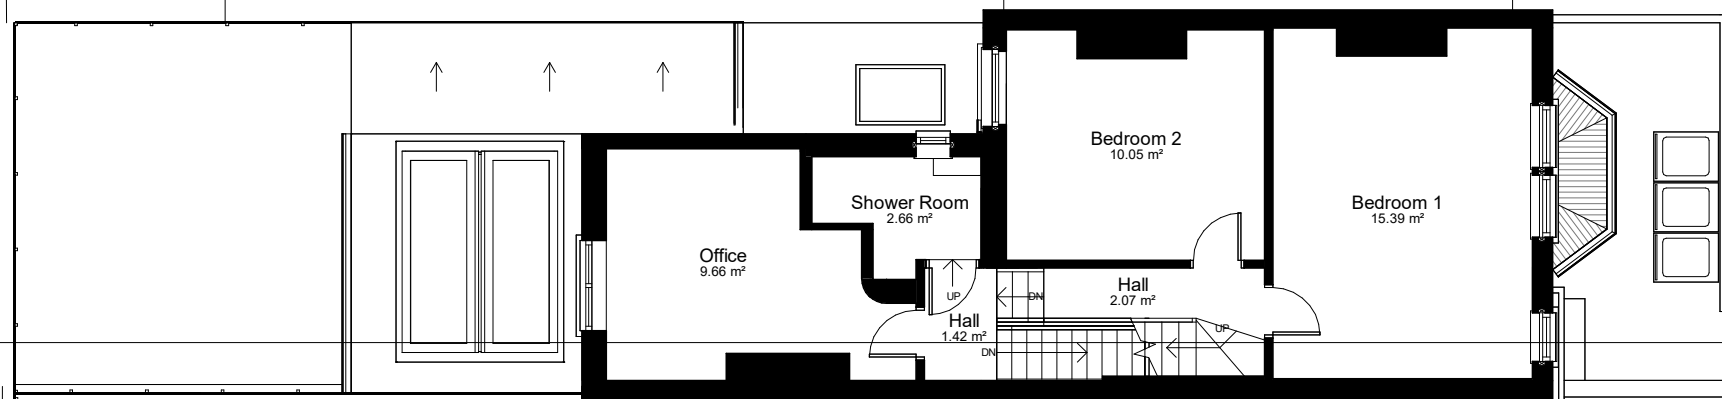

Notes.
Contractors must verify all dimensions at the site before comencing any work.
No construction work before Building Control approval and structural engineer confirmation.
Any discrepancies to be reported to Gridline.
All drawings are to be read in conjunction with all relevant drawings and specifications.


Project No.S				
REV	DATE	DESCRIPTION	BY	CH
A	June 26			
B	June 26			

PROJECT TITLE	
42 Westerfield Road, South Tottenham, N15 5LD	
DATE	Project No.
March 2026	11227

DRAWING TITLE		
Proposed First Floor Plan		
DRAWING No.	SCALE @ A3	Drawn by:
PR-P002	1 : 100	Sara



PLANNING SERVICES
Unit 9b, The High Cross Centre,
Fountainy Rd,
N15 4BE
TEL: 020 8802 3480
www.samplanning.co.uk

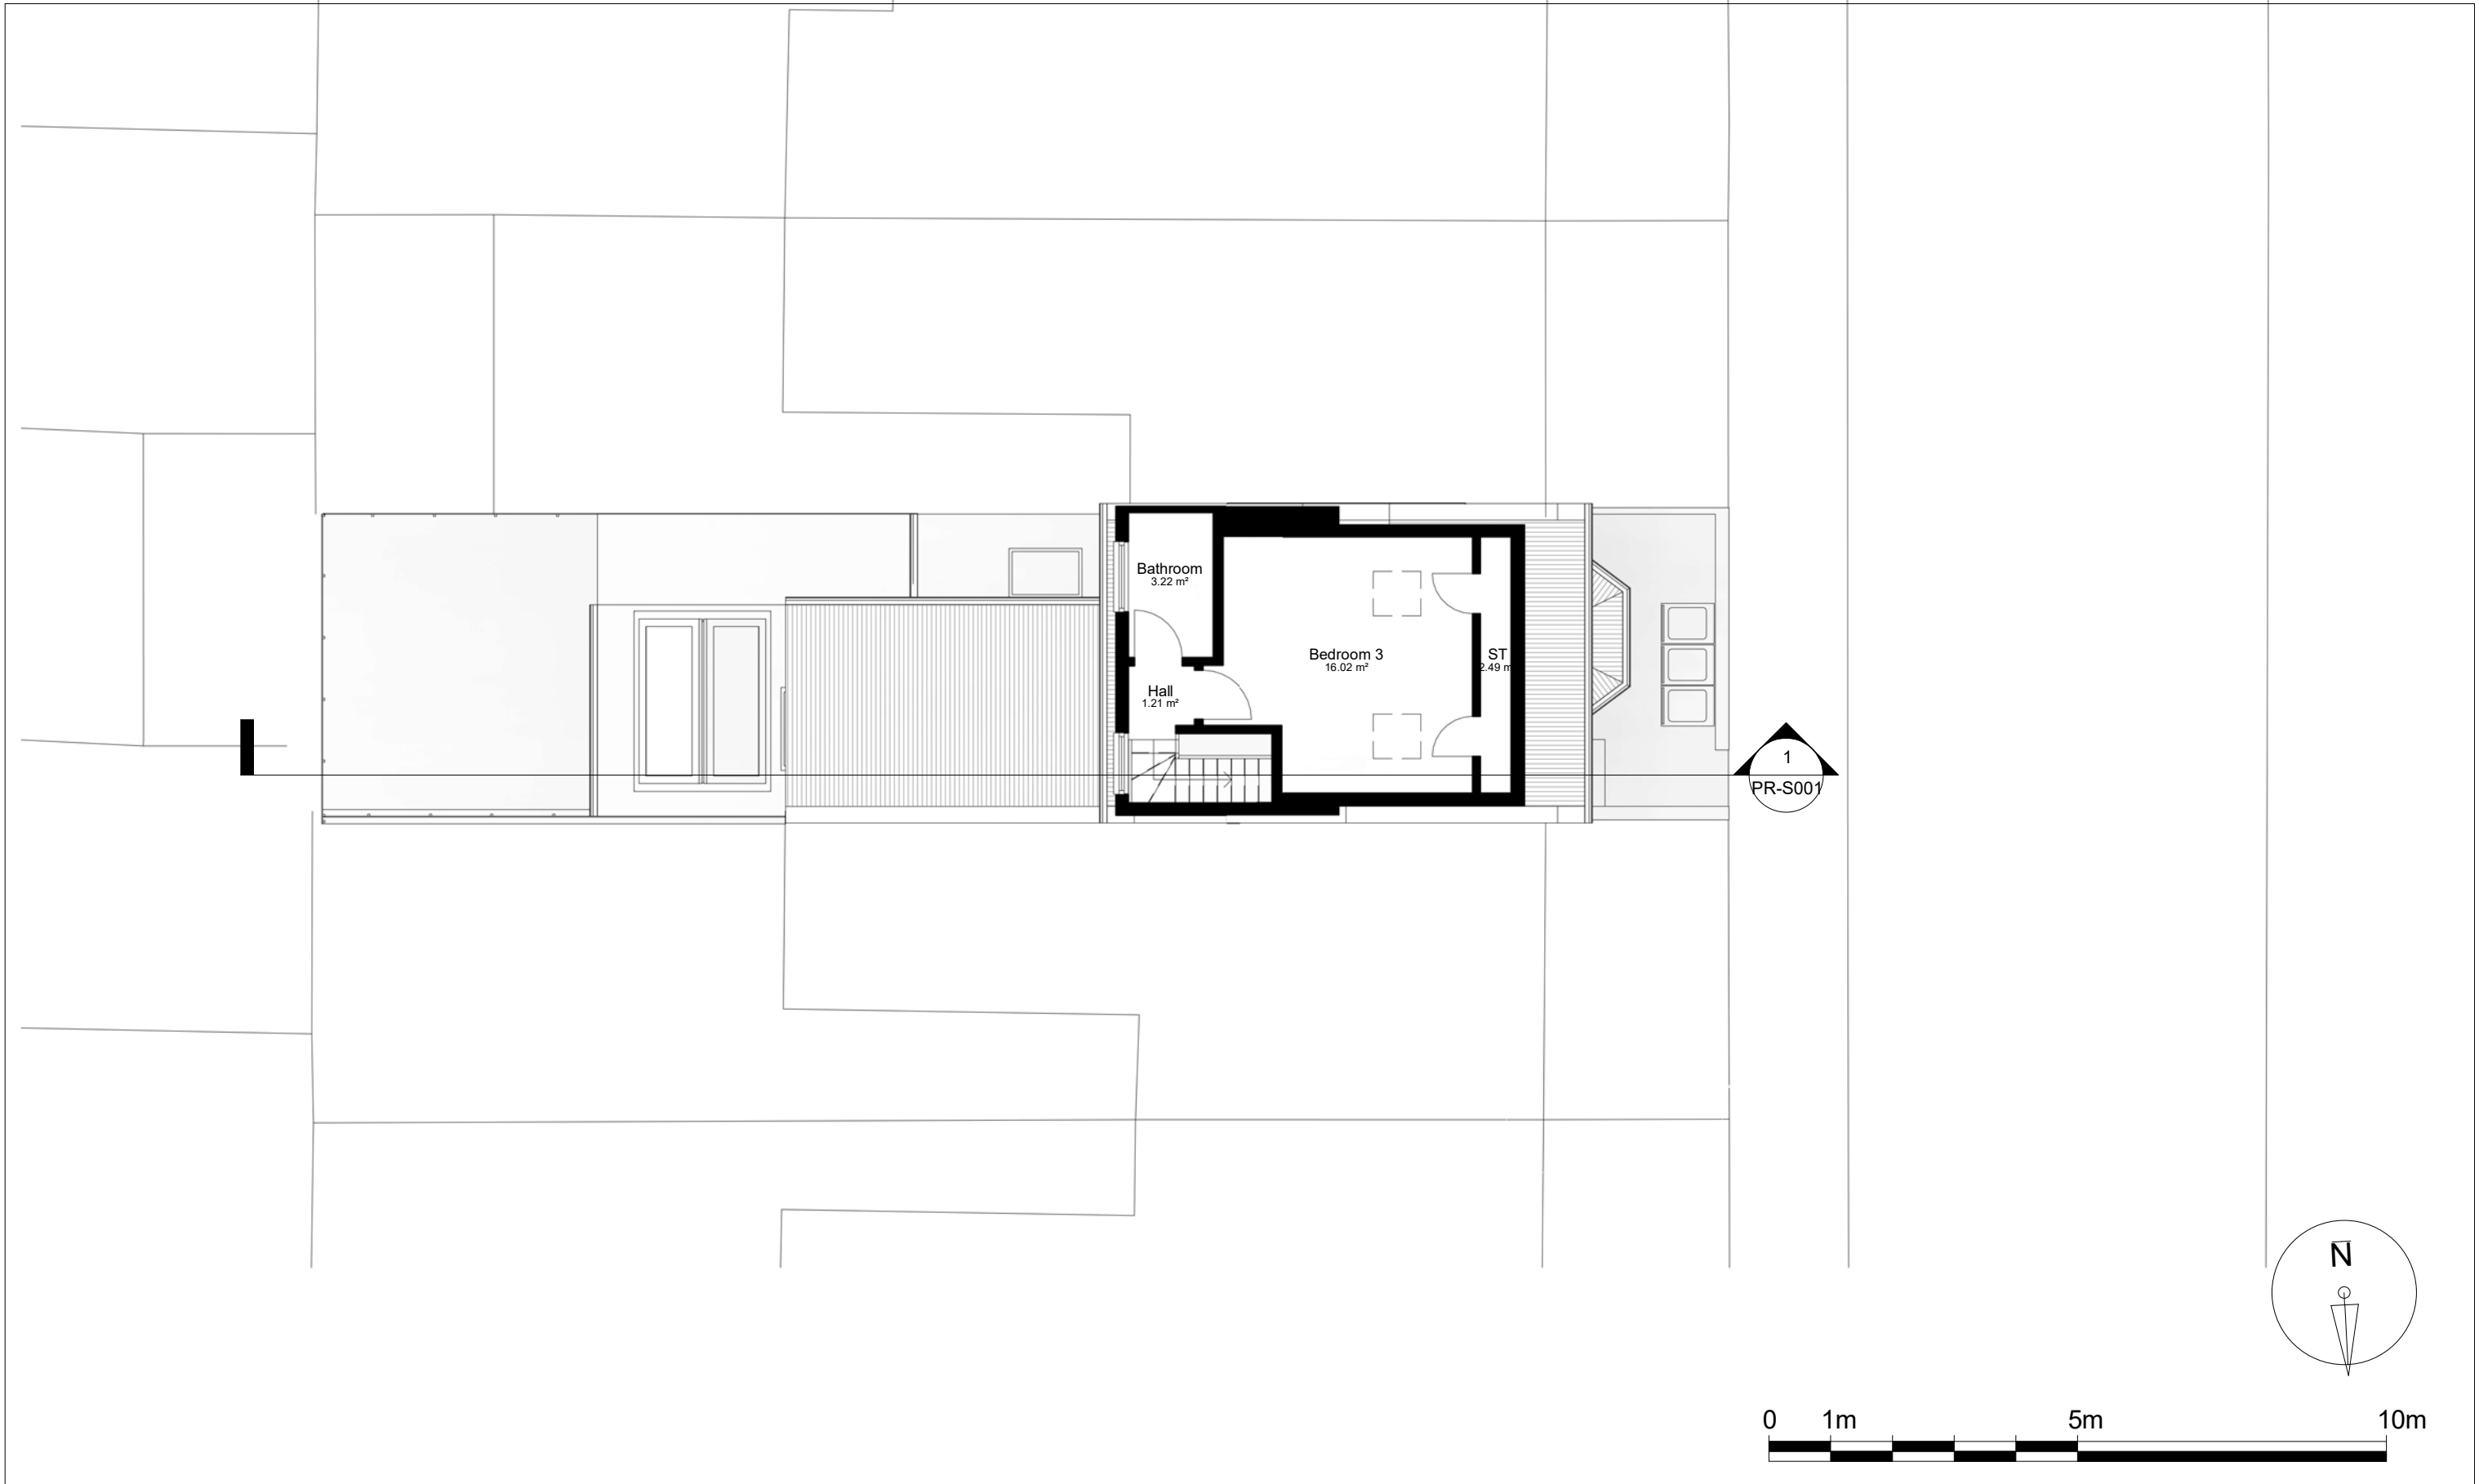

Notes.
Contractors must verify all dimensions at the site before comencing any work.
No construction work before Building Control approval and structural engineer confirmation.
Any discrepancies to be reported to Gridline.
All drawings are to be read in conjunction with all relevant drawings and specifications.


Project No.S				
REV	DATE	DESCRIPTION	BY	CH
A	June 26			
B	June 26			

PROJECT TITLE	
42 Westerfield Road, South Tottenham, N15 5LD	
DATE	Project No.
March 2026	11227

DRAWING TITLE		
Proposed Loft Floor Plan		
DRAWING No.	SCALE @ A3	Drawn by:
PR-P003	1 : 100	Sara



PLANNING SERVICES
Unit 9b, The High Cross Centre,
Fountainy Rd,
N15 4BE
TEL: 020 8802 3480
www.samplanning.co.uk

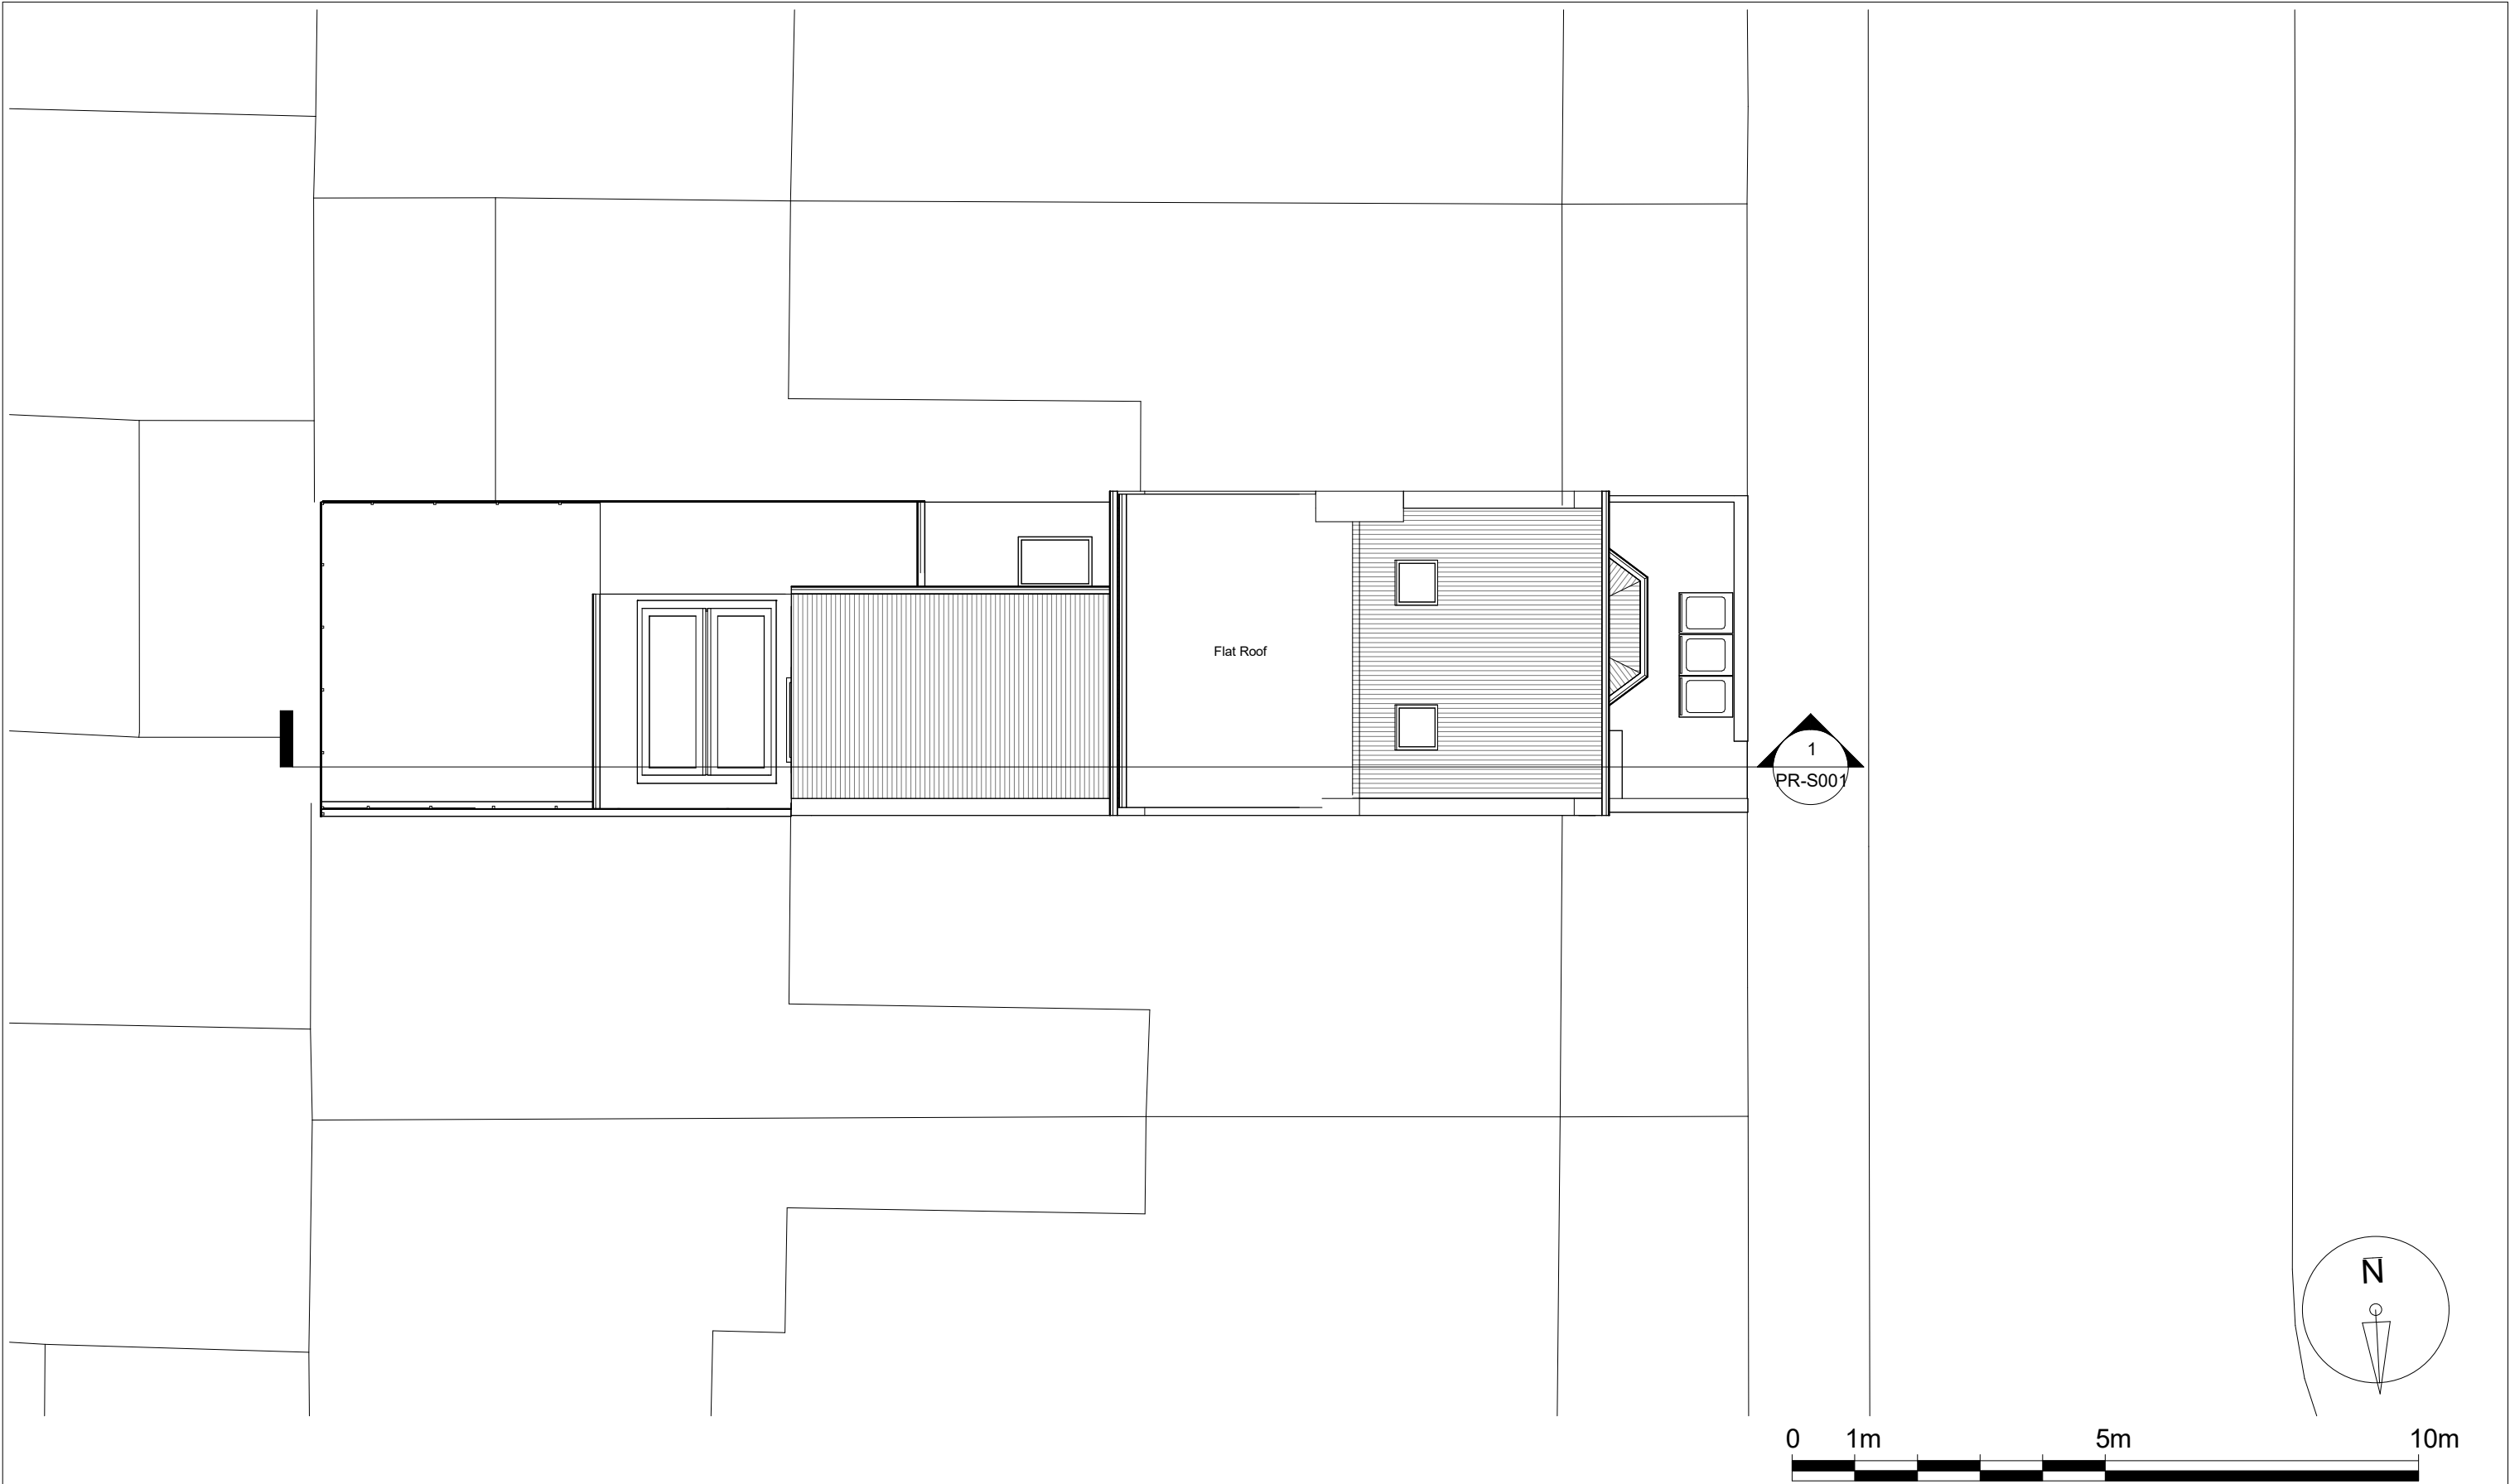

Notes.
Contractors must verify all dimensions at the site before comencing any work.
No construction work before Building Control approval and structural engineer confirmation.
Any discrepancies to be reported to Gridline.
All drawings are to be read in conjunction with all relevant drawings and specifications.

Project No.S				
REV	DATE	DESCRIPTION	BY	CH
A	June 26			
B	June 26			

PROJECT TITLE	
42 Westerfield Road, South Tottenham, N15 5LD	
DATE	Project No.
March 2026	11227

DRAWING TITLE		
Proposed Roof Plan		
DRAWING No.	SCALE @ A3	Drawn by:
PR-P004	1 : 100	Sara



PLANNING SERVICES
Unit 9b, The High Cross Centre,
Fountainy Rd,
N15 4BE
TEL: 020 8802 3480
www.samplanning.co.uk



Notes:
Contractors must verify all dimensions at the site before commencing any work.
No construction work before Building Control approval and structural engineer confirmation.
Any discrepancies to be reported to Gridline.
All drawings are to be read in conjunction with all relevant drawings and specifications.
The Drawings Are For Planning Purposes only

Project No.S

REV	DATE	DESCRIPTION	BY	CH
A	June 26			
B	June 26			

PROJECT TITLE

42 Westerfield Road,
South Tottenham, N15 5LD

DATE
March 2026

Project No.
11227

DRAWING TITLE


Proposed Front and Rear Elevations

DRAWING No.
PR-E001

SCALE @ A3
1 : 100

Drawn by:
Sara



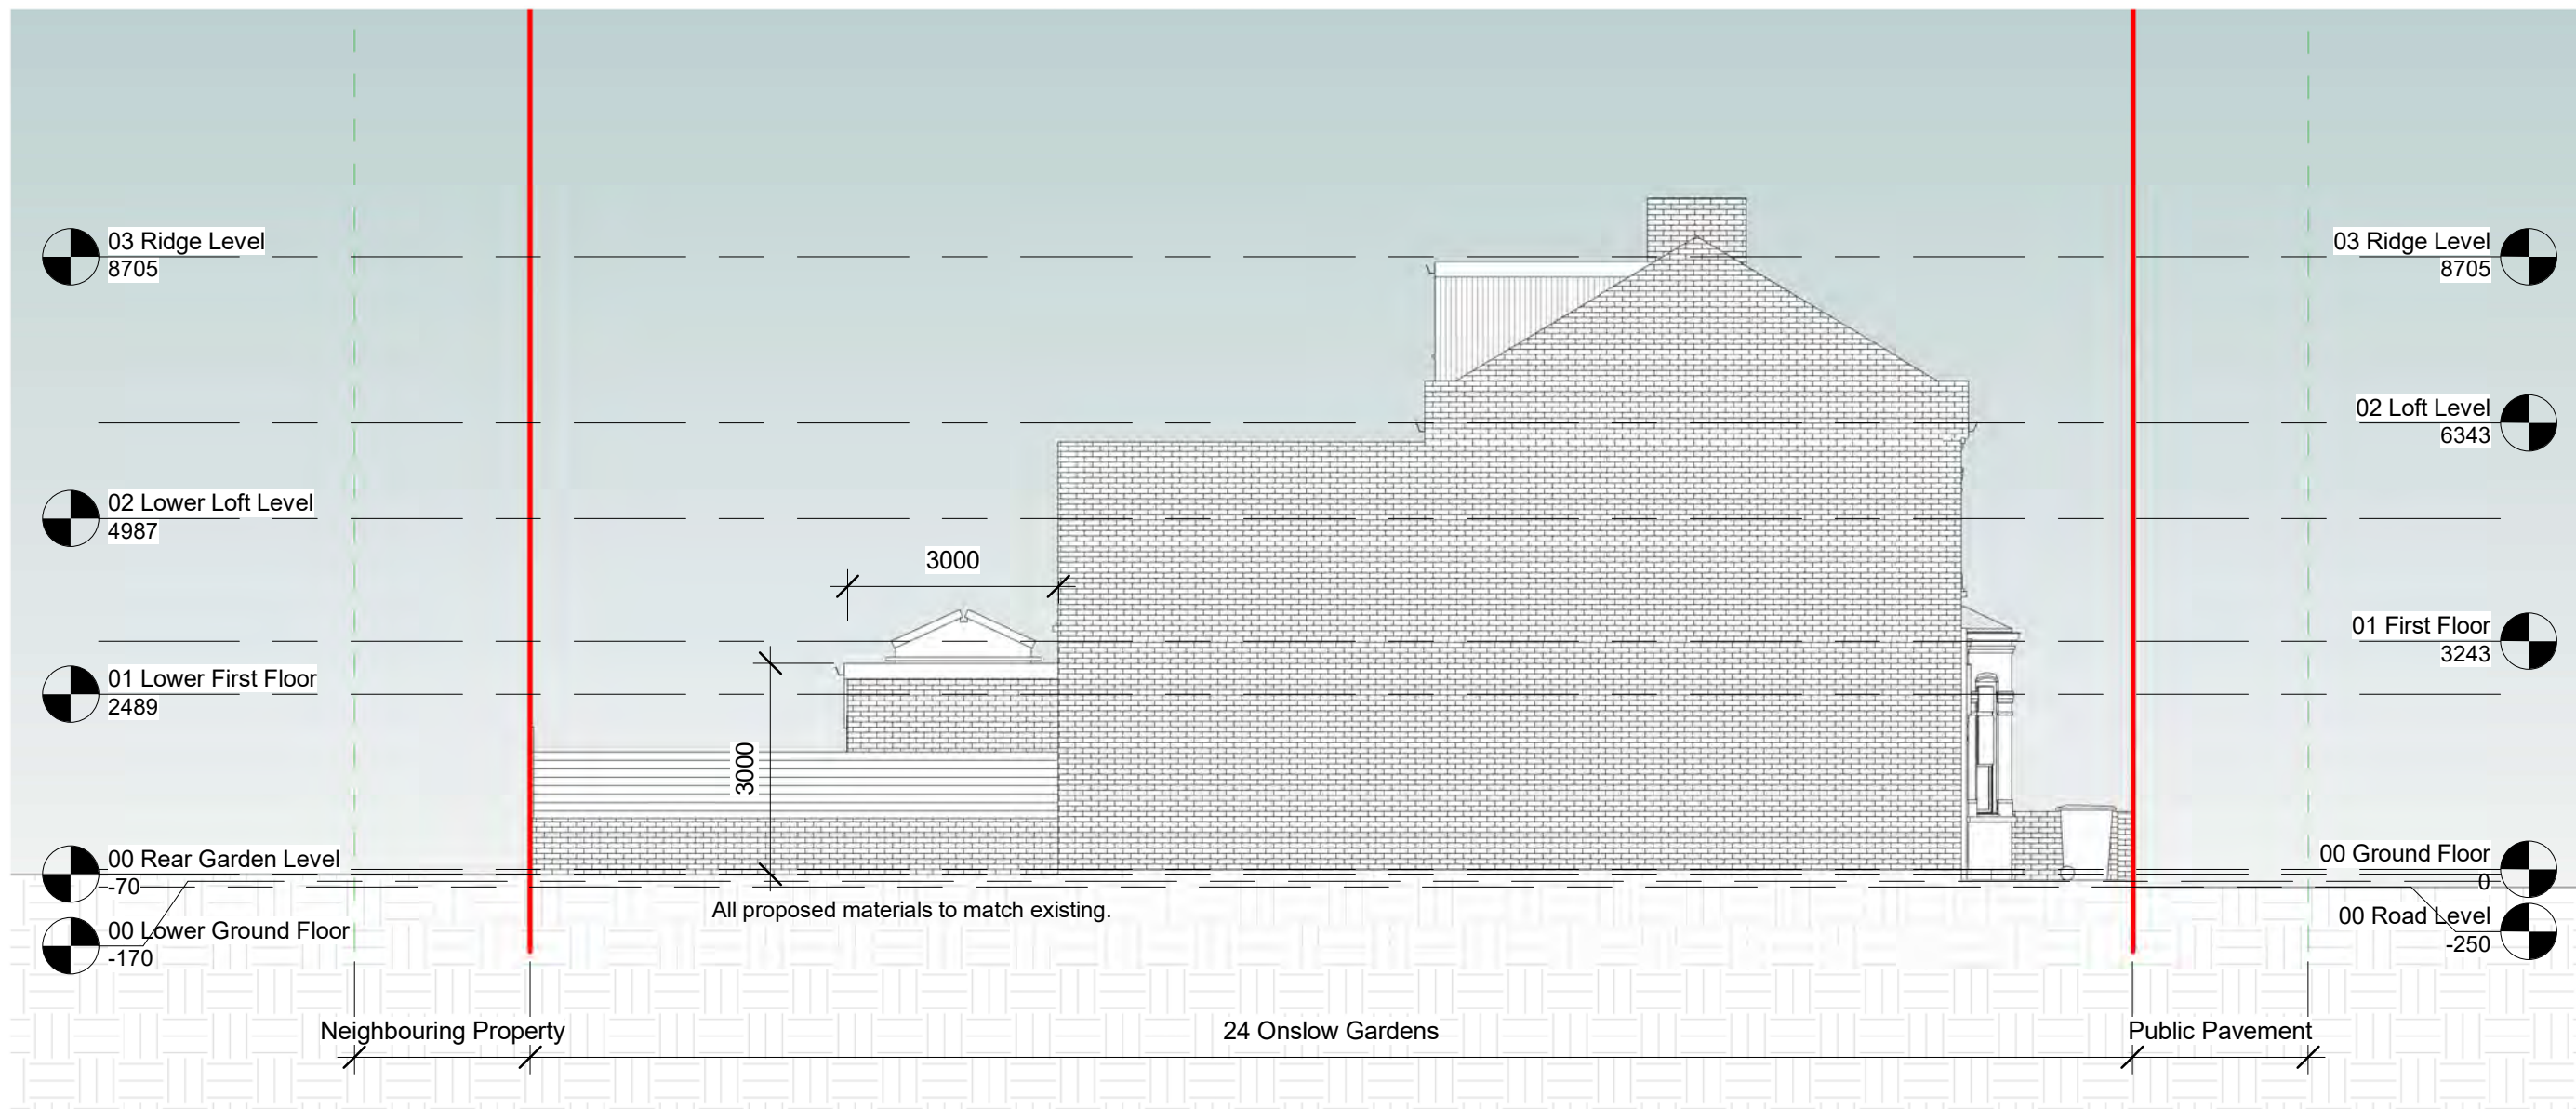


Notes:
Contractors must verify all dimensions at the site before commencing any work.
No construction work before Building Control approval and structural engineer confirmation.
Any discrepancies to be reported to Gridline.
All drawings are to be read in conjunction with all relevant drawings and specifications.
The Drawings Are For Planning Purposes only

Project No.S				
REV	DATE	DESCRIPTION	BY	CH
A	June 26			
B	June 26			

PROJECT TITLE	
42 Westerfield Road, South Tottenham, N15 5LD	
DATE	Project No.
March 2026	11227

DRAWING TITLE		
Proposed Side Elevation 1		
DRAWING No.	SCALE @ A3	Drawn by:
PR-E002	1 : 100	Sara

PLANNING SERVICES
Unit 9b, The High Cross Centre,
Fountainy Rd,
N15 4BE
TEL: 020 8802 3480
www.samplanning.co.uk

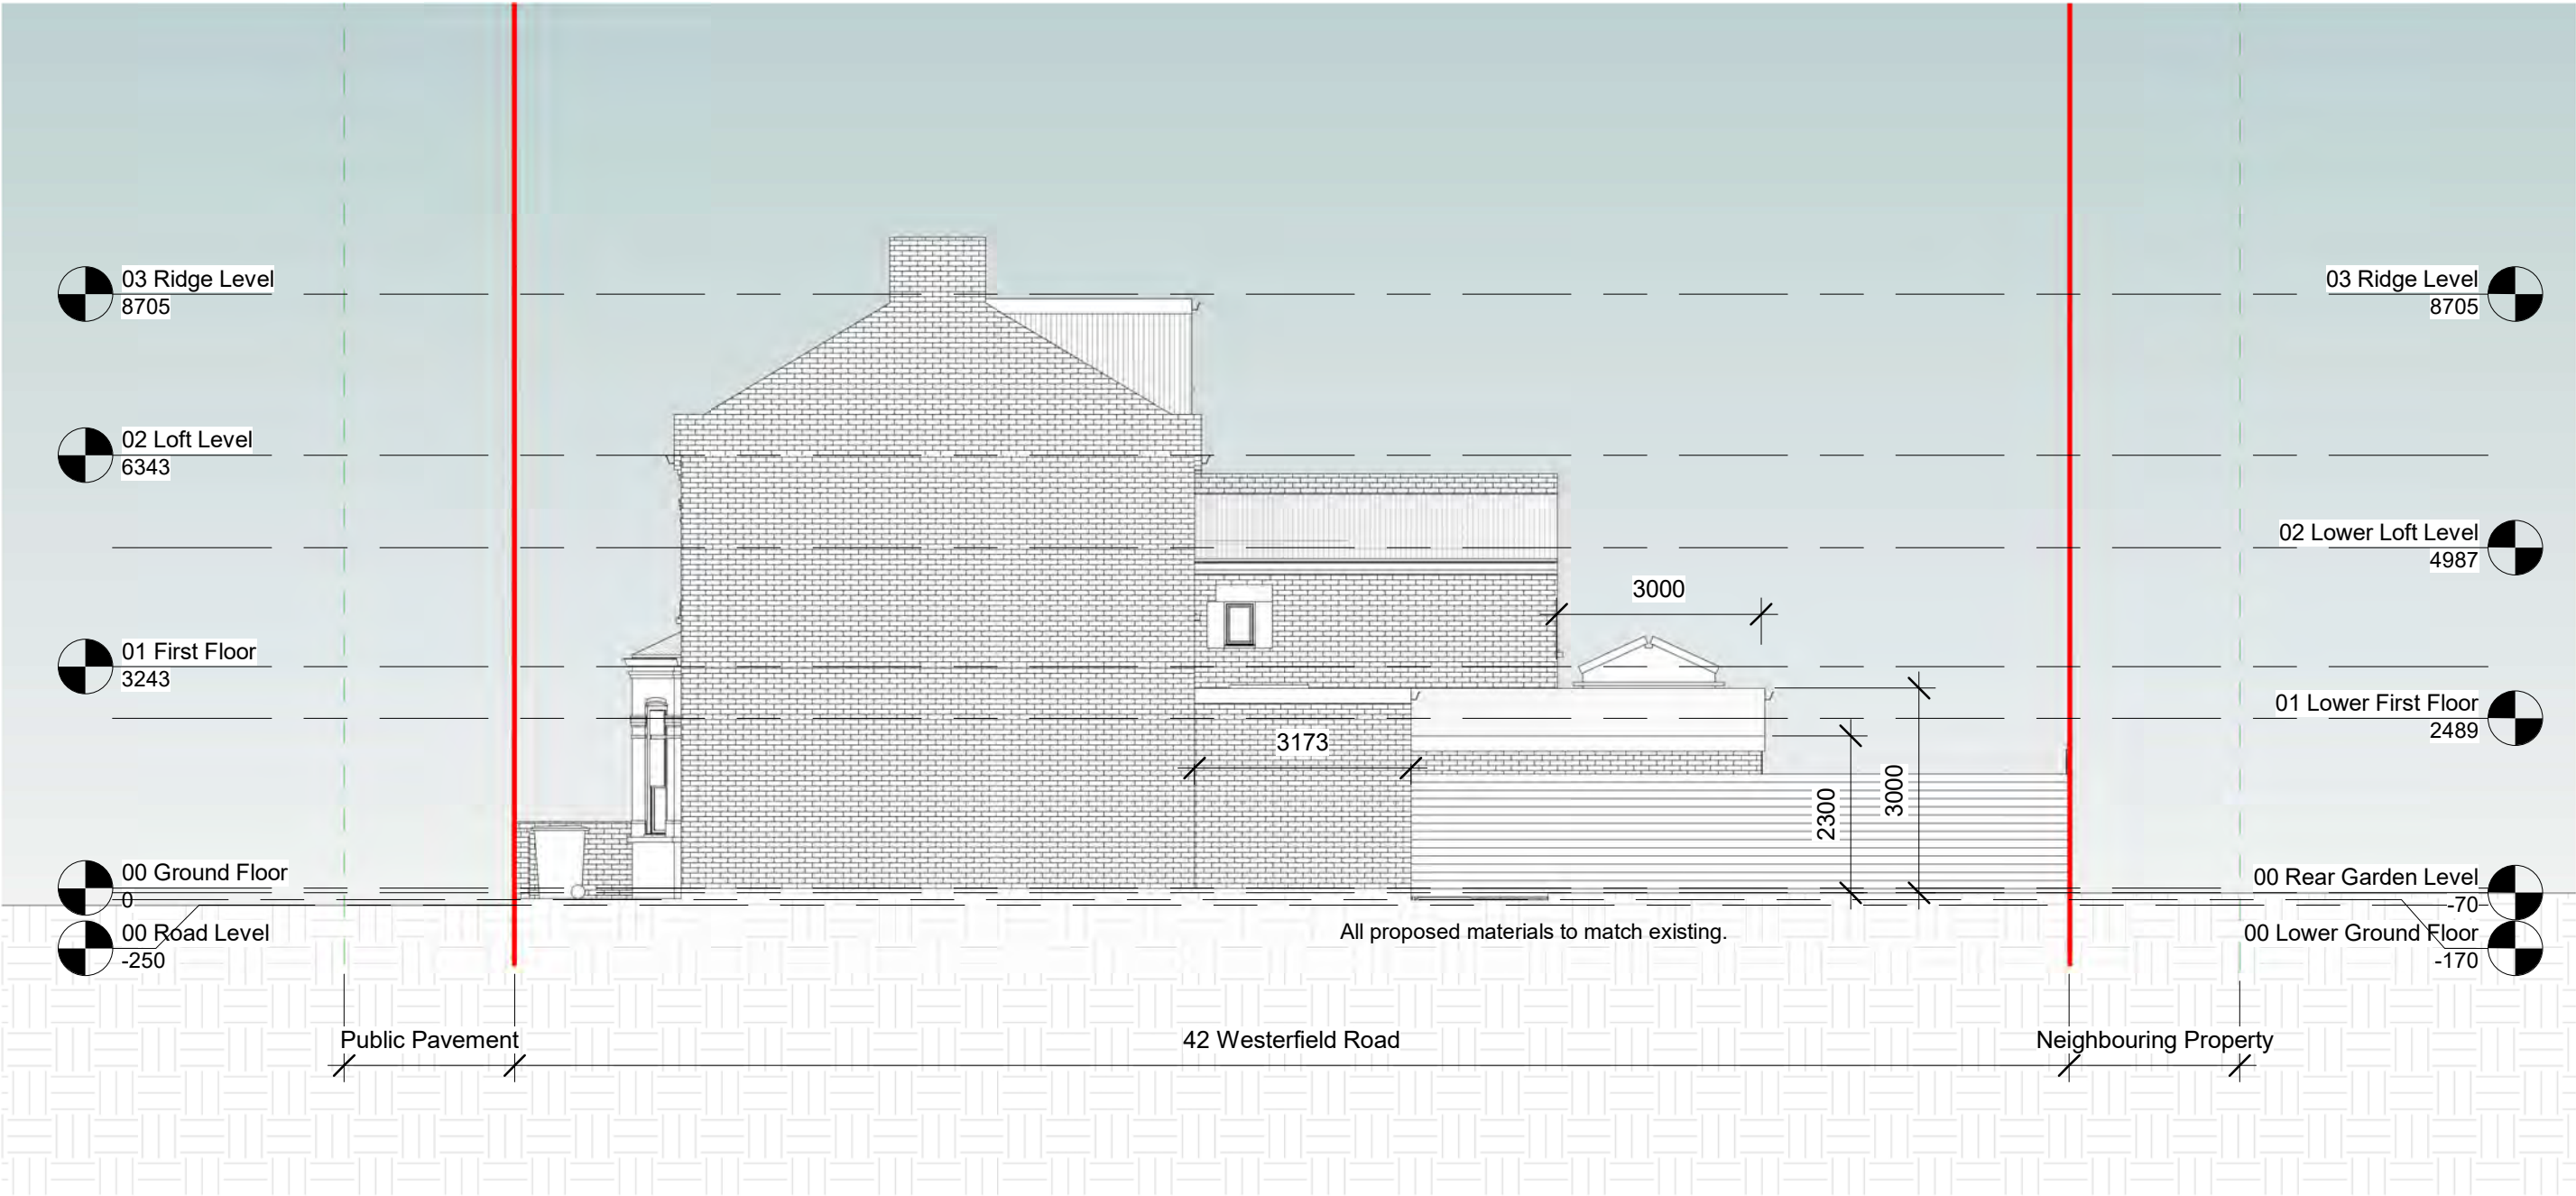

Notes:
Contractors must verify all dimensions at the site before commencing any work.
No construction work before Building Control approval and structural engineer confirmation.
Any discrepancies to be reported to Gridline.
All drawings are to be read in conjunction with all relevant drawings and specifications.
The Drawings Are For Planning Purposes only



Project No.S				
REV	DATE	DESCRIPTION	BY	CH
A	June 26			
B	June 26			

PROJECT TITLE	
42 Westerfield Road, South Tottenham, N15 5LD	
DATE	Project No.
March 2026	11227

DRAWING TITLE		
Proposed Side Elevation 2		
DRAWING No.	SCALE @ A3	Drawn by:
PR-E003	1 : 100	Sara



PLANNING SERVICES
Unit 9b, The High Cross Centre,
Fountayne Rd,
N15 4BE
TEL: 020 8802 3480
www.samplanning.co.uk

 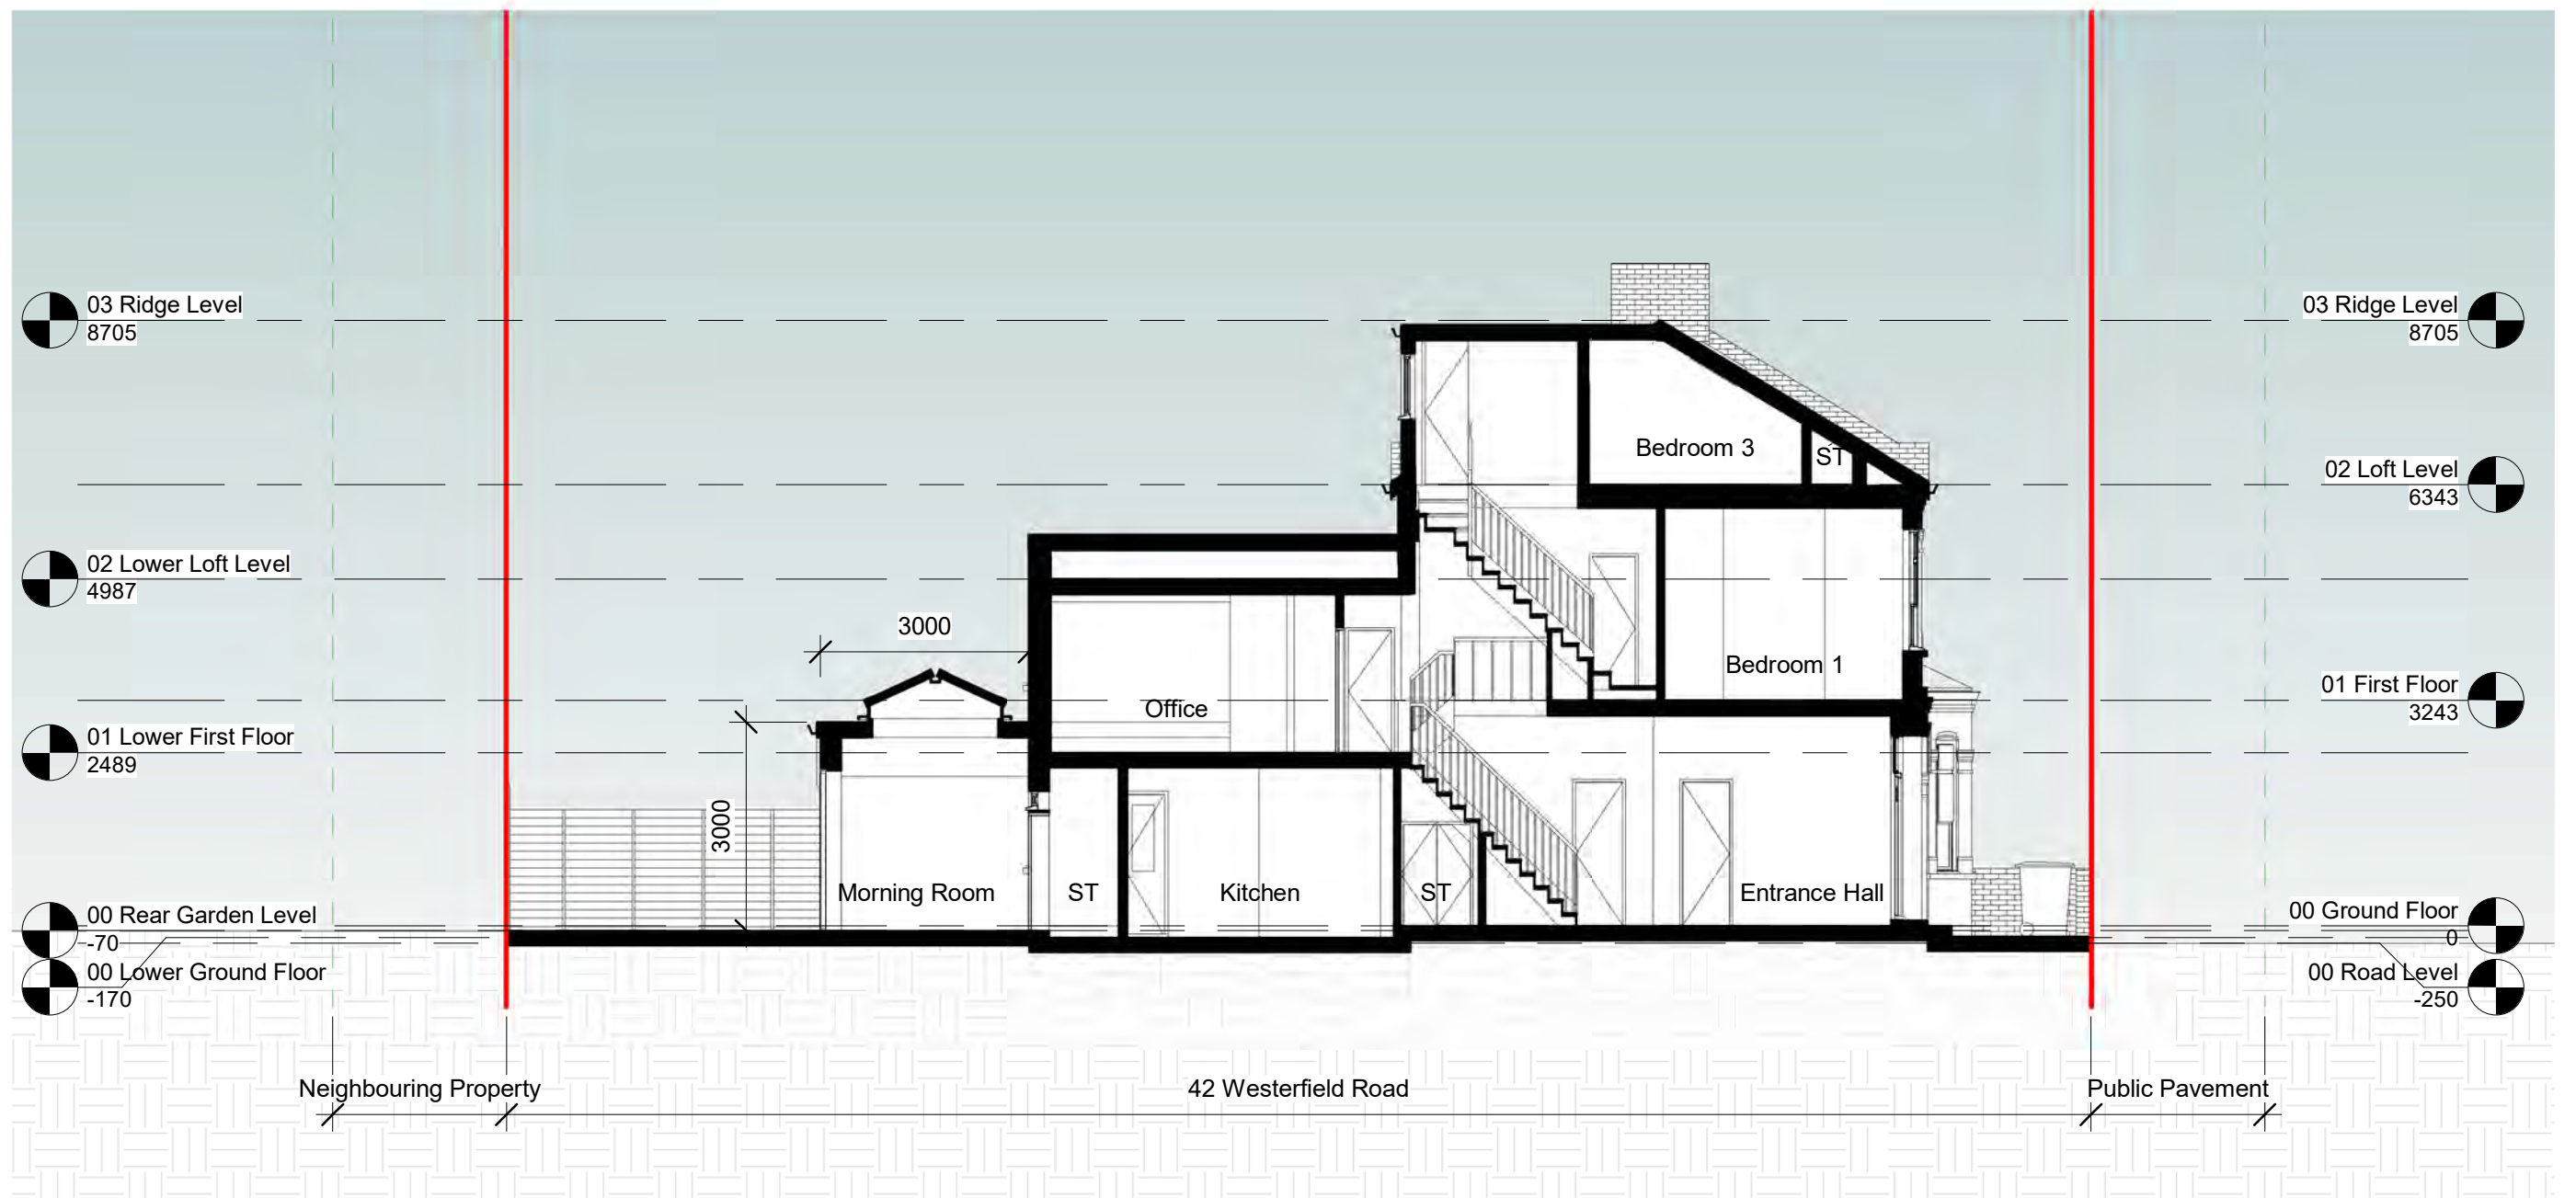



Notes:
Contractors must verify all dimensions at the site before commencing any work.
No construction work before Building Control approval and structural engineer confirmation.
Any discrepancies to be reported to Gridline.
All drawings are to be read in conjunction with all relevant drawings and specifications.
The Drawings Are For Planning Purposes only

Project No.S				
REV	DATE	DESCRIPTION	BY	CH
A	June 26			
B	June 26			

PROJECT TITLE	
42 Westerfield Road, South Tottenham, N15 5LD	
DATE	Project No.
March 2026	11227

DRAWING TITLE		
Proposed Section AA		
DRAWING No.	SCALE @ A3	Drawn by:
PR-S001	1 : 100	Sara


PLANNING SERVICES
Unit 9b, The High Cross Centre,
Fountainy Rd,
N15 4BE
TEL: 020 8802 3480
www.samplanning.co.uk

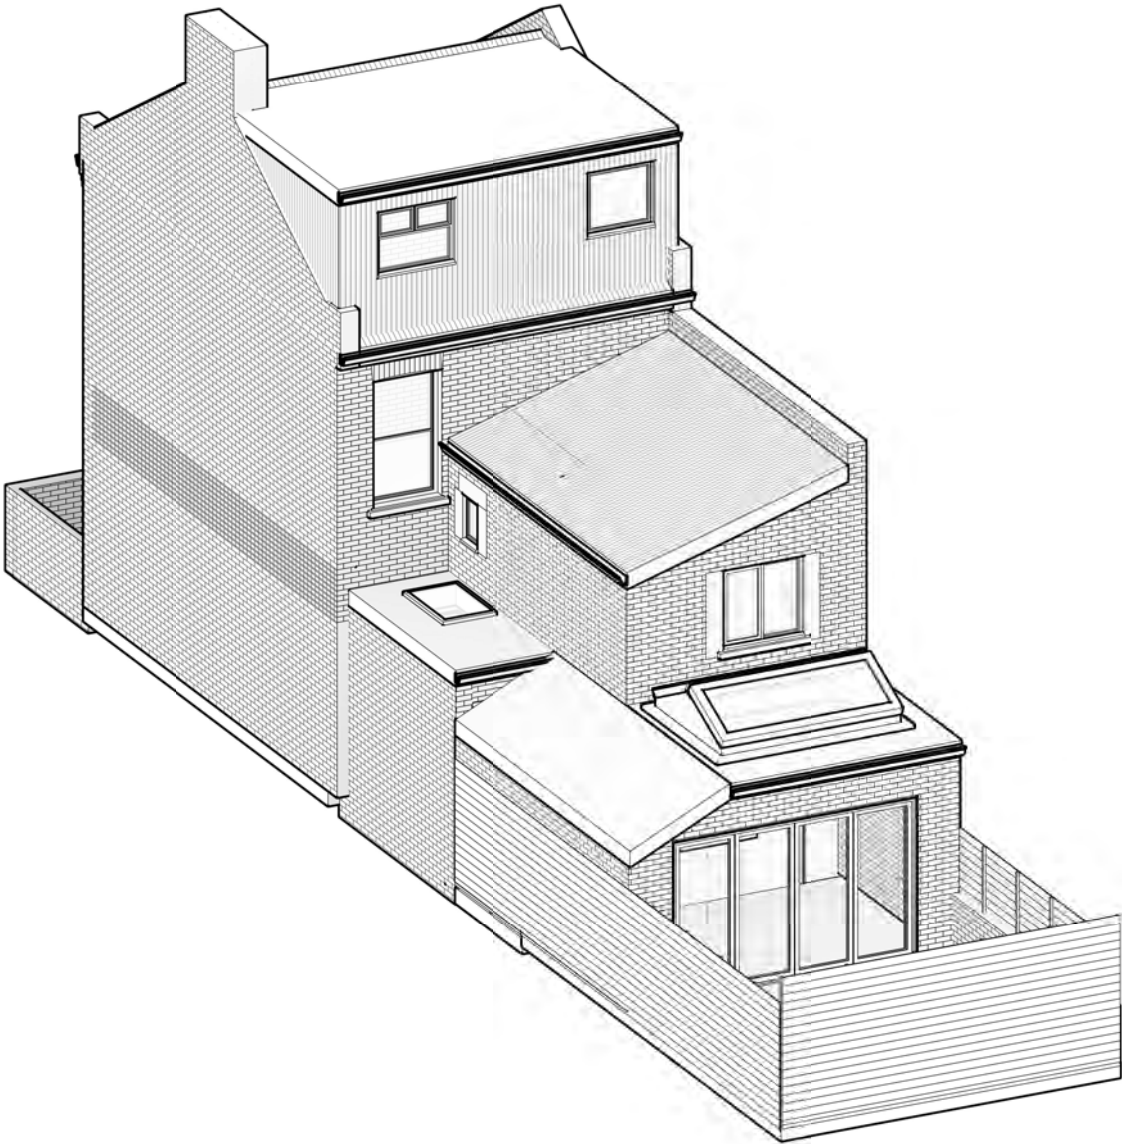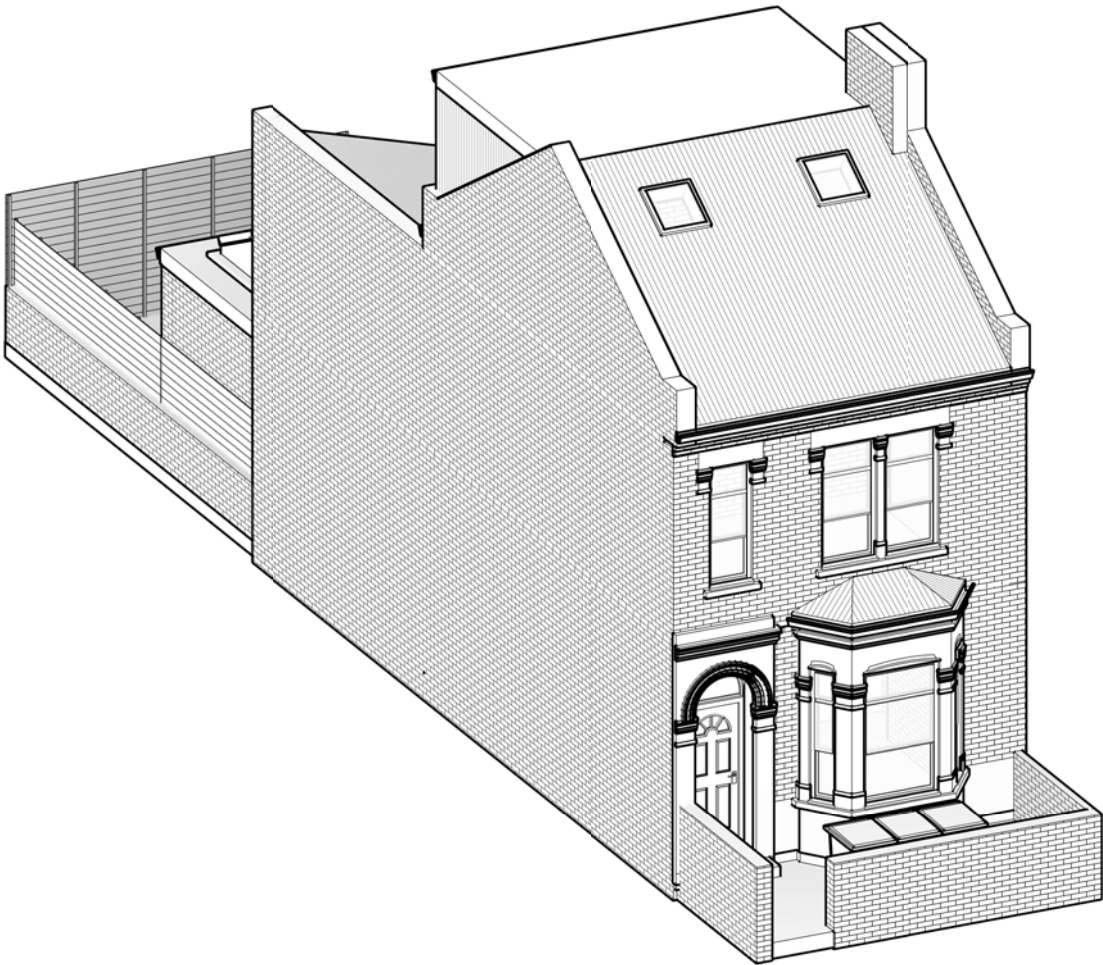

Notes.
Contractors must verify all dimensions at the site before comencing any work.
No construction work before Building Control approval and structural engineer confirmation.
Any discrepancies to be reported to Gridline.
All drawings are to be read in conjunction with all relevant drawings and specifications.

Project No.S				
REV	DATE	DESCRIPTION	BY	CH
A	June 26			
B	June 26			

PROJECT TITLE	
42 Westerfield Road, South Tottenham, N15 5LD	
DATE	Project No.
March 2026	11227

DRAWING TITLE			
Proposed Perspective Views			
DRAWING No.	SCALE @ A3	Drawn by:	
PR-PE001		Sara	



PLANNING SERVICES
Unit 9b, The High Cross Centre,
Fountainy Rd,
N15 4BE
TEL: 020 8802 3480
www.samplanning.co.uk