




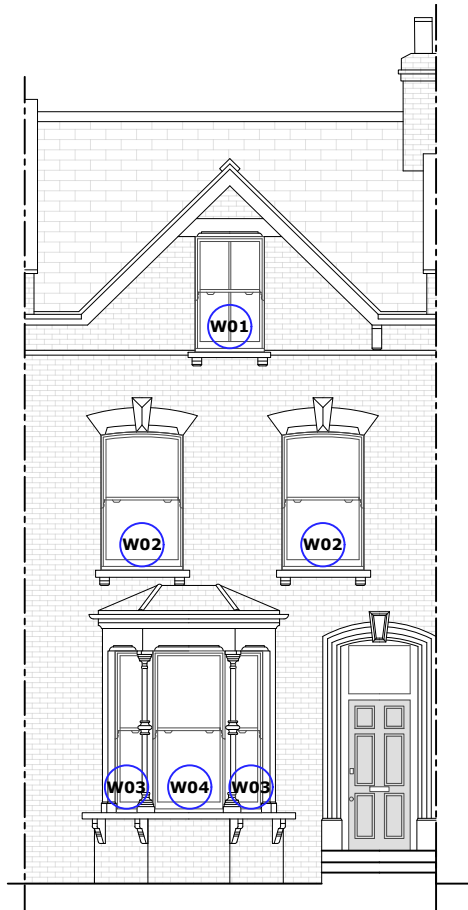


1 Existing North Elevation
Scale:1:100 @ A3

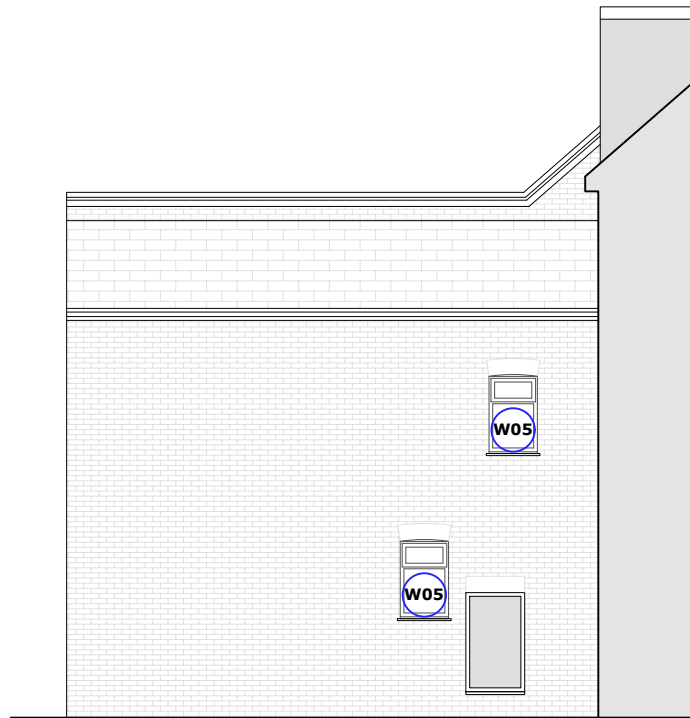


2 Existing East Elevation
Scale:1:100 @ A3

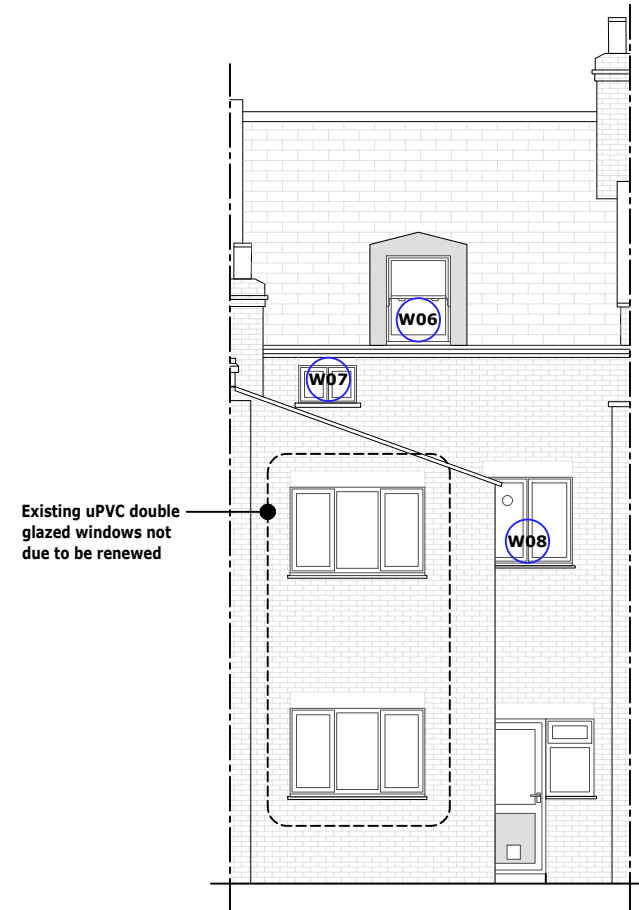


3 Existing South Elevation
Scale:1:100 @ A3

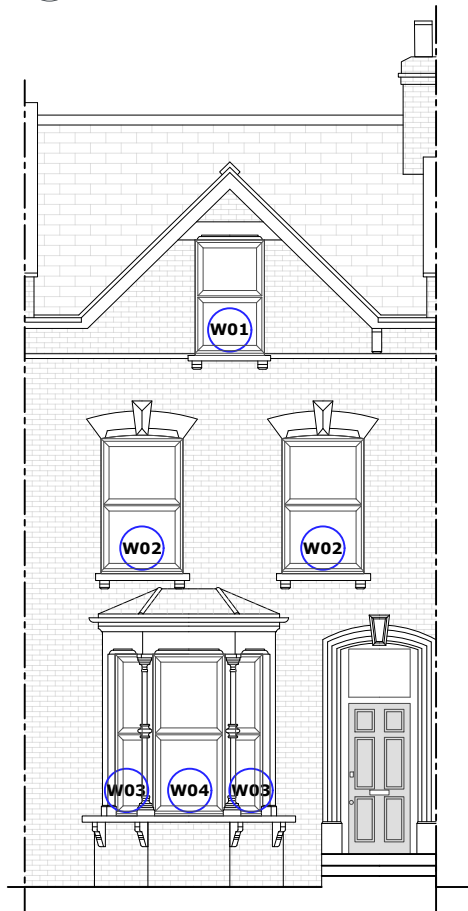

4 Proposed North Elevation
Scale:1:100 @ A3

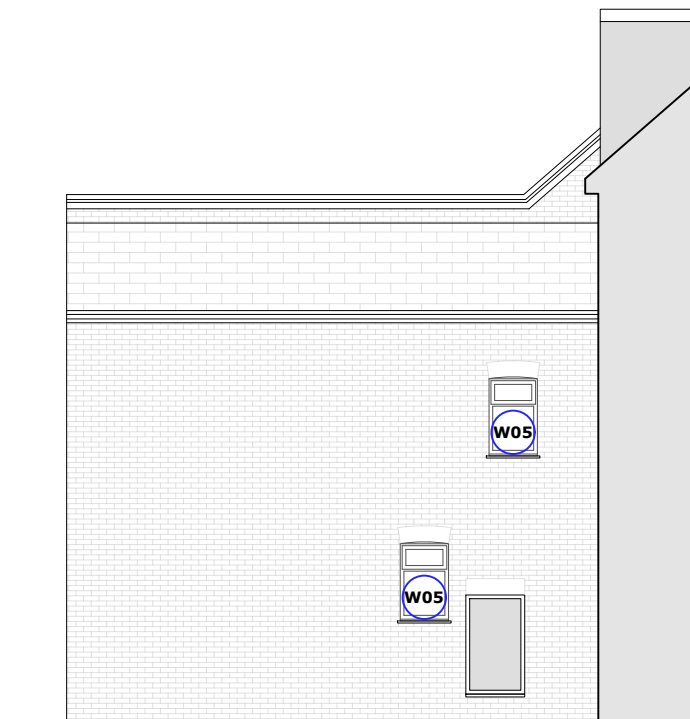

5 Proposed East Elevation
Scale:1:100 @ A3

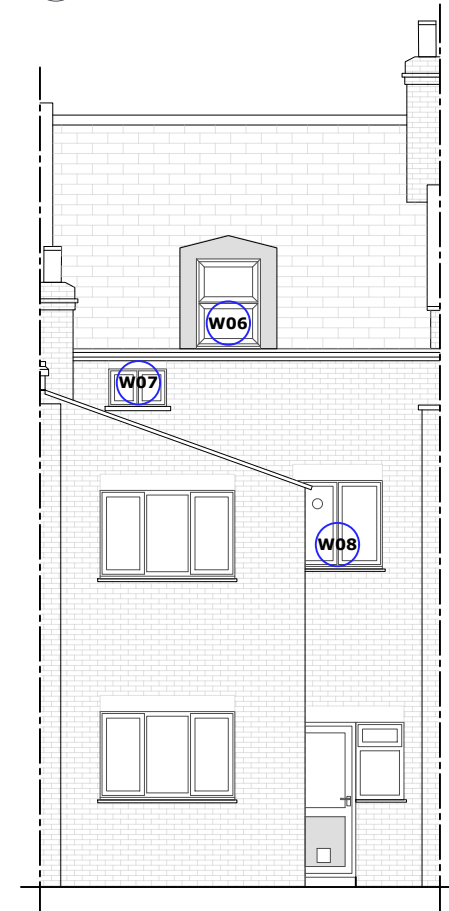

6 Proposed South Elevation
Scale:1:100 @ A3

Scale Bar 1:100 0 1 2 5m

Rev	Description	By	QA	DD.MM.YY
P2	Client feedback	TVS	DM	11.05.26
P1	Planning	TVS	DM	07.05.26

© This drawing and any design hereon is the copyright of Potter Raper and must not be reproduced without their written consent. All drawings remain the property of Potter Raper. Figured dimension only to be taken from this drawing. All dimensions to be checked on site. Please inform Potter Raper immediately of any discrepancies before work proceeds.

Client	Wates / Clarion
Project Name	Capital Works 2026 / 27
Project Location	3 Daleview Road, Haringey, London, N15 6PL
Sheet Name	Existing and Proposed Elevations
Project Status	Planning
Drawing Nr.	12235-PR-DR_03-ZZ-DR-A-PL201
Scale	1:100 @ A3
POTTER RAPER Duncan House 1A Burnhill Road Beckenham Kent BR3 3LA Tel: 020 8658 3538	