


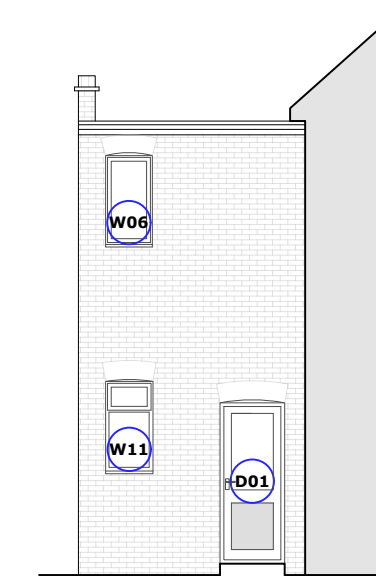


1 Existing South East Elevation



2 Existing North West Elevation




3 A - A

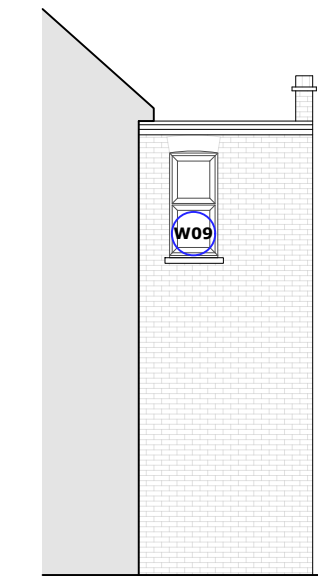


4 B - B Scale: 1:100 @ A1




5 Proposed South East Elevation

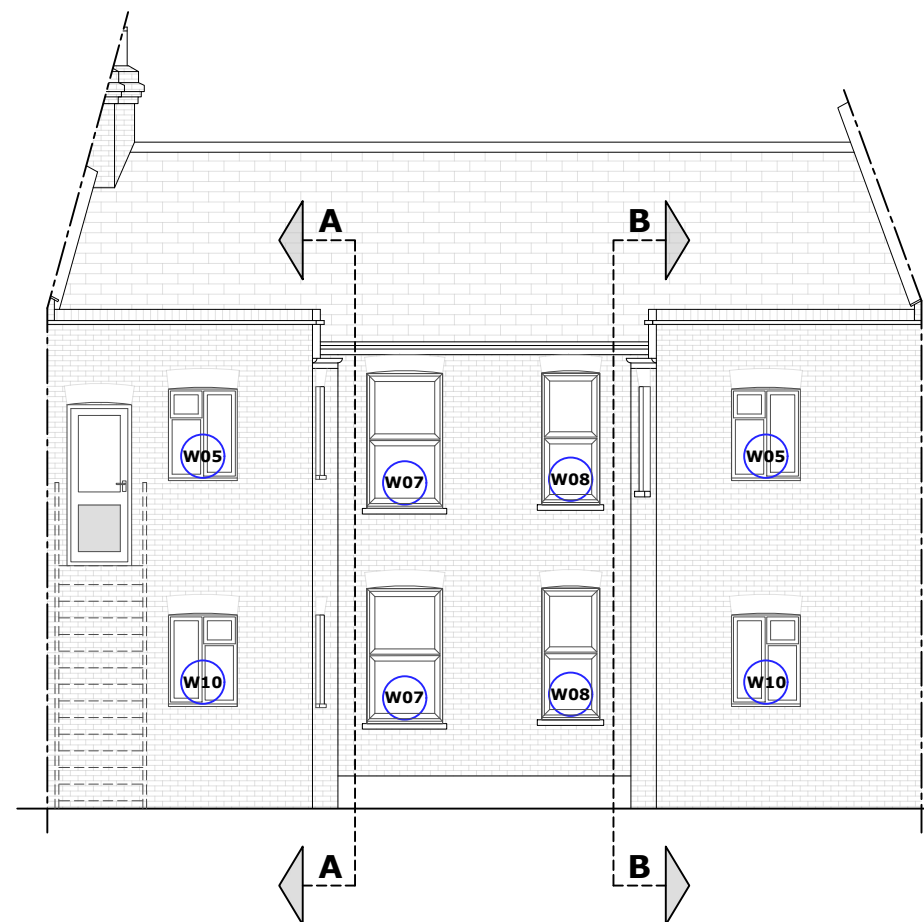

6 Proposed North West Elevation

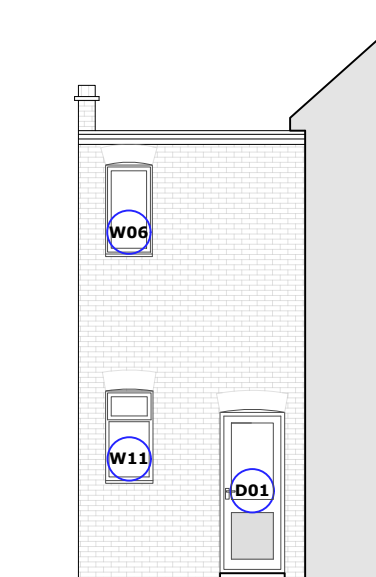

7 A - A

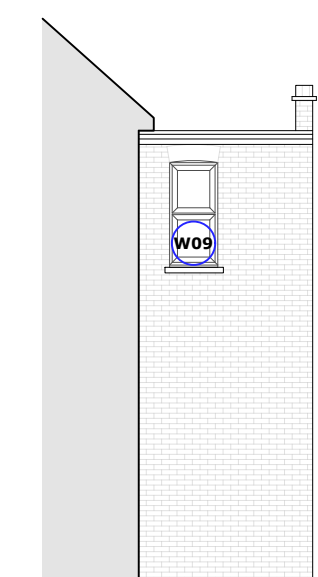

8 B - B Scale: 1:100 © AIA

[illegible]

P1	Planning	TVS	DM	03.06.26
Rev	Description	By	QA	DD.MM.YY

© This drawing and any design hereon is the copyright of Potter Raper and must not be reproduced without their written consent. All drawings remain the property of Potter Raper. Figured dimension only to be taken from this drawing. All dimensions to be checked on site. Please inform Potter Raper immediately of any discrepancies before work proceeds.

Client	Wates / Clarion
Project Name	Capital Works 2026 / 27
Project Location	38 Strode Road, Haringey, London, N17 6TZ
Sheet Name	Existing and Proposed Elevations
Project Status	Planning
Drawing Nr.	12235-PR-SR_38-ZZ-DR-A-PL201
Scale	1:100 @ A1