


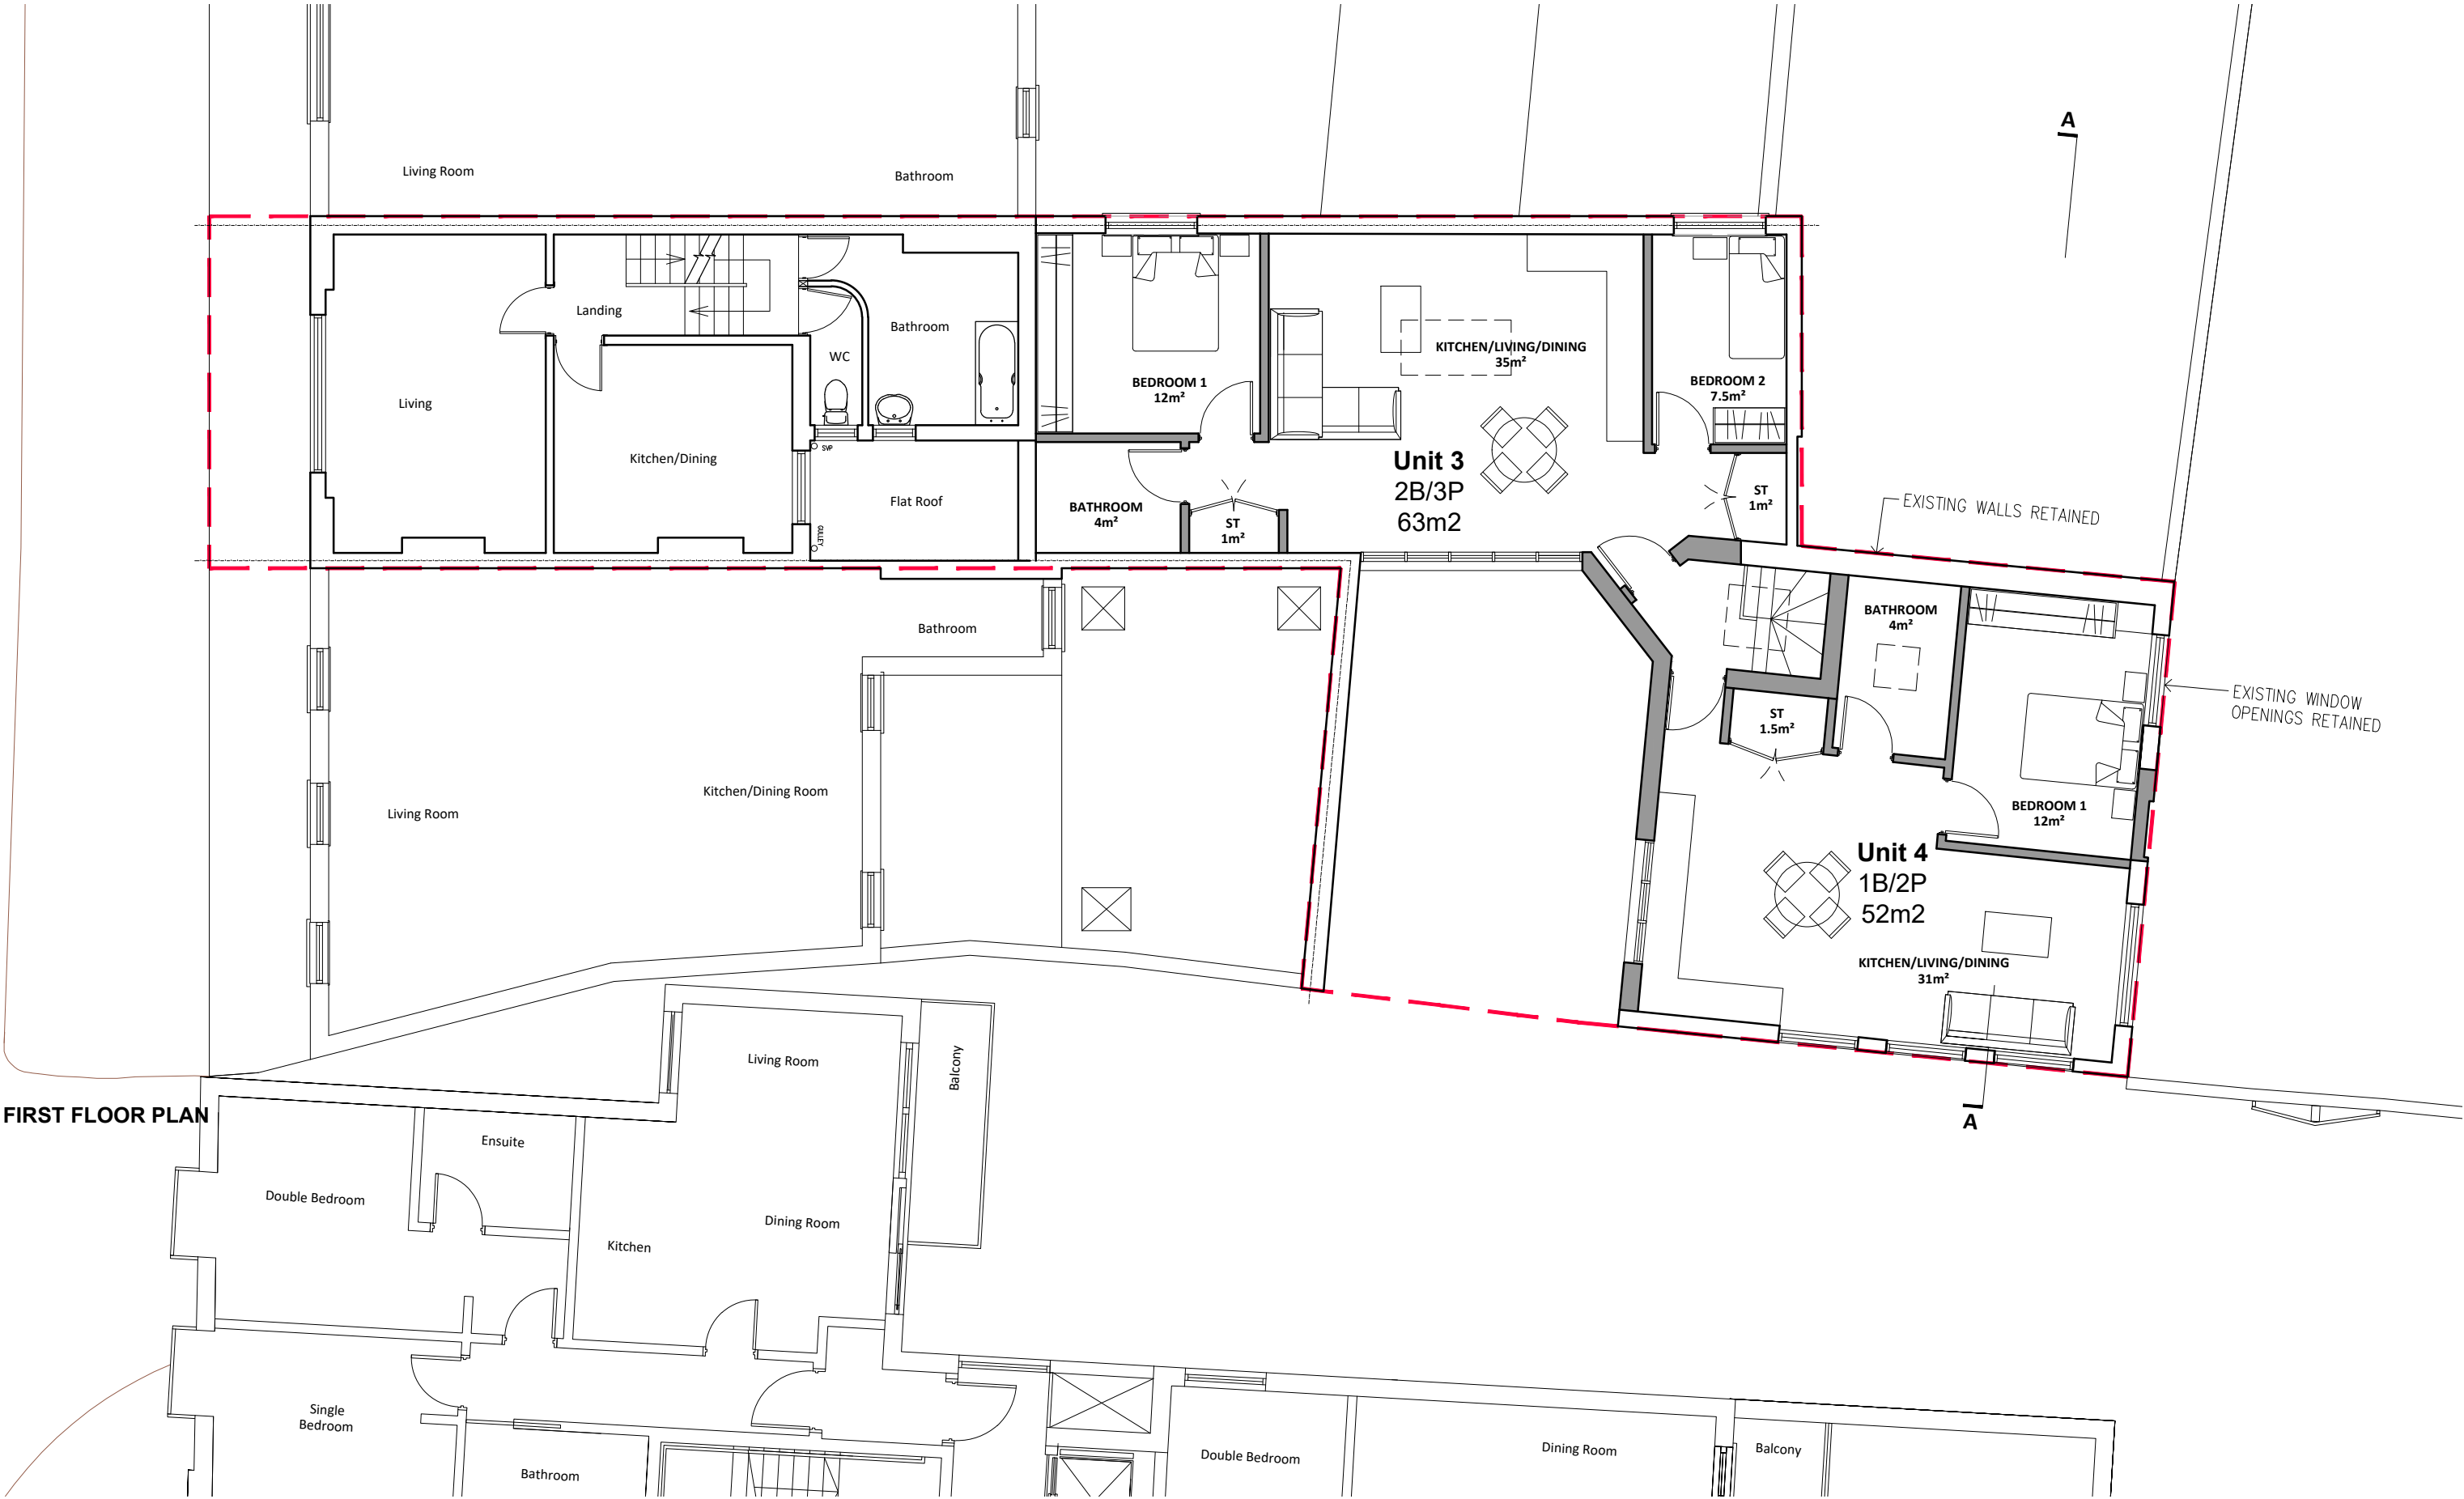

FIRST FLOOR PLAN

GENERAL NOTES:

Do not scale: use given dimensions only. All setting out to be verified on site and any discrepancies notified to the Architect.

NOTES

NORTH

0m 2.5m 5m 10m

VISUAL SCALE 1:100 @ A3

rev.	date	by	description
A	22.10.21	BP	General amendments
B	04.11.21	BP	General amendments
C	10.12.21	BP	General amendments

DATE	SEPT 2020	STATUS	PROPOSED
SCALE	1:100 @ A3	DRAWING	PROPOSED FIRST FLOOR PLAN
		DWG NO.	101
		REV.	C
DRAWN BY	BP	CLIENT	UK PROPERTIES ONE LTD

PROJECT	155 TOTTENHAM LANE, CROUCH END, LONDON N8	JOB NO.	360
---------	---	---------	-----

bla architects

ARCHITECTURE • INTERIOR DESIGN • PROJECT MANAGEMENT

Studio 6, Rosebery House, 70 Rosebery Avenue · London EC1R 4RR
tel: 0207 278 1945 mail@bla-architects.com www.bla-architects.com